

WASHINGTON METROPOLITAN AREA TRANSIT AUTHORITY



POTOMAC YARD METRORAIL STATION

CITY OF ALEXANDRIA, VA

GENERAL PLANS

APRIL 2015

Mar 26,2015--2:42pm
L:\WMATA On-Call Planning Services\Potomac Yd Station EIS\400 Technical\420 General Plans\General Drawings\PTMS General Plans Index and Vicinity Map 032515.dwg

POTOMAC YARD METRORAIL STATION

LIST OF DRAWINGS

SHEET NO.	DWG. NO.	DRAWING NAME
1 OF 79		COVER SHEET
2 OF 79	G-002	LIST OF DRAWINGS AND GENERAL NOTES
3 OF 79	G-003	VICINITY MAP
4 OF 79	PP-ALTA-001	ALTERNATIVE A – PLAN AND PROFILE 1 OF 4
5 OF 79	PP-ALTA-002	ALTERNATIVE A – PLAN 2 OF 4
6 OF 79	PP-ALTA-003	ALTERNAVIVE A – PROFILE 3 OF 4
7 OF 79	PP-ALTA-004	ALTERNATIVE A – PLAN AND PROFILE 4 OF 4
8 OF 79	A-ALTA-001	ALTERNATIVE A – OVERALL SITE PLAN
9 OF 79	A-ALTA-002	ALTERNATIVE A – SITE PLAN AT MEZZANINE
10 OF 79	A-ALTA-003	ALTERNATIVE A – SITE PLAN AT PLATFORM
11 OF 79	A-ALTA-004	ALTERNATIVE A – FLOOR PLANS
12 OF 79	A-ALTA-005	ALTERNATIVE A – PEDESTRIAN BRIDGE TOUCH-DOWN PLANS
13 OF 79	A-ALTA-006	ALTERNATIVE A – ELEVATIONS
14 OF 79	A-ALTA-007	ALTERNATIVE A – SITE SECTIONS
15 OF 79	A-ALTA-008	ALTERNATIVE A – LONGITUDINAL SECTION
16 OF 79	A-ALTA-009	ALTERNATIVE A – CROSS SECTIONS
17 OF 79	S-ALTA-001	ALTERNATIVE A – CONSTRUCTION ACCESS PLAN 1 OF 2
18 OF 79	S-ALTA-002	ALTERNATIVE A – CONSTRUCTION ACCESS PLAN 2 OF 2
19 OF 79	PP-ALTB-001	ALTERNATIVE B – PLAN 1 OF 5
20 OF 79	PP-ALTB-002	ALTERNATIVE B – PLAN AND PROFILE 2 of 5
21 OF 79	PP-ALTB-003	ALTERNATIVE B – PLAN 3 OF 5
22 OF 79	PP-ALTB-004	ALTERNATIVE B – PROFILE 4 OF 5
23 OF 79	PP-ALTB-005	ALTERNATIVE B – PLAN AND PROFILE 5 OF 5
24 OF 79	A-ALTB-001	ALTERNATIVE B – OVERALL SITE PLAN
25 OF 79	A-ALTB-002	ALTERNATIVE B – SITE PLAN AT MEZZANINE - PED. BRIDGE OPTION 1
26 OF 79	A-ALTB-003	ALTERNATIVE B – SITE PLAN AT MEZZANINE - PED. BRIDGE OPTION 2
27 OF 79	A-ALTB-004	ALTERNATIVE B – SITE PLAN AT MEZZANINE - PED. BRIDGE OPTION 3
28 OF 79	A-ALTB-005	ALTERNATIVE B – SITE PLAN AT PLATFORM
29 OF 79	A-ALTB-006	ALTERNATIVE B – FLOOR PLANS
30 OF 79	A-ALTB-007	ALTERNATIVE B – PEDESTRIAN BRIDGE TOUCH-DOWN PLANS
31 OF 79	A-ALTB-008	ALTERNATIVE B – ELEVATIONS
32 OF 79	A-ALTB-009	ALTERNATIVE B – SITE SECTIONS
33 OF 79	A-ALTB-010	ALTERNATIVE B – LONGITUDINAL SECTION
34 OF 79	A-ALTB-011	ALTERNATIVE B – CROSS SECTIONS
35 OF 79	A-ALTB-012	ALTERNATIVE B – CROSS SECTIONS
36 OF 79	S-ALTB-001	ALTERNATIVE B – CONSTRUCTION ACCESS PLAN 1 OF 3
37 OF 79	S-ALTB-002	ALTERNATIVE B – CONSTRUCTION ACCESS PLAN 2 OF 3
38 OF 79	S-ALTB-003	ALTERNATIVE B – CONSTRUCTION ACCESS PLAN 3 OF 3
39 OF 79	PP-B-CSX-001	B-CSX DESIGN OPTION – PLAN 1 OF 4
40 OF 79	PP-B-CSX-002	B-CSX DESIGN OPTION – PLAN 2 OF 4
41 OF 79	PP-B-CSX-003	B-CSX DESIGN OPTION – PLAN 3 OF 4
42 OF 79	PP-B-CSX-004	B-CSX DESIGN OPTION – PLAN 4 OF 4
43 OF 79	PP-B-CSX-005	B-CSX DESIGN OPTION – PROFILE 1 OF 4
44 OF 79	PP-B-CSX-006	B-CSX DESIGN OPTION – PROFILE 2 OF 4
45 OF 79	PP-B-CSX-007	B-CSX DESIGN OPTION – PROFILE 3 OF 4
46 OF 79	PP-B-CSX-008	B-CSX DESIGN OPTION – PROFILE 4 OF 4
47 OF 79	S-B-CSX-001	B-CSX DESIGN OPTION – CONSTRUCTION ACCESS PLAN 1 OF 3
48 OF 79	S-B-CSX-002	B-CSX DESIGN OPTION – CONSTRUCTION ACCESS PLAN 2 OF 3
49 OF 79	S-B-CSX-003	B-CSX DESIGN OPTION – CONSTRUCTION ACCESS PLAN 3 OF 3

SHEET NO.	DWG. NO.	DRAWING NAME
50 OF 79	PP-ALTD-001	ALTERNATIVE D – PLAN AND PROFILE 1 OF 6
51 OF 79	PP-ALTD-002	ALTERNATIVE D – PLAN AND PROFILE 2 OF 6
52 OF 79	PP-ALTD-003	ALTERNATIVE D – PLAN AND PROFILE 3 OF 6
53 OF 79	PP-ALTD-004	ALTERNATIVE D – PLAN AND PROFILE 4 OF 6
54 OF 79	PP-ALTD-005	ALTERNATIVE D – PLAN AND PROFILE 5 OF 6
55 OF 79	PP-ALTD-006	ALTERNATIVE D – PLAN AND PROFILE 6 OF 6
56 OF 79	A-ALTD-001	ALTERNATIVE D – OVERALL SITE PLAN
57 OF 79	A-ALTD-002	ALTERNATIVE D – SITE PLAN AT MEZZANINE (EXISTING SITE)
58 OF 79	A-ALTD-003	ALTERNATIVE D – SITE PLAN AT PLATFORM (EXISTING SITE)
59 OF 79	A-ALTD-004	ALTERNATIVE D – FLOOR PLANS
60 OF 79	A-ALTD-005	ALTERNATIVE D – PEDESTRIAN BRIDGE PLAN - OPTION 1
61 OF 79	A-ALTD-006	ALTERNATIVE D – PEDESTRIAN BRIDGE PLAN - OPTION 2
62 OF 79	A-ALTD-007	ALTERNATIVE D – PEDESTRIAN BRIDGE PLAN - OPTION 3
63 OF 79	A-ALTD-008	ALTERNATIVE D – ELEVATIONS
64 OF 79	A-ALTD-009	ALTERNATIVE D – SITE SECTIONS
65 OF 79	A-ALTD-010	ALTERNATIVE D – SITE SECTIONS
66 OF 79	A-ALTD-011	ALTERNATIVE D – LONGITUDINAL SECTIONS
67 OF 79	A-ALTD-012	ALTERNATIVE D – CROSS SECTIONS
68 OF 79	S-ALTD-001	ALTERNATIVE D – CONSTRUCTION ACCESS PLAN 1 OF 4
69 OF 79	S-ALTD-002	ALTERNATIVE D – CONSTRUCTION ACCESS PLAN 2 OF 4
70 OF 79	S-ALTD-003	ALTERNATIVE D – CONSTRUCTION ACCESS PLAN 3 OF 4
71 OF 79	S-ALTD-004	ALTERNATIVE D – CONSTRUCTION ACCESS PLAN 4 OF 4
72 OF 79	TW-TYP-001	TRACKWORK - TYPICAL SECTIONS 1 OF 5
73 OF 79	TW-TYP-002	TRACKWORK - TYPICAL SECTIONS 2 OF 5
74 OF 79	TW-TYP-003	TRACKWORK - TYPICAL SECTIONS 3 OF 5
75 OF 79	TW-TYP-004	TRACKWORK - TYPICAL SECTIONS 4 OF 5
76 OF 79	TW-TYP-005	TRACKWORK - TYPICAL SECTIONS 5 OF 5
77 OF 79	SB-ALTD-002	STRUCTURE DETAIL – FOUR MILE RUN BRIDGE GIRDER – OPTION 2
78 OF 79	SB-ALTD-003	STRUCTURE DETAIL – BRIDGES OVER WMATA / CSX SUPERSTRUCTURE
79 OF 79	SB-ALTD-004	STRUCTURE DETAIL – BRIDGES OVER WMATA / CSX STRADDLE BENT

GENERAL NOTES

MAPPING SOURCE DATA:

AERIAL MAPPING FROM APPROXIMATELY CHAIN STATION 410+00 TO STATION 480+00 FROM A. MORTON THOMAS & ASSOCIATES, INC, AND VIRGINIA RESOURCE MAPPING INC.

AERIAL MAPPING NORTH OF STATION 410+00: ARLINGTON COUNTY GIS MAPPING CENTER, 2011 ORTHOPHOTOGRAPHY

AERIAL MAPPING SOUTH OF STATION 480+00: CITY OF ALEXANDRIA GIS DATA DVD, ORTHOPHOTOGRAPHY, SPRING 2010

POTOMAC YARD PLANNED DEVELOPMENT FROM CITY OF ALEXANDRIA VA.

MAJOR UTILITIES: WMATA AS-BUILT DRAWINGS, 1980

PROPERTY LINES: CITY OF ALEXANDRIA GIS DATA DVD, PARCEL_Y, SPRING 2010



TRACK PLANS

EXISTING METRORAIL TRACK REMOVAL SHALL CONSIST OF REMOVING RAILS, TIES, OTM, CONTACT RAILS, CONTACT RAIL APPURTENANCES, ONLY.

CONTRACT NO.
XXXXXXX

DESIGNED _____ DATE _____ DRAWN MRV _____ DATE _____ CHECKED MJP _____ DATE _____ APPROVED _____ DATE _____	REFERENCE DRAWINGS		REVISIONS				WASHINGTON METROPOLITAN TRANSIT AUTHORITY	POTOMAC YARD METRORAIL STATION GENERAL PLANS LIST OF DRAWINGS AND GENERAL NOTES		
	NUMBER	DESCRIPTION	DATE	BY	DESCRIPTION					
SUBMITTED _____ DATE _____		APPROVED _____ DATE _____		CHIEF ENGINEER		SCALE Not to Scale	DRAWING NO. G-002	SHEET NO. 2 of 79		

Mar 26, 2015 - 1:51pm
L:\WMATA-On-Call Planning Services\Potomac Yd Station_EIS\400 Technical\420 General Plans\General Drawings\PM5 General Plans Index and Vicinity Map_032515.dwg

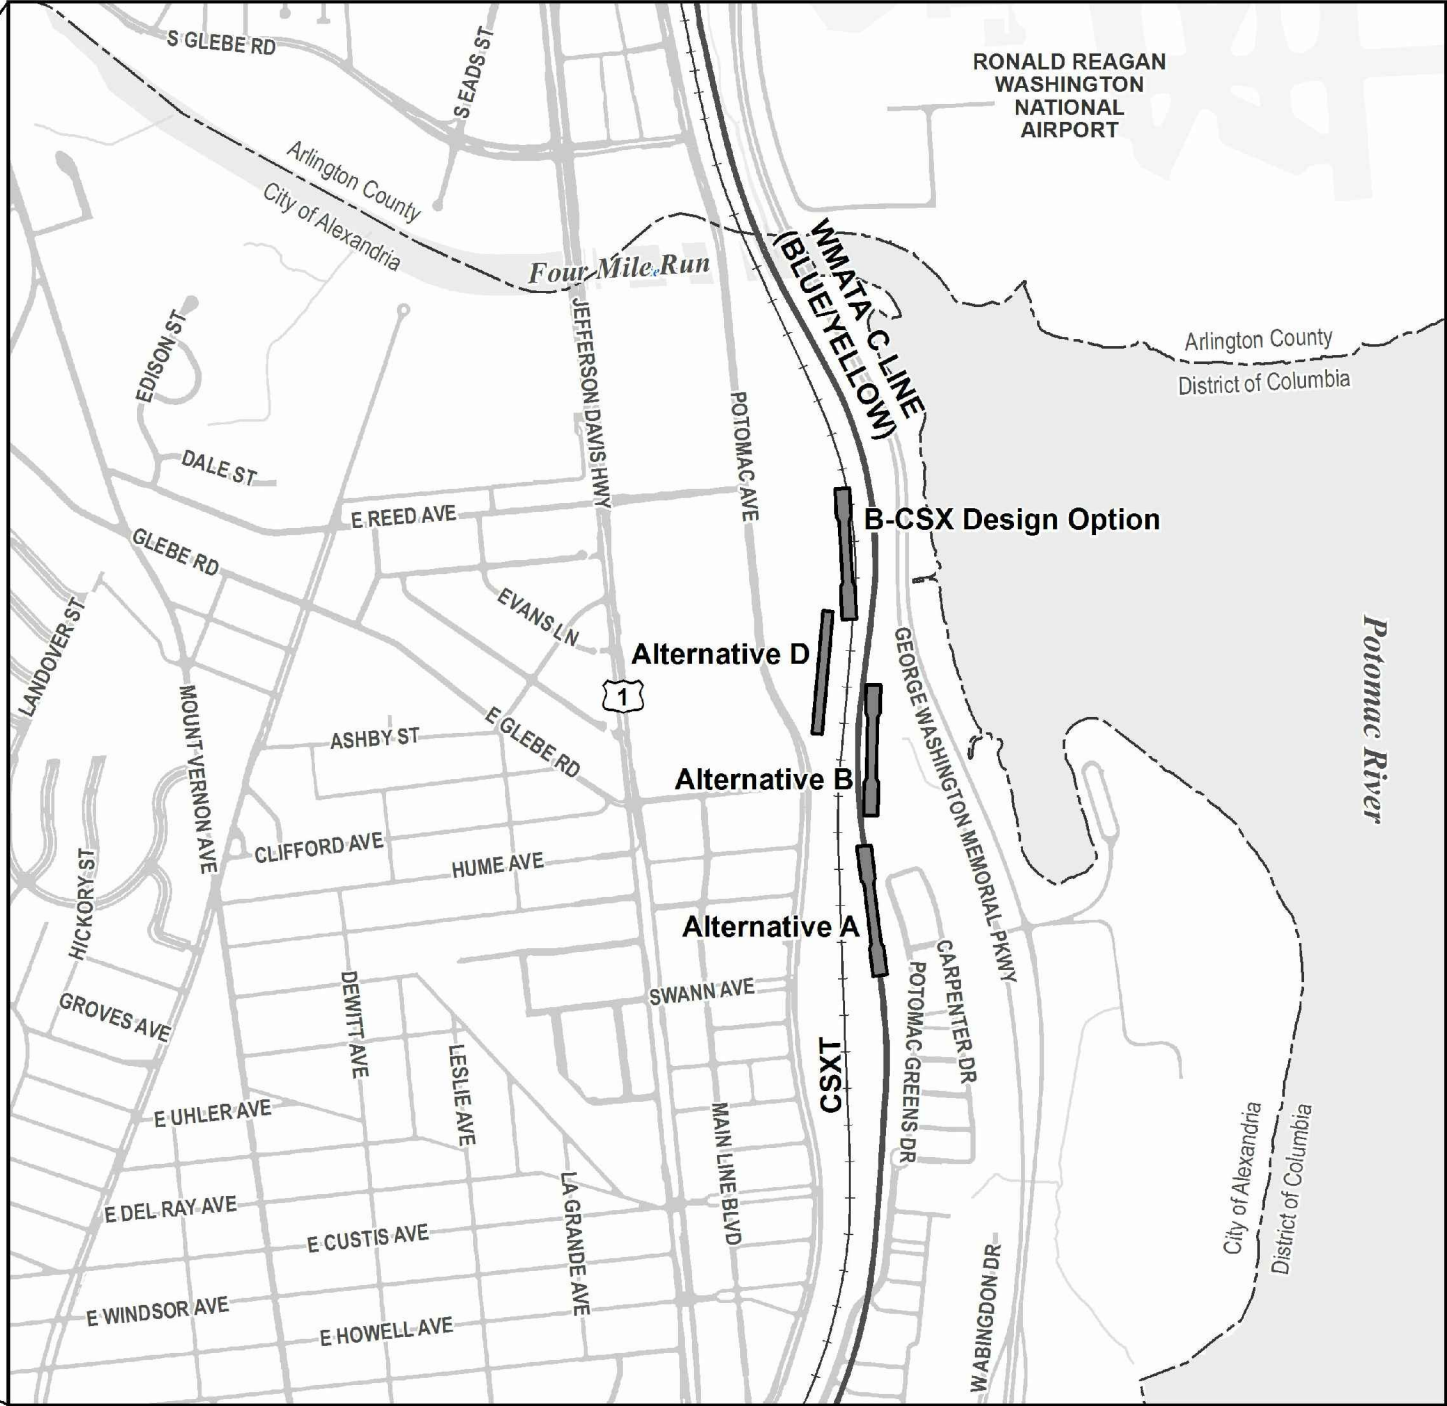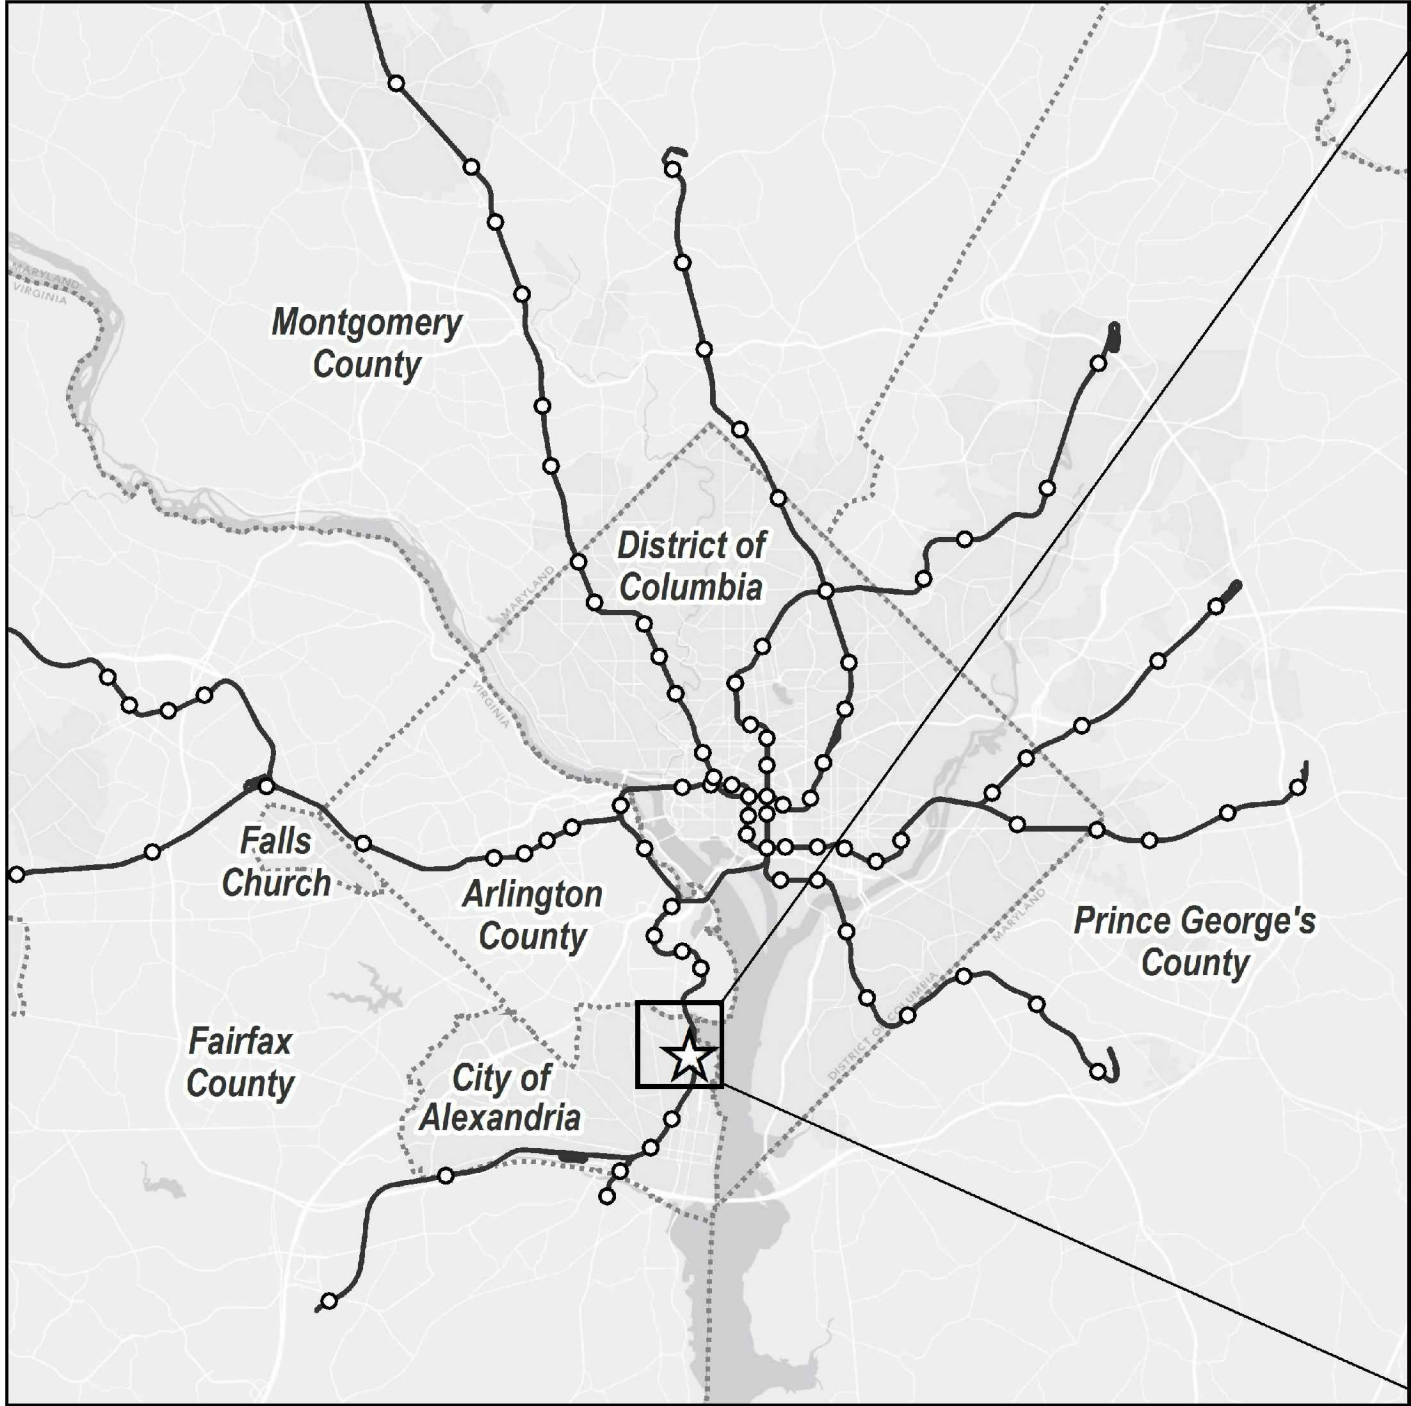

DESIGNED	_____	DATE	_____
DRAWN	MRV	DATE	_____
CHECKED	MJP	DATE	_____
APPROVED	___	DATE	_____


REFERENCE DRAWINGS	
NUMBER	DESCRIPTION

REVISIONS		
DATE	BY	DESCRIPTION

--

WASHINGTON METROPOLITAN TRANSIT AUTHORITY	
DEPARTMENT OF TRANSIT INFRASTRUCTURE AND ENGINEERING SERVICES	
OFFICE OF MAJOR CAPITAL PROJECTS	
SUBMITTED _____	DATE _____
APPROVED _____	DATE _____
CHIEF ENGINEER	

POTOMAC YARD METRORAIL STATION	
GENERAL PLANS	
VICINITY MAP	
SCALE Not to Scale	DRAWING NO. G-003
SHEET NO. 3 of 79	CONTRACT NO. XXXXXXX

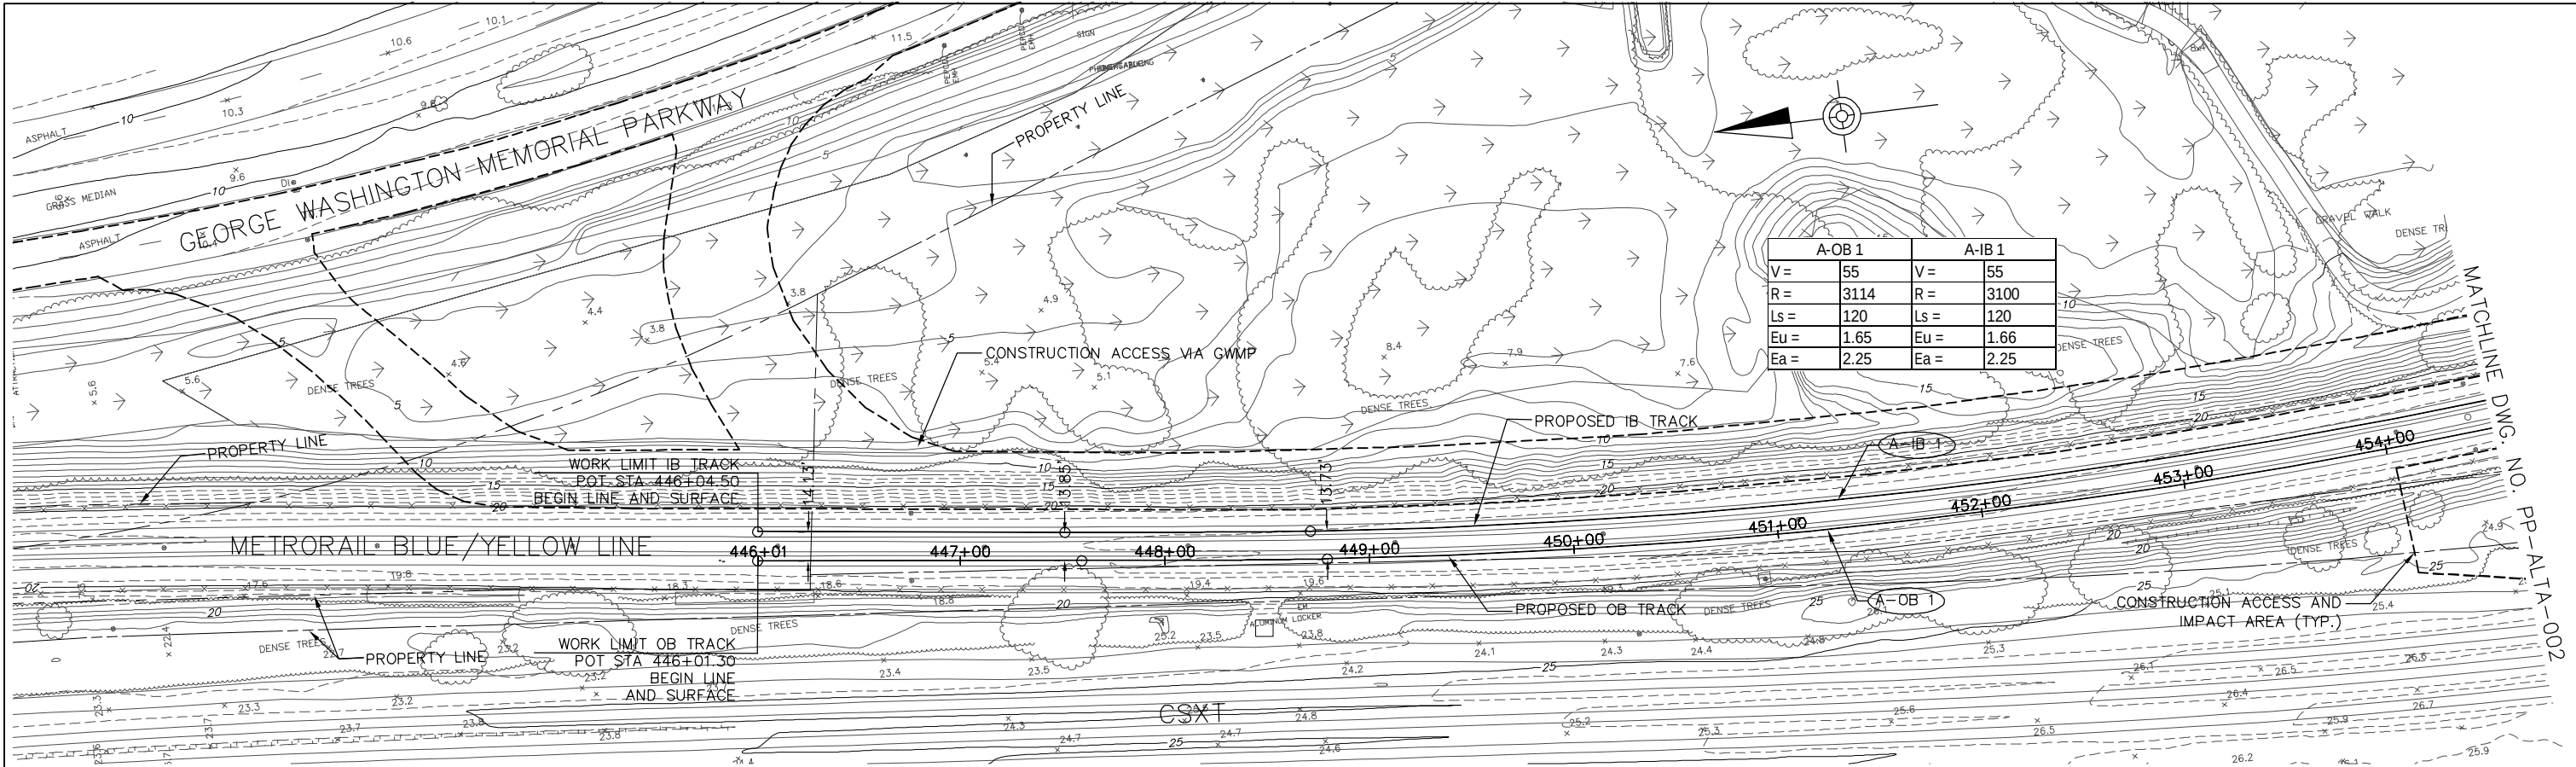

A-OB 1		A-IB 1	
V =	55	V =	55
R =	3114	R =	3100
Ls =	120	Ls =	120
Eu =	1.65	Eu =	1.66
Ea =	2.25	Ea =	2.25


NOTES
CONSTRUCTION ACCESS - OPTION 1: GWMP AND POTOMAC GREENS
CONSTRUCTION ACCESS - OPTION 2: POTOMAC GREENS ONLY

ABBREVIATIONS

ELEV	ELEVATION
PVI	POINT VERTICAL INTERSECTION
T/R	TOP OF RAIL
T/O	TURNOUT
OB	OUTBOUND
IB	INBOUND
STA	STATION
PVC	POINT VERTICAL CURVE
PVT	POINT VERTICAL TANGENT
DBL	DOUBLE
X-OVER	CROSS-OVER
POT	POINT ON TANGENT
PS	POINT OF SWITCH
NO	NUMBER
LVC	LENGTH OF VERTICAL CURVE

LEGEND

	NORTH ARROW
	CURVE NUMBER
	CROSSOVER
	PIER

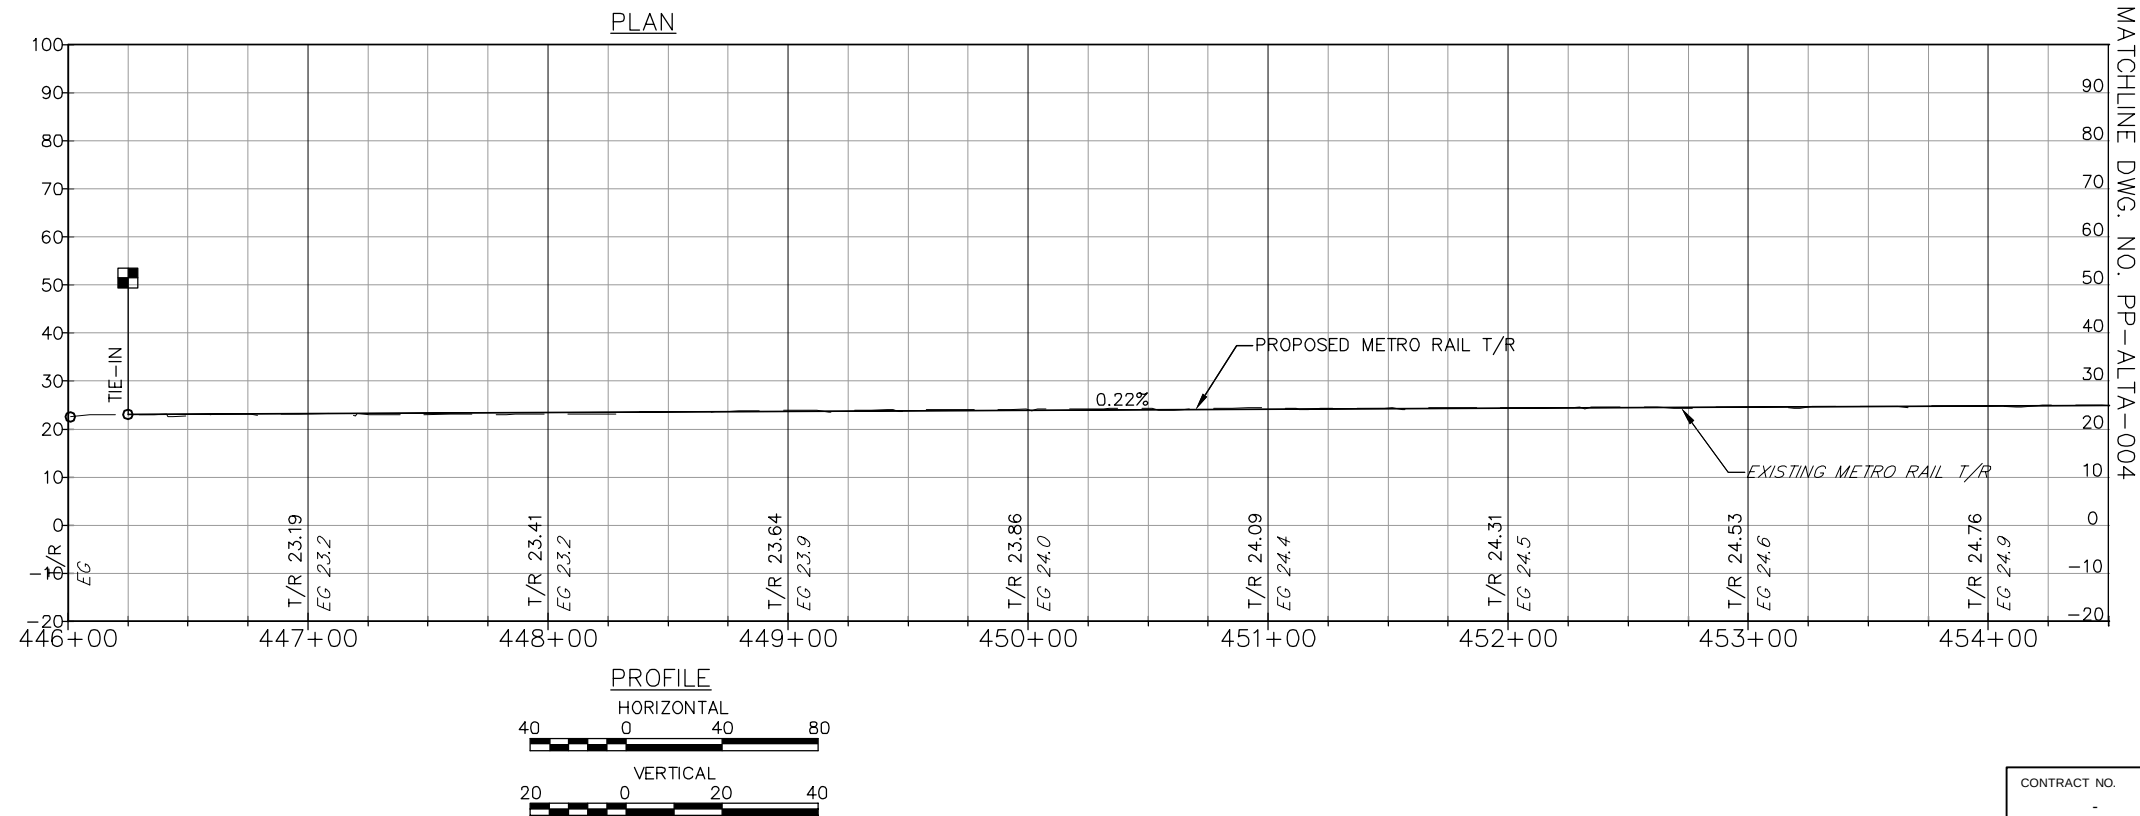

WASHINGTON METROPOLITAN AREA TRANSIT AUTHORITY
DEPARTMENT OF TRANSIT INFRASTRUCTURE AND ENGINEERING SERVICES
OFFICE OF MAJOR CAPITAL PROJECTS

POTOMAC YARD METRORAIL STATION GENERAL PLANS ALTERNATIVE A PLAN AND PROFILE 1 OF 4			
SCALE AS SHOWN	DRAWING NO. PP-ALTA-001	SHEET NO. 4 OF 79	CONTRACT NO. -

A-OB 1		A-IB 1	
V=	55	V=	55
R=	3114	R=	3100
Ls=	120	Ls=	120
Eu=	1.65	Eu=	1.66
Ea=	2.25	Ea=	2.25

A-OB 2		A-IB 2	
V=	55	V=	55
R=	3100	R=	3114
Ls=	120	Ls=	120
Eu=	1.66	Eu=	1.65
Ea=	2.25	Ea=	2.25

NOTES

CONSTRUCTION ACCESS - OPTION 1: GWMP AND POTOMAC GREENS
CONSTRUCTION ACCESS - OPTION 2: POTOMAC GREENS ONLY

PLAN




DESIGNED	SK	DATE	REFERENCE DRAWINGS		REVISIONS	
			NUMBER	DESCRIPTION	DATE	BY
DRAWN	JMD	DATE				
CHECKED	MP	DATE				
APPROVED	---	DATE				

WASHINGTON METROPOLITAN AREA TRANSIT AUTHORITY			
DEPARTMENT OF TRANSIT INFRASTRUCTURE AND ENGINEERING SERVICES			
OFFICE OF MAJOR CAPITAL PROJECTS			
SUBMITTED	DATE	APPROVED	DATE
		CHIEF ENGINEER	


POTOMAC YARD METRORAIL STATION			
GENERAL PLANS			
ALTERNATIVE A			
PLAN 2 OF 4			
SCALE	AS SHOWN	DRAWING NO.	SHEET NO.
		PP-ALTA-002	5 OF 79

Mar 27,2015-11:07am
P:\cadd\2\60181741\Track\PP-ALTA-003.dwg

MATCHLINE DWG. NO. PP-ALTA-001

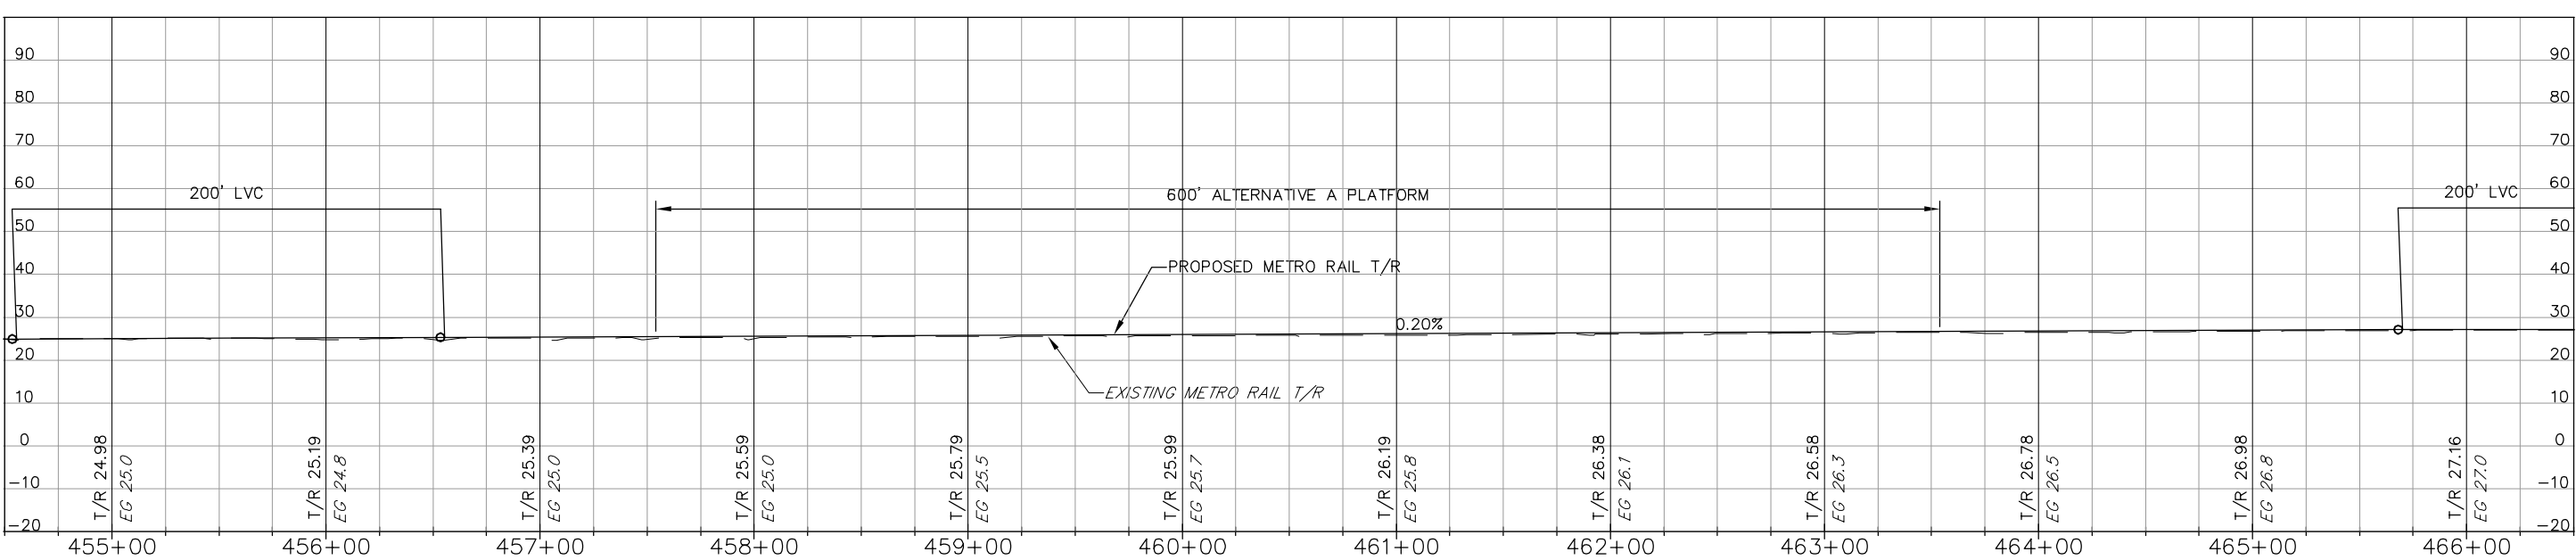

MATCHLINE DWG. NO. PP-ALTA-004

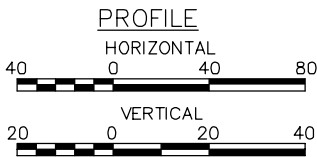

DESIGNED	SK	DATE
DRAWN	JMD	DATE
CHECKED	MP	DATE
APPROVED	...	DATE

REFERENCE DRAWINGS	
NUMBER	DESCRIPTION

REVISIONS		
DATE	BY	DESCRIPTION

WASHINGTON METROPOLITAN AREA TRANSIT AUTHORITY


DEPARTMENT OF TRANSIT INFRASTRUCTURE AND ENGINEERING SERVICES
OFFICE OF MAJOR CAPITAL PROJECTS

SUBMITTED
DATE

APPROVED
CHIEF ENGINEER
DATE


POTOMAC YARD METRORAIL STATION GENERAL PLANS ALTERNATIVE A PROFILE 3 OF 4		
SCALE AS SHOWN	DRAWING NO. PP-ALTA-003	SHEET NO. 6 OF 79

CONTRACT NO.
-

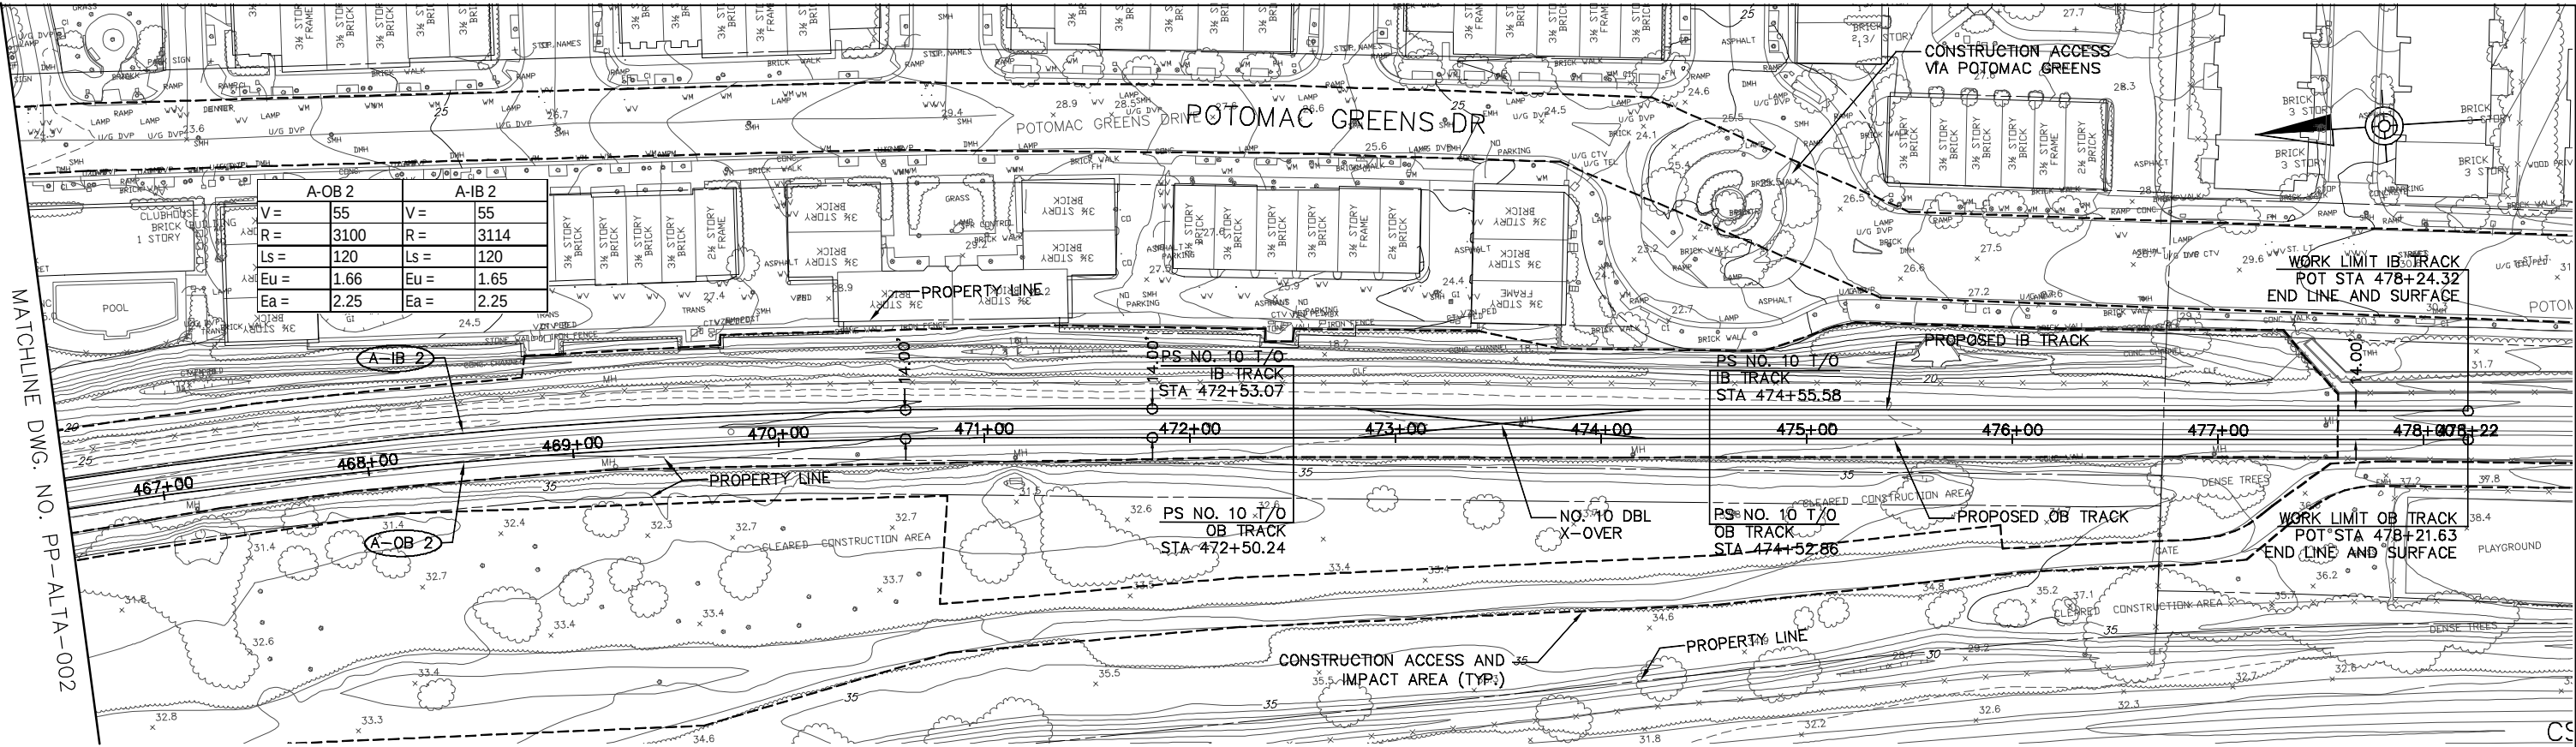


NOTES
CONSTRUCTION ACCESS - OPTION 1: GWMP AND POTOMAC GREENS
CONSTRUCTION ACCESS - OPTION 2: POTOMAC GREENS ONLY

PLAN

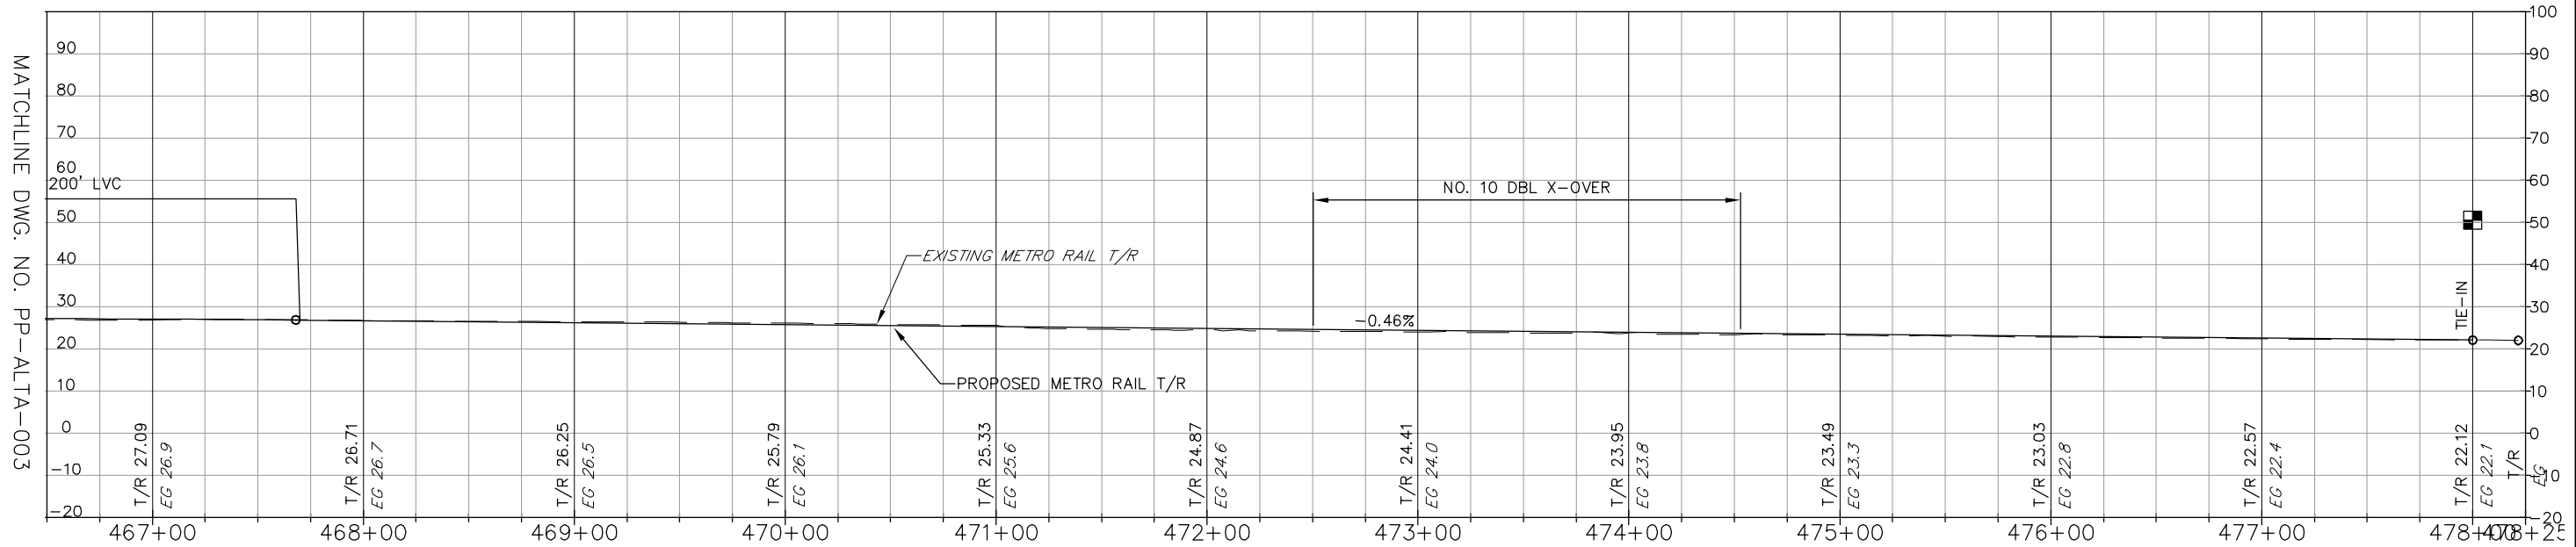

PROFILE

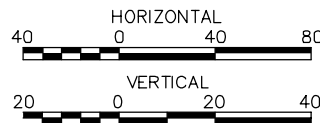

CONTRACT NO.

	DESIGNED	SK	DATE	REFERENCE DRAWINGS		REVISIONS	
				NUMBER	DESCRIPTION	DATE	BY
DRAWN	JMD		DATE				
CHECKED	MP		DATE				
APPROVED	...		DATE				


WASHINGTON METROPOLITAN AREA TRANSIT AUTHORITY
DEPARTMENT OF TRANSIT INFRASTRUCTURE AND ENGINEERING SERVICES
OFFICE OF MAJOR CAPITAL PROJECTS

SUBMITTED DATE APPROVED CHIEF ENGINEER DATE

POTOMAC YARD METRORAIL STATION
GENERAL PLANS
ALTERNATIVE A
PLAN AND PROFILE 4 OF 4

SCALE AS SHOWN DRAWING NO. PP-ALTA-004 SHEET NO. 7 OF 79

3/26/2015 4:14:45 PM P:\1202_Potomac Yard_30% Design\1200_Drawings\1225_FinalGeneralPlans\140104_PotomacYard_Alt A.rvt

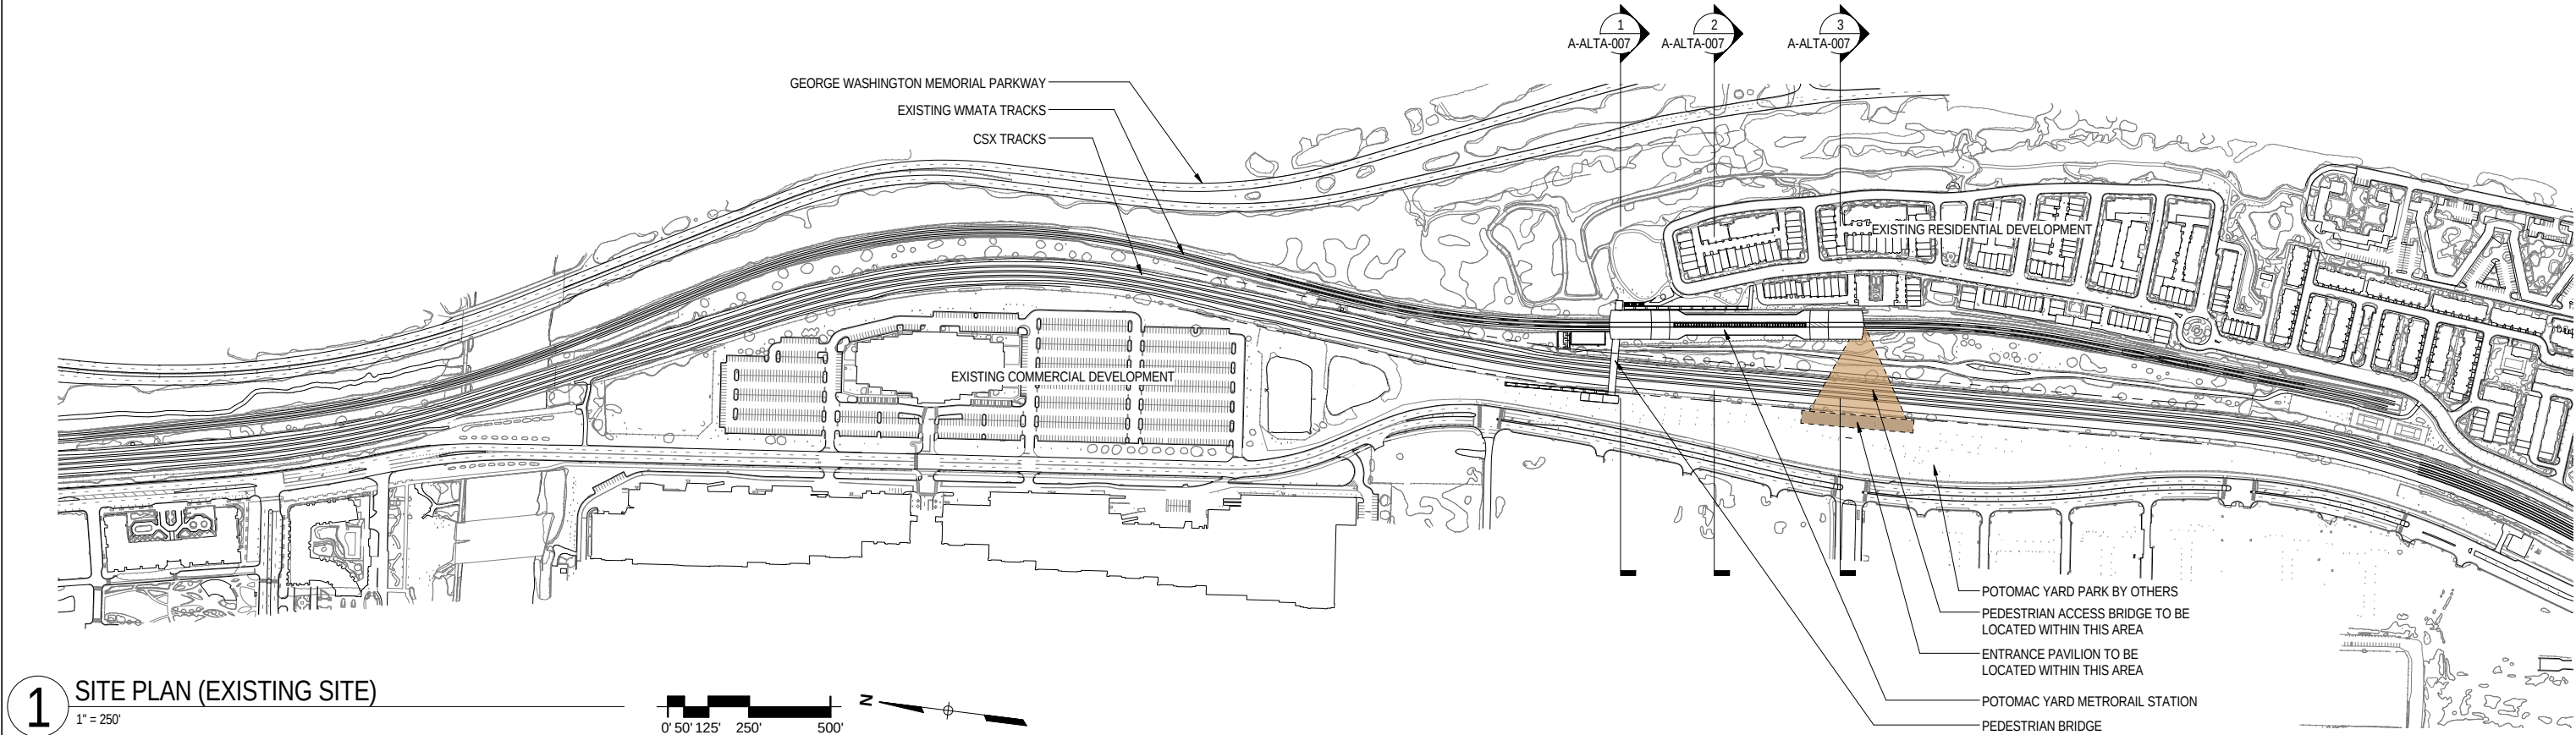

NOTE: FINAL PEDESTRIAN BRIDGE AND TOUCHDOWN LOCATIONS ARE TO BE COORDINATED WITH THE CITY OF ALEXANDRIA AND CSX.

CONTRACT NO.

			REFERENCE DRAWINGS		REVISIONS		
			NUMBER	DESCRIPTION	DATE	BY	DESCRIPTION
DESIGNED	ETM	07/25/12 DATE					
DRAWN	ETM	11/08/12 DATE					
CHECKED	FVP	09/26/12 DATE					
APPROVED	WBG	11/08/12 DATE					

WASHINGTON METROPOLITAN AREA TRANSIT AUTHORITY
DEPARTMENT OF TRANSIT INFRASTRUCTURE AND ENGINEERING SERVICES
OFFICE OF MAJOR CAPITAL PROJECTS

SUBMITTED
DATE

APPROVED
CHIEF ENGINEER
DATE


POTOMAC YARD METRORAIL STATION
GENERAL PLANS
ALTERNATIVE A
OVERALL SITE PLAN

SCALE
1" = 250'

DRAWING NO.
A-ALTA-001

SHEET NO.
8 of 79


3/26/2015 4:14:53 PM P:\1202_Potomac Yard_30% Design\1200_Drawings\1225_FinalGeneralPlans\140104_PotomacYard_Alt A.rvt

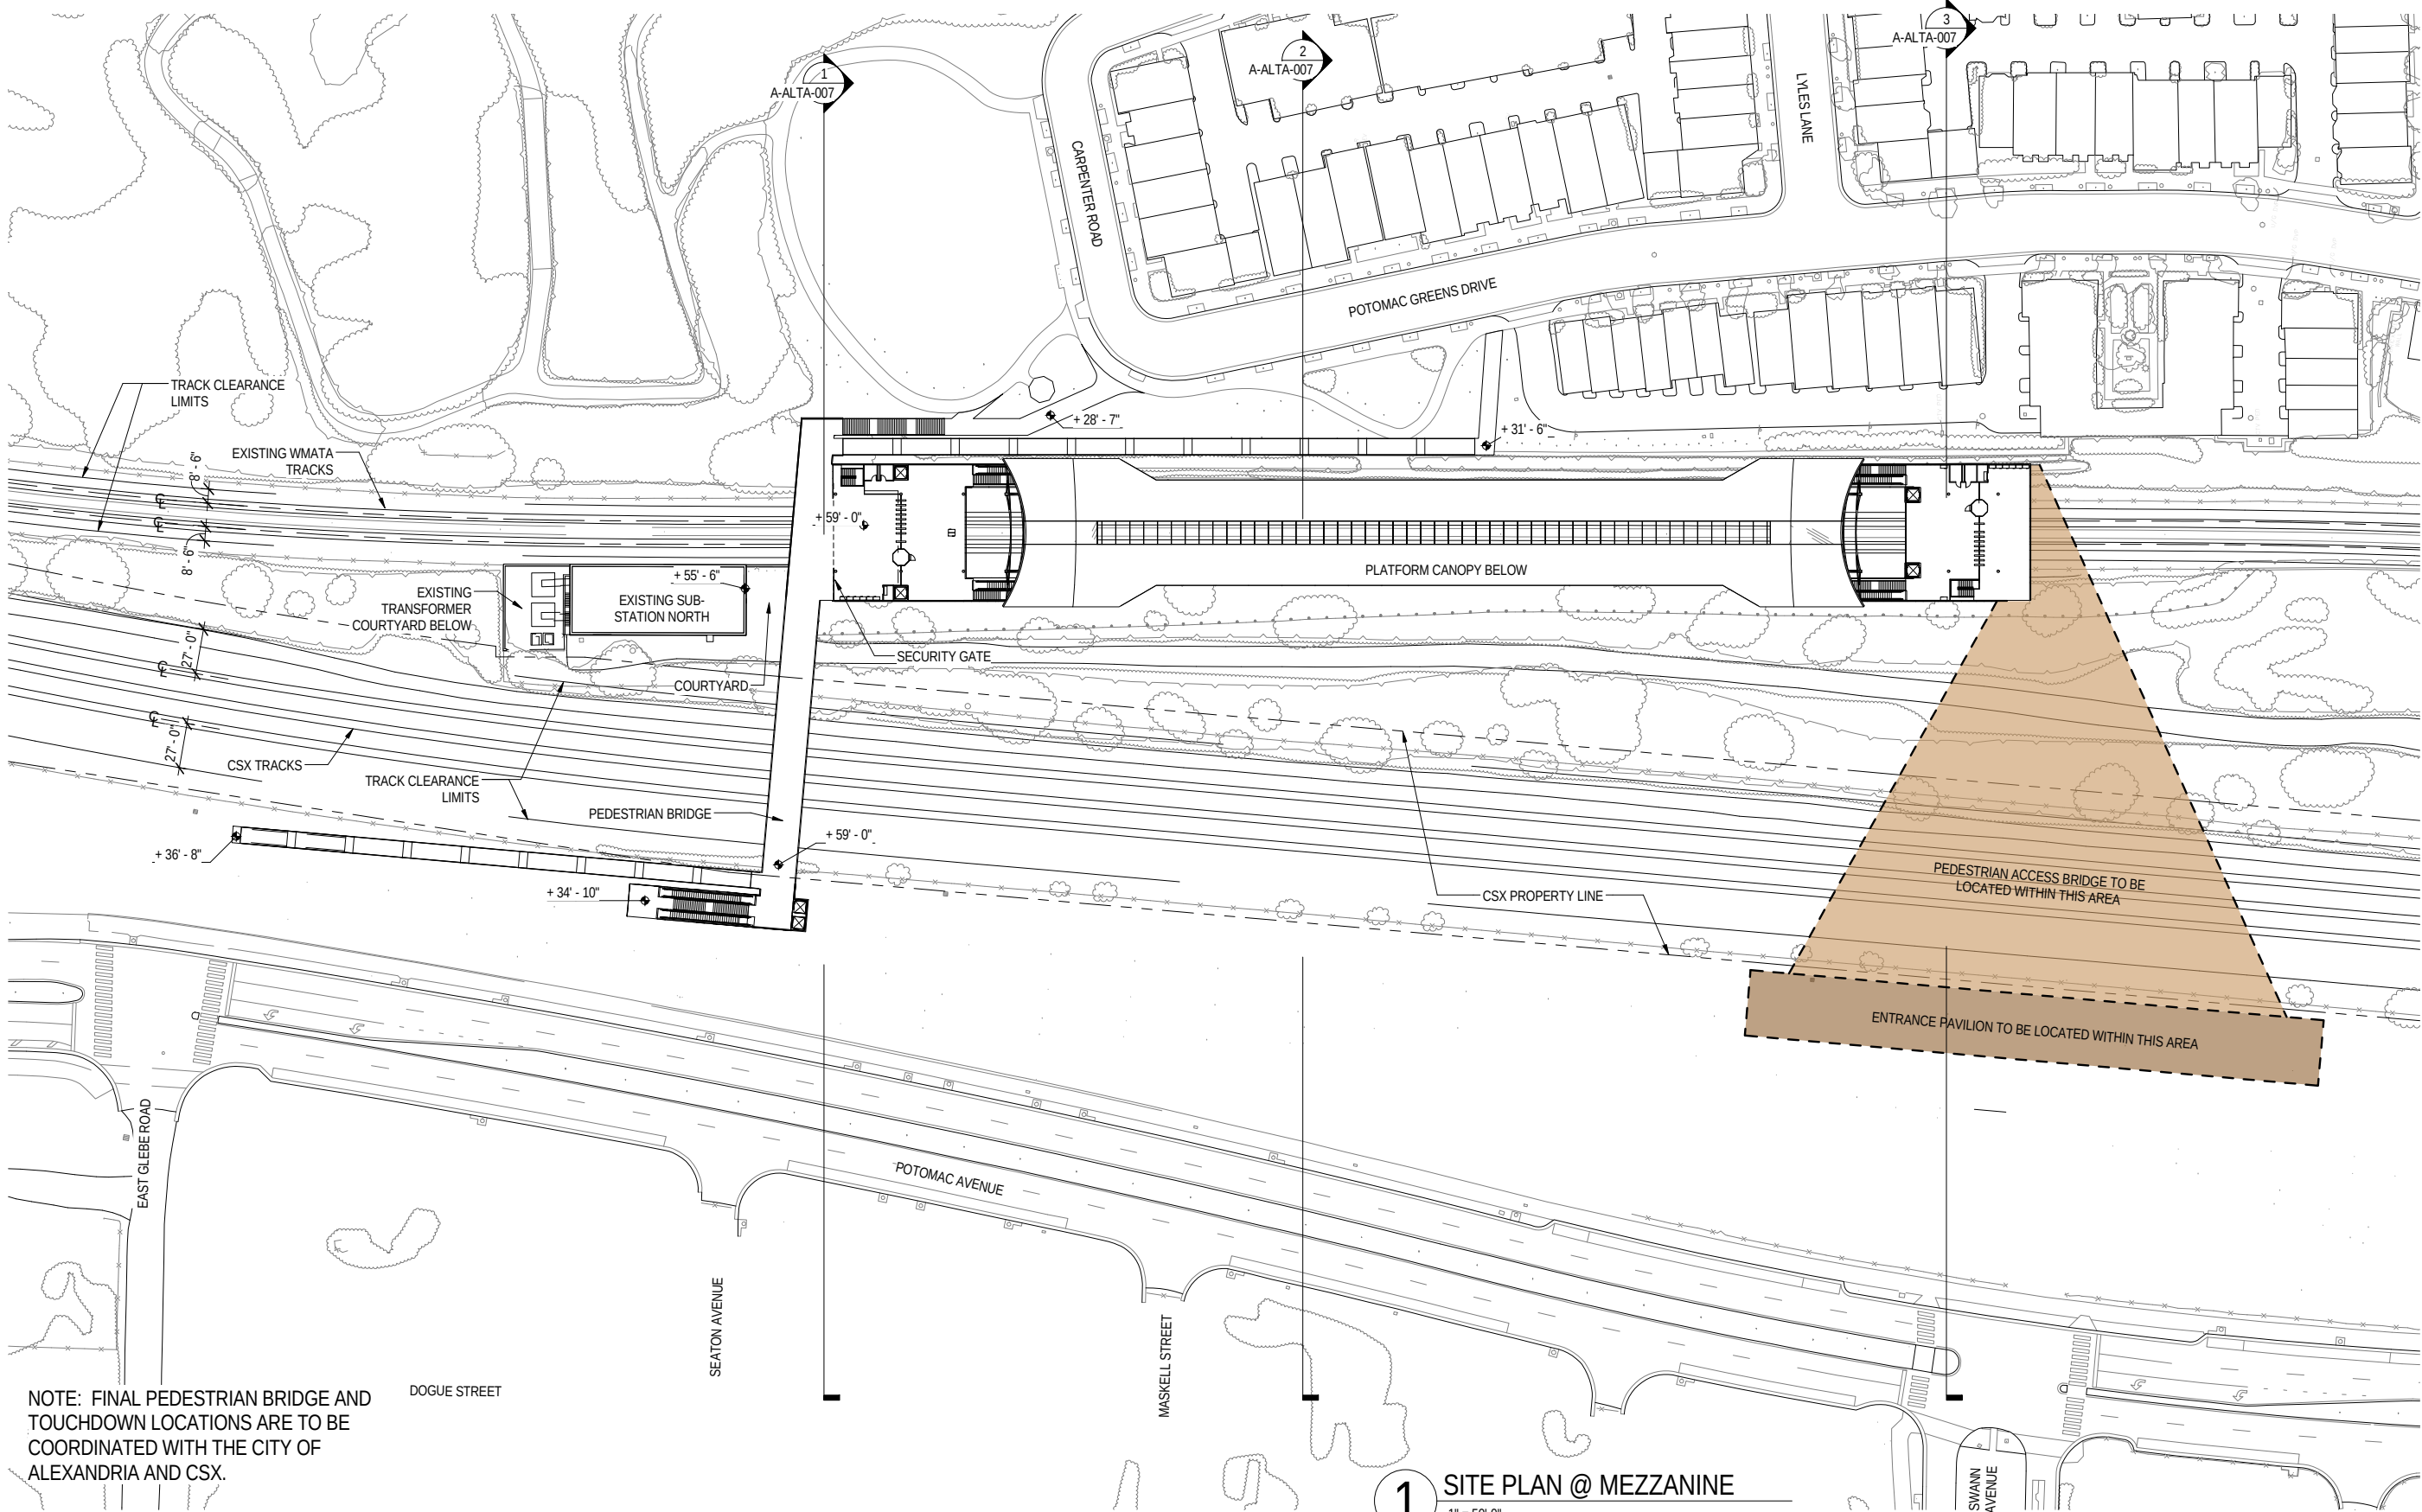

	DESIGNED	ETM	07/25/12 DATE	REFERENCE DRAWINGS		REVISIONS		
				NUMBER	DESCRIPTION	DATE	BY	DESCRIPTION
DRAWN	ETM		11/08/12 DATE					
CHECKED	FVP		09/26/12 DATE					
APPROVED	WBG		11/08/12 DATE					




WASHINGTON METROPOLITAN AREA TRANSIT AUTHORITY				POTOMAC YARD METRORAIL STATION		
DEPARTMENT OF TRANSIT INFRASTRUCTURE AND ENGINEERING SERVICES				GENERAL PLANS		
OFFICE OF MAJOR CAPITAL PROJECTS				ALTERNATIVE A		
SUBMITTED				SITE PLAN AT MEZZANINE		
		DATE	APPROVED CHIEF ENGINEER	SCALE 1" = 50'-0"	DRAWING NO. A-ALTA-002	SHEET NO. 9 of 79

3/26/2015 4:14:57 PM P:\1202_Potomac_Yard_30% Design\1200_Drawings\1225_FinalGeneralPlans\140104_PotomacYard_Alt A.rvt

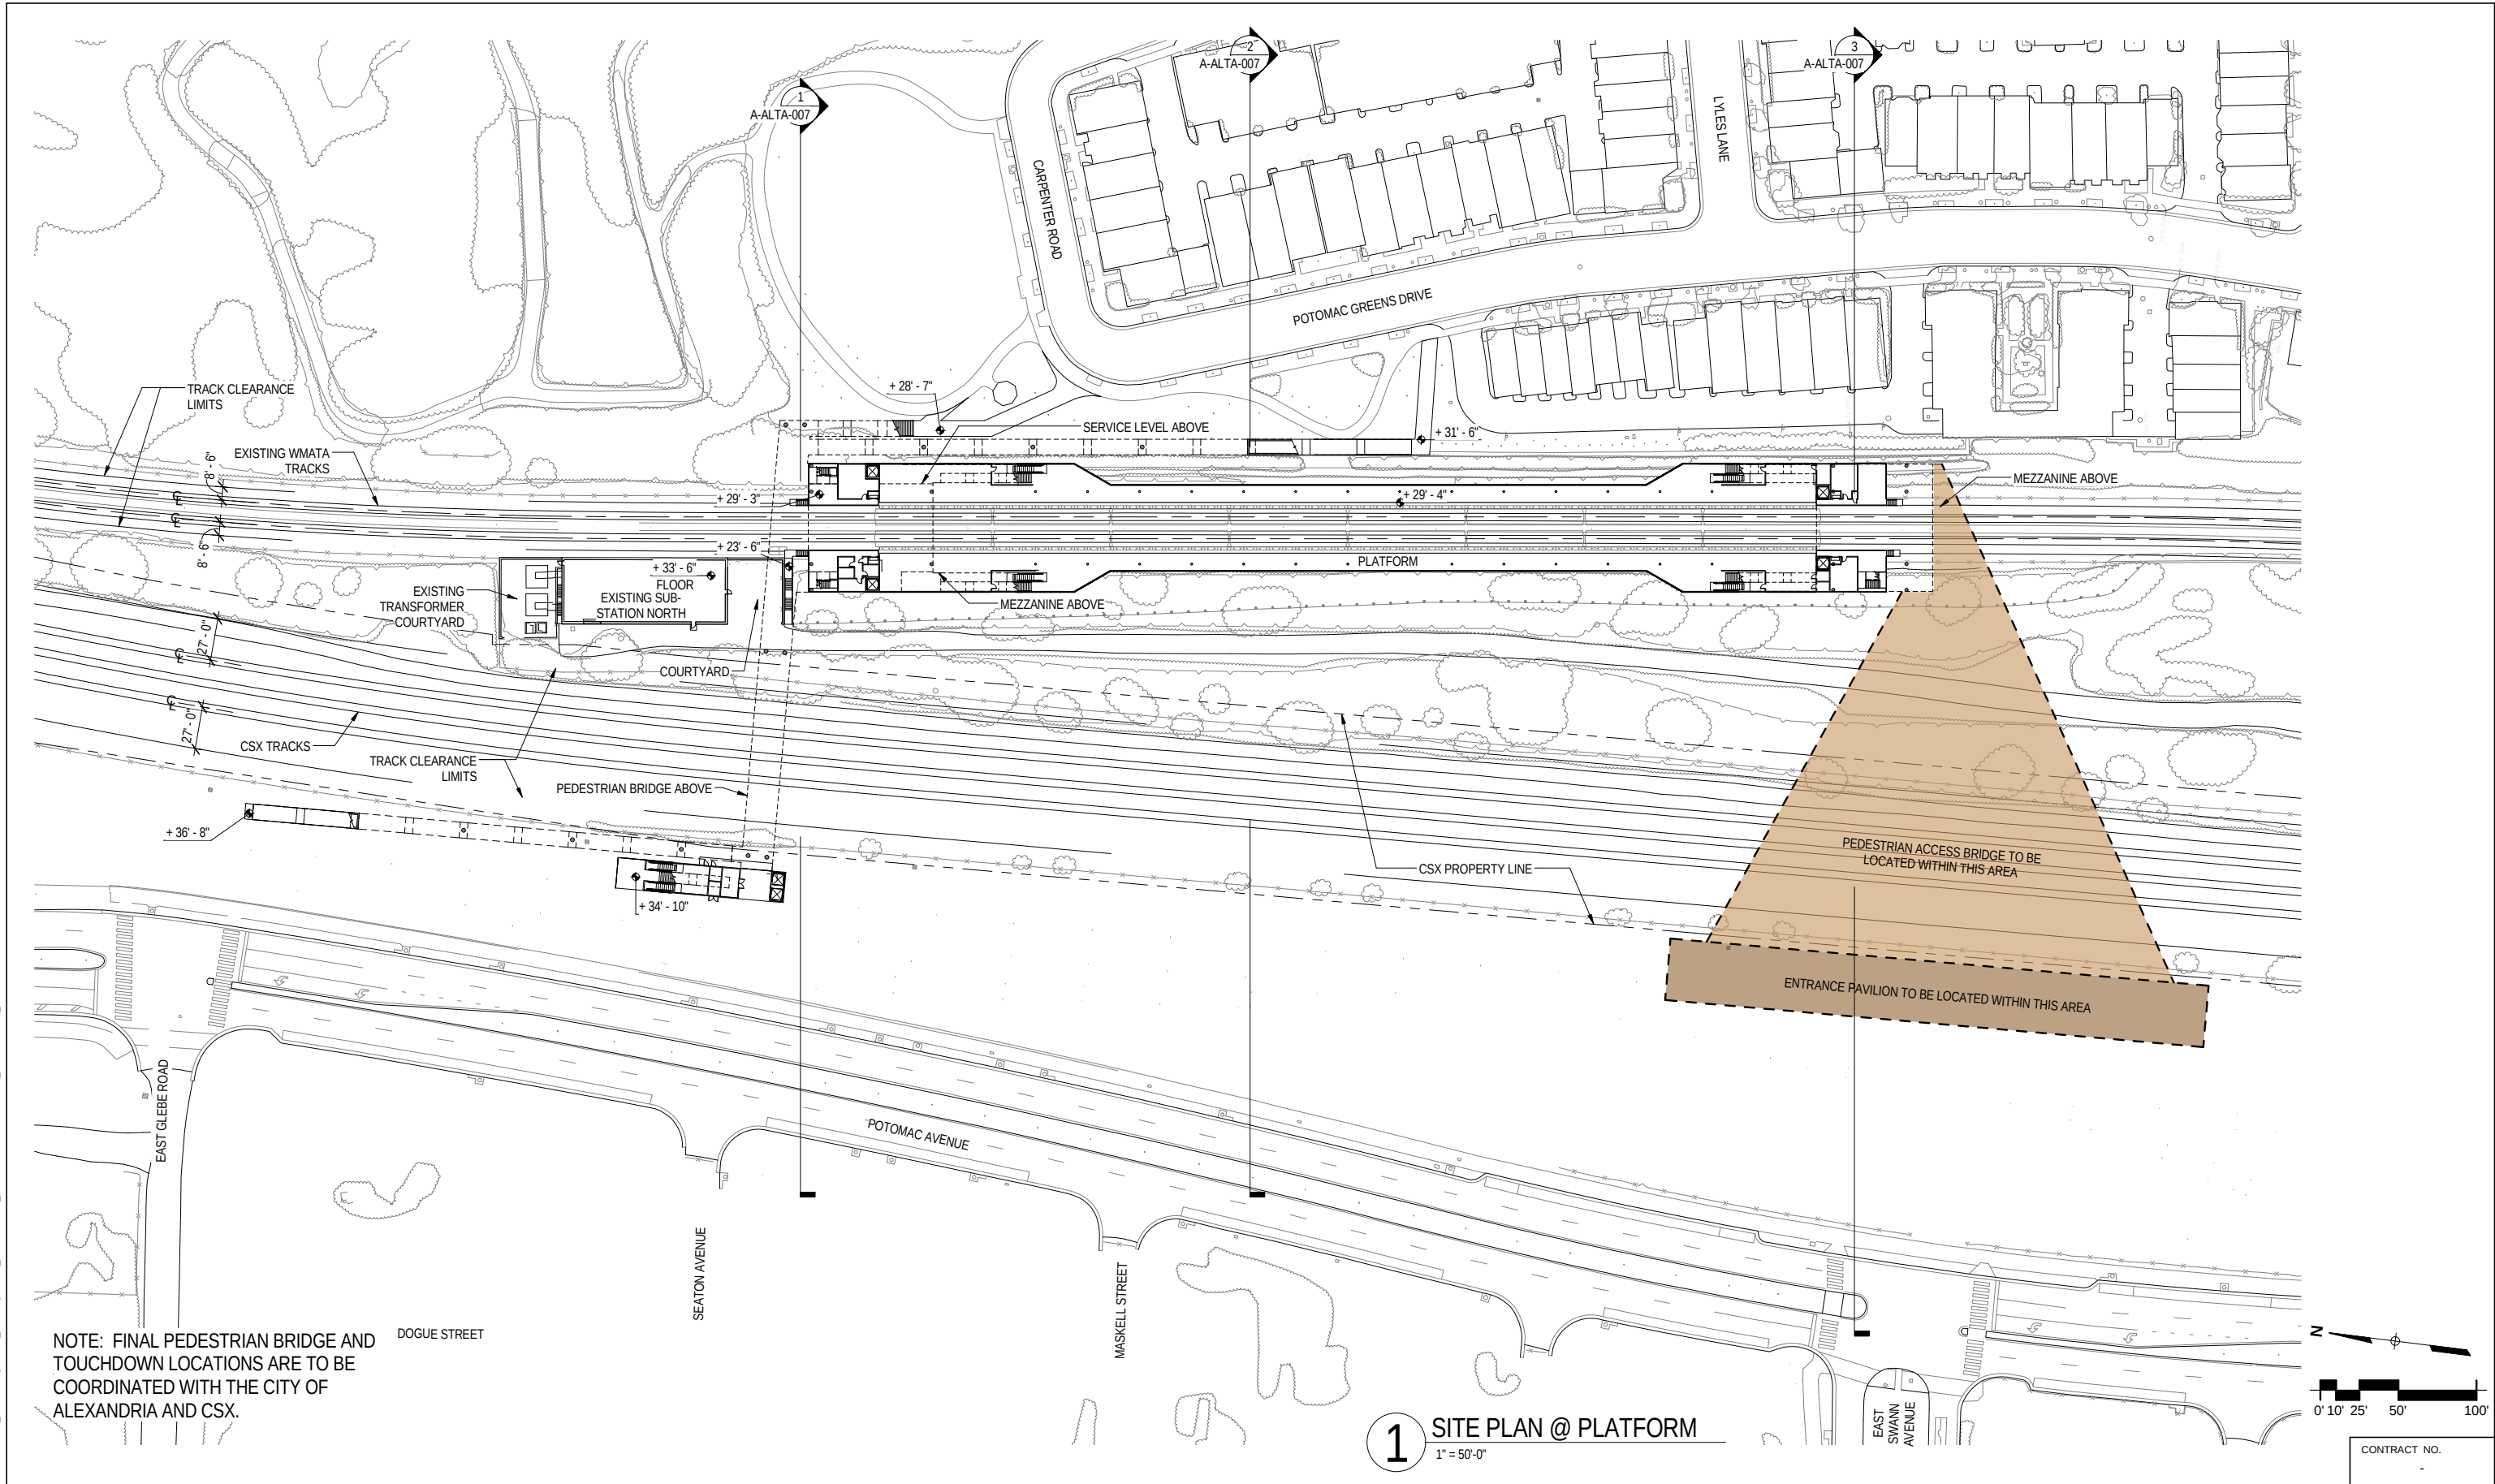

DESIGNED ETM 07/25/12 DATE			REFERENCE DRAWINGS		REVISIONS			WASHINGTON METROPOLITAN AREA TRANSIT AUTHORITY			POTOMAC YARD METRORAIL STATION		
DRAWN ETM 11/08/12 DATE			NUMBER	DESCRIPTION	DATE	BY	DESCRIPTION	DEPARTMENT OF TRANSIT INFRASTRUCTURE AND ENGINEERING SERVICES			GENERAL PLANS		
CHECKED FVP 09/26/12 DATE								OFFICE OF MAJOR CAPITAL PROJECTS			ALTERNATIVE A		
APPROVED WBG 11/08/12 DATE								SUBMITTED _____			SITE PLAN AT PLATFORM		
								APPROVED _____			SCALE 1" = 50'-0"		
								CHIEF ENGINEER _____			DRAWING NO. A-ALTA-003		
								DATE _____			SHEET NO. 10 of 79		

3/26/2015 4:15:04 PM P:\1202_Potomac_Yard_30%_Design\1200_Drawings\1225_Final\GeneralPlans\140104_PotomacYard_Alt A.rvt

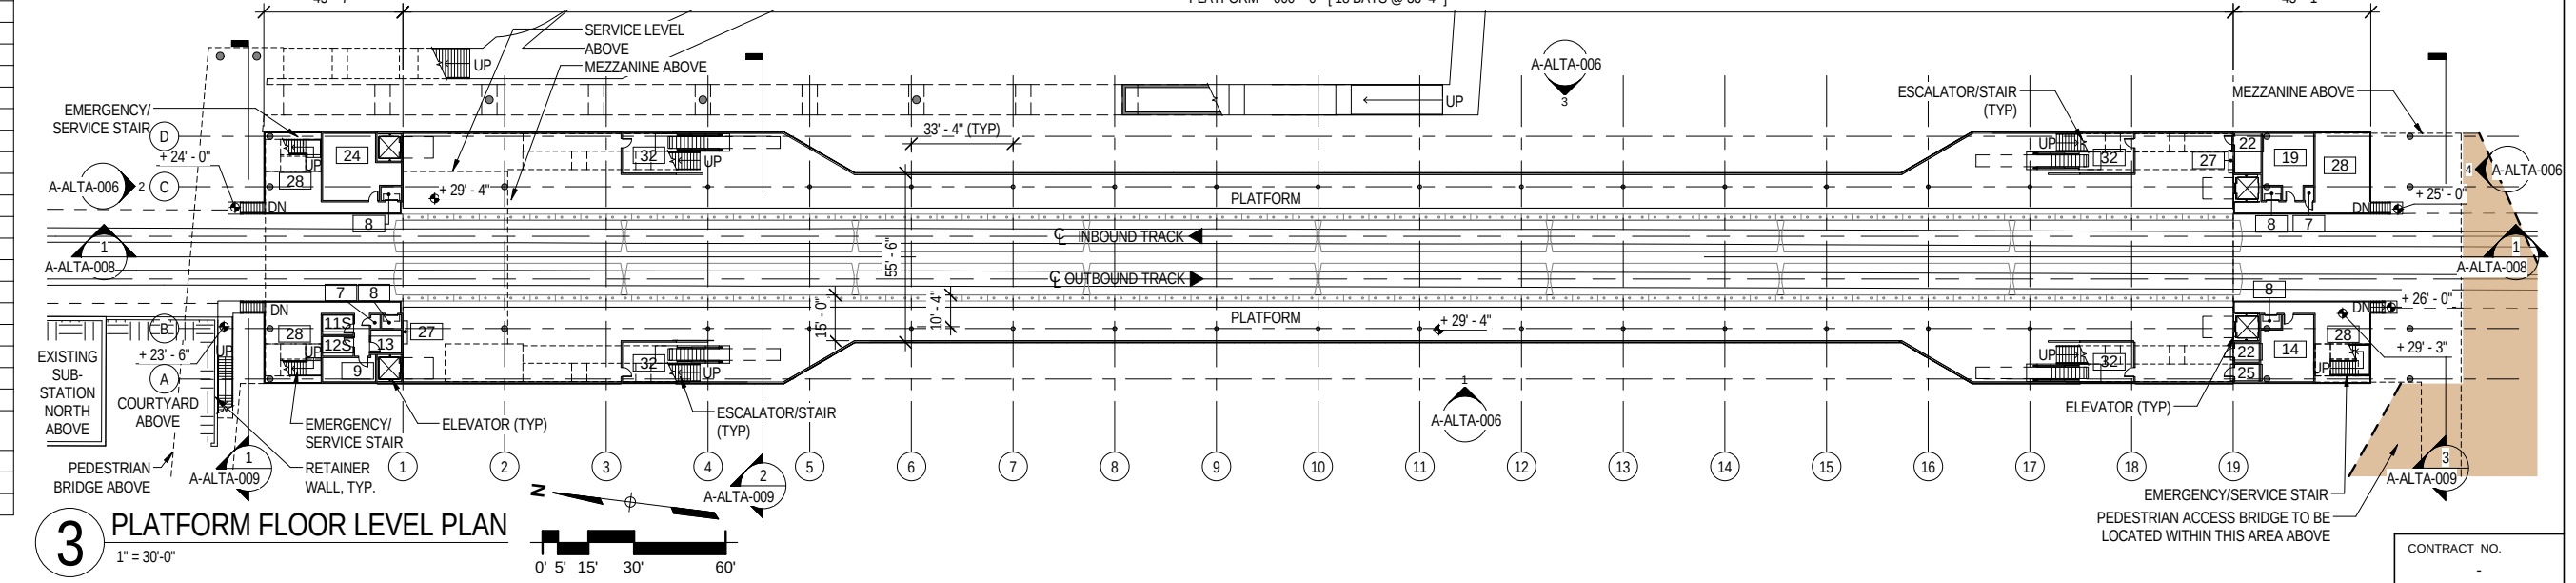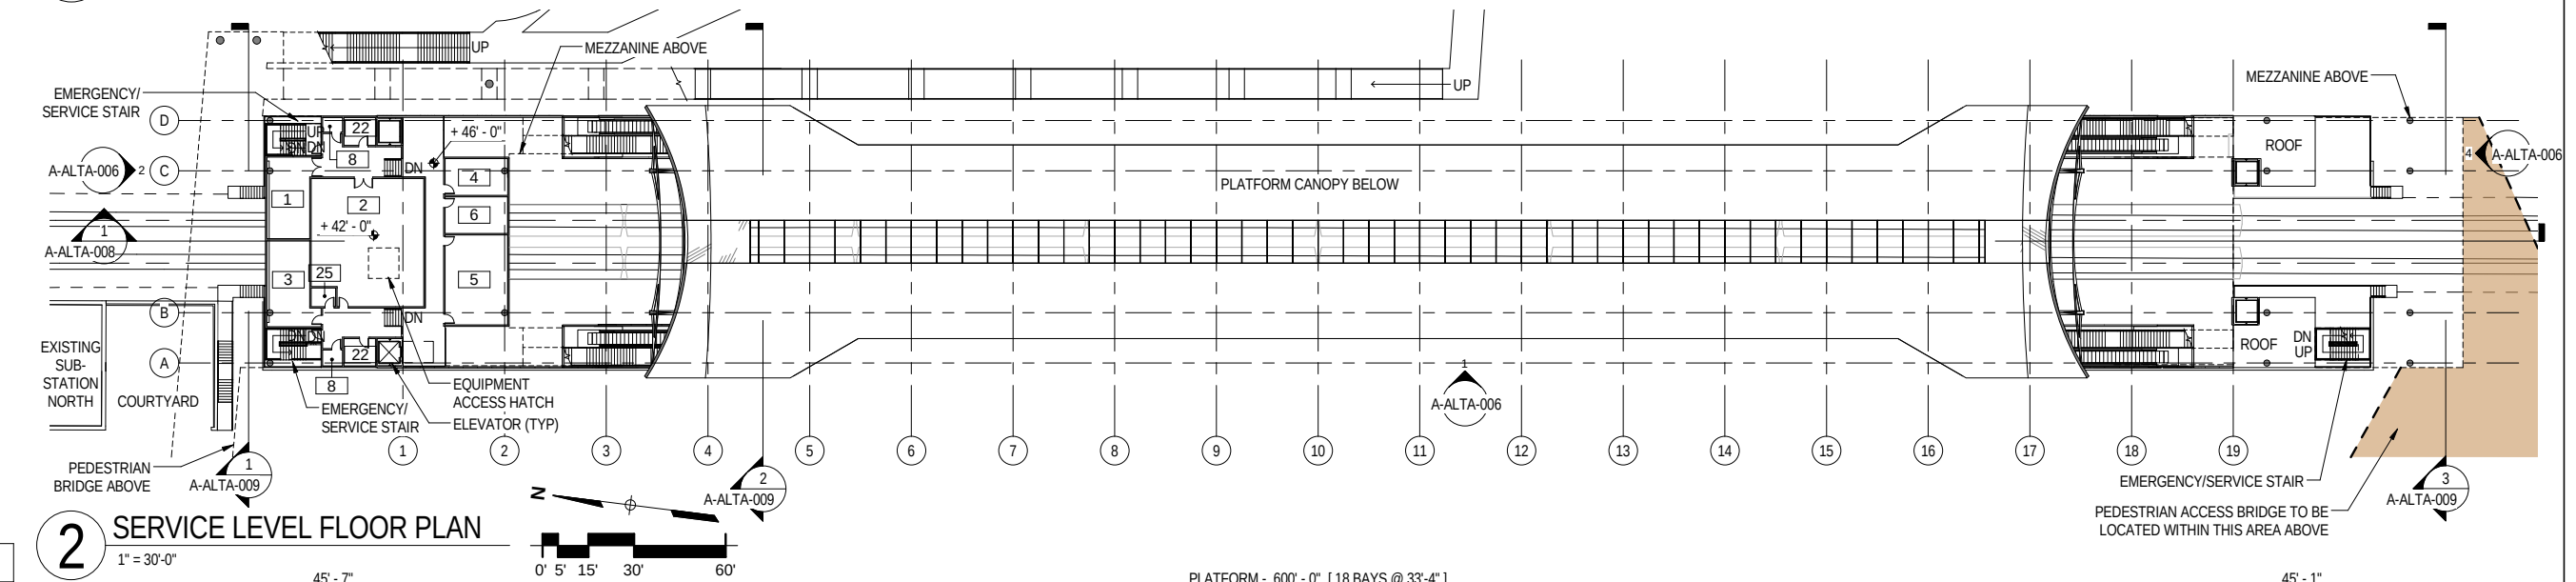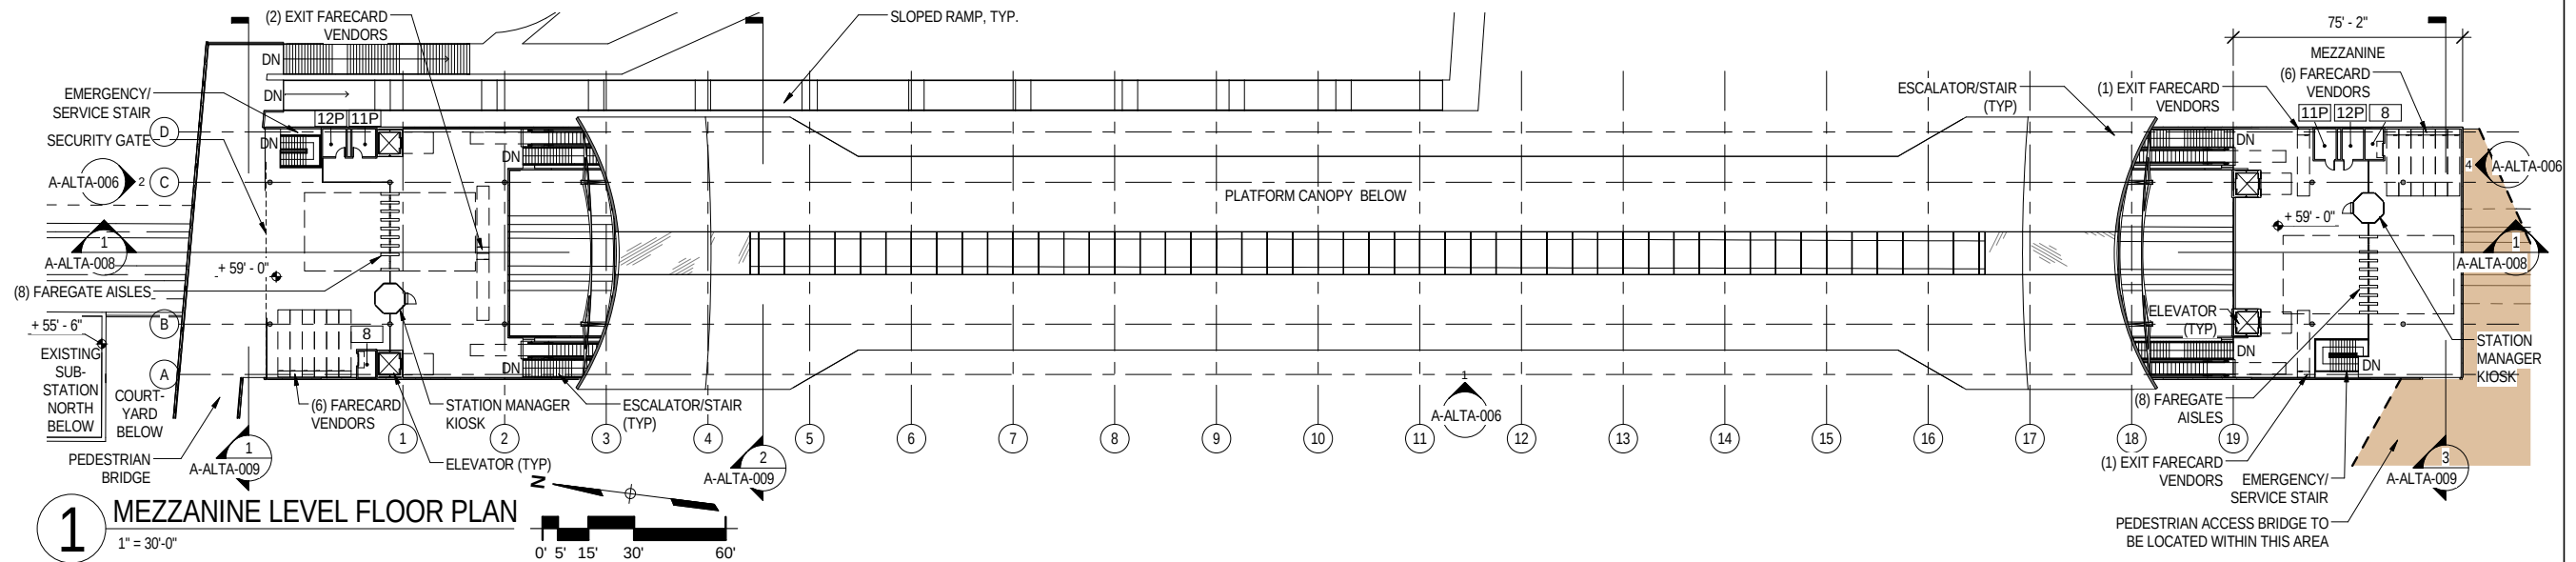

ROOM KEY	
1	MECHANICAL (FAN ROOM)
2	A.C. SWITCHBOARD ROOM
3	BATTERY ROOM
4	COMMUNICATIONS ROOM
5	TRAIN CONTROL ROOM
6	OPERATIONS ROOM
7	TELEPHONE ROOM
8	FIRE EQUIPMENT CABINET
9	CLEANER'S ROOM
11P	WOMEN'S PUBLIC RESTROOM
11S	WOMEN'S STAFF RESTROOM
12P	MEN'S PUBLIC RESTROOM
12S	MEN'S STAFF RESTROOM
13	WATER HEATER SERVICE ROOM
14	D.C. TIE BREAKER ROOM
19	MAINTENANCE ROOM
22	ELEVATOR MACHINE ROOM
24	CART STORAGE
25	ELECTRICAL CABINET ROOM
27	EMERGENCY TUNNEL EVACUATION CART STORAGE ROOM
28	AREA OF RESCUE ASSISTANCE
32	ESCALATOR CONTROL ROOM
35	YARD STORAGE ROOM

DESIGNED			REFERENCE DRAWINGS			REVISIONS		
ETM	07/25/12	DATE	NUMBER	DESCRIPTION	DATE	BY	DESCRIPTION	
ETM	11/08/12	DATE						
FVP	09/26/12	DATE						
WBG	11/08/12	DATE						


WASHINGTON METROPOLITAN AREA TRANSIT AUTHORITY
DEPARTMENT OF TRANSIT INFRASTRUCTURE AND ENGINEERING SERVICES
OFFICE OF MAJOR CAPITAL PROJECTS

SUBMITTED _____ DATE _____
APPROVED _____ CHIEF ENGINEER _____ DATE _____


POTOMAC YARD METRORAIL STATION
GENERAL PLANS
ALTERNATIVE A
FLOOR PLANS

SCALE 1" = 30'-0"
DRAWING NO. A-ALTA-004
SHEET NO. 11 of 79



3/26/2015 4:15:07 PM P:\1202_Potomac_Yard_30%_Design\1200_Drawings\1225_FinalGeneralPlans\140104_PotomacYard_Alt A.rvt

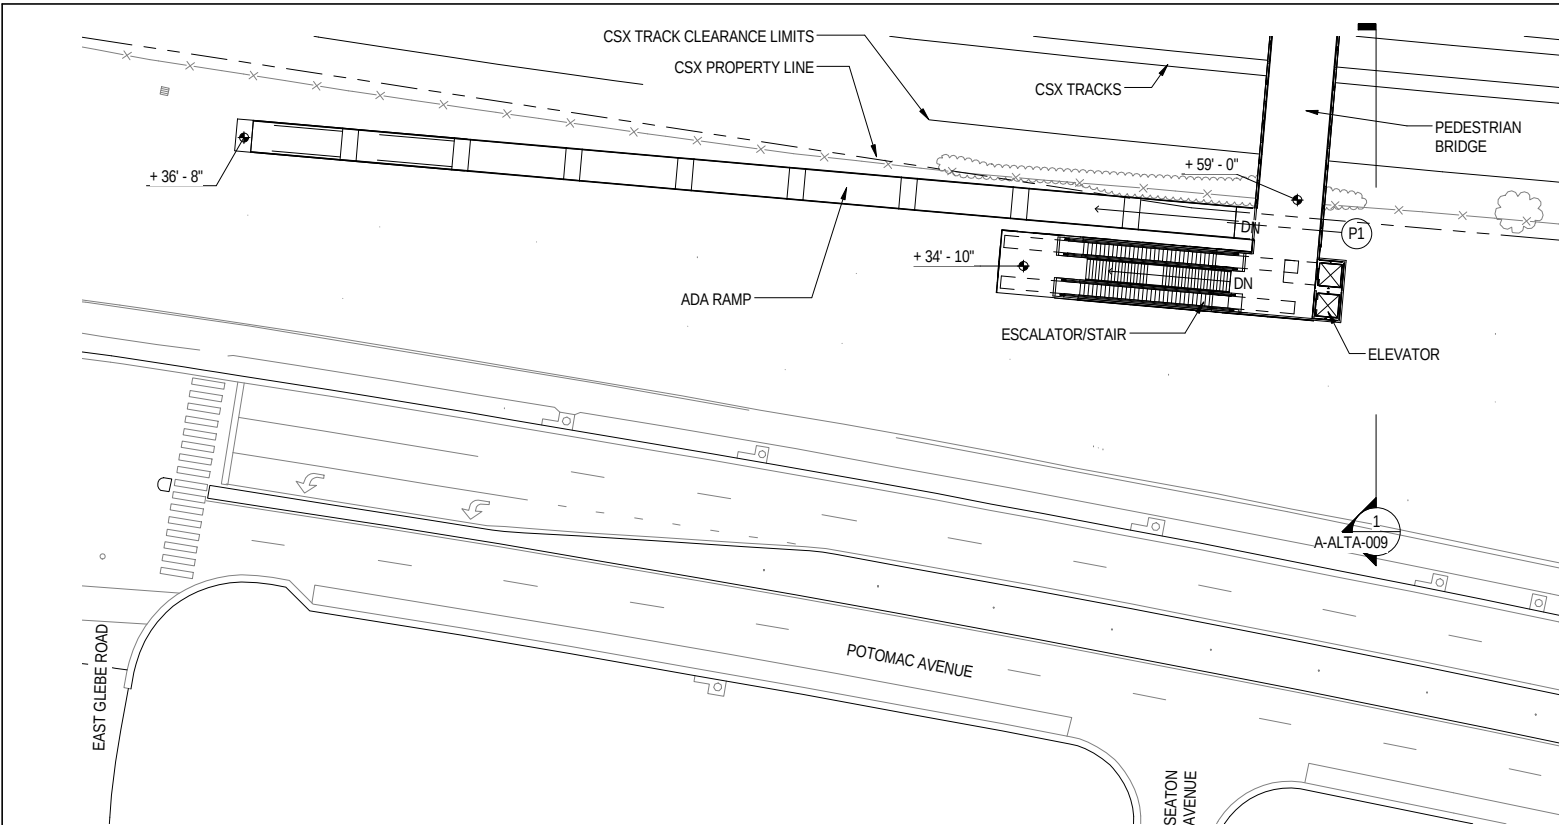

1 NORTH TOUCH-DOWN PLAN AT MEZZANINE LEVEL
1" = 30'-0"

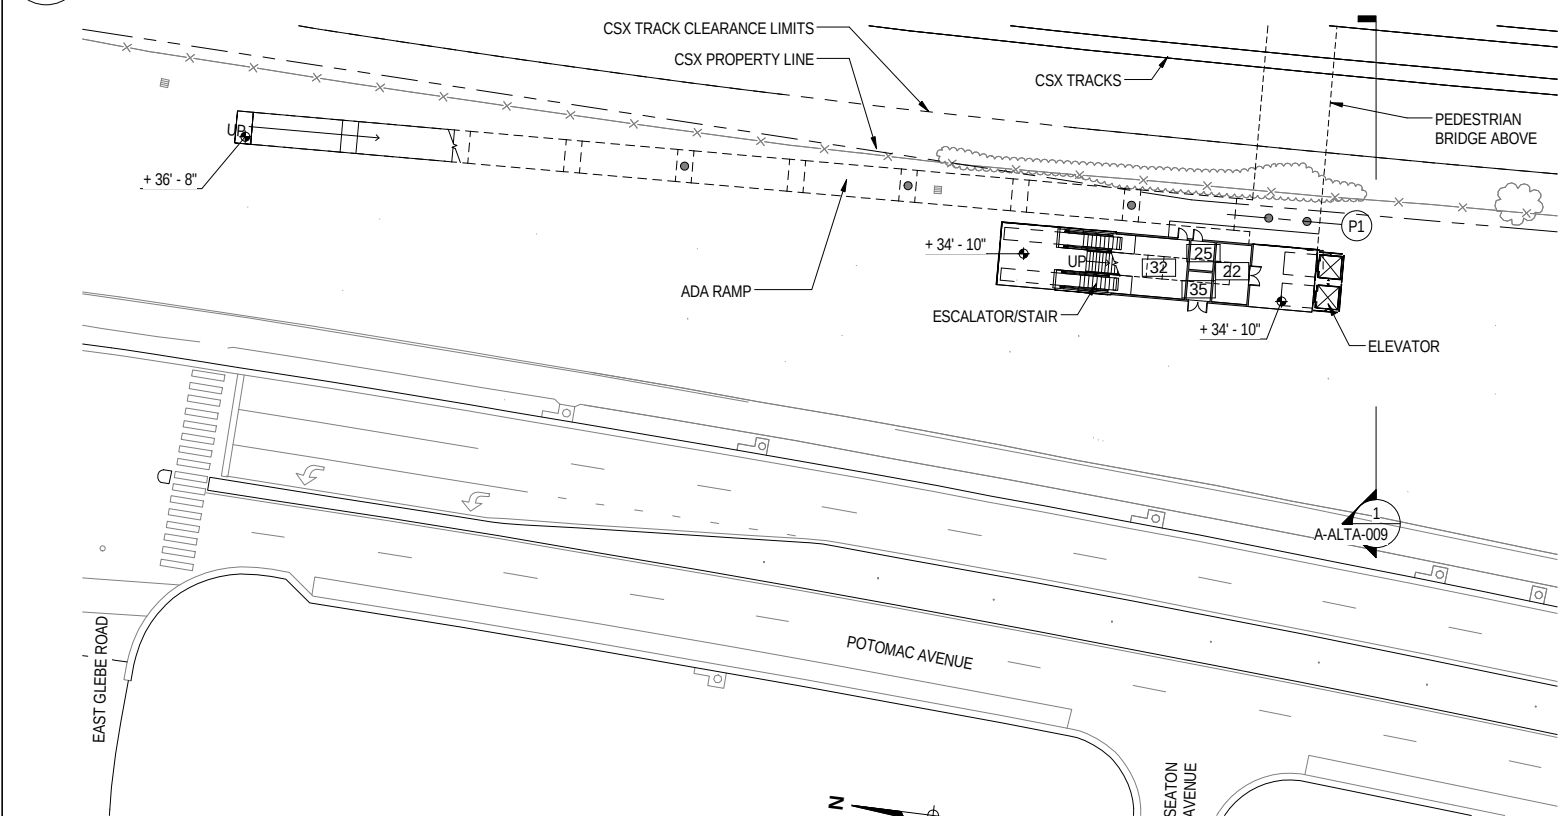

2 NORTH TOUCH-DOWN PLAN AT GROUND LEVEL
1" = 30'-0"

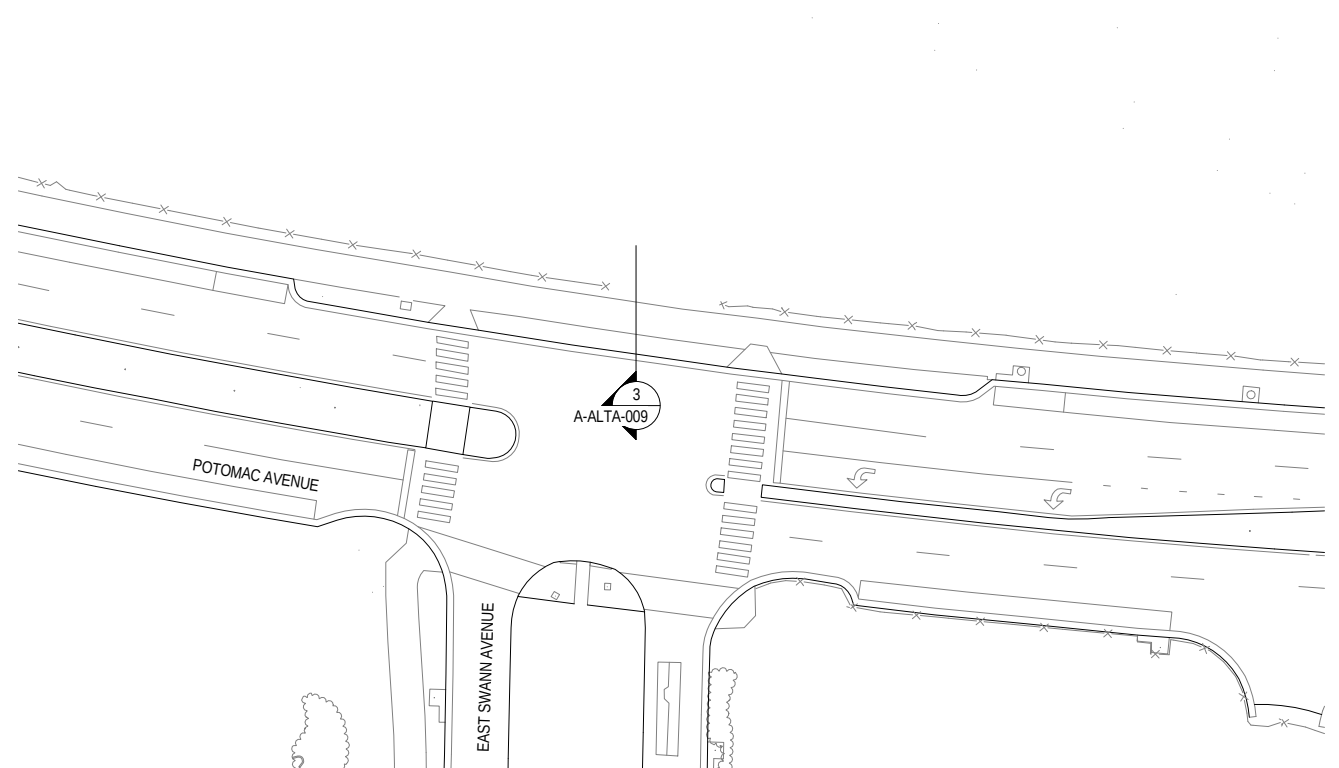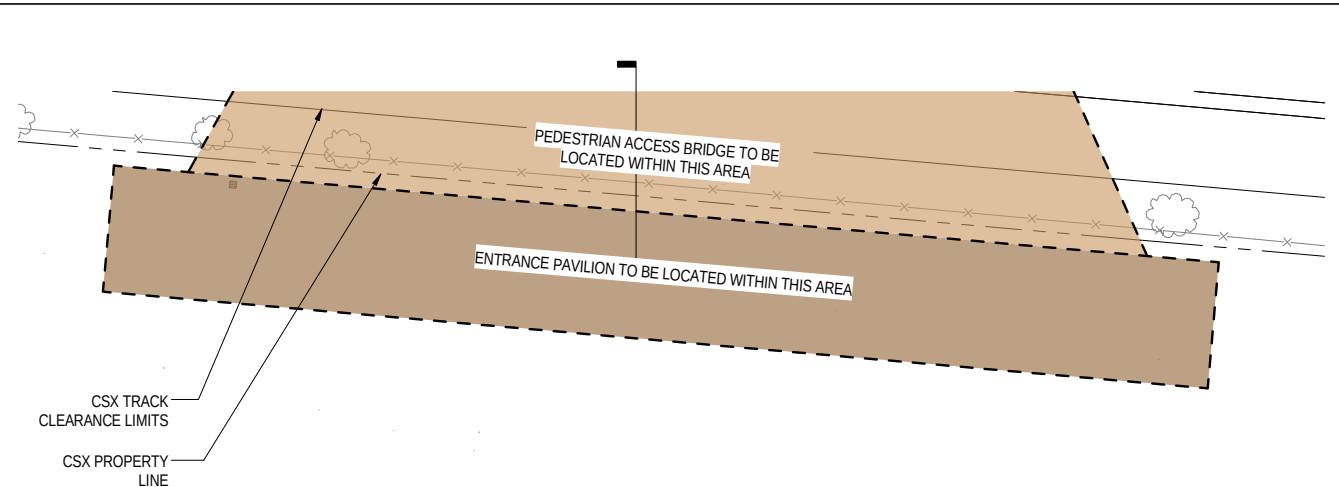

3 SOUTH TOUCH-DOWN PLAN AT GROUND LEVEL
1" = 30'-0"

ROOM KEY	
1	MECHANICAL (FAN ROOM)
2	A.C. SWITCHBOARD ROOM
3	BATTERY ROOM
4	COMMUNICATIONS ROOM
5	TRAIN CONTROL ROOM
6	OPERATIONS ROOM
7	TELEPHONE ROOM
8	FIRE EQUIPMENT CABINET
9	CLEANER'S ROOM
11P	WOMEN'S PUBLIC RESTROOM
11S	WOMEN'S STAFF RESTROOM
12P	MEN'S PUBLIC RESTROOM
12S	MEN'S STAFF RESTROOM
13	WATER HEATER SERVICE ROOM

ROOM KEY	
14	D.C. TIE BREAKER ROOM
19	MAINTENANCE ROOM
22	ELEVATOR MACHINE ROOM
24	CART STORAGE
25	ELECTRICAL CABINET ROOM
27	EMERGENCY TUNNEL EVACUATION CART STORAGE ROOM
28	AREA OF RESCUE ASSISTANCE
32	ESCALATOR CONTROL ROOM
35	YARD STORAGE ROOM

NOTE: FINAL PEDESTRIAN BRIDGE AND TOUCHDOWN LOCATIONS ARE TO BE COORDINATED WITH THE CITY OF ALEXANDRIA AND CSX.

CONTRACT NO.

WASHINGTON METROPOLITAN AREA TRANSIT AUTHORITY

DEPARTMENT OF TRANSIT INFRASTRUCTURE AND ENGINEERING SERVICES
OFFICE OF MAJOR CAPITAL PROJECTS

SUBMITTED _____
DATE

APPROVED _____
CHIEF ENGINEER DATE


POTOMAC YARD METRORAIL STATION
GENERAL PLANS
ALTERNATIVE A
PEDESTRIAN BRIDGE TOUCH-DOWN PLANS

SCALE
1" = 30'-0"



DRAWING NO.
A-ALTA-005

SHEET NO.
12 of 79



3/26/2015 4:15:31 PM P:\1202_Potomac Yard_30% Design\1200_Drawings\1225_Revit\150326_FinalGeneralPlans\140104_PotomacYard_Alt A.rvt

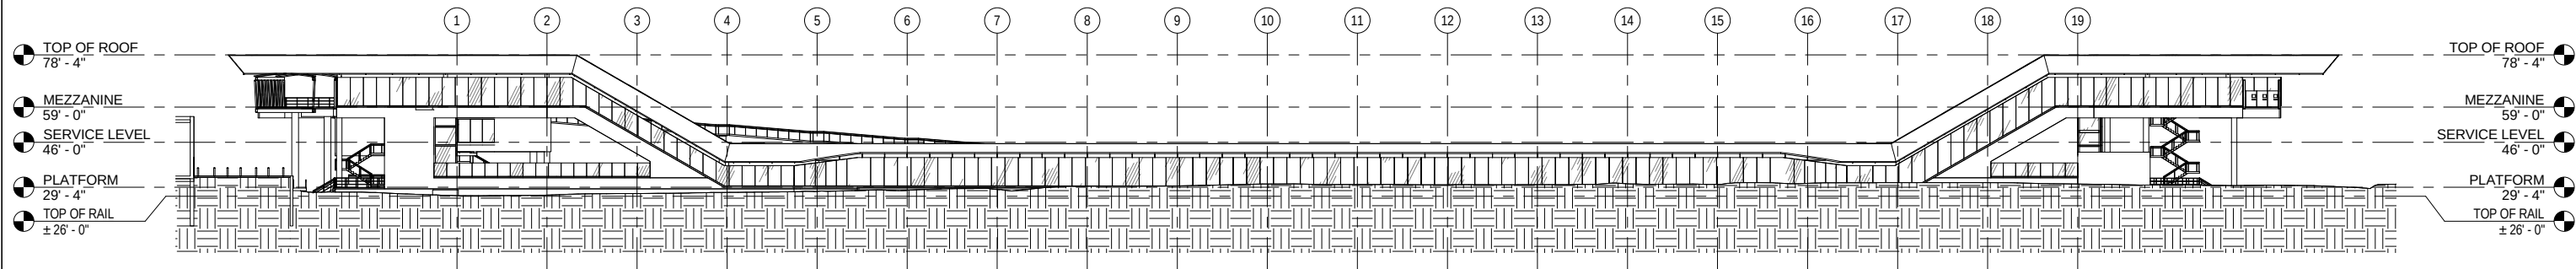



1 WEST ELEVATION
1" = 30'-0"
REF. SHEET: A-ALTA-004

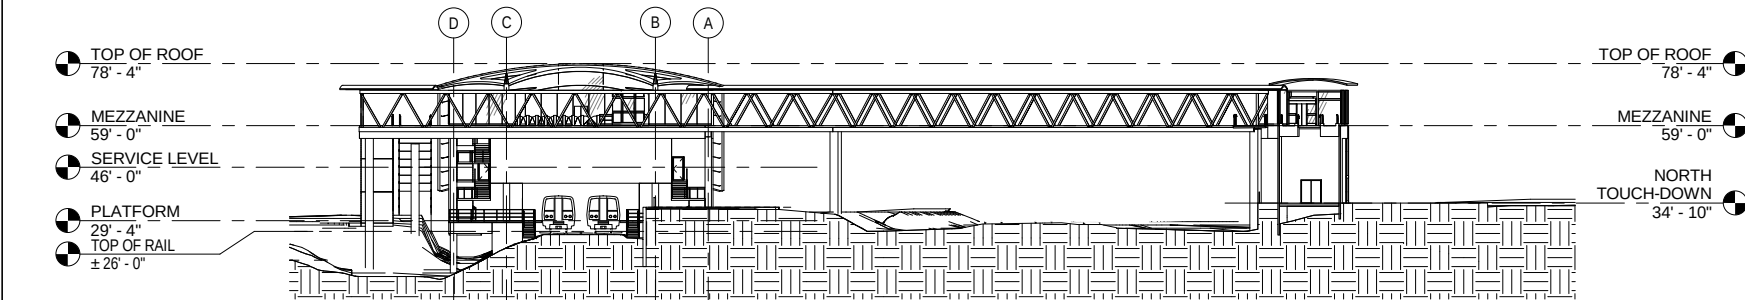 


2 NORTH ELEVATION
1" = 30'-0"
REF. SHEET: A-ALTA-004

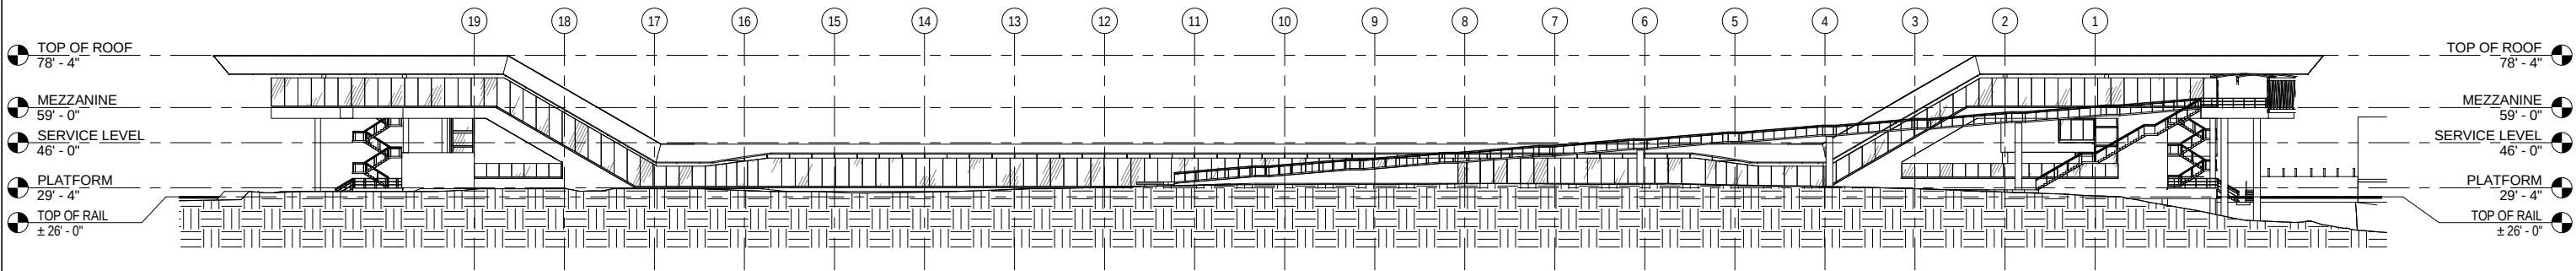 

3 EAST ELEVATION
1" = 30'-0"
REF. SHEET: A-ALTA-004

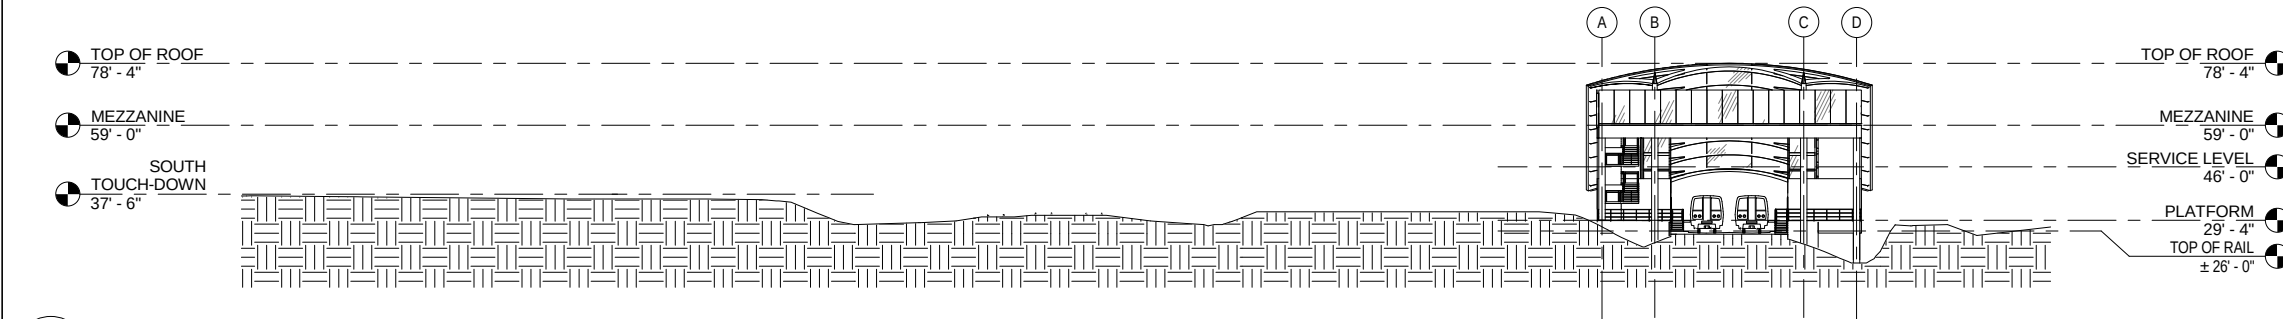 

4 SOUTH ELEVATION
1" = 30'-0"
REF. SHEET: A-ALTA-004

 

CONTRACT NO.
-

	DESIGNED	ETM	07/25/12 DATE	REFERENCE DRAWINGS		REVISIONS		
				NUMBER	DESCRIPTION	DATE	BY	DESCRIPTION
	DRAWN	ETM	11/08/12 DATE					
	CHECKED	FVP	09/26/12 DATE					
	APPROVED	WBG	11/08/12 DATE					

WASHINGTON METROPOLITAN AREA TRANSIT AUTHORITY
DEPARTMENT OF TRANSIT INFRASTRUCTURE AND ENGINEERING SERVICES
OFFICE OF MAJOR CAPITAL PROJECTS

SUBMITTED

DATE

APPROVED
CHIEF ENGINEER

DATE


POTOMAC YARD METRORAIL STATION
GENERAL PLANS
ALTERNATIVE A
ELEVATIONS

SCALE
1" = 30'-0"


DRAWING NO.
A-ALTA-006

SHEET NO.
13 of 79


3/26/2015 4:15:37 PM P:\1202_Potomac Yard_30% Design\1200_Drawings\1225_Final\GeneralPlans\140104_Potomac Yard Alt A.rvt

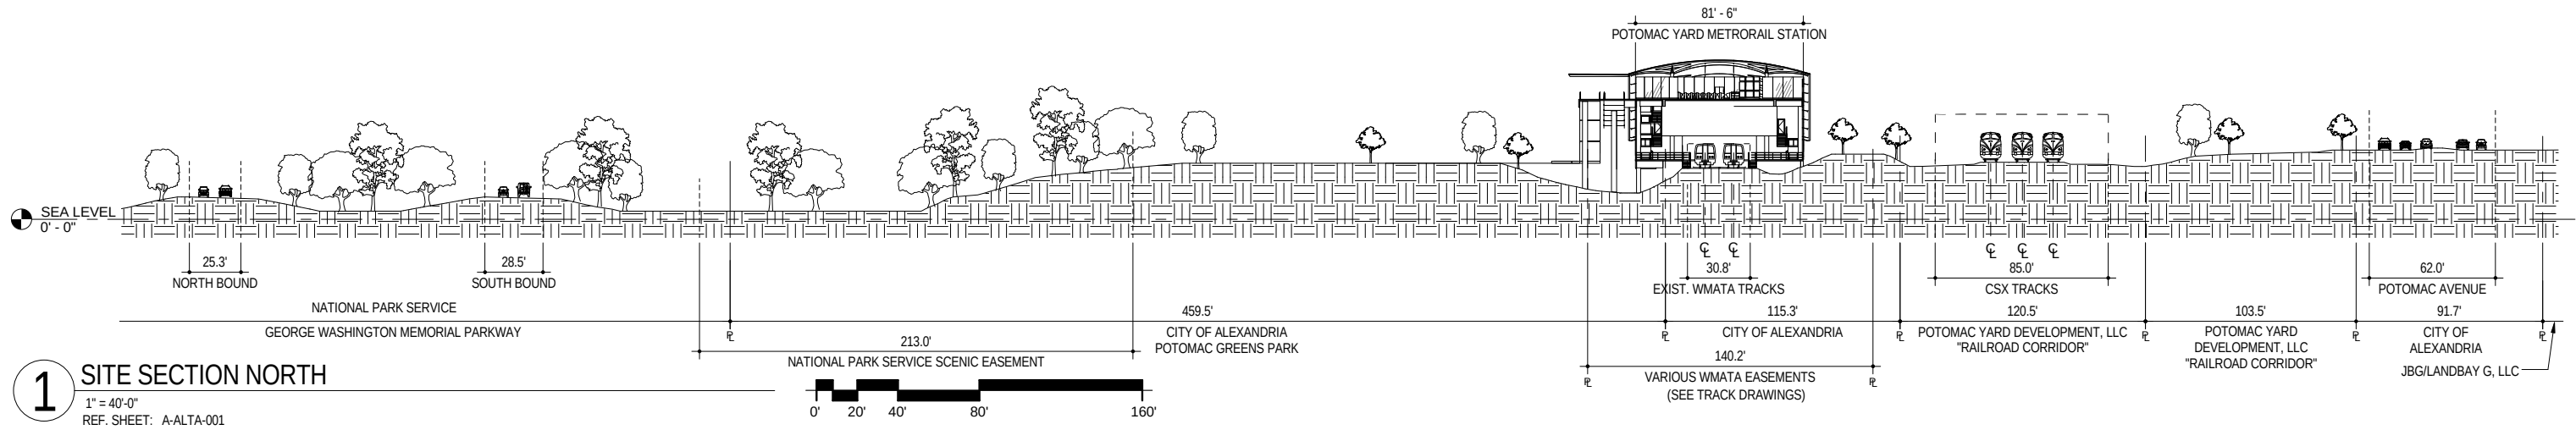

1 SITE SECTION NORTH
1" = 40'-0"
REF. SHEET: A-ALTA-001

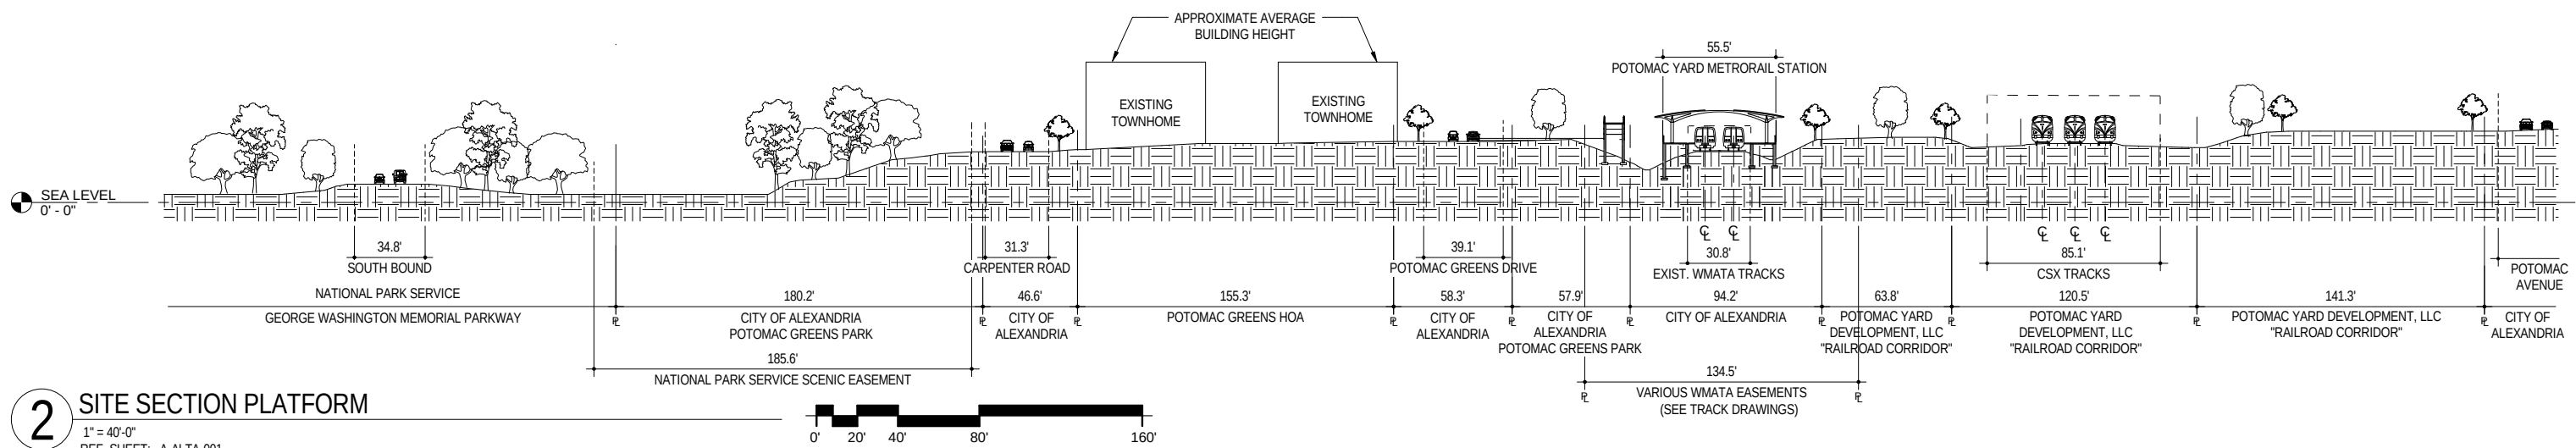

2 SITE SECTION PLATFORM
1" = 40'-0"
REF. SHEET: A-ALTA-001

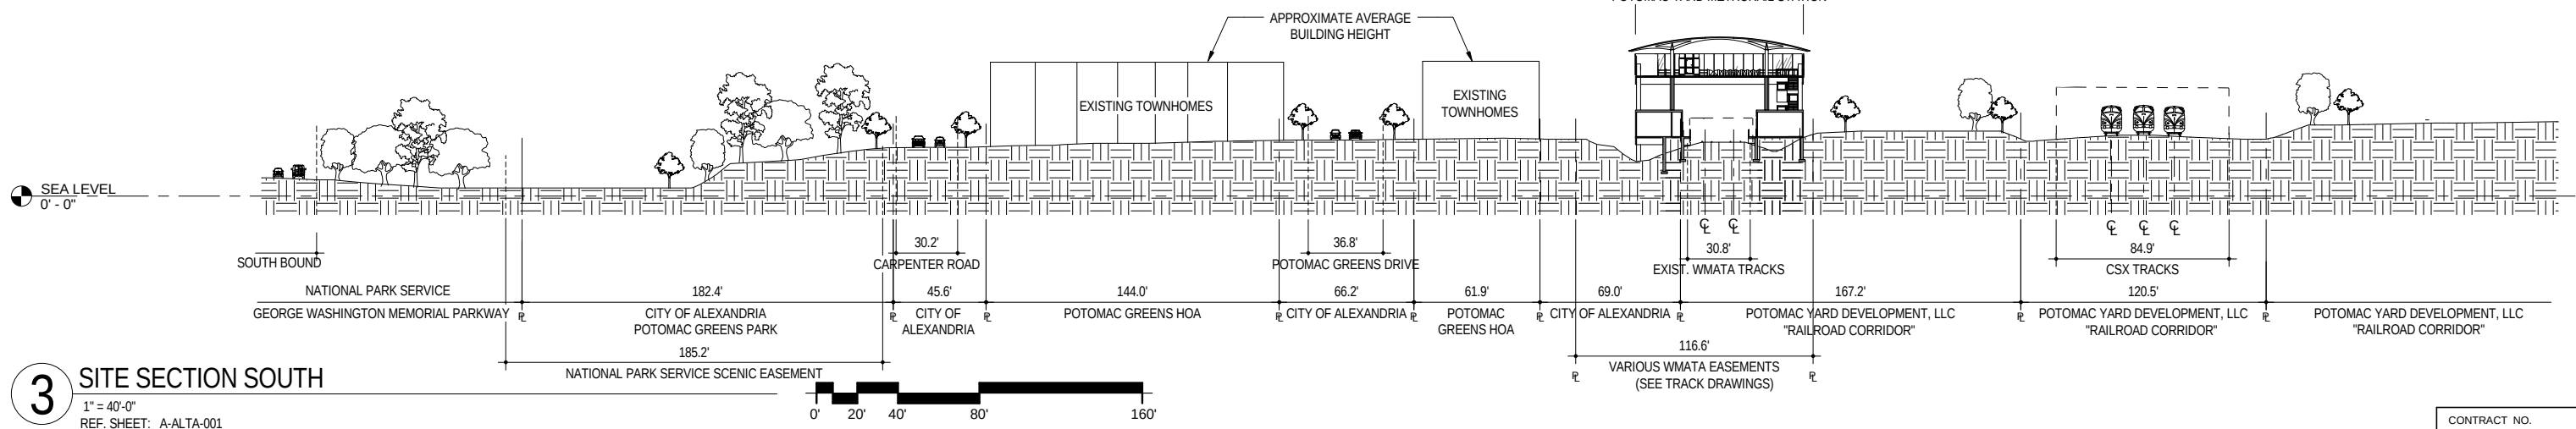

3 SITE SECTION SOUTH
1" = 40'-0"
REF. SHEET: A-ALTA-001

CONTRACT NO.
-

	DESIGNED	ETM	07/25/12 DATE	REFERENCE DRAWINGS		REVISIONS	
				NUMBER	DESCRIPTION	DATE	BY
DRAWN	ETM		11/08/12 DATE				
CHECKED	FVP		09/26/12 DATE				
APPROVED	WBG		11/08/12 DATE				

WASHINGTON METROPOLITAN AREA TRANSIT AUTHORITY
DEPARTMENT OF TRANSIT INFRASTRUCTURE AND ENGINEERING SERVICES
OFFICE OF MAJOR CAPITAL PROJECTS

SUBMITTED _____ DATE _____

APPROVED _____
CHIEF ENGINEER

DATE _____


POTOMAC YARD METRORAIL STATION
GENERAL PLANS
ALTERNATIVE A
SITE SECTIONS

SCALE
1" = 40'-0"

DRAWING NO.
A-ALTA-007

SHEET NO.
14 of 79

3/26/2015 4:15:43 PM P:\1202_Potomac_Yard_30%_Design\1200_Drawings\1225_Revit\150326_FinalGeneralPlans\140104_PotomacYard_Alt A.rvt

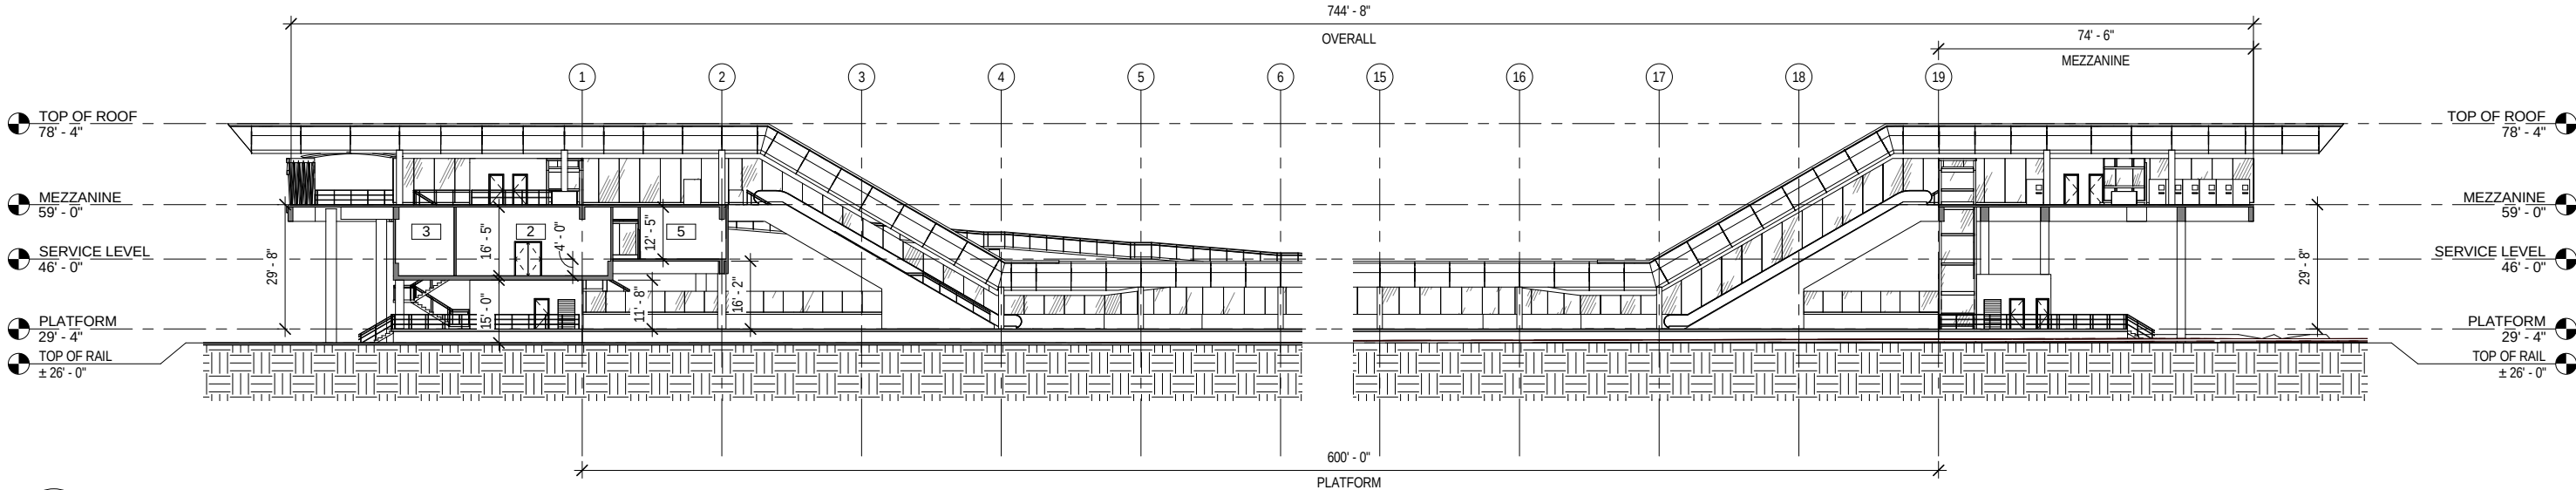

ROOM KEY	
1	MECHANICAL (FAN ROOM)
2	A.C. SWITCHBOARD ROOM
3	BATTERY ROOM
4	COMMUNICATIONS ROOM
5	TRAIN CONTROL ROOM
6	OPERATIONS ROOM
7	TELEPHONE ROOM
8	FIRE EQUIPMENT CABINET
9	CLEANER'S ROOM
11P	WOMEN'S PUBLIC RESTROOM
11S	WOMEN'S STAFF RESTROOM
12P	MEN'S PUBLIC RESTROOM
12S	MEN'S STAFF RESTROOM
13	WATER HEATER SERVICE ROOM
14	D.C. TIE BREAKER ROOM
19	MAINTENANCE ROOM
22	ELEVATOR MACHINE ROOM
24	CART STORAGE
25	ELECTRICAL CABINET ROOM
27	EMERGENCY TUNNEL EVACUATION CART STORAGE ROOM
28	AREA OF RESCUE ASSISTANCE
32	ESCALATOR CONTROL ROOM
35	YARD STORAGE ROOM




CONTRACT NO.
-

DESIGNED	ETM	07/25/12 DATE	REFERENCE DRAWINGS		REVISIONS		
			NUMBER	DESCRIPTION	DATE	BY	DESCRIPTION
DRAWN	ETM	11/08/12 DATE					
CHECKED	FVP	09/26/12 DATE					
APPROVED	WBG	11/08/12 DATE					

WASHINGTON METROPOLITAN AREA TRANSIT AUTHORITY			
DEPARTMENT OF TRANSIT INFRASTRUCTURE AND ENGINEERING SERVICES OFFICE OF MAJOR CAPITAL PROJECTS			
SUBMITTED		APPROVED CHIEF ENGINEER	
DATE		DATE	

POTOMAC YARD METRORAIL STATION GENERAL PLANS ALTERNATIVE A LONGITUDINAL SECTION		
SCALE 1" = 20'-0"	DRAWING NO. A-ALTA-008	SHEET NO. 15 of 79

3/26/2015 4:15:48 PM P:\1202_Potomac Yard_30% Design\1202_Drawings\1225_FinalGeneralPlans\140104_PotomacYard_Alt A.rvt

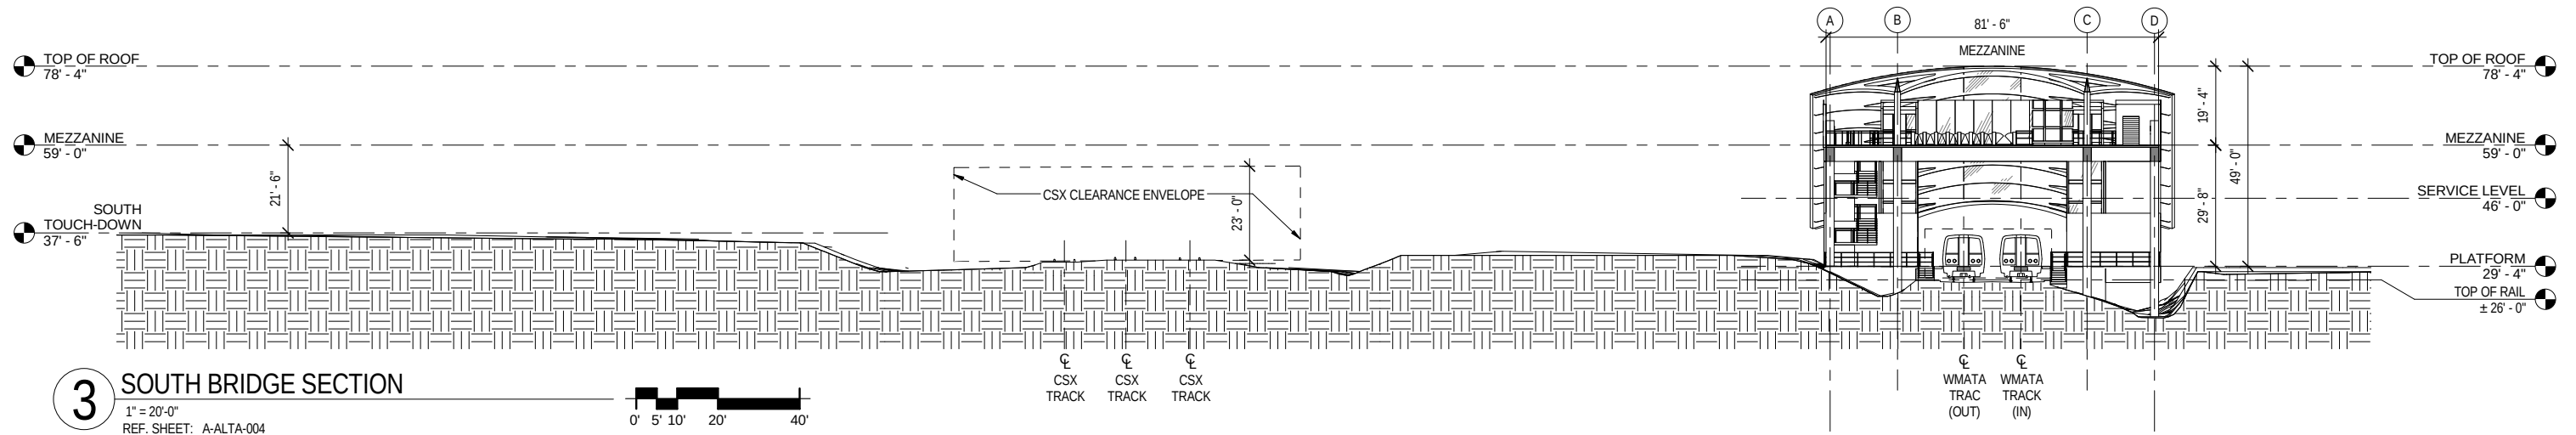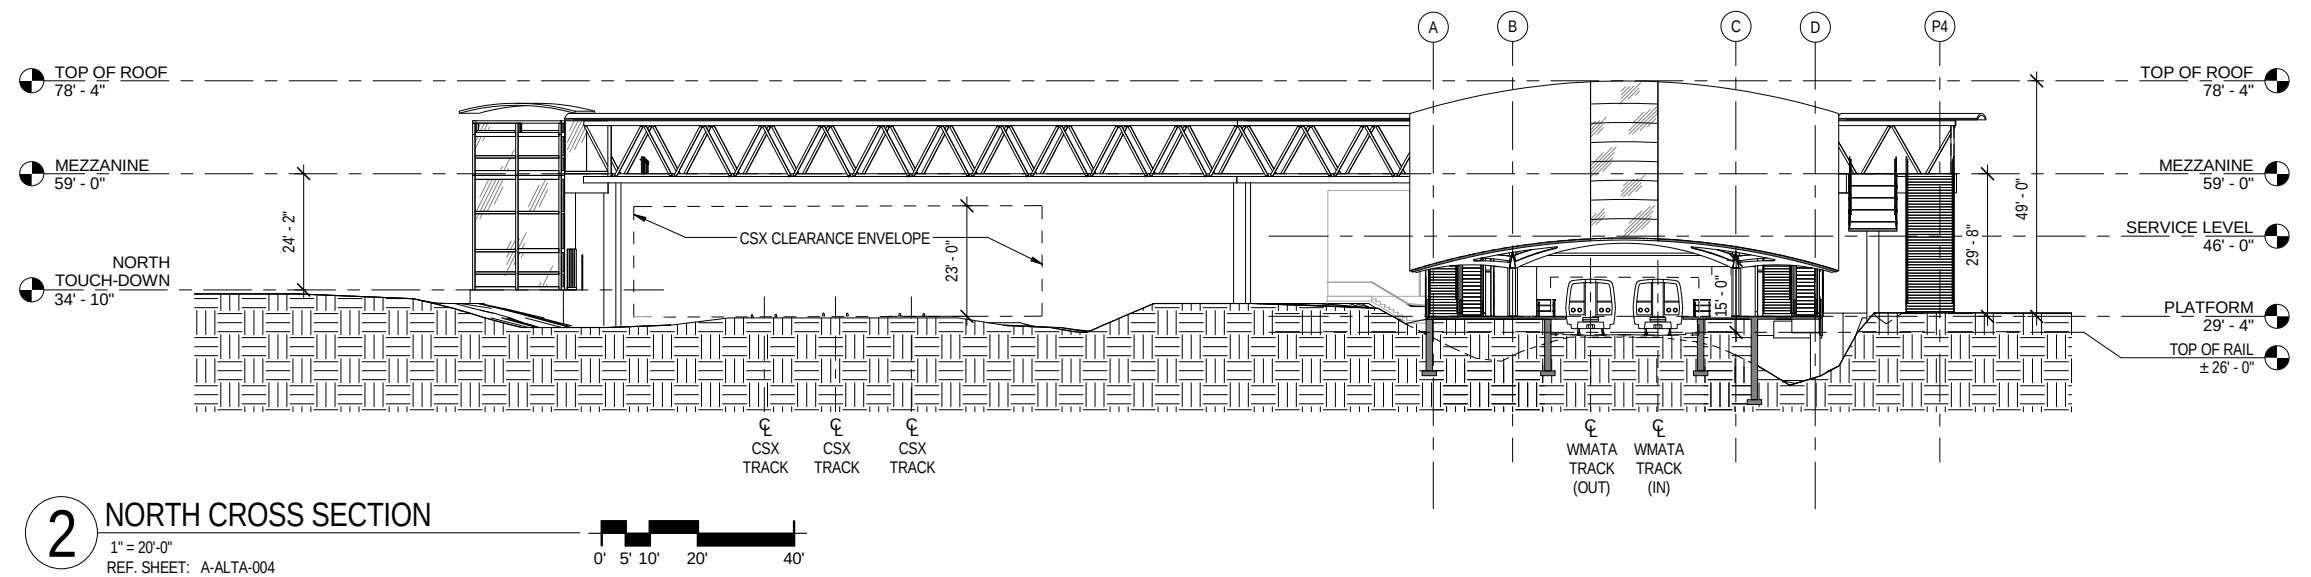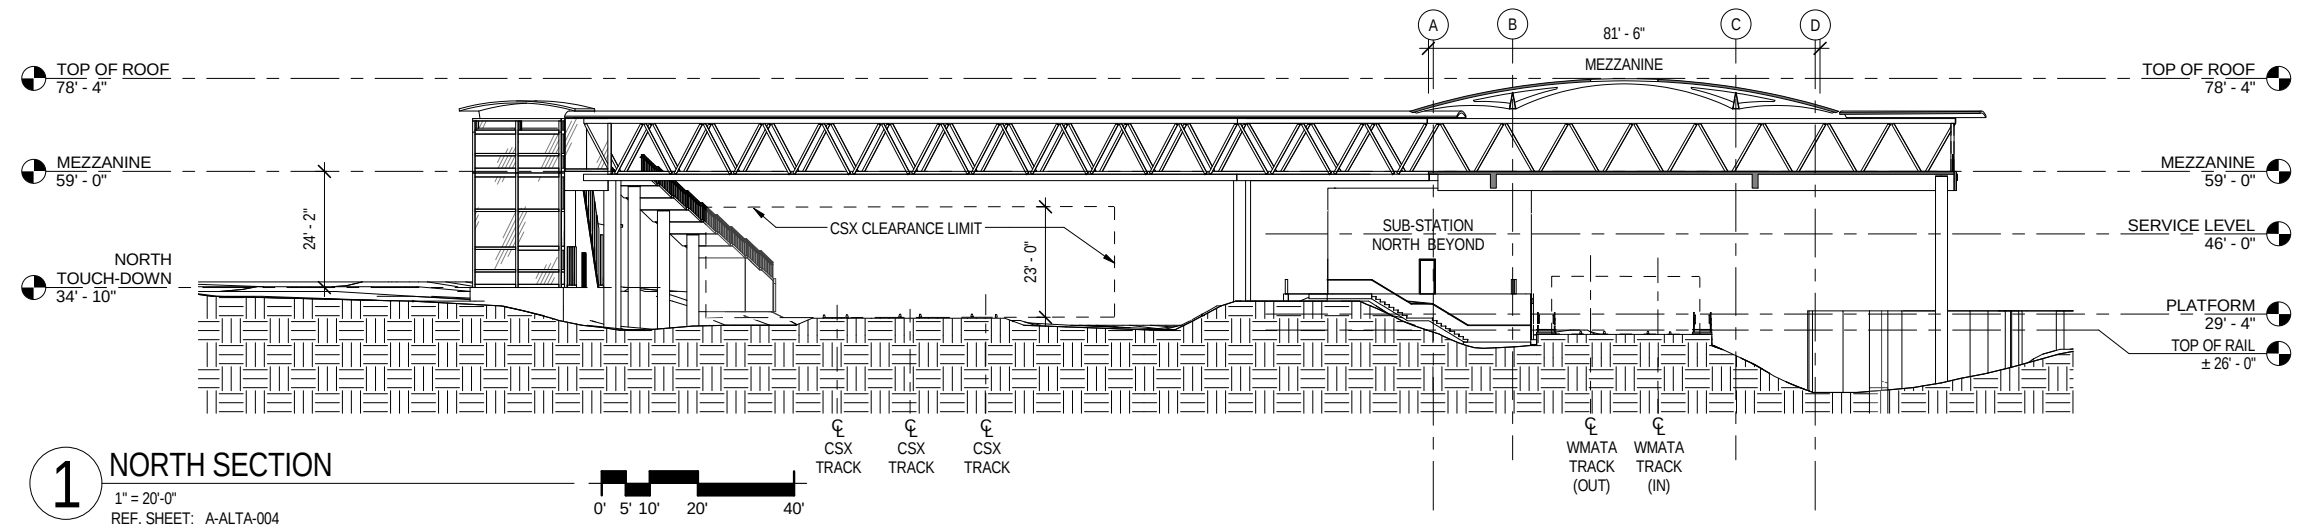

CONTRACT NO.
-



			REFERENCE DRAWINGS		REVISIONS		
			NUMBER	DESCRIPTION	DATE	BY	DESCRIPTION
DESIGNED	ETM	07/25/12 DATE					
DRAWN	ETM	11/08/12 DATE					
CHECKED	FVP	09/26/12 DATE					
APPROVED	WBG	11/08/12 DATE					

WASHINGTON METROPOLITAN AREA TRANSIT AUTHORITY
DEPARTMENT OF TRANSIT INFRASTRUCTURE AND ENGINEERING SERVICES
OFFICE OF MAJOR CAPITAL PROJECTS

SUBMITTED _____ DATE _____
APPROVED _____ DATE _____
CHIEF ENGINEER

POTOMAC YARD METRORAIL STATION
GENERAL PLANS
ALTERNATIVE A
CROSS SECTIONS

SCALE 1" = 20'-0"	DRAWING NO. A-ALTA-009	SHEET NO. 16 of 79
-----------------------------	----------------------------------	------------------------------

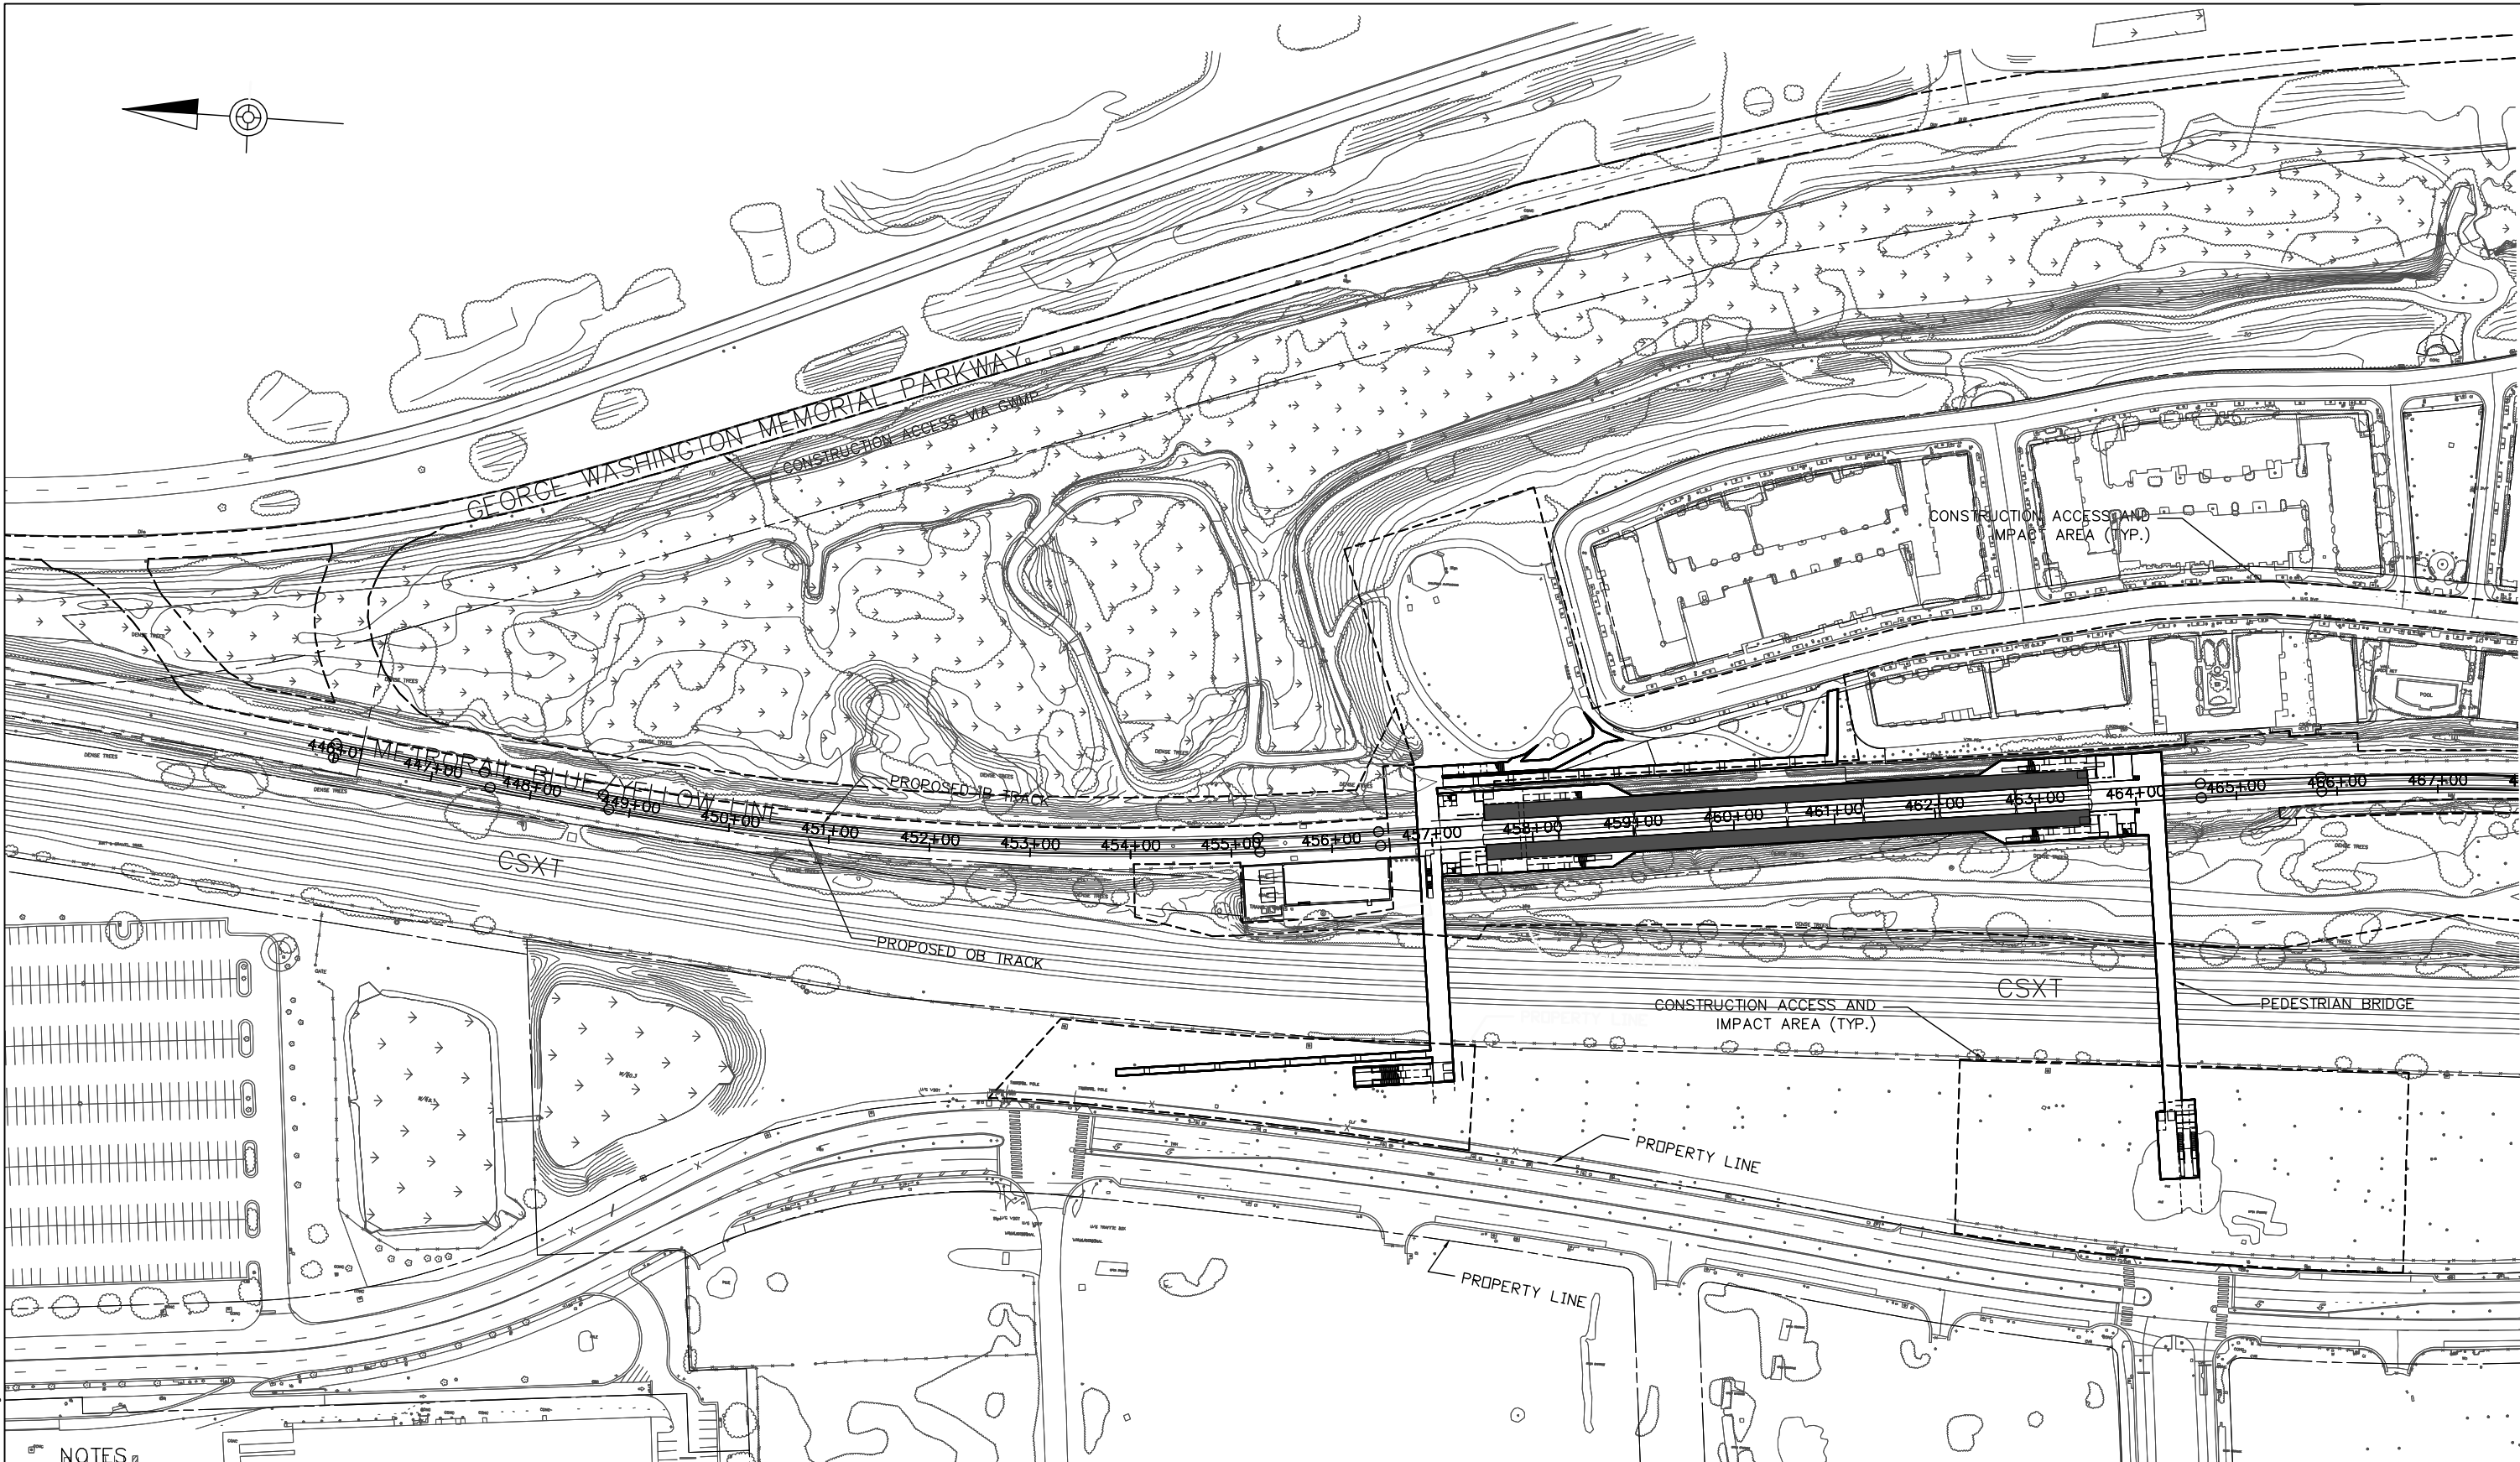 

MATCHLINE DWG. NO. S-ALTA-002

NOTES
CONSTRUCTION ACCESS - OPTION 1: GWMP AND POTOMAC GREENS
CONSTRUCTION ACCESS - OPTION 2: POTOMAC GREENS ONLY

SITE PLAN

CONTRACT NO.
-

	DESIGNED	SK	DATE	REFERENCE DRAWINGS		DATE	BY	REVISIONS	
				NUMBER	DESCRIPTION			DESCRIPTION	
DRAWN	JMD		DATE						
CHECKED	MP		DATE						
APPROVED	---		DATE						

WASHINGTON METROPOLITAN AREA TRANSIT AUTHORITY

DEPARTMENT OF TRANSIT INFRASTRUCTURE AND ENGINEERING SERVICES

OFFICE OF MAJOR CAPITAL PROJECTS

SUBMITTED

DATE

APPROVED

CHIEF ENGINEER

DATE

POTOMAC YARD METRORAIL STATION

GENERAL PLANS

ALTERNATIVE A

CONSTRUCTION ACCESS PLAN 1 OF 2

SCALE

1" = 80'

DRAWING NO.

S-ALTA-001

SHEET NO.

17 OF 79

Mar 27, 2015 - 11:15am
P:\cad\2\60181741\Track\S-ALTA-001.dwg



MATCHLINE DWG. NO. S-ALTA-001

NOTES
CONSTRUCTION ACCESS - OPTION 1: GWMP AND POTOMAC GREENS
CONSTRUCTION ACCESS - OPTION 2: POTOMAC GREENS ONLY

SITE PLAN

CONTRACT NO.

	DESIGNED	SK	DATE	REFERENCE DRAWINGS		REVISIONS		
				NUMBER	DESCRIPTION	DATE	BY	DESCRIPTION
DRAWN	JMD		DATE					
CHECKED	MP		DATE					
APPROVED	---		DATE					

WASHINGTON METROPOLITAN AREA TRANSIT AUTHORITY

DEPARTMENT OF TRANSIT INFRASTRUCTURE AND ENGINEERING SERVICES

OFFICE OF MAJOR CAPITAL PROJECTS

SUBMITTED

DATE

APPROVED

CHIEF ENGINEER

DATE

POTOMAC YARD METRORAIL STATION

GENERAL PLANS

ALTERNATIVE A

CONSTRUCTION ACCESS PLAN 2 OF 2

SCALE


1" = 80'

DRAWING NO.

S-ALTA-002

SHEET NO.

18 OF 79

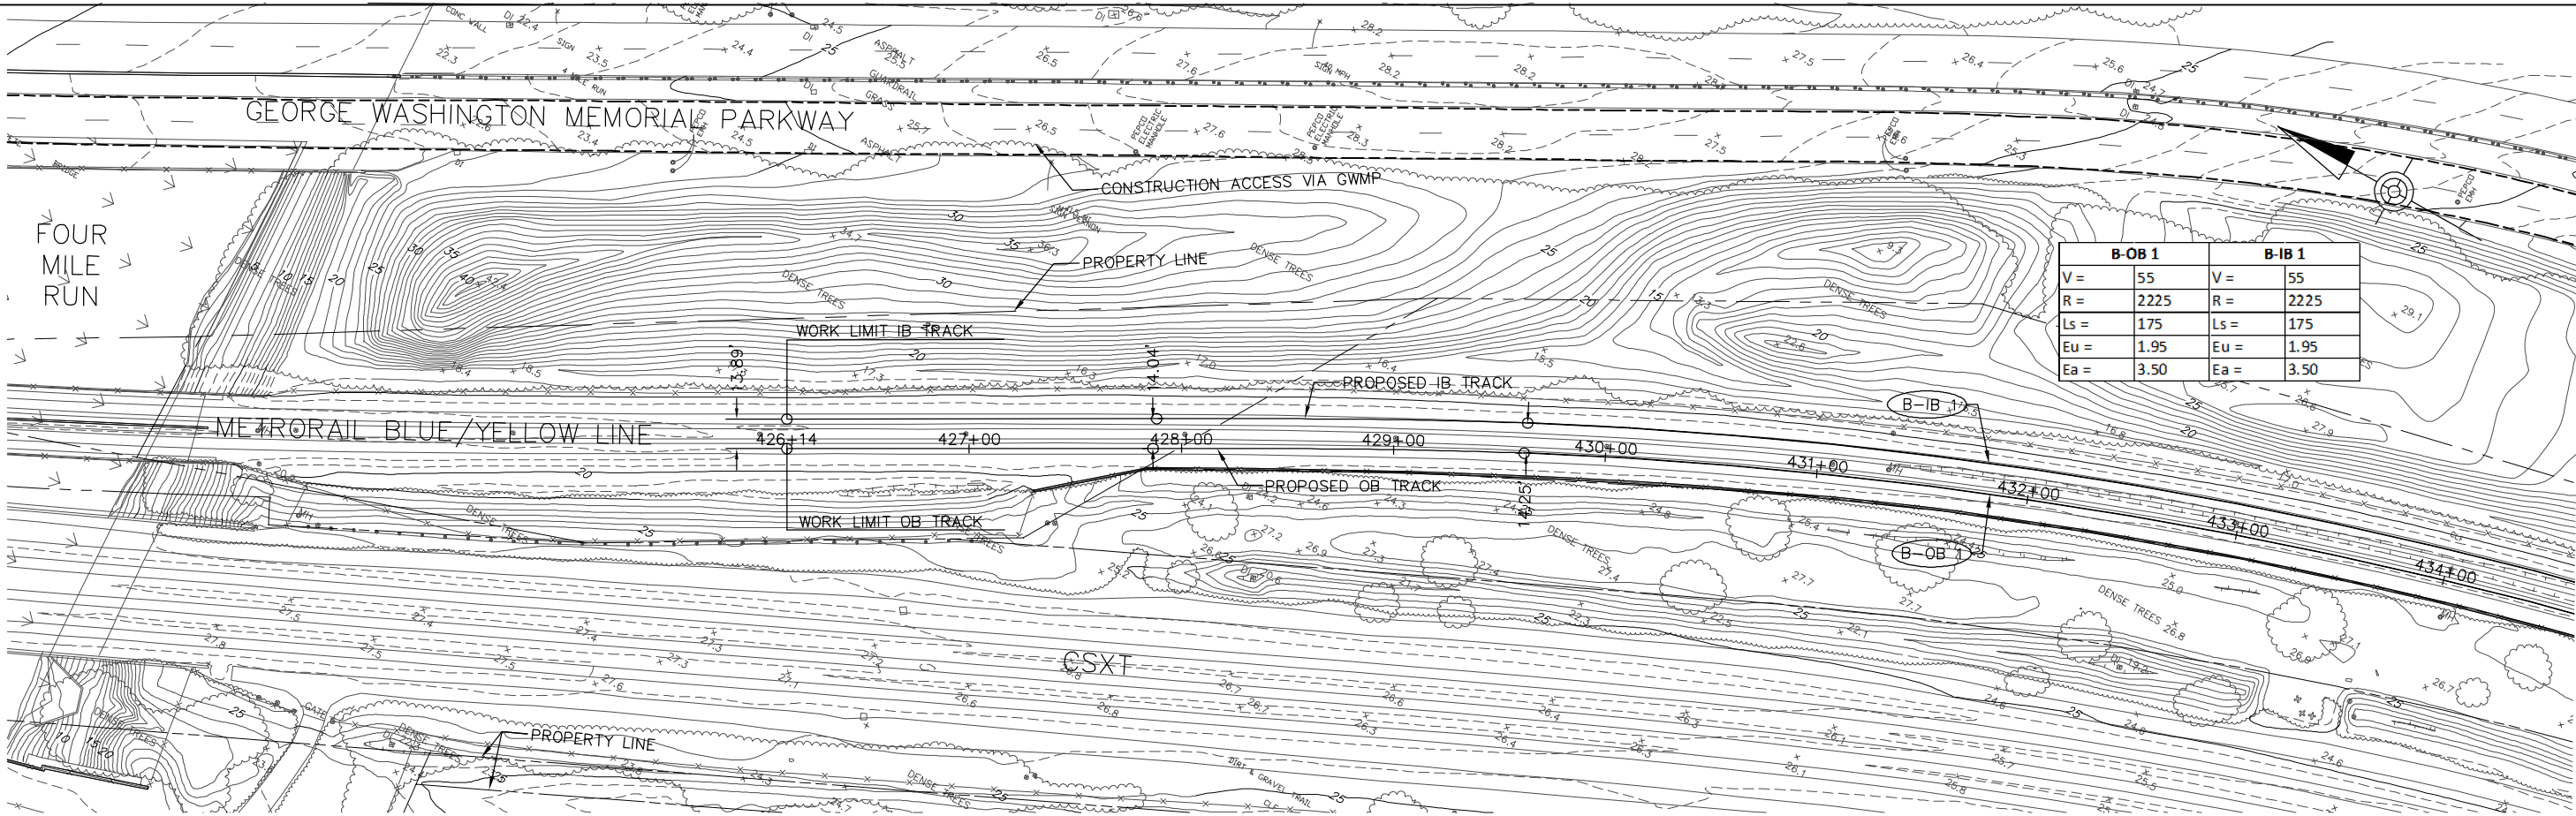

MATCHLINE DWG. NO. PP-ALTB-002

NOTES

- CONSTRUCTION ACCESS - OPTION 1: GWMP AND POTOMAC GREENS
- CONSTRUCTION ACCESS - OPTION 2: POTOMAC GREENS ONLY

PLAN

Mar 27,2015-11:08am
P:\cadd\2\60181741\Track\PP-ALTB-001.dwg

DESIGNED	SK	DATE
DRAWN	JMD	DATE
CHECKED	MP	DATE
APPROVED	---	DATE

REFERENCE DRAWINGS	
NUMBER	DESCRIPTION

REVISIONS		
DATE	BY	DESCRIPTION

WASHINGTON METROPOLITAN AREA TRANSIT AUTHORITY

DEPARTMENT OF TRANSIT INFRASTRUCTURE AND ENGINEERING SERVICES
OFFICE OF MAJOR CAPITAL PROJECTS

SUBMITTED _____ DATE _____

APPROVED _____
CHIEF ENGINEER _____ DATE _____


POTOMAC YARD METRORAIL STATION GENERAL PLANS ALTERNATIVE B PLAN 1 OF 5		
SCALE AS SHOWN	DRAWING NO. PP-ALTB-001	SHEET NO. 19 OF 79

CONTRACT NO.

Mar 27, 2015 - 11:09am
P:\cadd\260181741\Track\PP-ALT-B-003.dwg

MATCHLINE DWG. NO. PP-ALT-B-002

MATCHLINE DWG. NO. PP-ALT-B-004

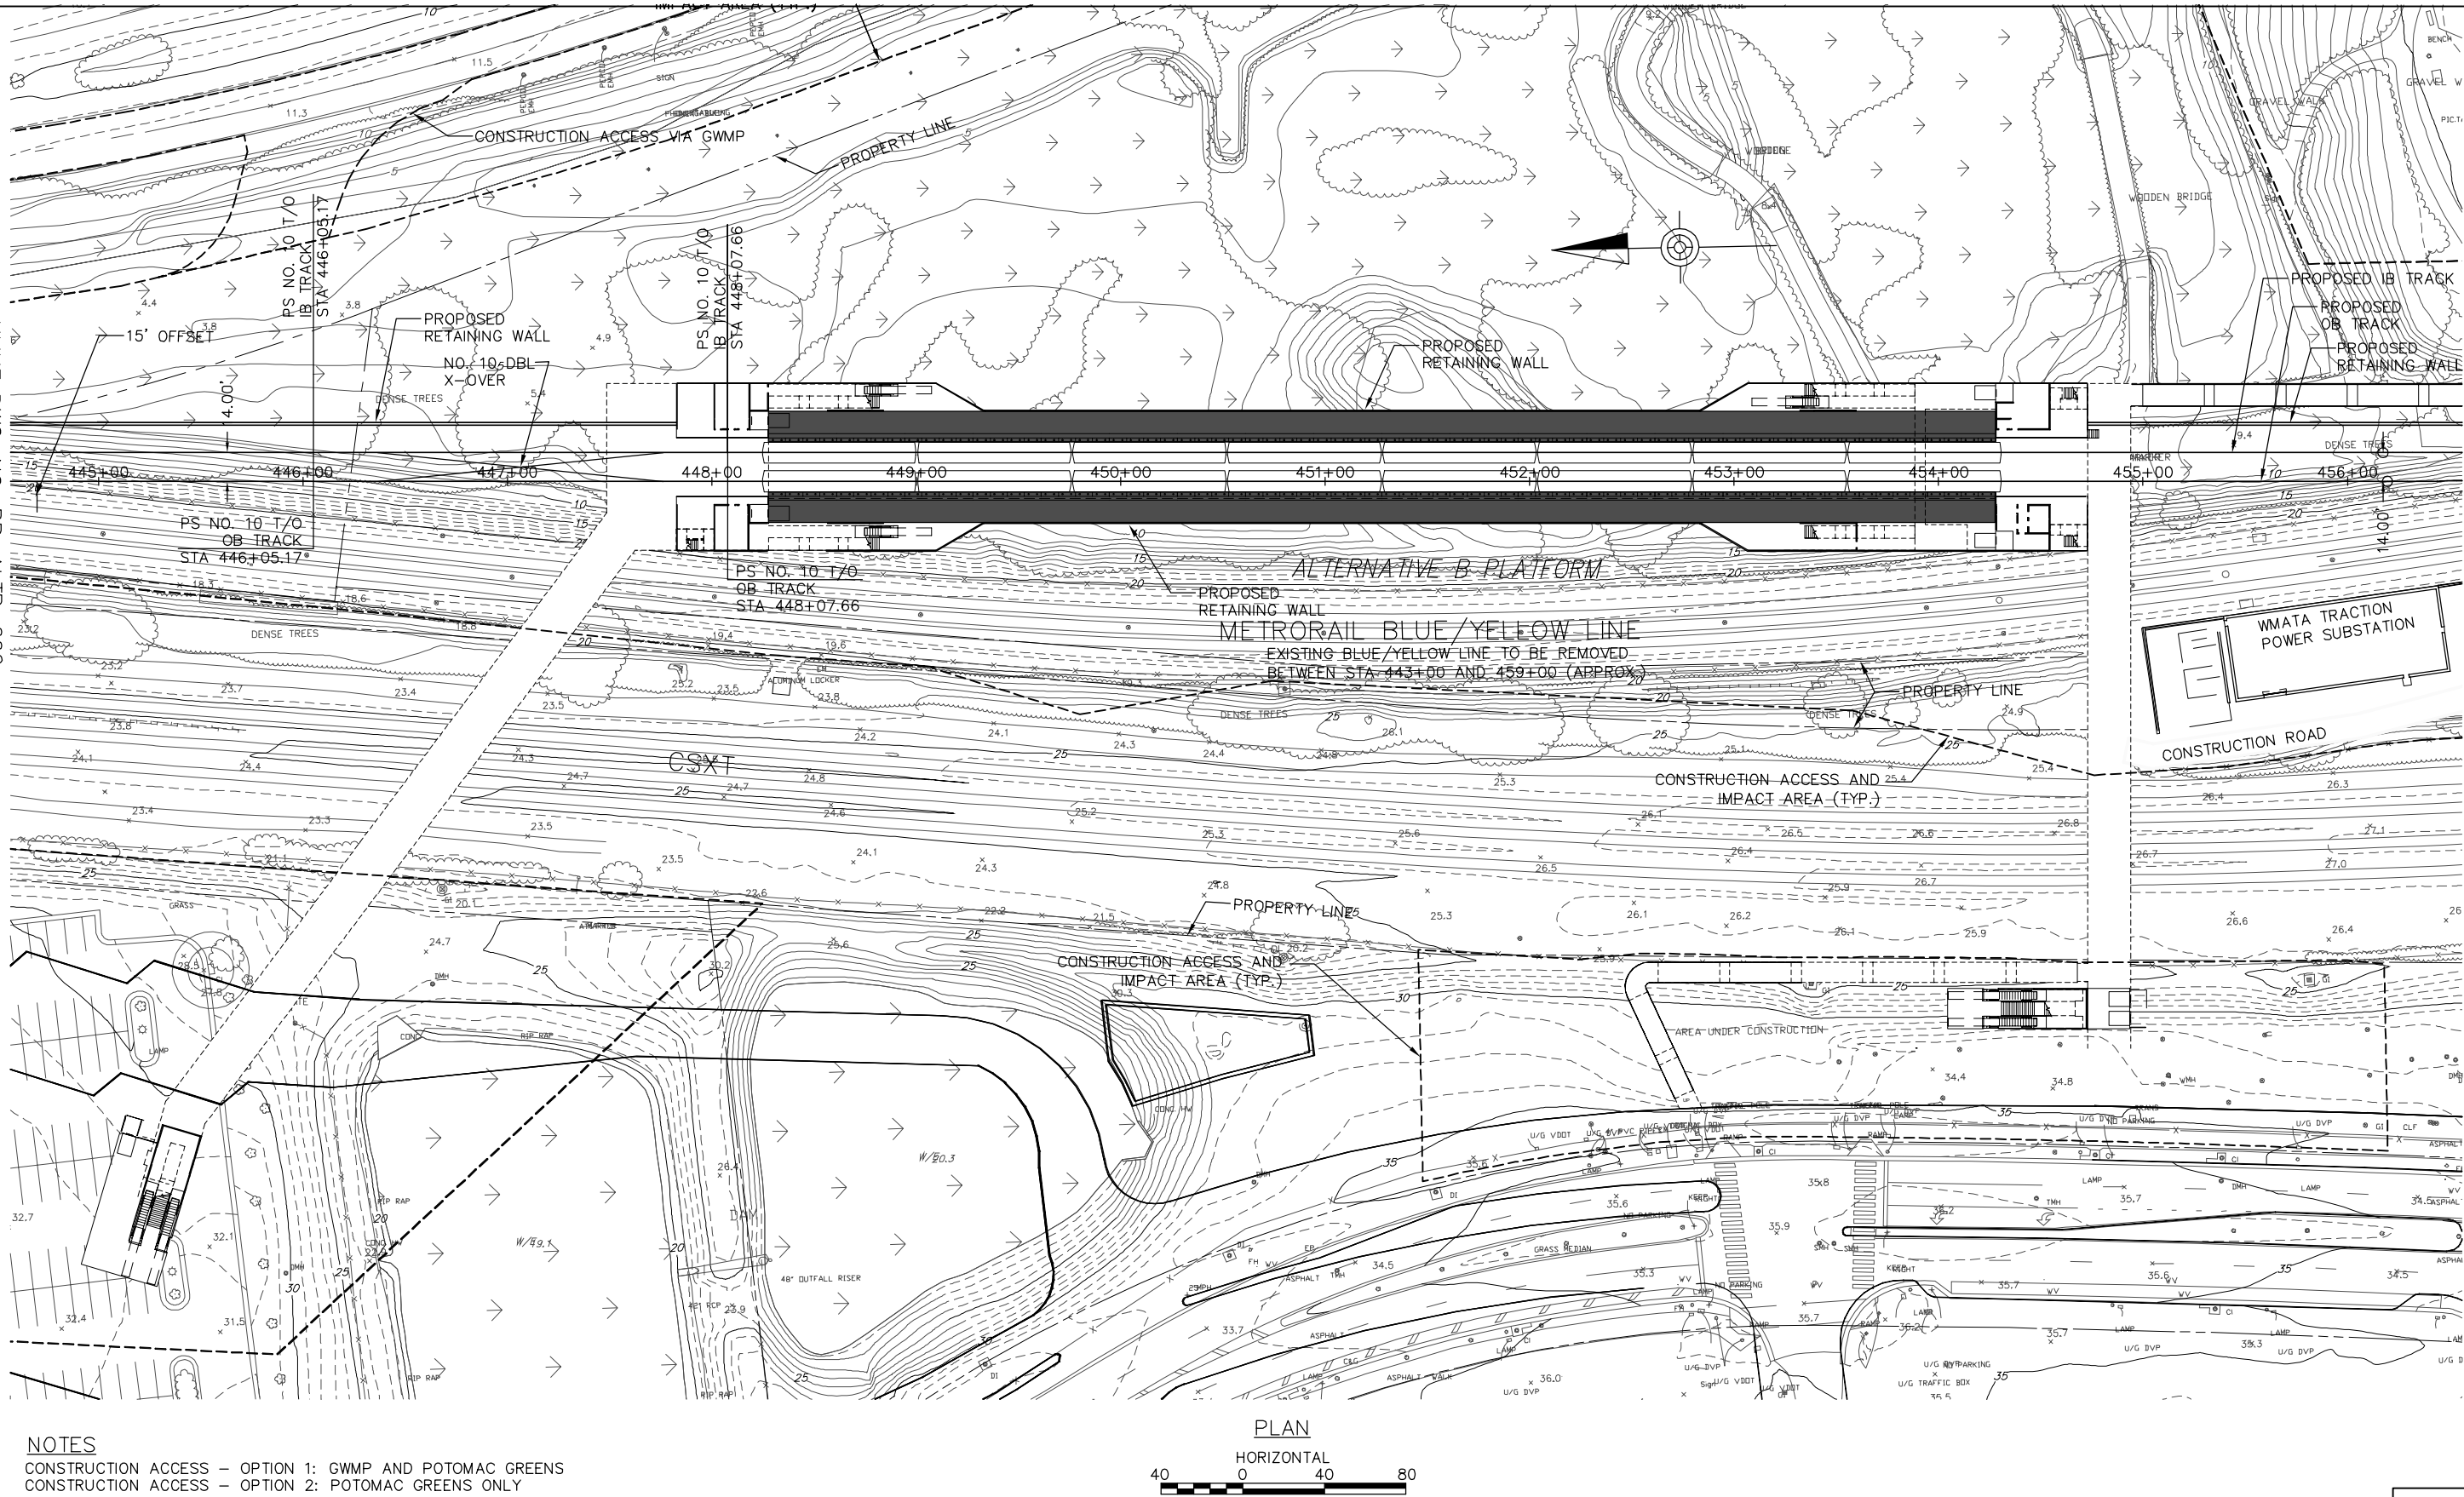

NOTES

- CONSTRUCTION ACCESS - OPTION 1: GWMP AND POTOMAC GREENS
- CONSTRUCTION ACCESS - OPTION 2: POTOMAC GREENS ONLY

PLAN





	DESIGNED	SK	DATE	REFERENCE DRAWINGS		REVISIONS	
				NUMBER	DESCRIPTION	DATE	BY
DRAWN	JMD						
CHECKED	MP						
APPROVED	---						

WASHINGTON METROPOLITAN AREA TRANSIT AUTHORITY			
DEPARTMENT OF TRANSIT INFRASTRUCTURE AND ENGINEERING SERVICES			
OFFICE OF MAJOR CAPITAL PROJECTS			
SUBMITTED	DATE	APPROVED	DATE
		CHIEF ENGINEER	

POTOMAC YARD METRORAIL STATION			
GENERAL PLANS			
ALTERNATIVE B			
PLAN 3 OF 5			
SCALE	AS SHOWN	DRAWING NO.	SHEET NO.
		PP-ALT-B-003	21 OF 79

Mar 27,2015-11:10am
P:\cadd\2\60181741\Track\PP-ALTB-004.dwg

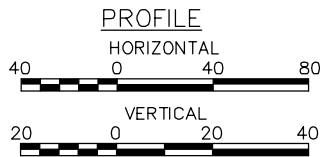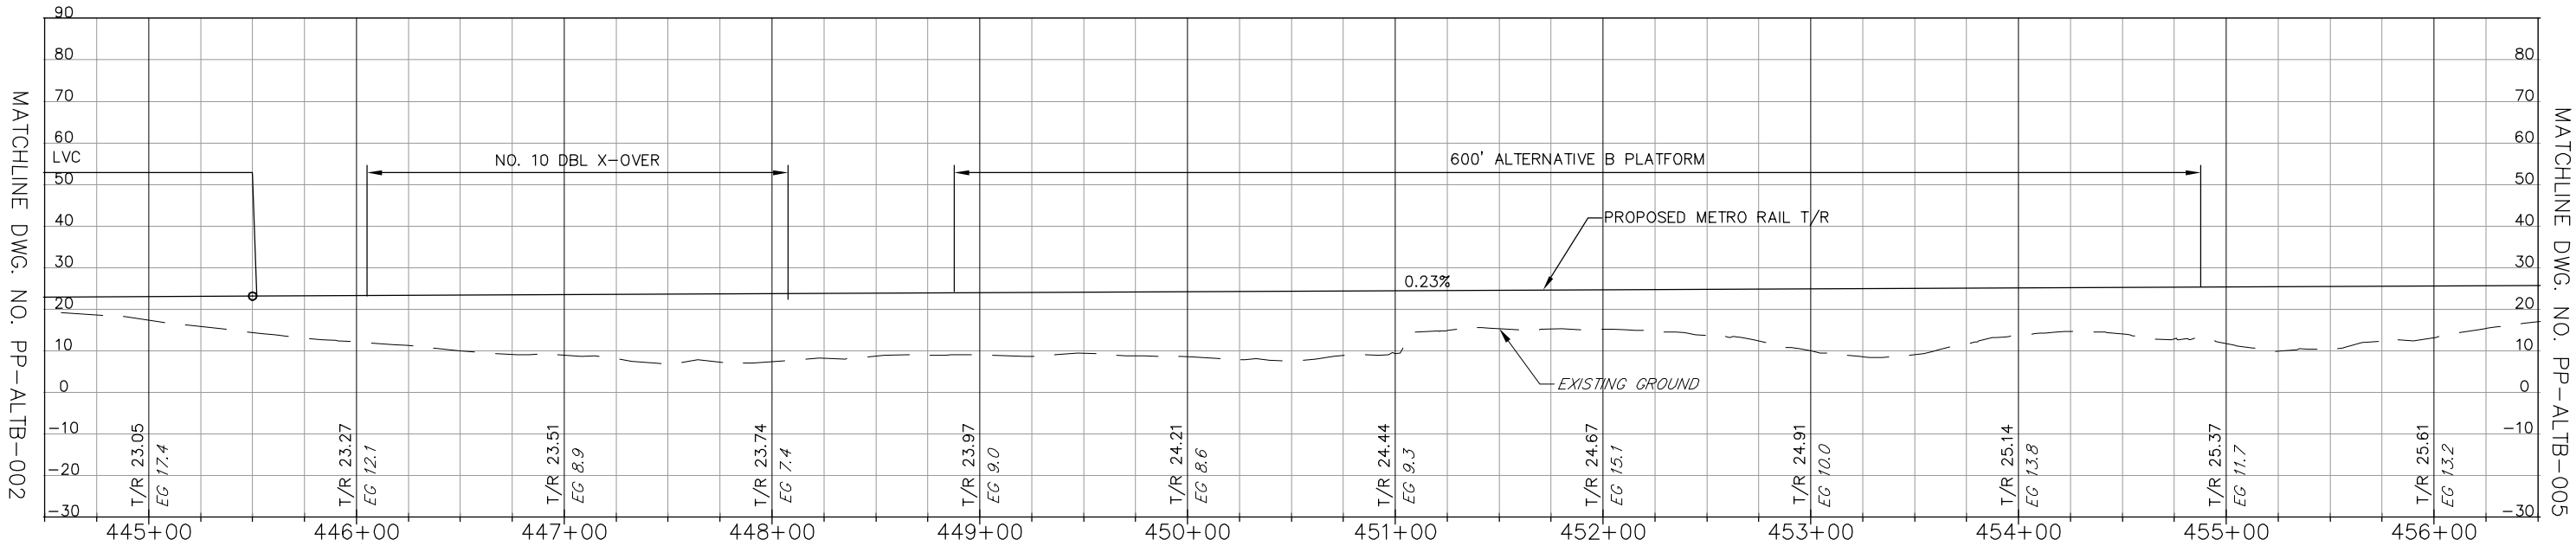

DESIGNED	SK	DATE
DRAWN	JMD	DATE
CHECKED	MP	DATE
APPROVED	---	DATE



REFERENCE DRAWINGS	
NUMBER	DESCRIPTION

REVISIONS		
DATE	BY	DESCRIPTION


WASHINGTON METROPOLITAN AREA TRANSIT AUTHORITY	
DEPARTMENT OF TRANSIT INFRASTRUCTURE AND ENGINEERING SERVICES OFFICE OF MAJOR CAPITAL PROJECTS	
SUBMITTED	APPROVED
DATE	CHIEF ENGINEER
	DATE

POTOMAC YARD METRORAIL STATION GENERAL PLANS ALTERNATIVE B PROFILE 4 OF 5		
SCALE	DRAWING NO.	SHEET NO.
AS SHOWN	PP-ALTB-004	22 OF 79

CONTRACT NO.

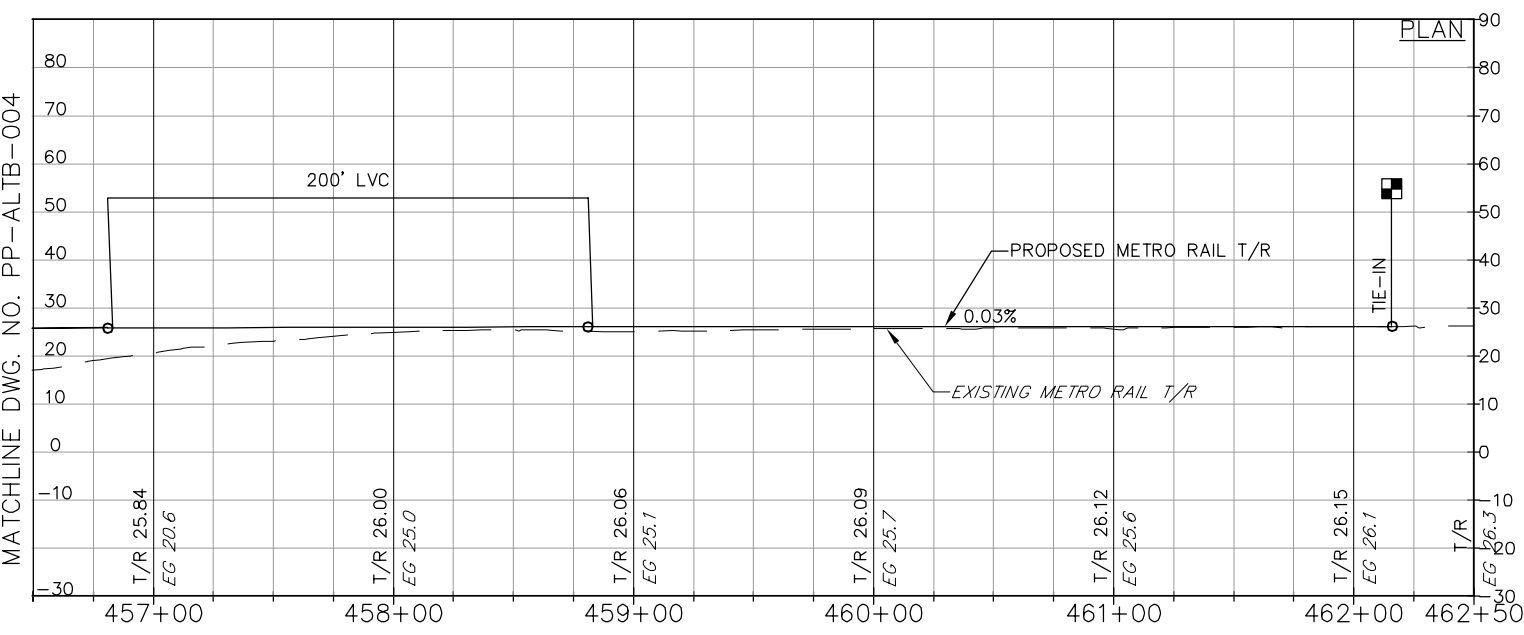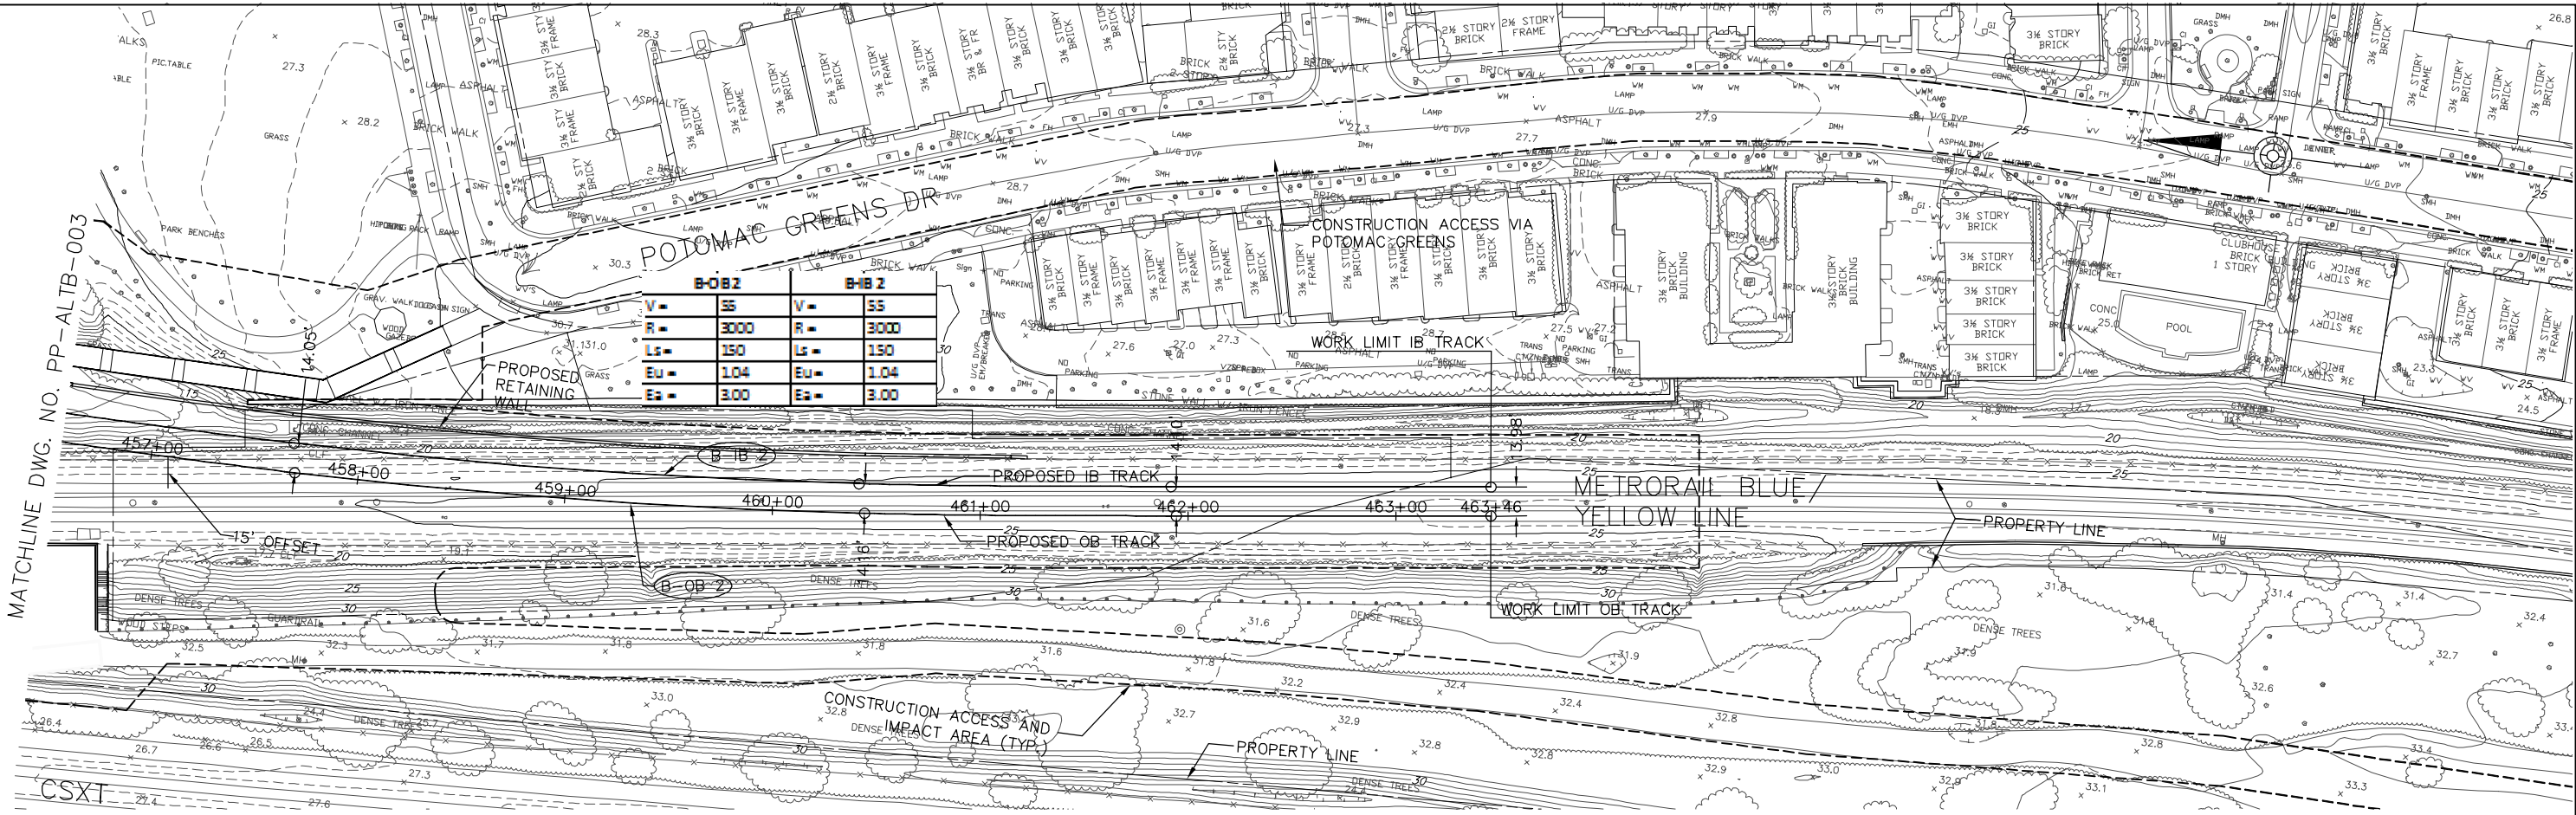

NOTES
CONSTRUCTION ACCESS - OPTION 1: GWMP AND POTOMAC GREENS
CONSTRUCTION ACCESS - OPTION 2: POTOMAC GREENS ONLY

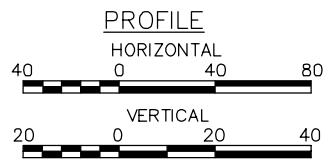


LEGEND			REFERENCE DRAWINGS		REVISIONS		WASHINGTON METROPOLITAN AREA TRANSIT AUTHORITY		POTOMAC YARD METRORAIL STATION	
DESIGNED	SK	DATE	NUMBER	DESCRIPTION	DATE	BY	DESCRIPTION	GENERAL PLANS		
DRAWN	JMD	DATE						ALTERNATIVE B		
CHECKED	MP	DATE						PLAN AND PROFILE 5 OF 5		
APPROVED	---	DATE						SCALE	DRAWING NO.	
								AS SHOWN	PP-ALTB-005	
									SHEET NO.	
									23 OF 79	

DEPARTMENT OF TRANSIT INFRASTRUCTURE AND ENGINEERING SERVICES
OFFICE OF MAJOR CAPITAL PROJECTS


SUBMITTED
DATE

APPROVED
CHIEF ENGINEER
DATE

3/26/2015 3:40:36 PM P:\1202_Potomac_Yard_30%_Design\1200_Drawings\1225_FinalGeneralPlans\140104_PotomacYard_AltB.rvt

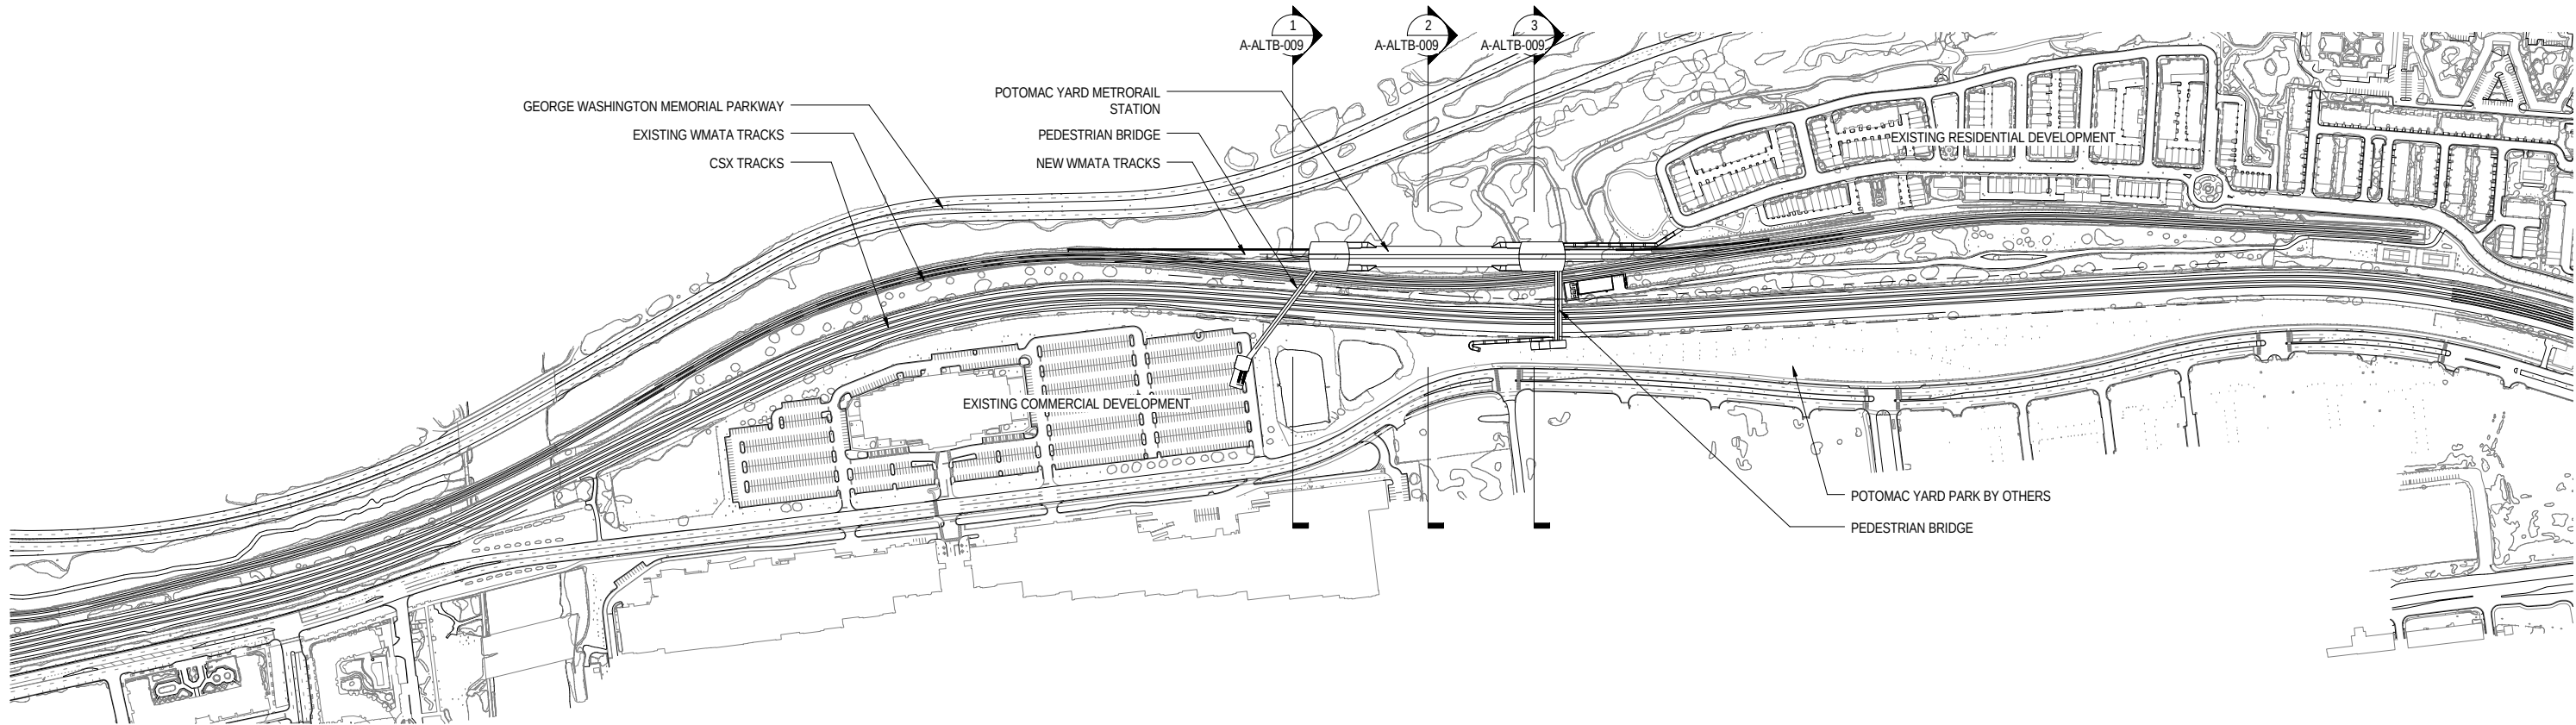

1 SITE PLAN (EXISTING SITE)
1" = 250'

 

NOTE: FINAL PEDESTRIAN BRIDGE AND TOUCHDOWN LOCATIONS ARE TO BE COORDINATED WITH THE CITY OF ALEXANDRIA AND CSX.

CONTRACT NO.

DESIGNED	ETM	07/25/12
		DATE
DRAWN	ETM	11/08/12
		DATE
CHECKED	FVP	09/26/12
		DATE
APPROVED	WBG	11/08/12
		DATE

REFERENCE DRAWINGS	
NUMBER	DESCRIPTION

REVISIONS		
DATE	BY	DESCRIPTION

WASHINGTON METROPOLITAN AREA TRANSIT AUTHORITY

DEPARTMENT OF TRANSIT INFRASTRUCTURE AND ENGINEERING SERVICES
OFFICE OF MAJOR CAPITAL PROJECTS

SUBMITTED _____
DATE

APPROVED _____
CHIEF ENGINEER DATE


POTOMAC YARD METRORAIL STATION
GENERAL PLANS
ALTERNATIVE B
OVERALL SITE PLAN

SCALE
1" = 250'

DRAWING NO.
A-ALTB-001


SHEET NO.
24 of 79

3/26/2015 3:40:44 PM P:\1202_Potomac Yard_30% Design\1200_Drawings\1225_FinalGeneralPlans\140104_PotomacYard_Alt B.rvt

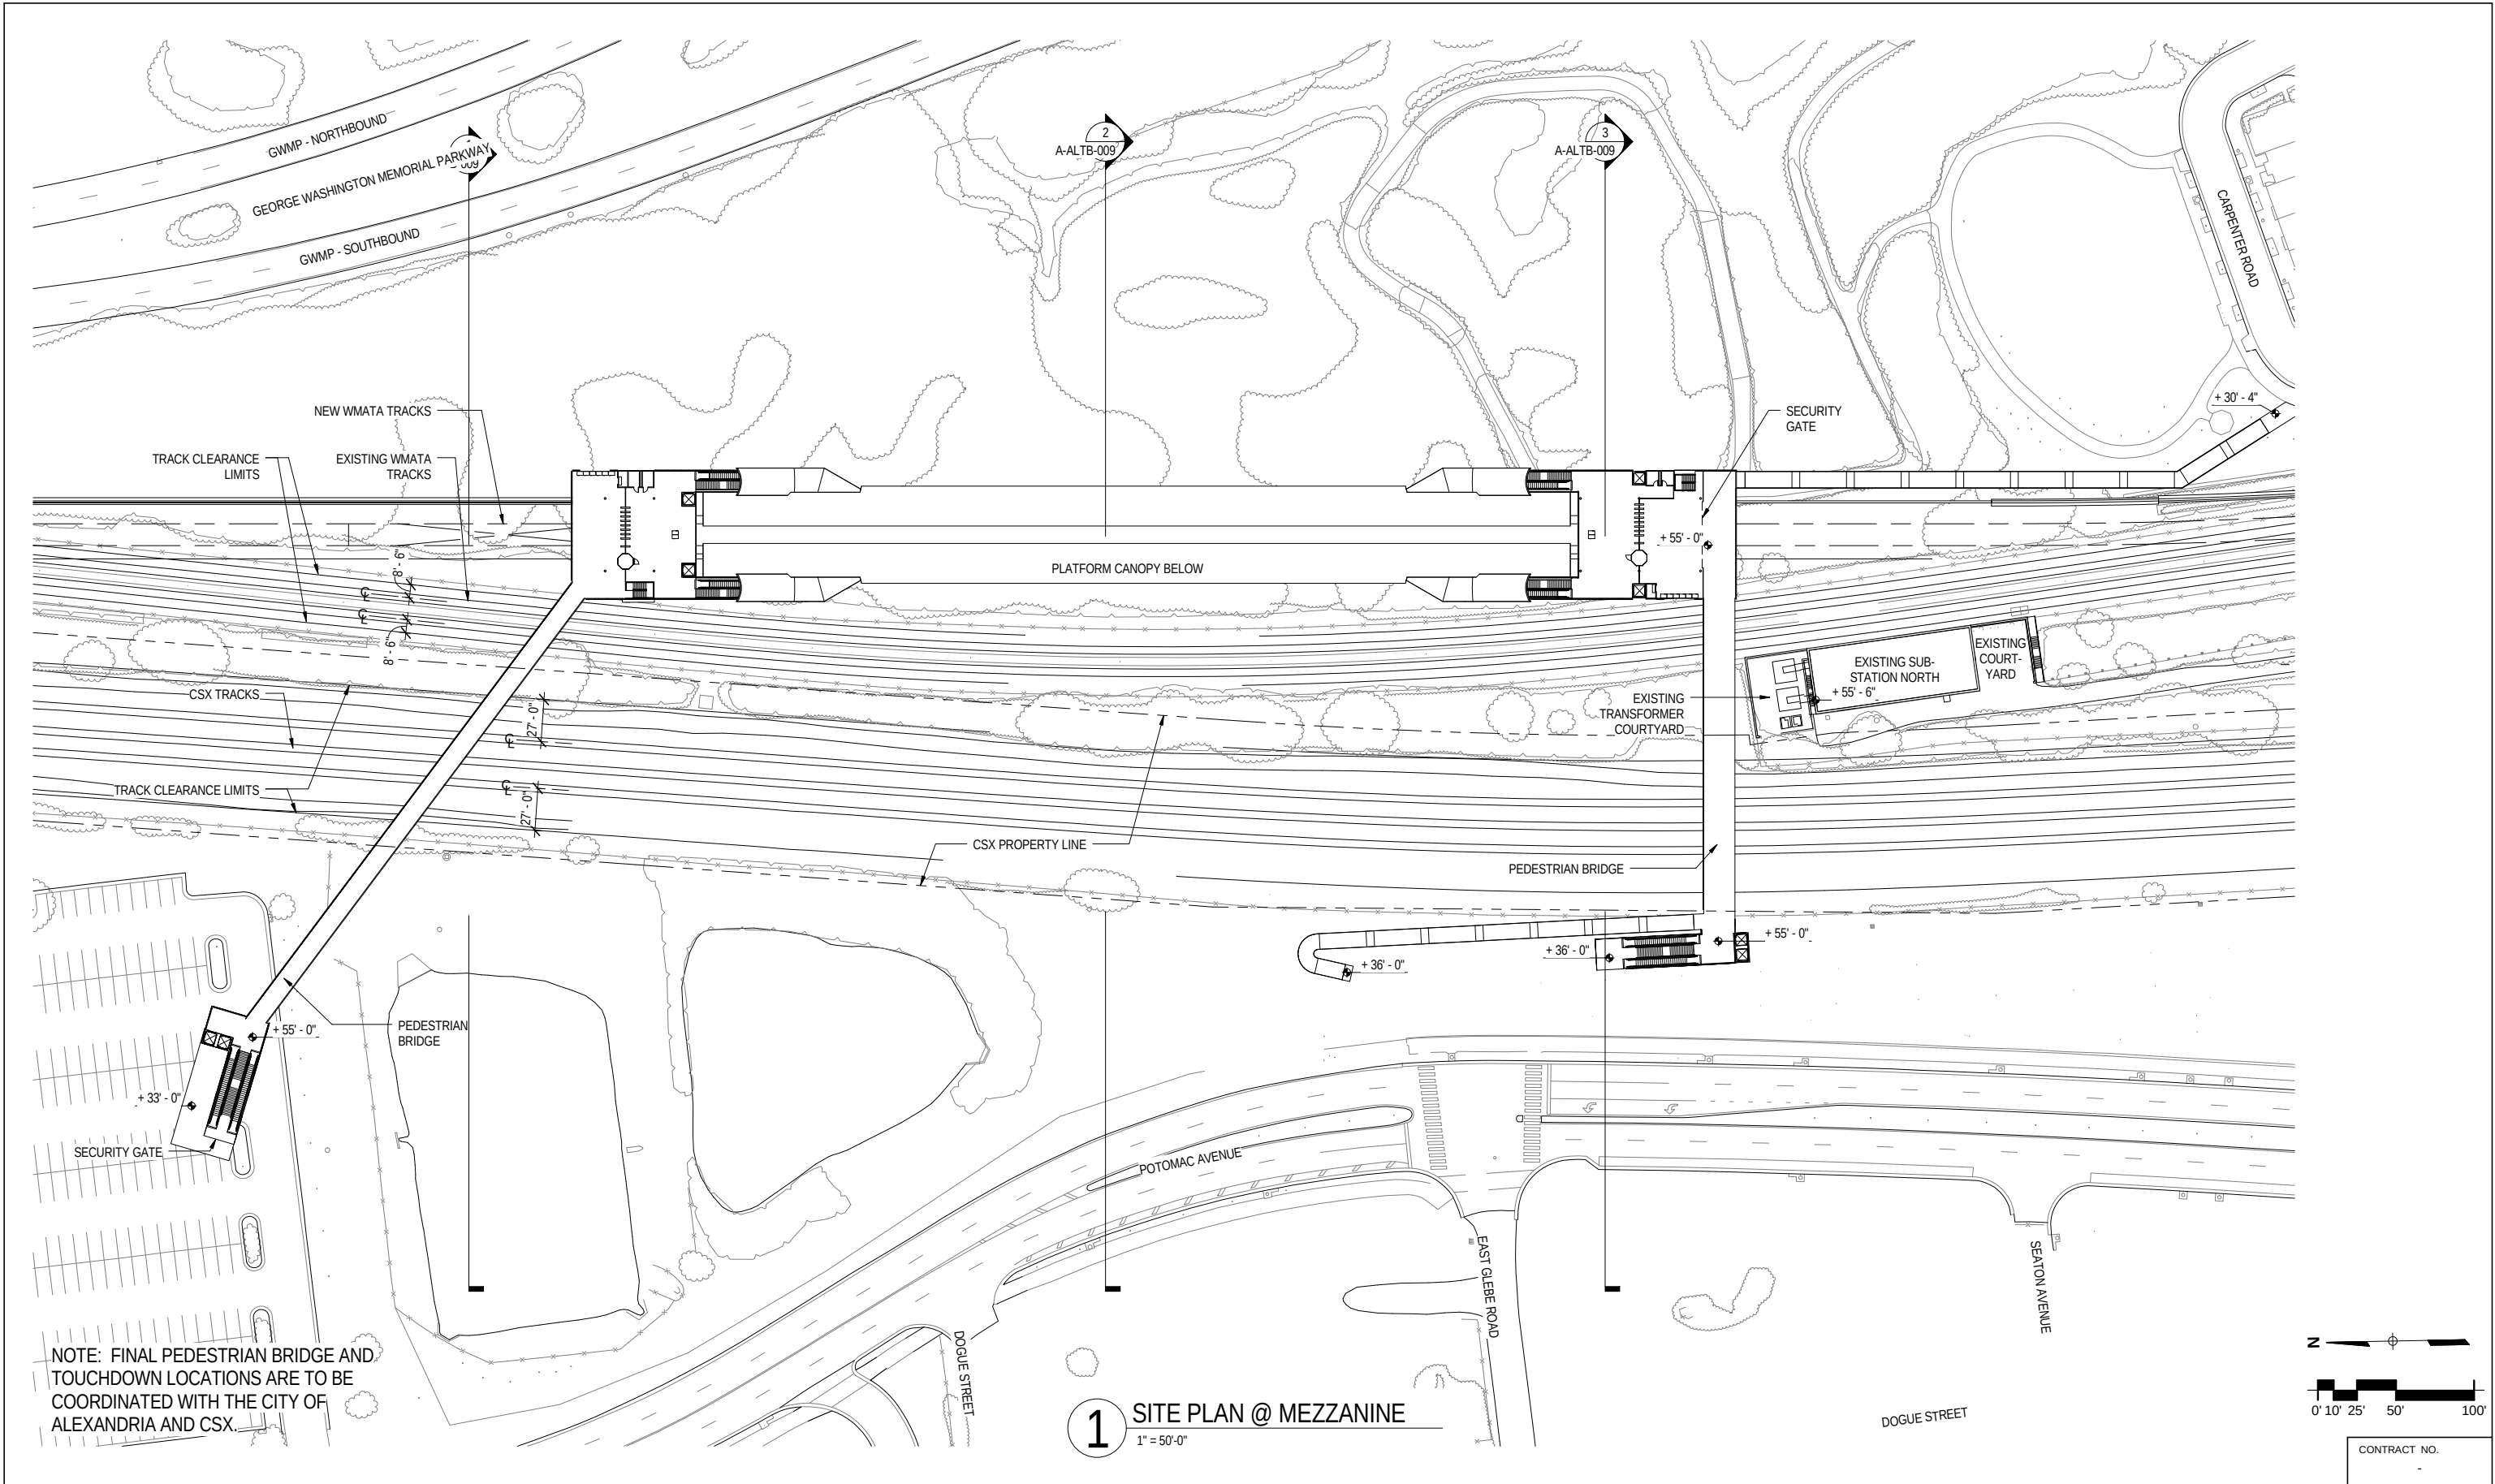

			REFERENCE DRAWINGS			REVISIONS			WASHINGTON METROPOLITAN AREA TRANSIT AUTHORITY DEPARTMENT OF TRANSIT INFRASTRUCTURE AND ENGINEERING SERVICES OFFICE OF MAJOR CAPITAL PROJECTS			POTOMAC YARD METRORAIL STATION GENERAL PLANS ALTERNATIVE B SITE PLAN AT MEZZANINE - PED. BRIDGE OPTION 1		
DESIGNED	ETM	07/25/12 DATE	NUMBER	DESCRIPTION	DATE	BY	DESCRIPTION							
DRAWN	ETM	11/08/12 DATE							SUBMITTED _____ DATE _____ APPROVED _____ DATE _____ CHIEF ENGINEER			SCALE	DRAWING NO.	SHEET NO.
CHECKED	FVP	09/26/12 DATE										1" = 50'-0"	A-ALTB-002	25 of 79
APPROVED	WBG	11/08/12 DATE												

3/26/2015 3:40:52 PM P:\1202_Potomac Yard_30% Design\1200 Drawings\1225 Revit\50326_FinalGeneralPlans\140104_PotomacYard_AltB.rvt

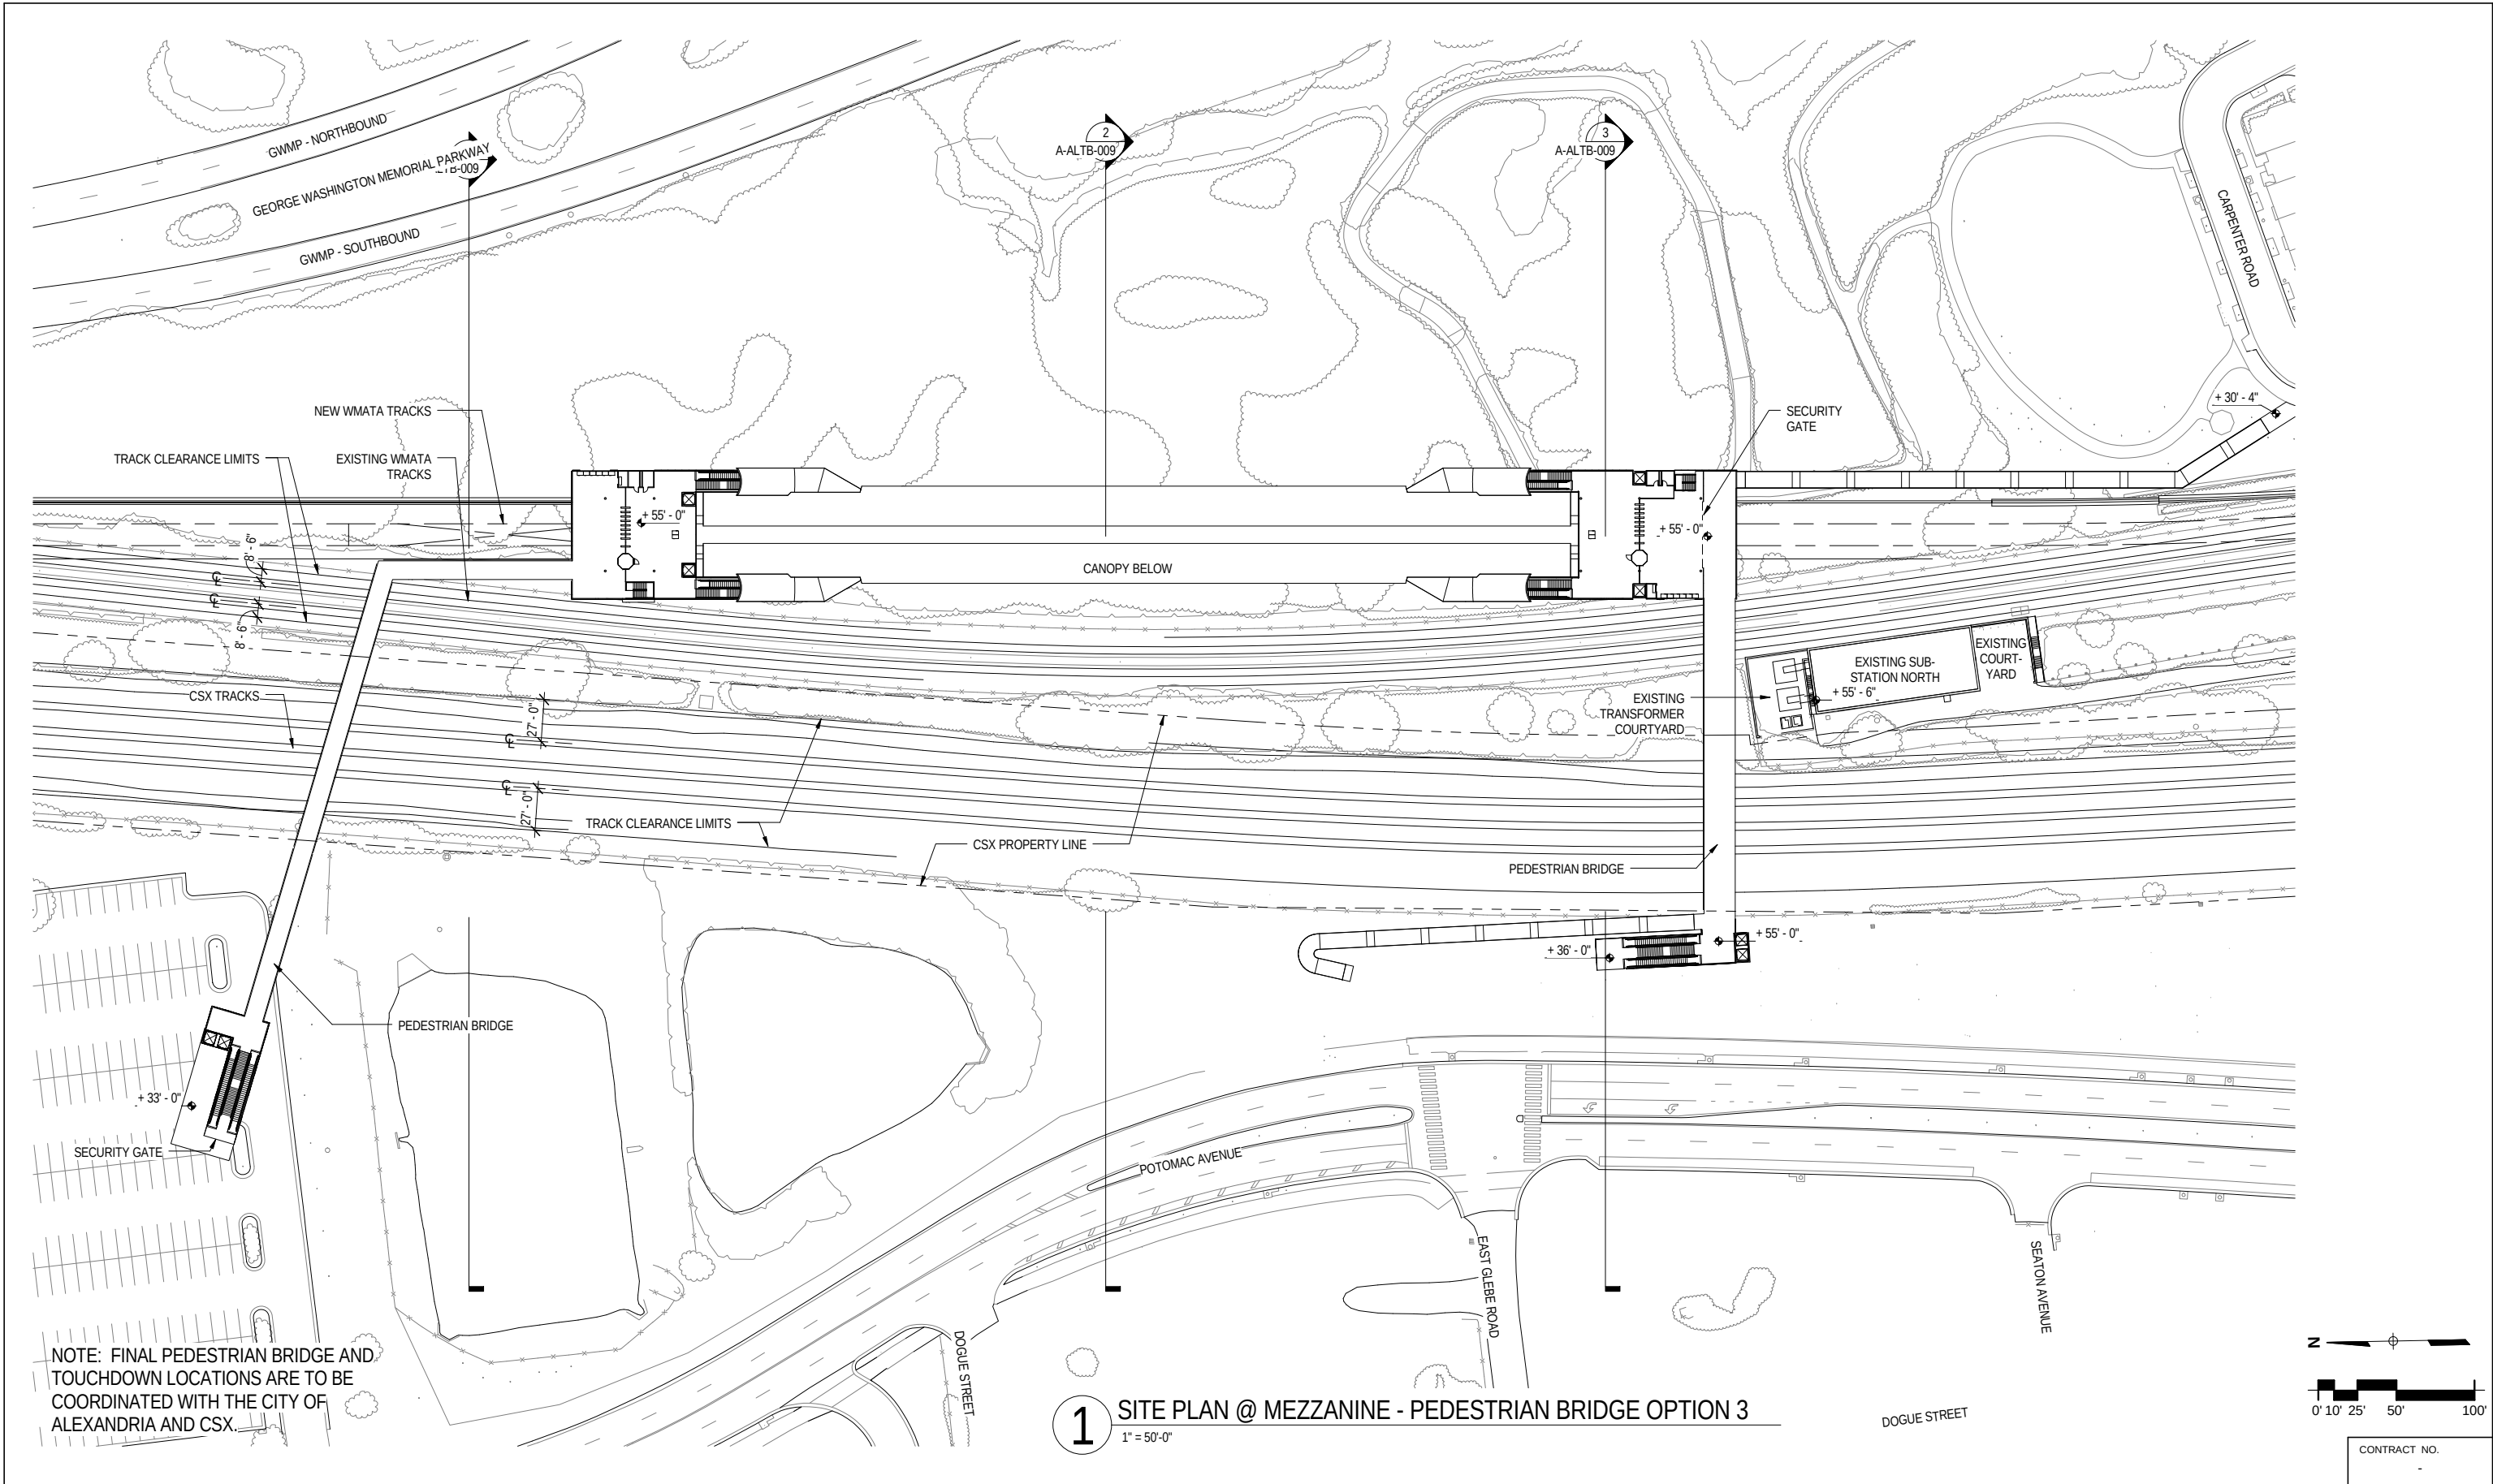


NOTE: FINAL PEDESTRIAN BRIDGE AND TOUCHDOWN LOCATIONS ARE TO BE COORDINATED WITH THE CITY OF ALEXANDRIA AND CSX.

			REFERENCE DRAWINGS		REVISIONS		
			NUMBER	DESCRIPTION	DATE	BY	DESCRIPTION
DESIGNED	ETM	07/25/12 DATE					
DRAWN	ETM	11/08/12 DATE					
CHECKED	FVP	09/26/12 DATE					
APPROVED	WBG	11/08/12 DATE					

WASHINGTON METROPOLITAN AREA TRANSIT AUTHORITY		
DEPARTMENT OF TRANSIT INFRASTRUCTURE AND ENGINEERING SERVICES OFFICE OF MAJOR CAPITAL PROJECTS		
SUBMITTED	DATE	APPROVED CHIEF ENGINEER
		DATE




POTOMAC YARD METRORAIL STATION GENERAL PLANS ALTERNATIVE B SITE PLAN AT MEZZANINE - PED. BRIDGE OPTION 3		
SCALE 1" = 50'-0"	DRAWING NO. A-ALTB-004	SHEET NO. 27 of 79

3/26/2015 3:40:57 PM P:\1202_Potomac Yard_30% Design\1200_Drawings\1225_FinalGeneralPlans\140104_PotomacYard_Alt B.rvt

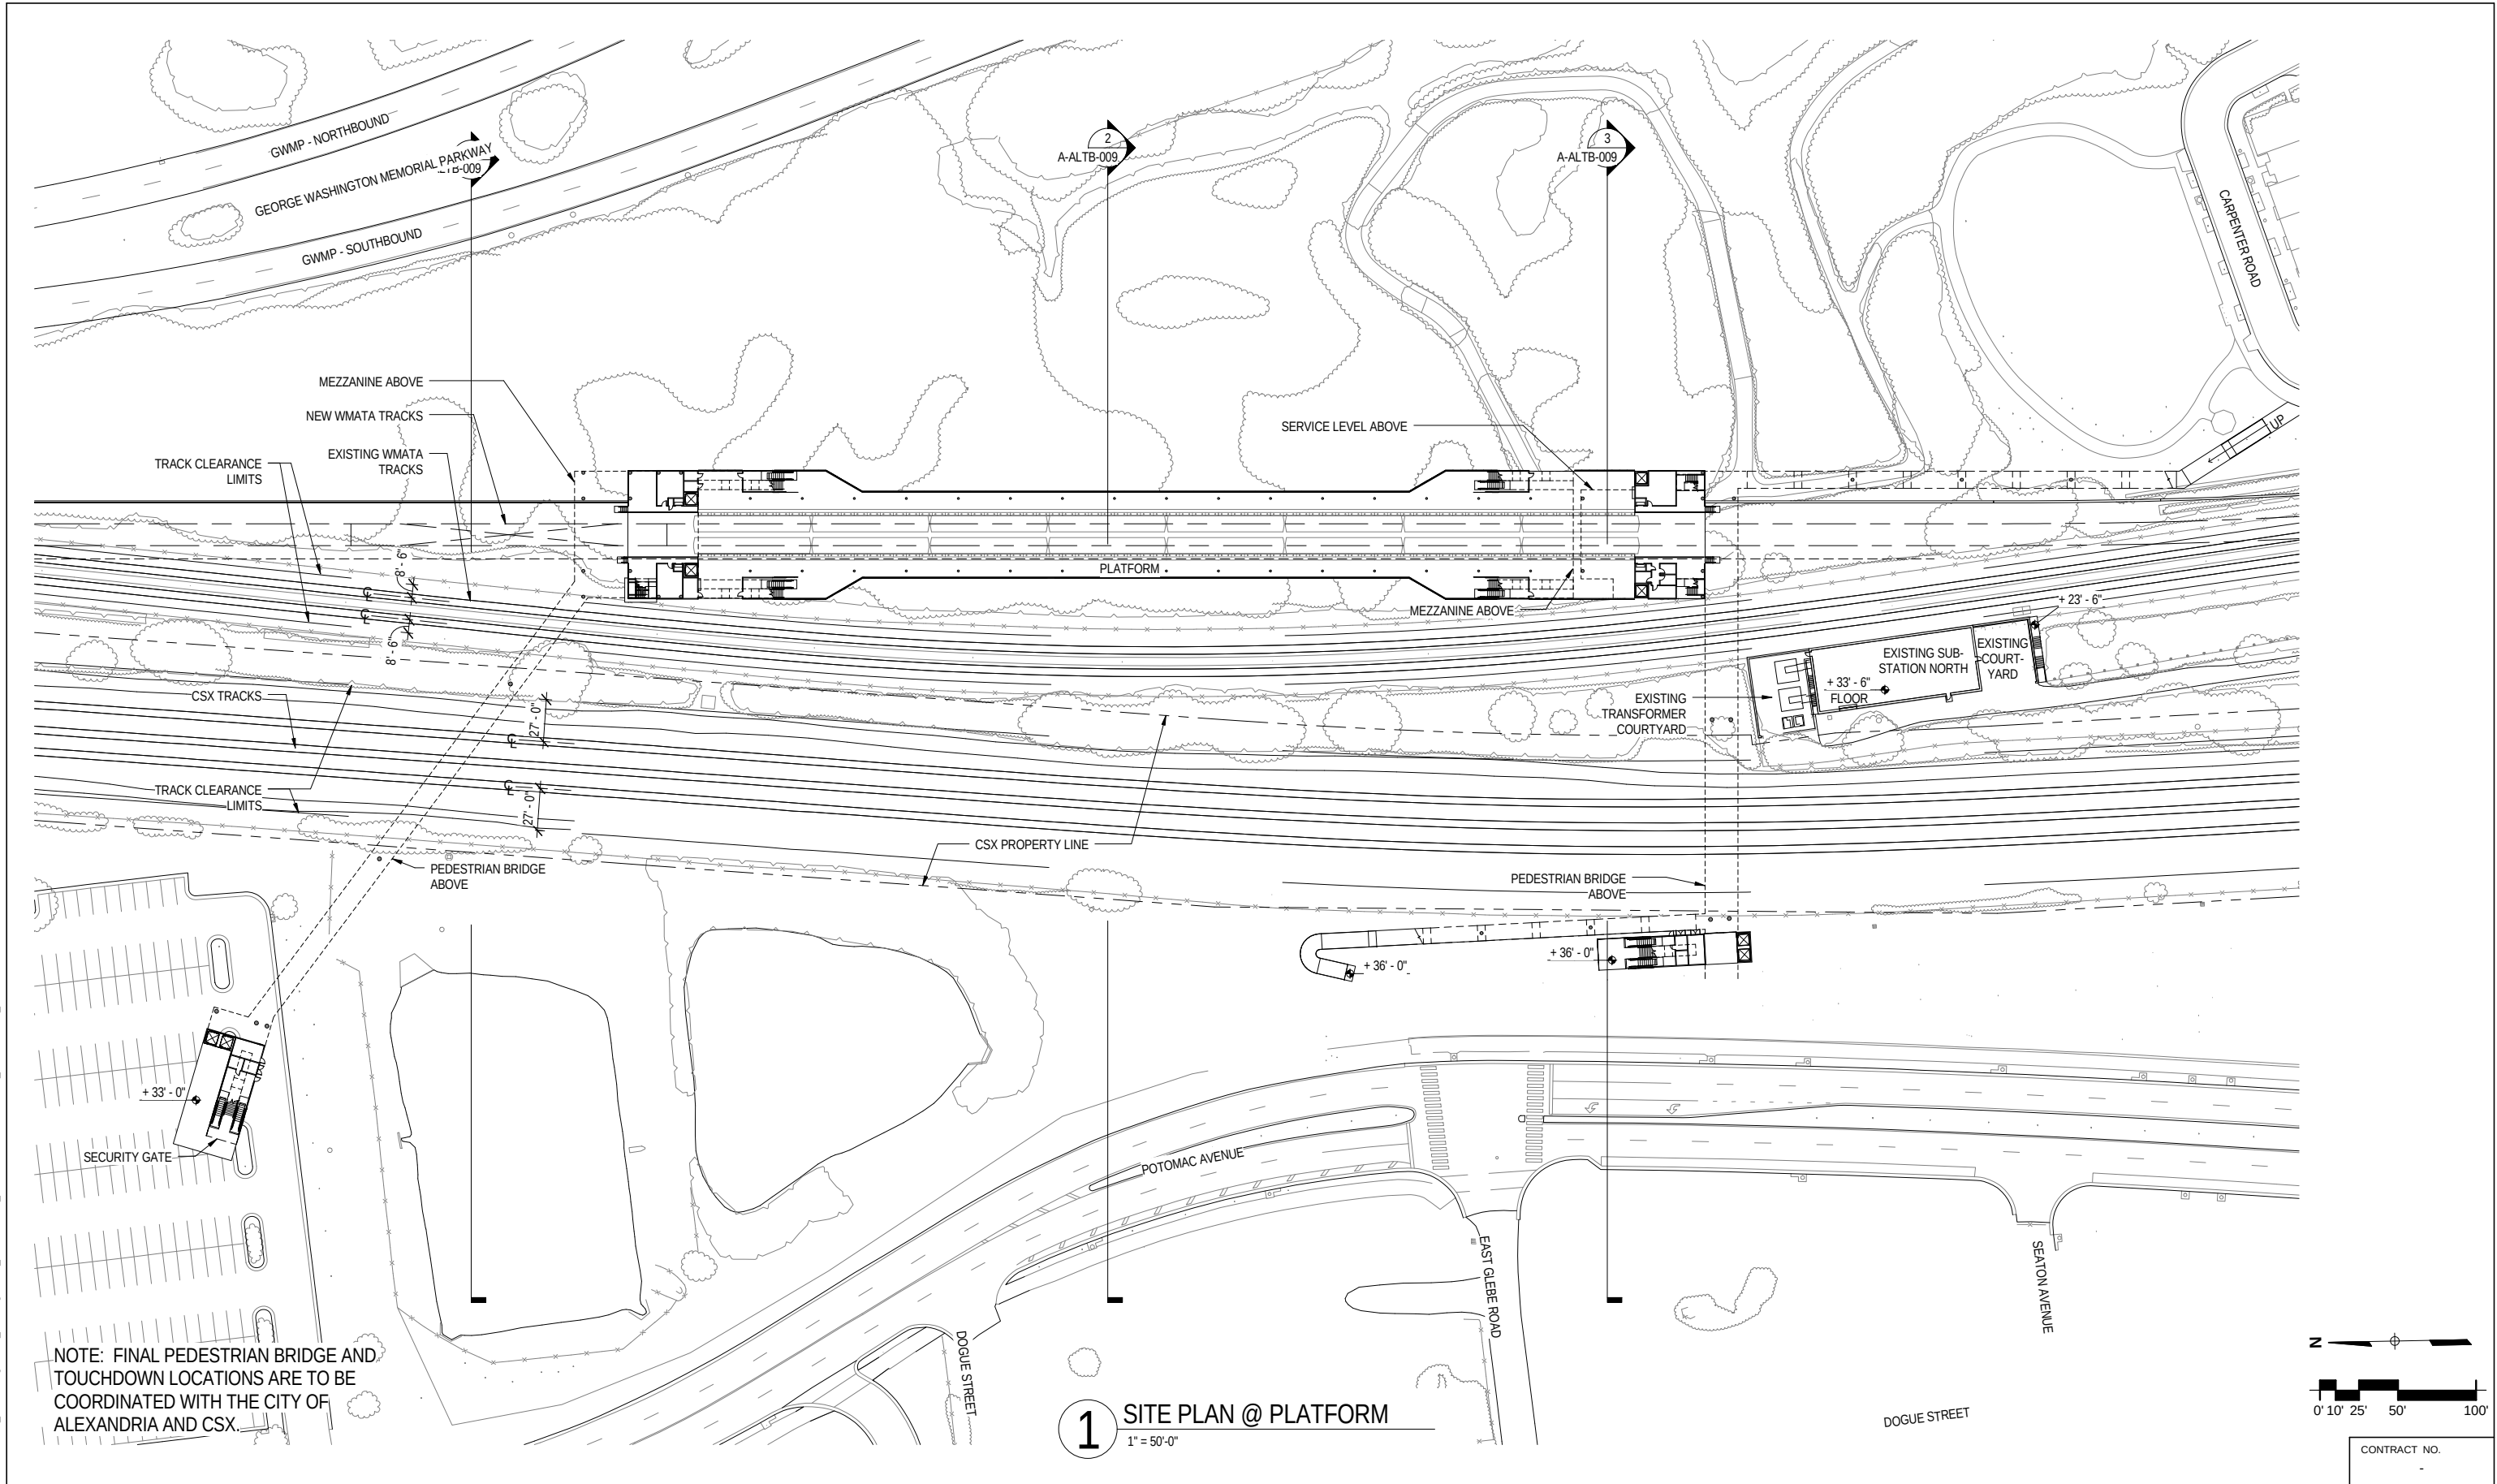

DESIGNED ETM 07/25/12 DATE DRAWN ETM 11/08/12 DATE CHECKED FVP 09/26/12 DATE APPROVED WBG 11/08/12 DATE			REFERENCE DRAWINGS		REVISIONS			WASHINGTON METROPOLITAN AREA TRANSIT AUTHORITY DEPARTMENT OF TRANSIT INFRASTRUCTURE AND ENGINEERING SERVICES OFFICE OF MAJOR CAPITAL PROJECTS		POTOMAC YARD METRORAIL STATION GENERAL PLANS ALTERNATIVE B SITE PLAN AT PLATFORM			
			NUMBER	DESCRIPTION	DATE	BY	DESCRIPTION						
SUBMITTED _____ DATE _____								APPROVED _____ CHIEF ENGINEER _____ DATE _____		SCALE 1" = 50'-0"	DRAWING NO. A-ALTB-005	SHEET NO. 28 of 79	

3/26/2015 3:41:03 PM P:\1202_Potomac_Yard_30%_Design\1200_Drawings\1225_FinalGeneralPlans\140104_PotomacYard_AltB.rvt

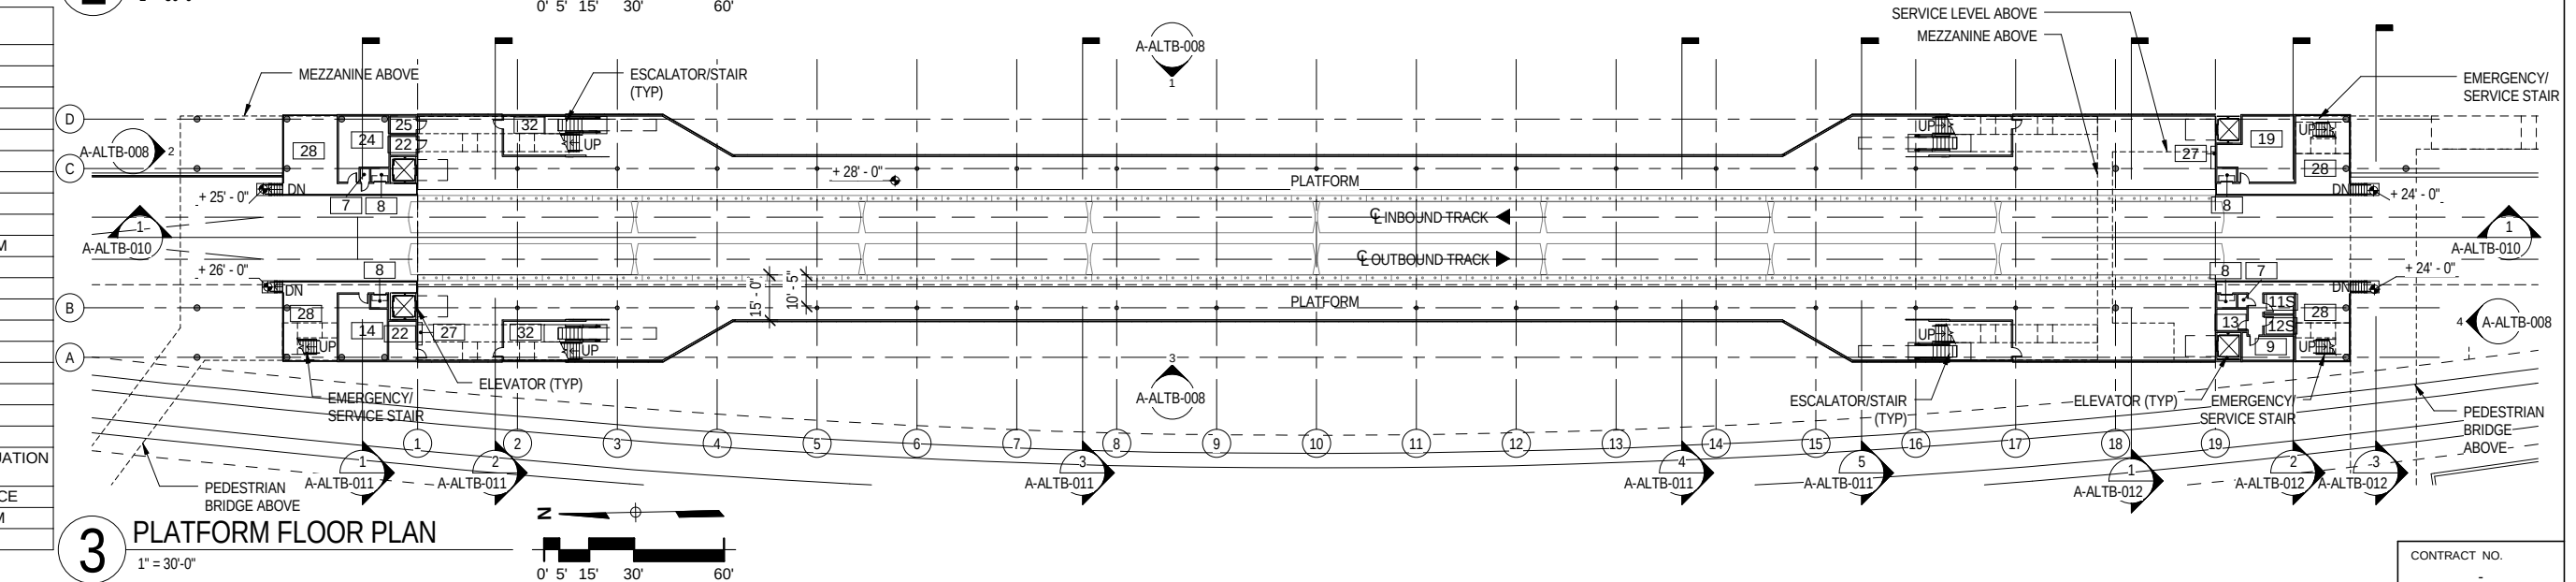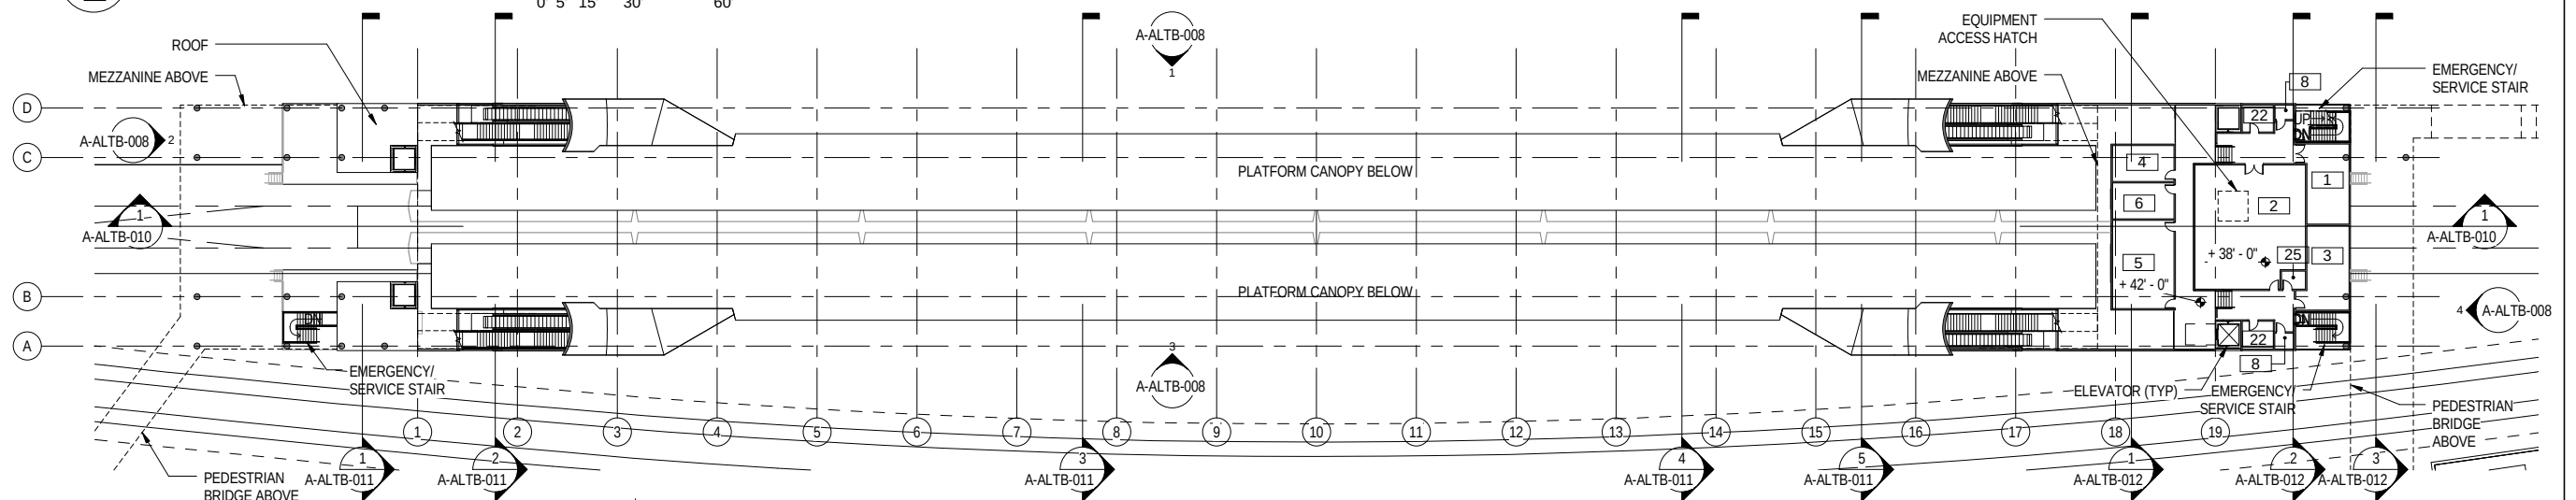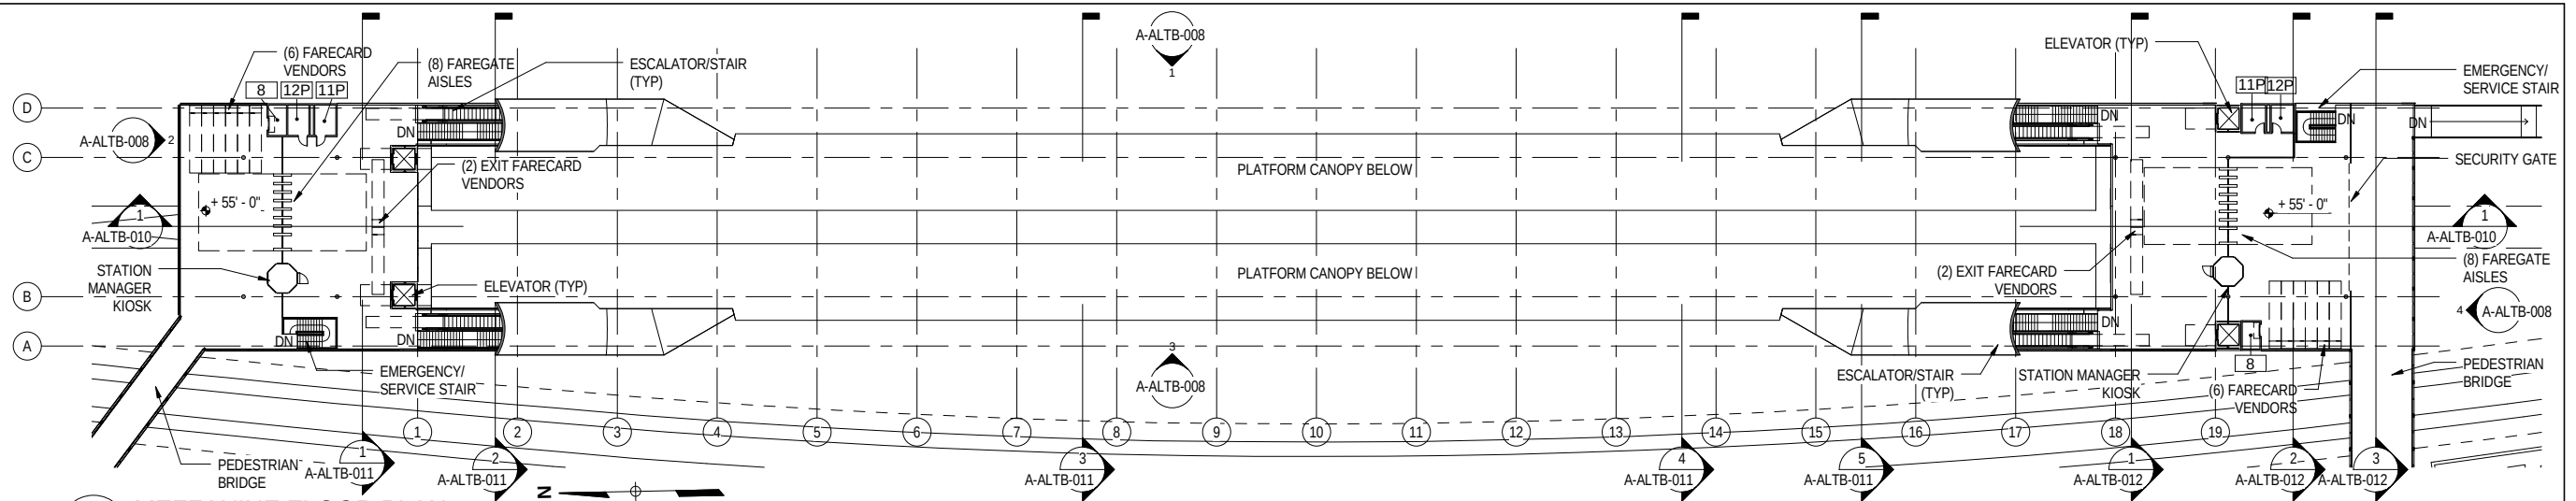

ROOM KEY	
1	MECHANICAL (FAN ROOM)
2	A.C. SWITCHBOARD ROOM
3	BATTERY ROOM
4	COMMUNICATIONS ROOM
5	TRAIN CONTROL ROOM
6	OPERATIONS ROOM
7	TELEPHONE ROOM
8	FIRE EQUIPMENT CABINET
9	CLEANER'S ROOM
11P	WOMEN'S PUBLIC RESTROOM
11S	WOMEN'S STAFF RESTROOM
12P	MEN'S PUBLIC RESTROOM
12S	MEN'S STAFF RESTROOM
13	WATER SERVICE ROOM
14	D.C. TIE BREAKER ROOM
19	MAINTENANCE ROOM
22	ELEVATOR MACHINE ROOM
24	CART STORAGE
25	ELECTRICAL CABINET ROOM
27	EMERGENCY TUNNEL EVACUATION CART STORAGE ROOM
28	AREA OF RESCUE ASSISTANCE
32	ESCALATOR CONTROL ROOM
35	YARD STORAGE ROOM

DESIGNED			REFERENCE DRAWINGS		REVISIONS	
ETM	07/25/12	DATE	NUMBER	DESCRIPTION	DATE	BY
ETM	11/08/12	DATE				
FVP	09/26/12	DATE				
WBG	11/08/12	DATE				


WASHINGTON METROPOLITAN AREA TRANSIT AUTHORITY			
DEPARTMENT OF TRANSIT INFRASTRUCTURE AND ENGINEERING SERVICES			
OFFICE OF MAJOR CAPITAL PROJECTS			
SUBMITTED	DATE	APPROVED	DATE
		CHIEF ENGINEER	

POTOMAC YARD METRORAIL STATION		
GENERAL PLANS		
ALTERNATIVE B		
FLOOR PLANS		
SCALE	DRAWING NO.	SHEET NO.
1" = 30'-0"	A-ALTB-006	29 of 79


3/26/2015 3:41:09 PM P:\1202_Potomac_Yard_30%_Design\1200_Drawings\1225_FinalGeneralPlans\140104_PotomacYard_AltB.rvt




1 NORTH TOUCH-DOWN PLAN AT MEZZANINE LEVEL
1" = 30'-0"

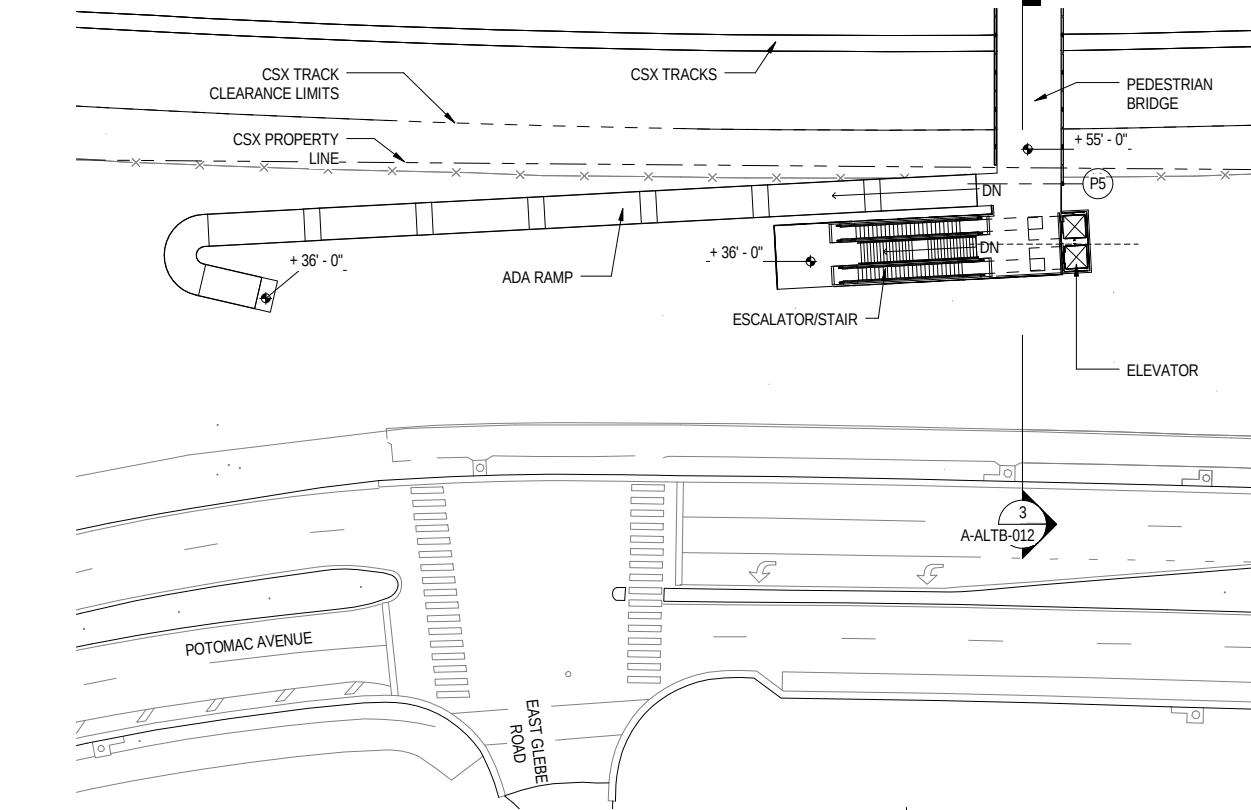

3 SOUTH TOUCH-DOWN PLAN AT MEZZANINE LEVEL
1" = 30'-0"

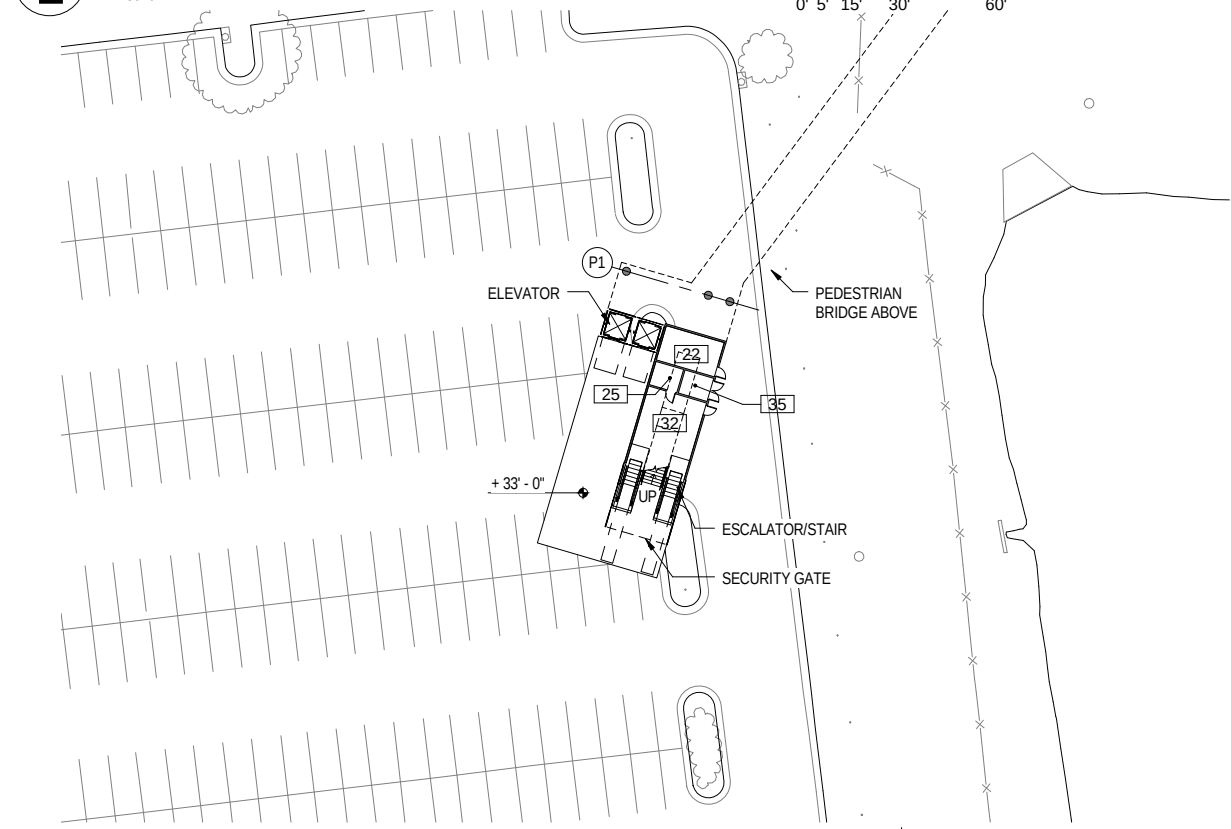

2 NORTH TOUCH-DOWN PLAN AT GROUND LEVEL
1" = 30'-0"

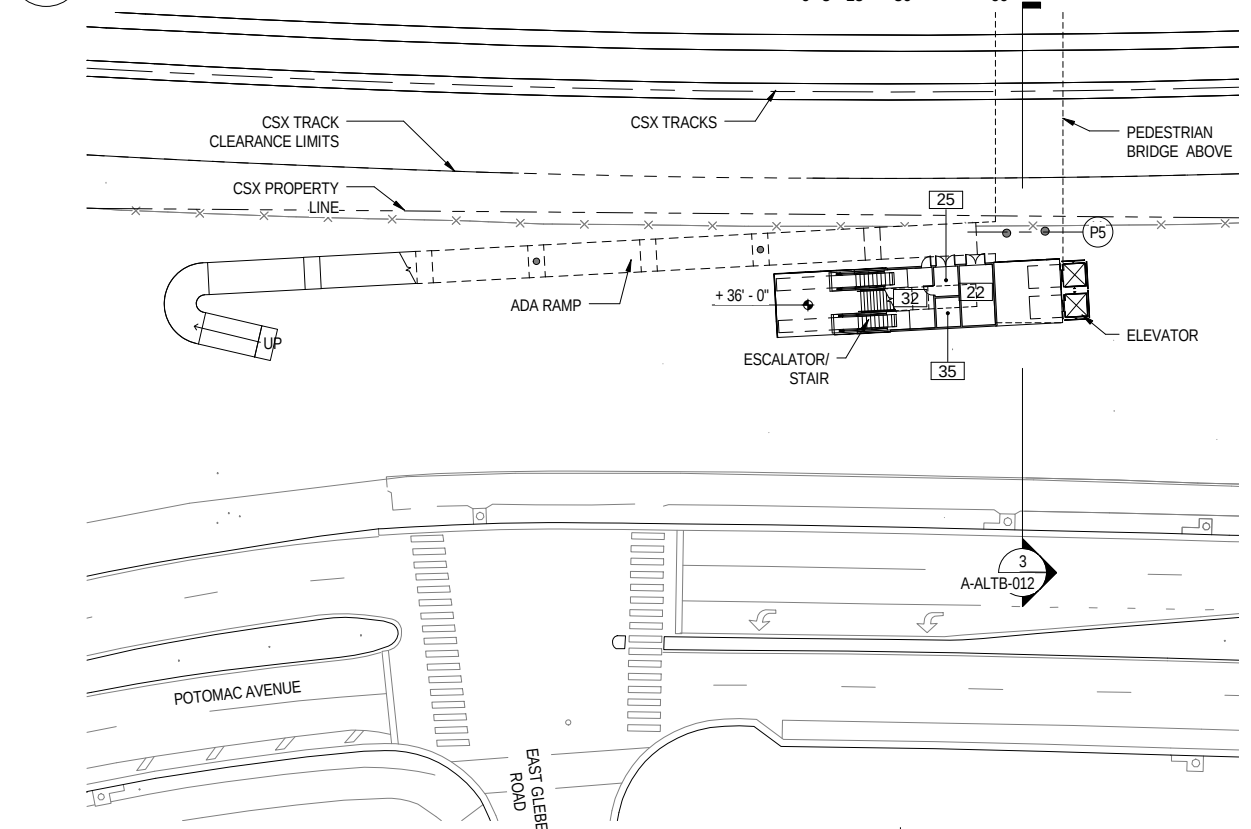

4 SOUTH TOUCH-DOWN PLAN AT GROUND LEVEL
1" = 30'-0"

NOTE: FINAL PEDESTRIAN BRIDGE AND TOUCHDOWN LOCATIONS ARE TO BE COORDINATED WITH THE CITY OF ALEXANDRIA AND CSX.

ROOM KEY	
1	MECHANICAL (FAN ROOM)
2	A.C. SWITCHBOARD ROOM
3	BATTERY ROOM
4	COMMUNICATIONS ROOM
5	TRAIN CONTROL ROOM
6	OPERATIONS ROOM
7	TELEPHONE ROOM
8	FIRE EQUIPMENT CABINET
9	CLEANER'S ROOM
11P	WOMEN'S PUBLIC RESTROOM
11S	WOMEN'S STAFF RESTROOM
12P	MEN'S PUBLIC RESTROOM
12S	MEN'S STAFF RESTROOM
13	WATER SERVICE ROOM
14	D.C. TIE BREAKER ROOM
19	MAINTENANCE ROOM
22	ELEVATOR MACHINE ROOM
24	CART STORAGE
25	ELECTRICAL CABINET ROOM
27	EMERGENCY TUNNEL EVACUATION CART STORAGE ROOM
28	AREA OF RESCUE ASSISTANCE
32	ESCALATOR CONTROL ROOM
35	YARD STORAGE ROOM


			REFERENCE DRAWINGS		REVISIONS		
DESIGNED	ETM	07/25/12 DATE	NUMBER	DESCRIPTION	DATE	BY	DESCRIPTION
DRAWN	ETM	11/08/12 DATE					
CHECKED	FVP	09/26/12 DATE					
APPROVED	WBG	11/08/12 DATE					

WASHINGTON METROPOLITAN AREA TRANSIT AUTHORITY
DEPARTMENT OF TRANSIT INFRASTRUCTURE AND ENGINEERING SERVICES
OFFICE OF MAJOR CAPITAL PROJECTS

SUBMITTED _____ DATE _____
APPROVED _____ CHIEF ENGINEER _____ DATE _____


POTOMAC YARD METRORAIL STATION GENERAL PLANS ALTERNATIVE B PEDESTRIAN BRIDGE TOUCH-DOWN PLANS		
SCALE 1" = 30'-0"	DRAWING NO. A-ALTB-007	SHEET NO. 30 of 79

3/26/2015 3:41:26 PM P:\1202_Potomac Yard_30% Design\1200_Drawings\1225_Rev\150326_Final\General Plans\140104_Potomac Yard Alt B.rvt

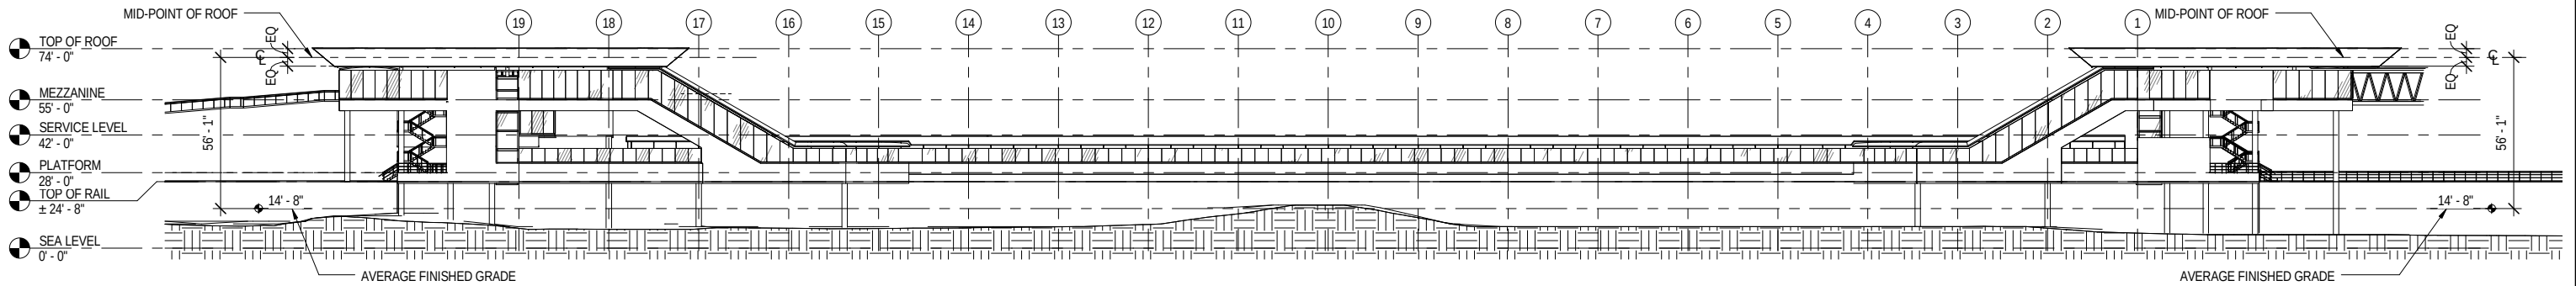


1 EAST ELEVATION

1" = 30'-0"
REF. SHEET: A-ALTB-006

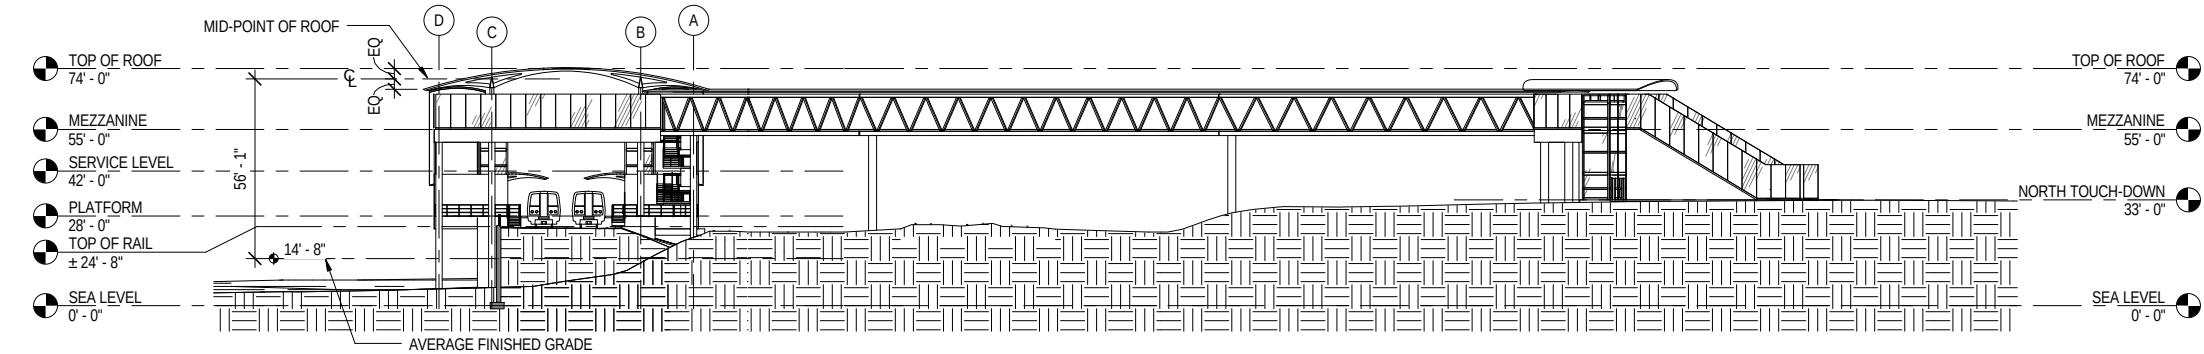


2 NORTH ELEVATION

1" = 30'-0"
REF. SHEET: A-ALTB-006

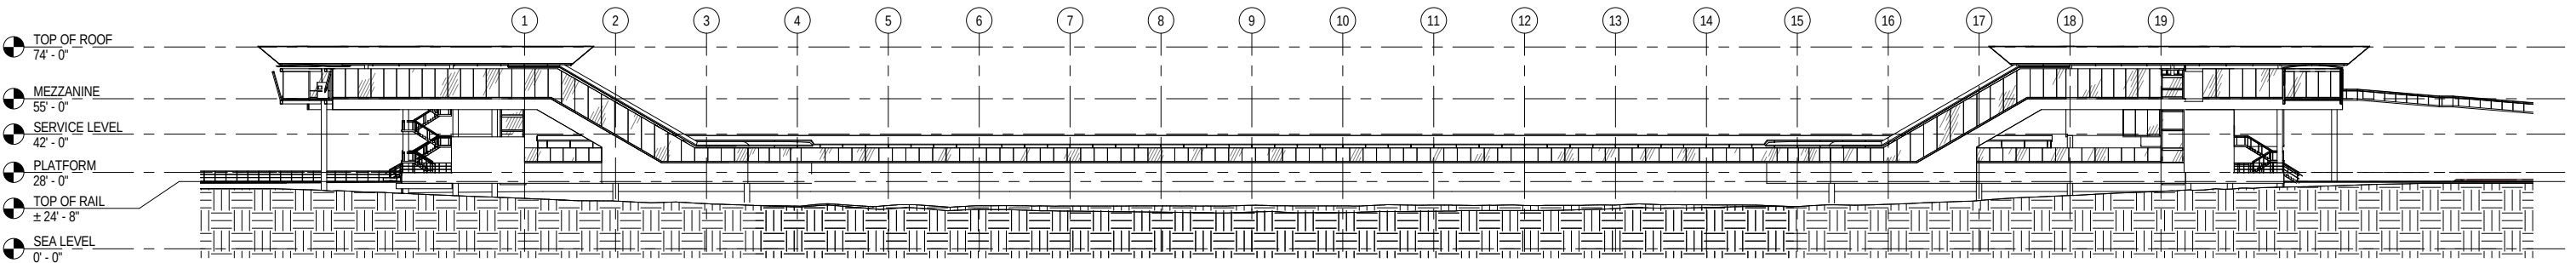

3 WEST ELEVATION

1" = 30'-0"
REF. SHEET: A-ALTB-006

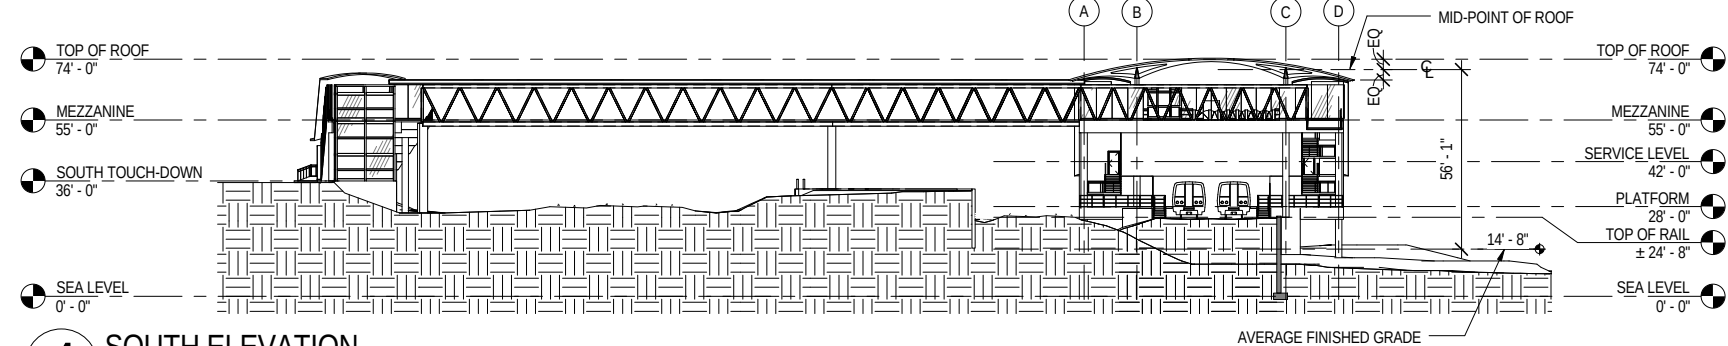

4 SOUTH ELEVATION

1" = 30'-0"
REF. SHEET: A-ALTB-006

CONTRACT NO.

DESIGNED	ETM	07/25/12
		DATE
DRAWN	ETM	11/08/12
		DATE
CHECKED	FVP	09/26/12
		DATE
APPROVED	WBG	11/08/12
		DATE

REFERENCE DRAWINGS	
NUMBER	DESCRIPTION

REVISIONS		
DATE	BY	DESCRIPTION

WASHINGTON METROPOLITAN AREA TRANSIT AUTHORITY

DEPARTMENT OF TRANSIT INFRASTRUCTURE AND ENGINEERING SERVICES
OFFICE OF MAJOR CAPITAL PROJECTS

SUBMITTED

DATE

APPROVED

CHIEF ENGINEER

DATE

POTOMAC YARD METRORAIL STATION
GENERAL PLANS
ALTERNATIVE B
ELEVATIONS

SCALE


1" = 30'-0"

DRAWING NO.


A-ALTB-008

SHEET NO.


31 of 79

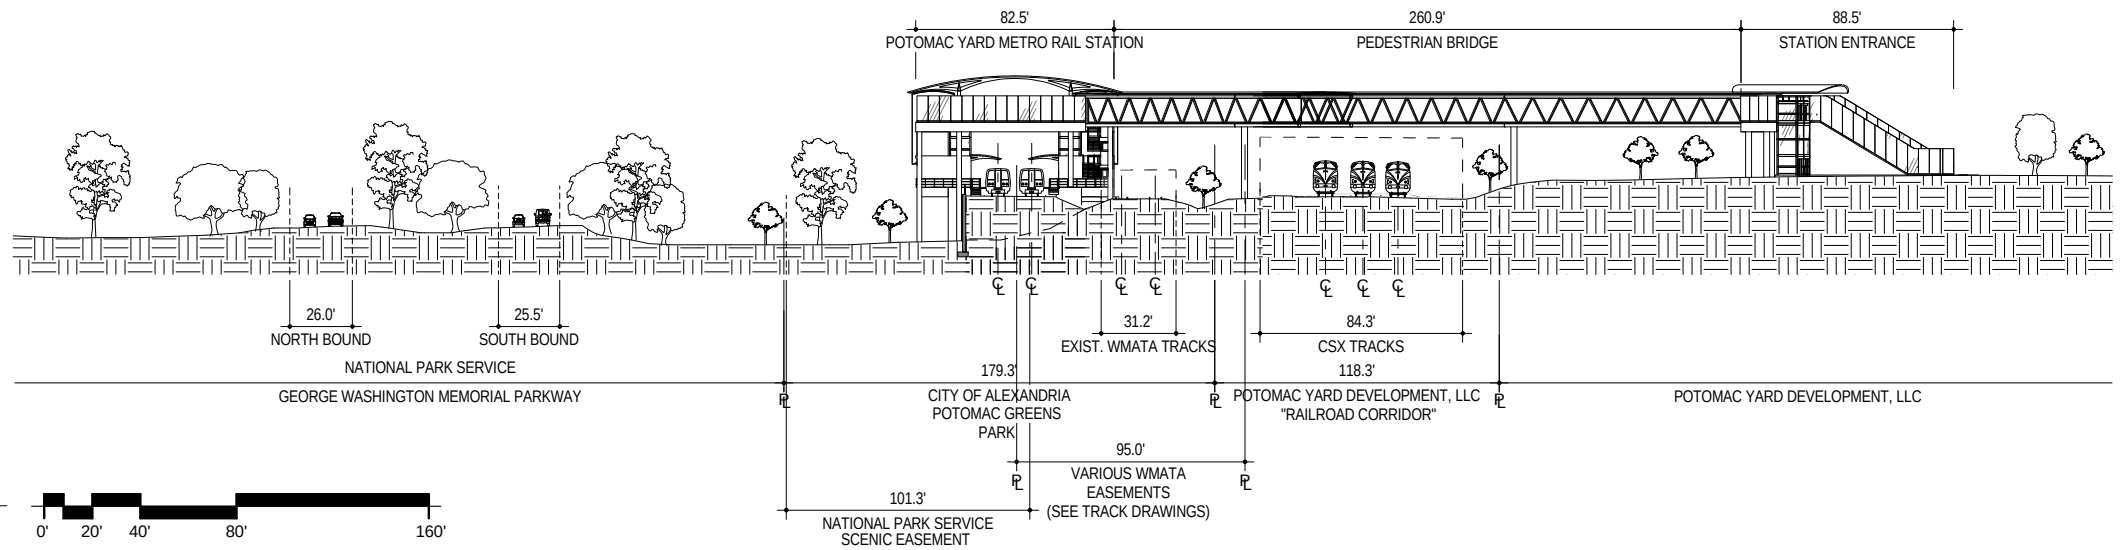

1 SITE SECTION NORTH
1" = 40'-0"
REF. SHEET: A-ALTB-001

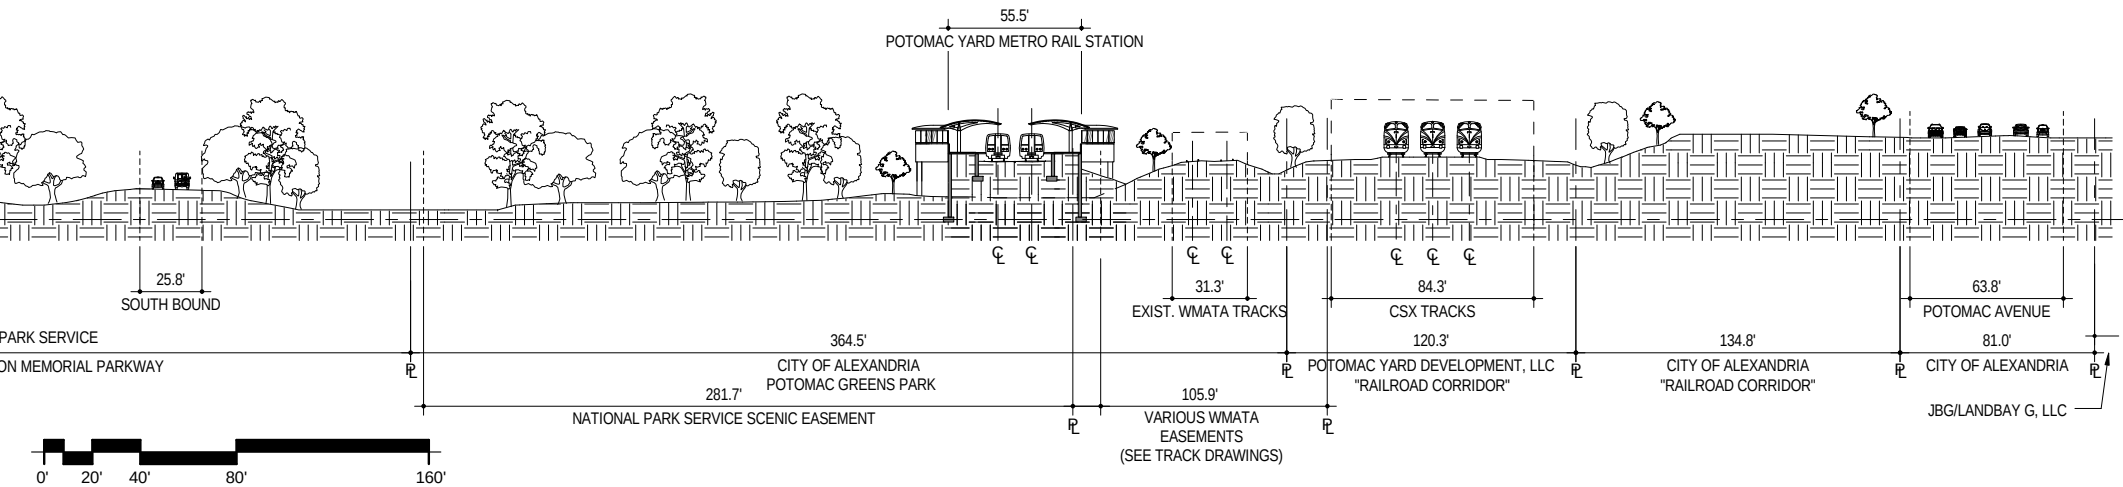

2 SITE SECTION PLATFORM
1" = 40'-0"
REF. SHEET: A-ALTB-001

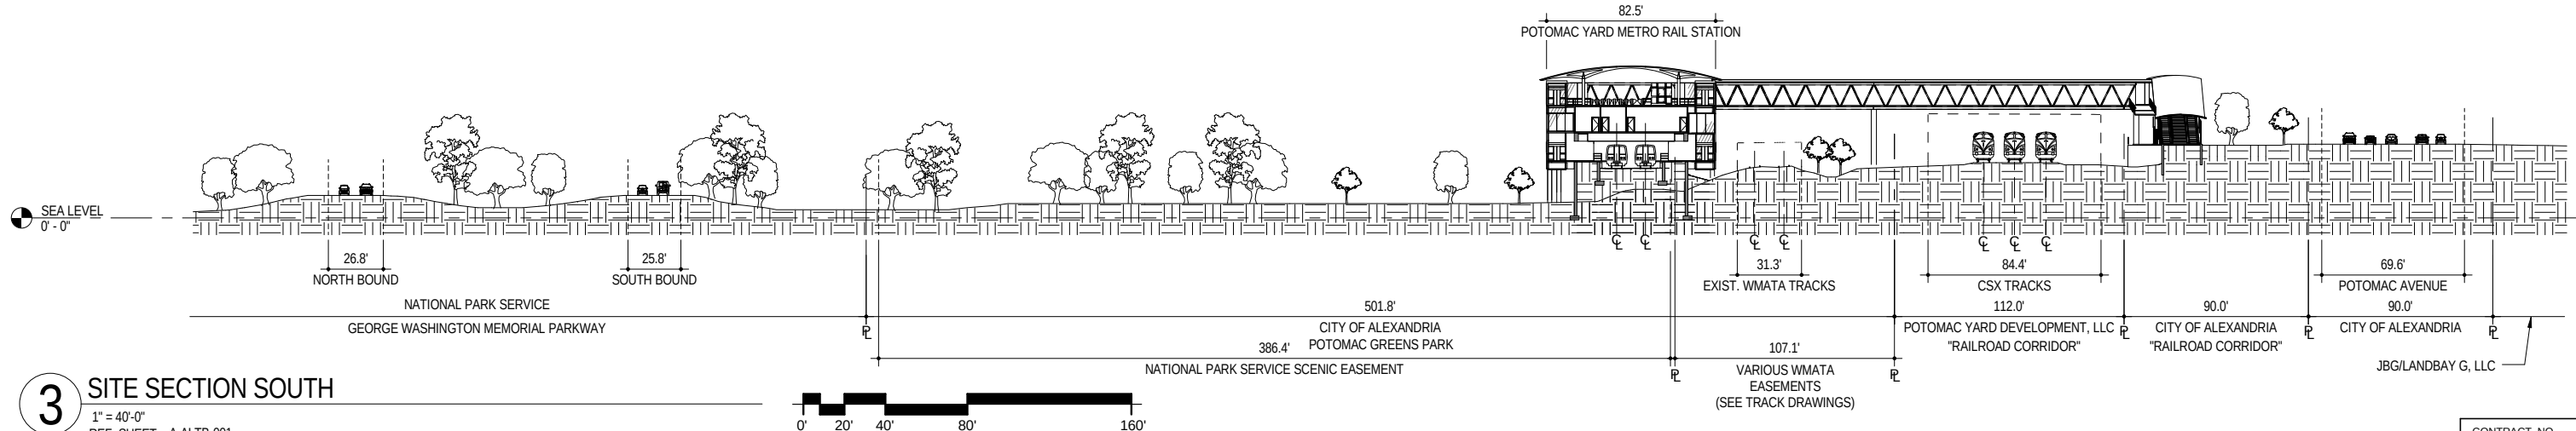

3 SITE SECTION SOUTH
1" = 40'-0"
REF. SHEET: A-ALTB-001

CONTRACT NO.
-

			REFERENCE DRAWINGS		REVISIONS		
			NUMBER	DESCRIPTION	DATE	BY	DESCRIPTION
DESIGNED	ETM	07/25/12 DATE					
DRAWN	ETM	11/08/12 DATE					
CHECKED	FVP	09/26/12 DATE					
APPROVED	WBG	11/08/12 DATE					

WASHINGTON METROPOLITAN AREA TRANSIT AUTHORITY

DEPARTMENT OF TRANSIT INFRASTRUCTURE AND ENGINEERING SERVICES
OFFICE OF MAJOR CAPITAL PROJECTS

SUBMITTED _____ DATE _____

APPROVED _____
CHIEF ENGINEER DATE _____

POTOMAC YARD METRORAIL STATION
GENERAL PLANS
ALTERNATIVE B
SITE SECTIONS


SCALE
1" = 40'-0"

DRAWING NO.
A-ALTB-009

SHEET NO.
32 of 79

3/26/2015 3:41:34 PM P:\1202_Potomac_Yard_30%_Design\1200_Drawings\1225_Rev\150326_FinalGeneralPlans\140104_PotomacYard_AltB.rvt

3/26/2015 3:41:37 PM P:\1202_Potomac_Yard_30%_Design\1200_Drawings\1225_Revt\150926_Final\GeneralPlans\140104_PotomacYard_AltB.rvt

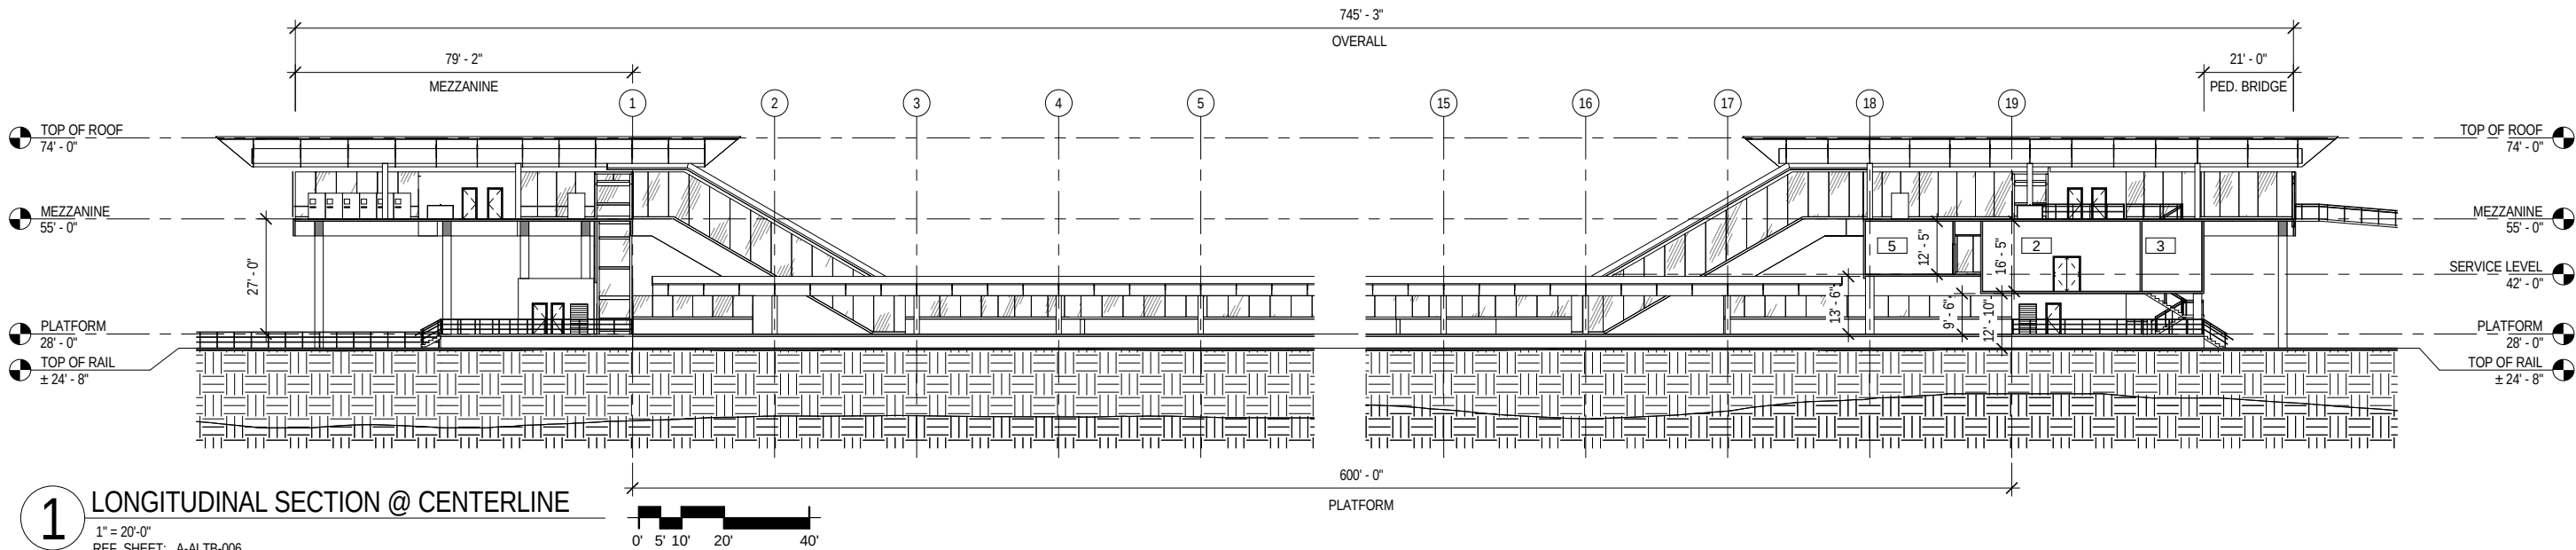

ROOM KEY

1	MECHANICAL (FAN ROOM)
2	A.C. SWITCHBOARD ROOM
3	BATTERY ROOM
4	COMMUNICATIONS ROOM
5	TRAIN CONTROL ROOM
6	OPERATIONS ROOM
7	TELEPHONE ROOM
8	FIRE EQUIPMENT CABINET
9	CLEANER'S ROOM
11P	WOMEN'S PUBLIC RESTROOM
11S	WOMEN'S STAFF RESTROOM
12P	MEN'S PUBLIC RESTROOM
12S	MEN'S STAFF RESTROOM
13	WATER SERVICE ROOM
14	D.C. TIE BREAKER ROOM
19	MAINTENANCE ROOM
22	ELEVATOR MACHINE ROOM
24	CART STORAGE
25	ELECTRICAL CABINET ROOM
27	EMERGENCY TUNNEL EVACUATION CART STORAGE ROOM
28	AREA OF RESCUE ASSISTANCE
32	ESCALATOR CONTROL ROOM
35	YARD STORAGE ROOM

CONTRACT NO.
-

DESIGNED	ETM	07/25/12
		DATE
DRAWN	ETM	11/08/12
		DATE
CHECKED	FVP	09/26/12
		DATE
APPROVED	WBG	11/08/12
		DATE

REFERENCE DRAWINGS		REVISIONS		
NUMBER	DESCRIPTION	DATE	BY	DESCRIPTION

WASHINGTON METROPOLITAN AREA TRANSIT AUTHORITY

DEPARTMENT OF TRANSIT INFRASTRUCTURE AND ENGINEERING SERVICES
OFFICE OF MAJOR CAPITAL PROJECTS

SUBMITTED

DATE

APPROVED

CHIEF ENGINEER

DATE

POTOMAC YARD METRORAIL STATION GENERAL PLANS ALTERNATIVE B LONGITUDINAL SECTION

SCALE

1" = 20'-0"


DRAWING NO.

A-ALTB-010

SHEET NO.


33 of 79

3/26/2015 3:41:46 PM P:\1202_Potomac_Yard_30%_Design\1200_Drawings\1225_Revit\150326_FinalGeneralPlans\140104_PotomacYard_AltB.rvt

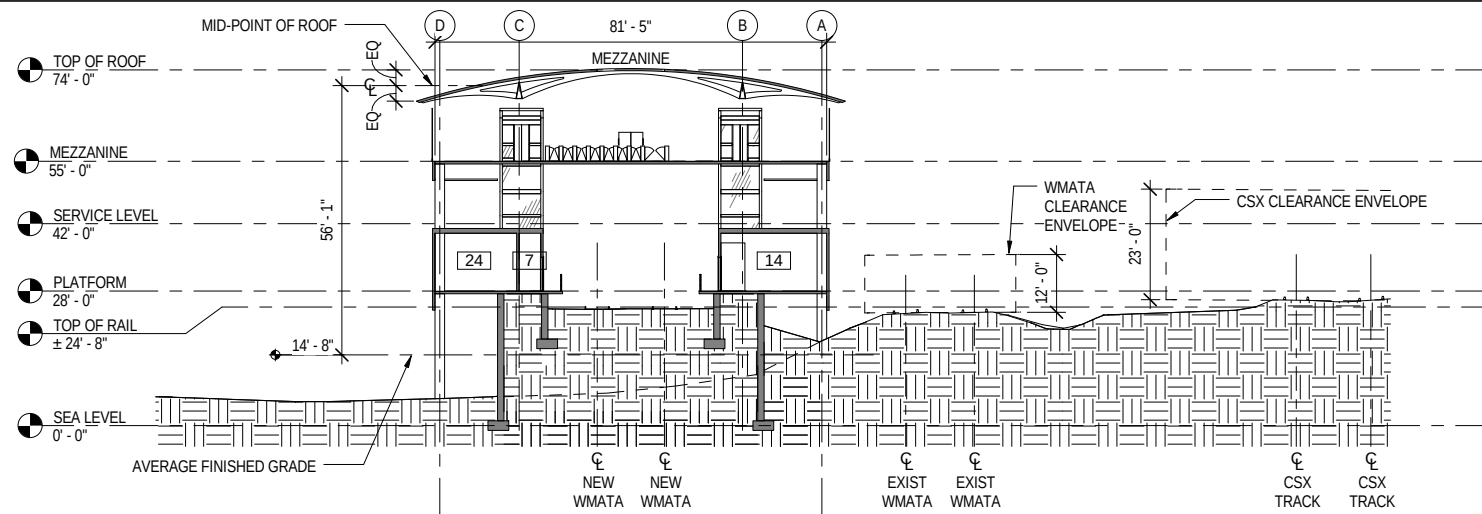


1 CROSS SECTION @ 449+00

1" = 20'-0"
REF. SHEET: A-ALTB-006

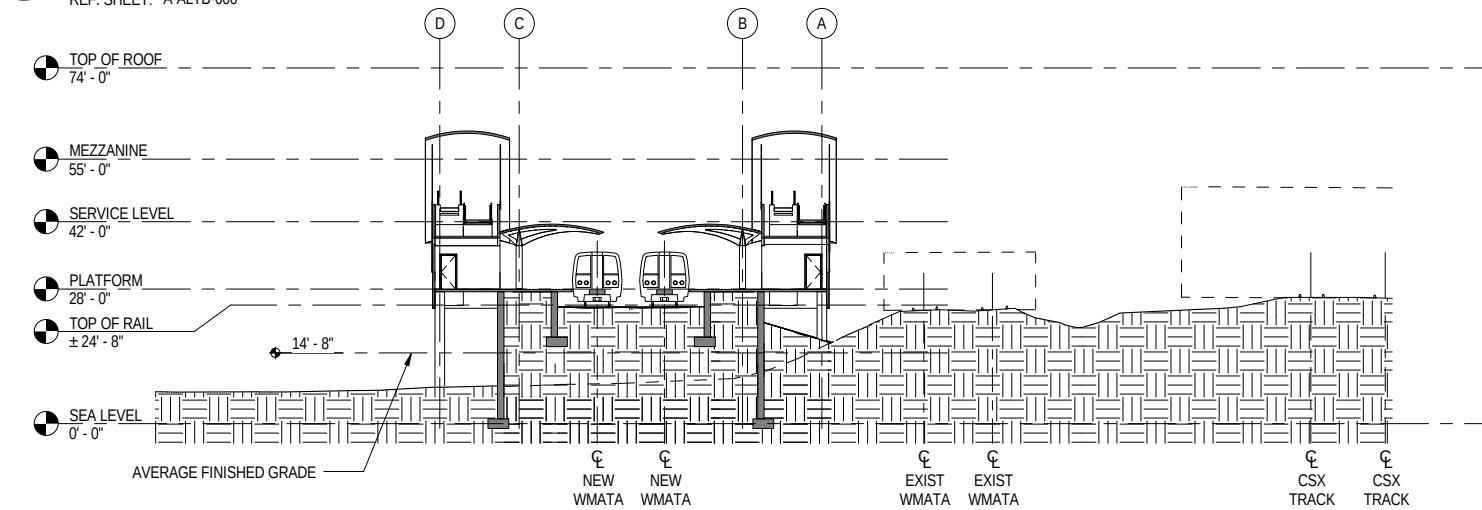


2 CROSS SECTION @ 449+50

1" = 20'-0"
REF. SHEET: A-ALTB-006

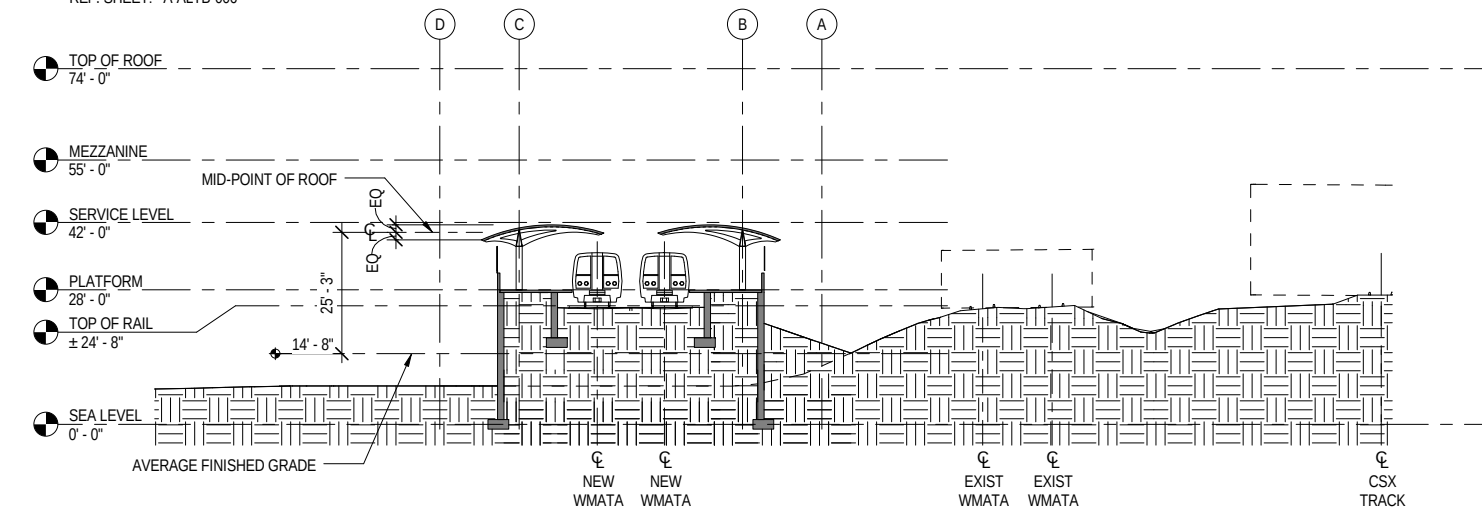


3 CROSS SECTION @ 451+50

1" = 20'-0"
REF. SHEET: A-ALTB-006

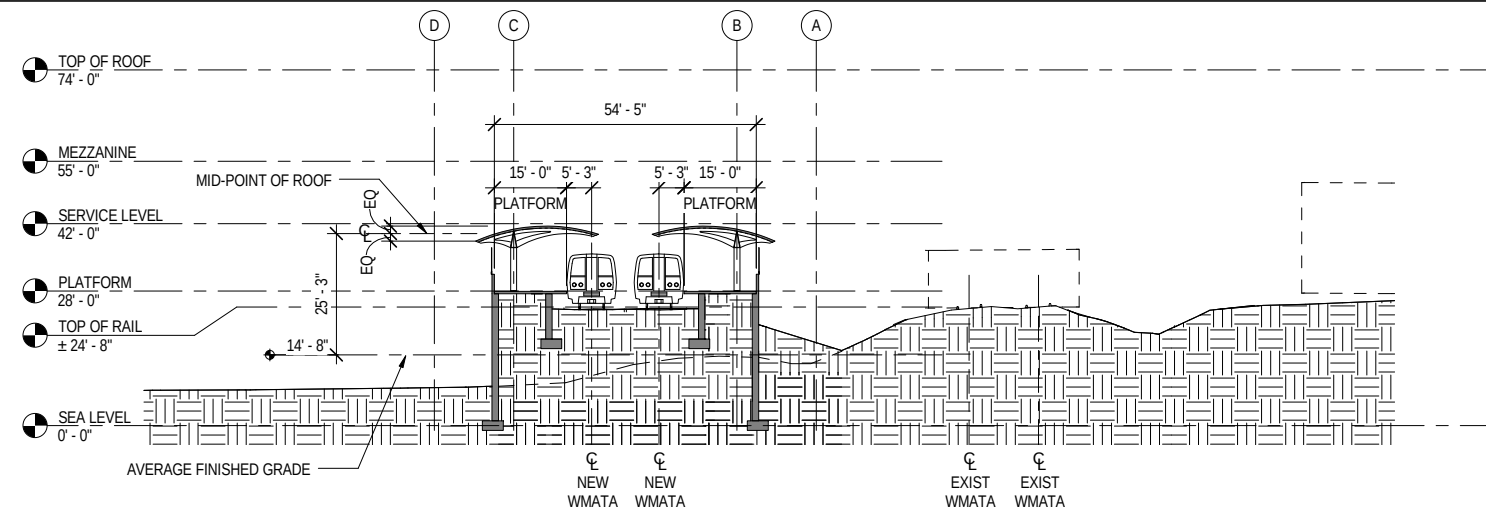

4 CROSS SECTION @ 453+50

1" = 20'-0"
REF. SHEET: A-ALTB-006

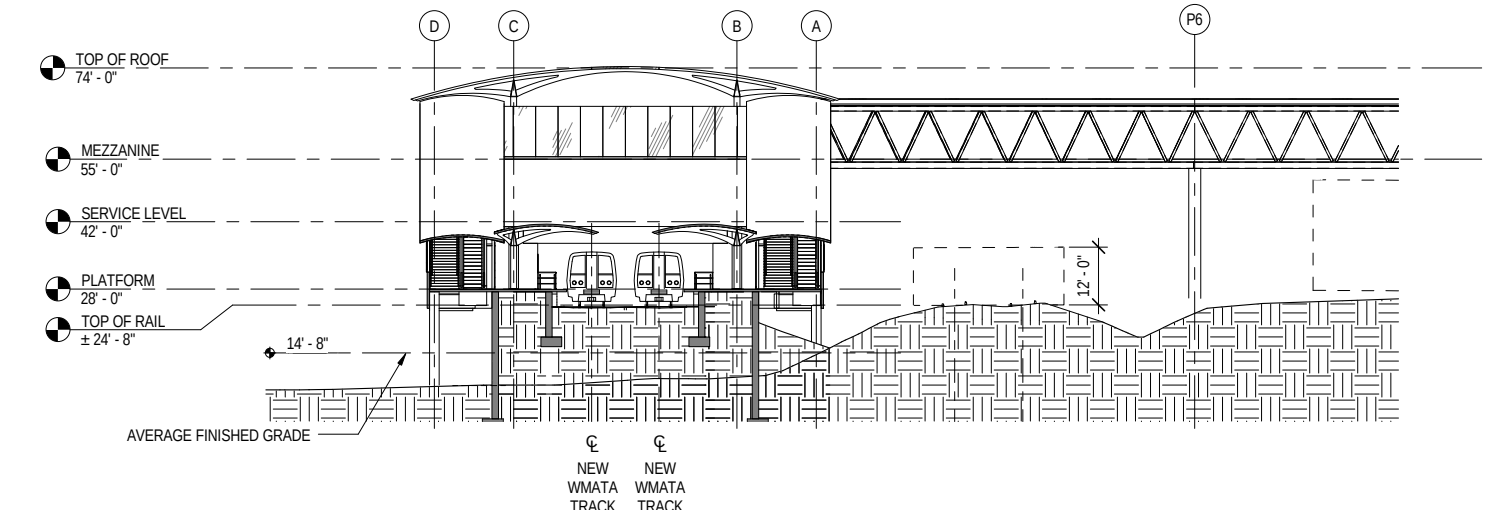

5 SOUTH CROSS SECTION

1" = 20'-0"
REF. SHEET: A-ALTB-006

DESIGNED	ETM	07/25/12
		DATE
DRAWN	ETM	11/08/12
		DATE
CHECKED	FVP	09/26/12
		DATE
APPROVED	WBG	11/08/12
		DATE

REFERENCE DRAWINGS	
NUMBER	DESCRIPTION

REVISIONS		
DATE	BY	DESCRIPTION

WASHINGTON METROPOLITAN AREA TRANSIT AUTHORITY

DEPARTMENT OF TRANSIT INFRASTRUCTURE AND ENGINEERING SERVICES
OFFICE OF MAJOR CAPITAL PROJECTS

SUBMITTED
DATE

APPROVED
CHIEF ENGINEER
DATE

POTOMAC YARD METRORAIL STATION


GENERAL PLANS
ALTERNATIVE B
CROSS SECTIONS

SCALE
1" = 20'-0"


DRAWING NO.
A-ALTB-011

SHEET NO.
34 of 79


CONTRACT NO.

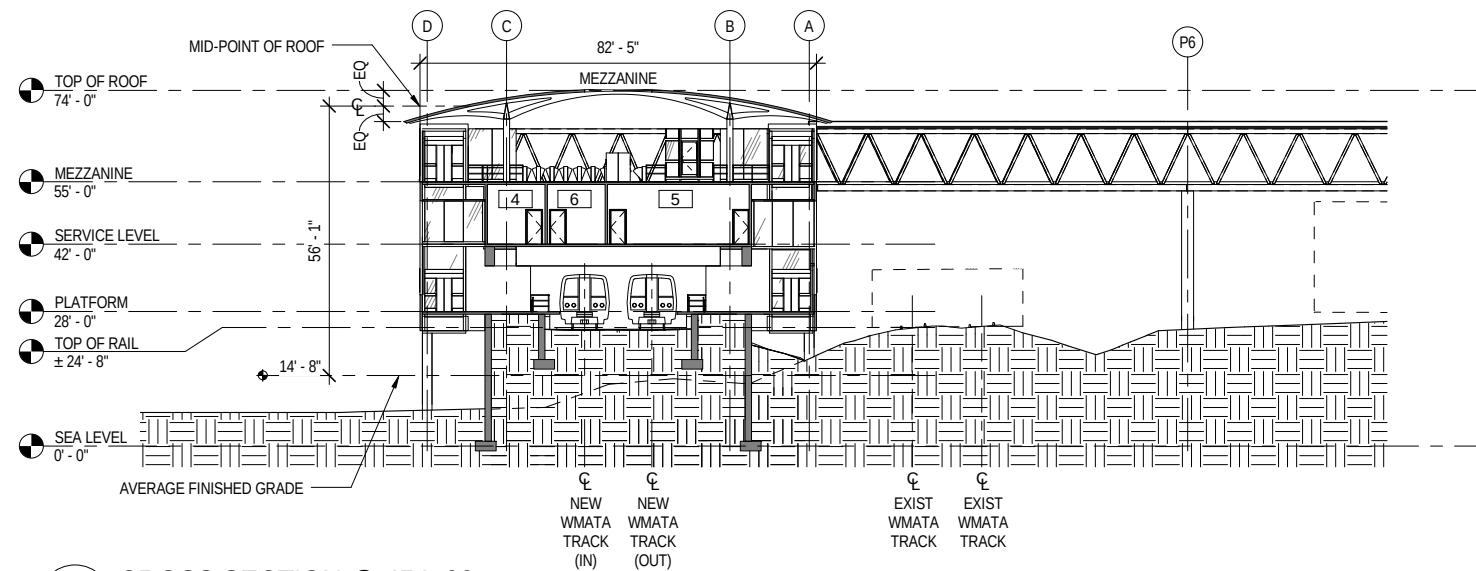

1 CROSS SECTION @ 454+90
1" = 20'-0"
REF. SHEET: A-ALTB-006

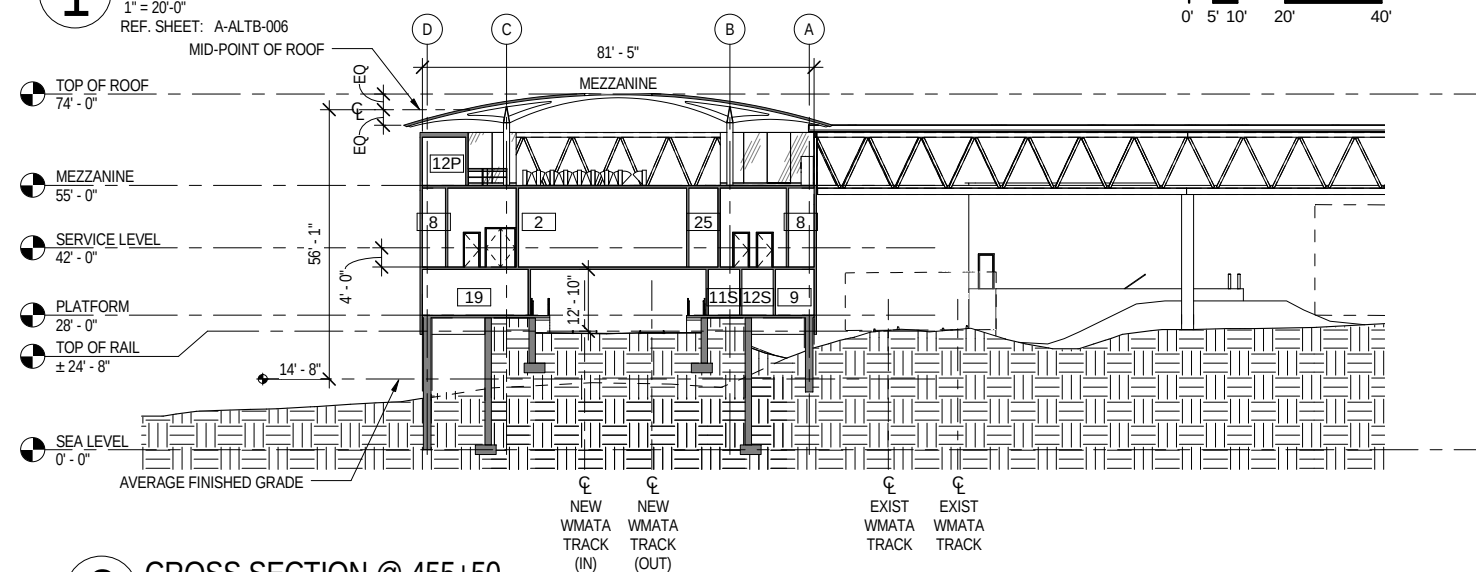

2 CROSS SECTION @ 455+50
1" = 20'-0"
REF. SHEET: A-ALTB-006

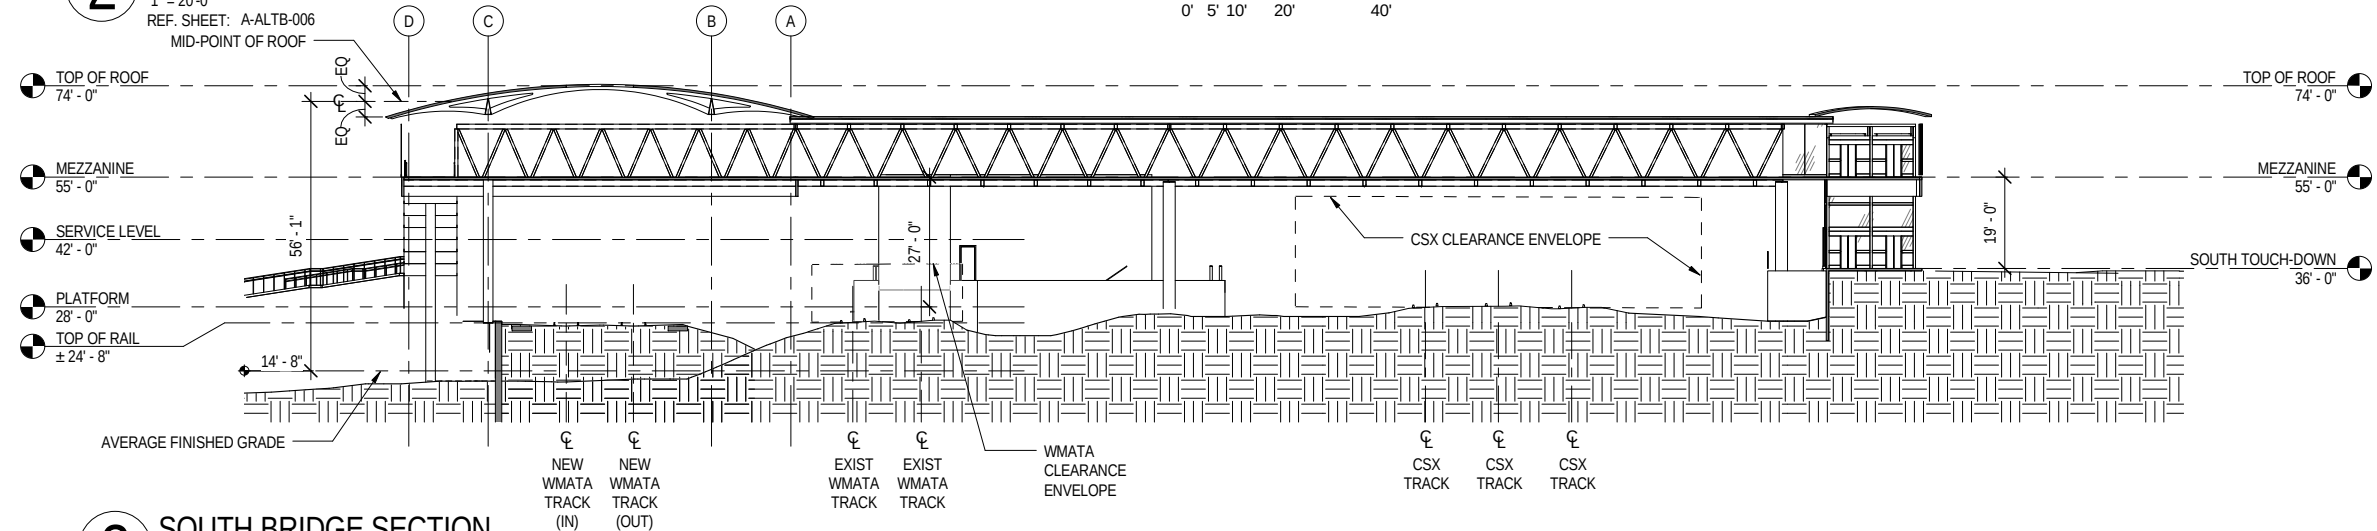

3 SOUTH BRIDGE SECTION
1" = 20'-0"
REF. SHEET: A-ALTB-006

CONTRACT NO.
-

DESIGNED	ETM	07/25/12
		DATE
DRAWN	ETM	11/08/12
		DATE
CHECKED	FVP	09/26/12
		DATE
APPROVED	WBG	11/08/12
		DATE

REFERENCE DRAWINGS		REVISIONS		
NUMBER	DESCRIPTION	DATE	BY	DESCRIPTION

REFERENCE DRAWINGS		REVISIONS		
NUMBER	DESCRIPTION	DATE	BY	DESCRIPTION

WASHINGTON METROPOLITAN AREA TRANSIT AUTHORITY

DEPARTMENT OF TRANSIT INFRASTRUCTURE AND ENGINEERING SERVICES
OFFICE OF MAJOR CAPITAL PROJECTS

SUBMITTED
DATE

APPROVED
CHIEF ENGINEER
DATE


POTOMAC YARD METRORAIL STATION
GENERAL PLANS
ALTERNATIVE B
CROSS SECTIONS

SCALE
1" = 20'-0"

DRAWING NO.
A-ALTB-012

SHEET NO.
35 of 79

Mar 27, 2015 - 11:16am
P:\cadd\2\60181741\Track\S-ALTB-001.dwg

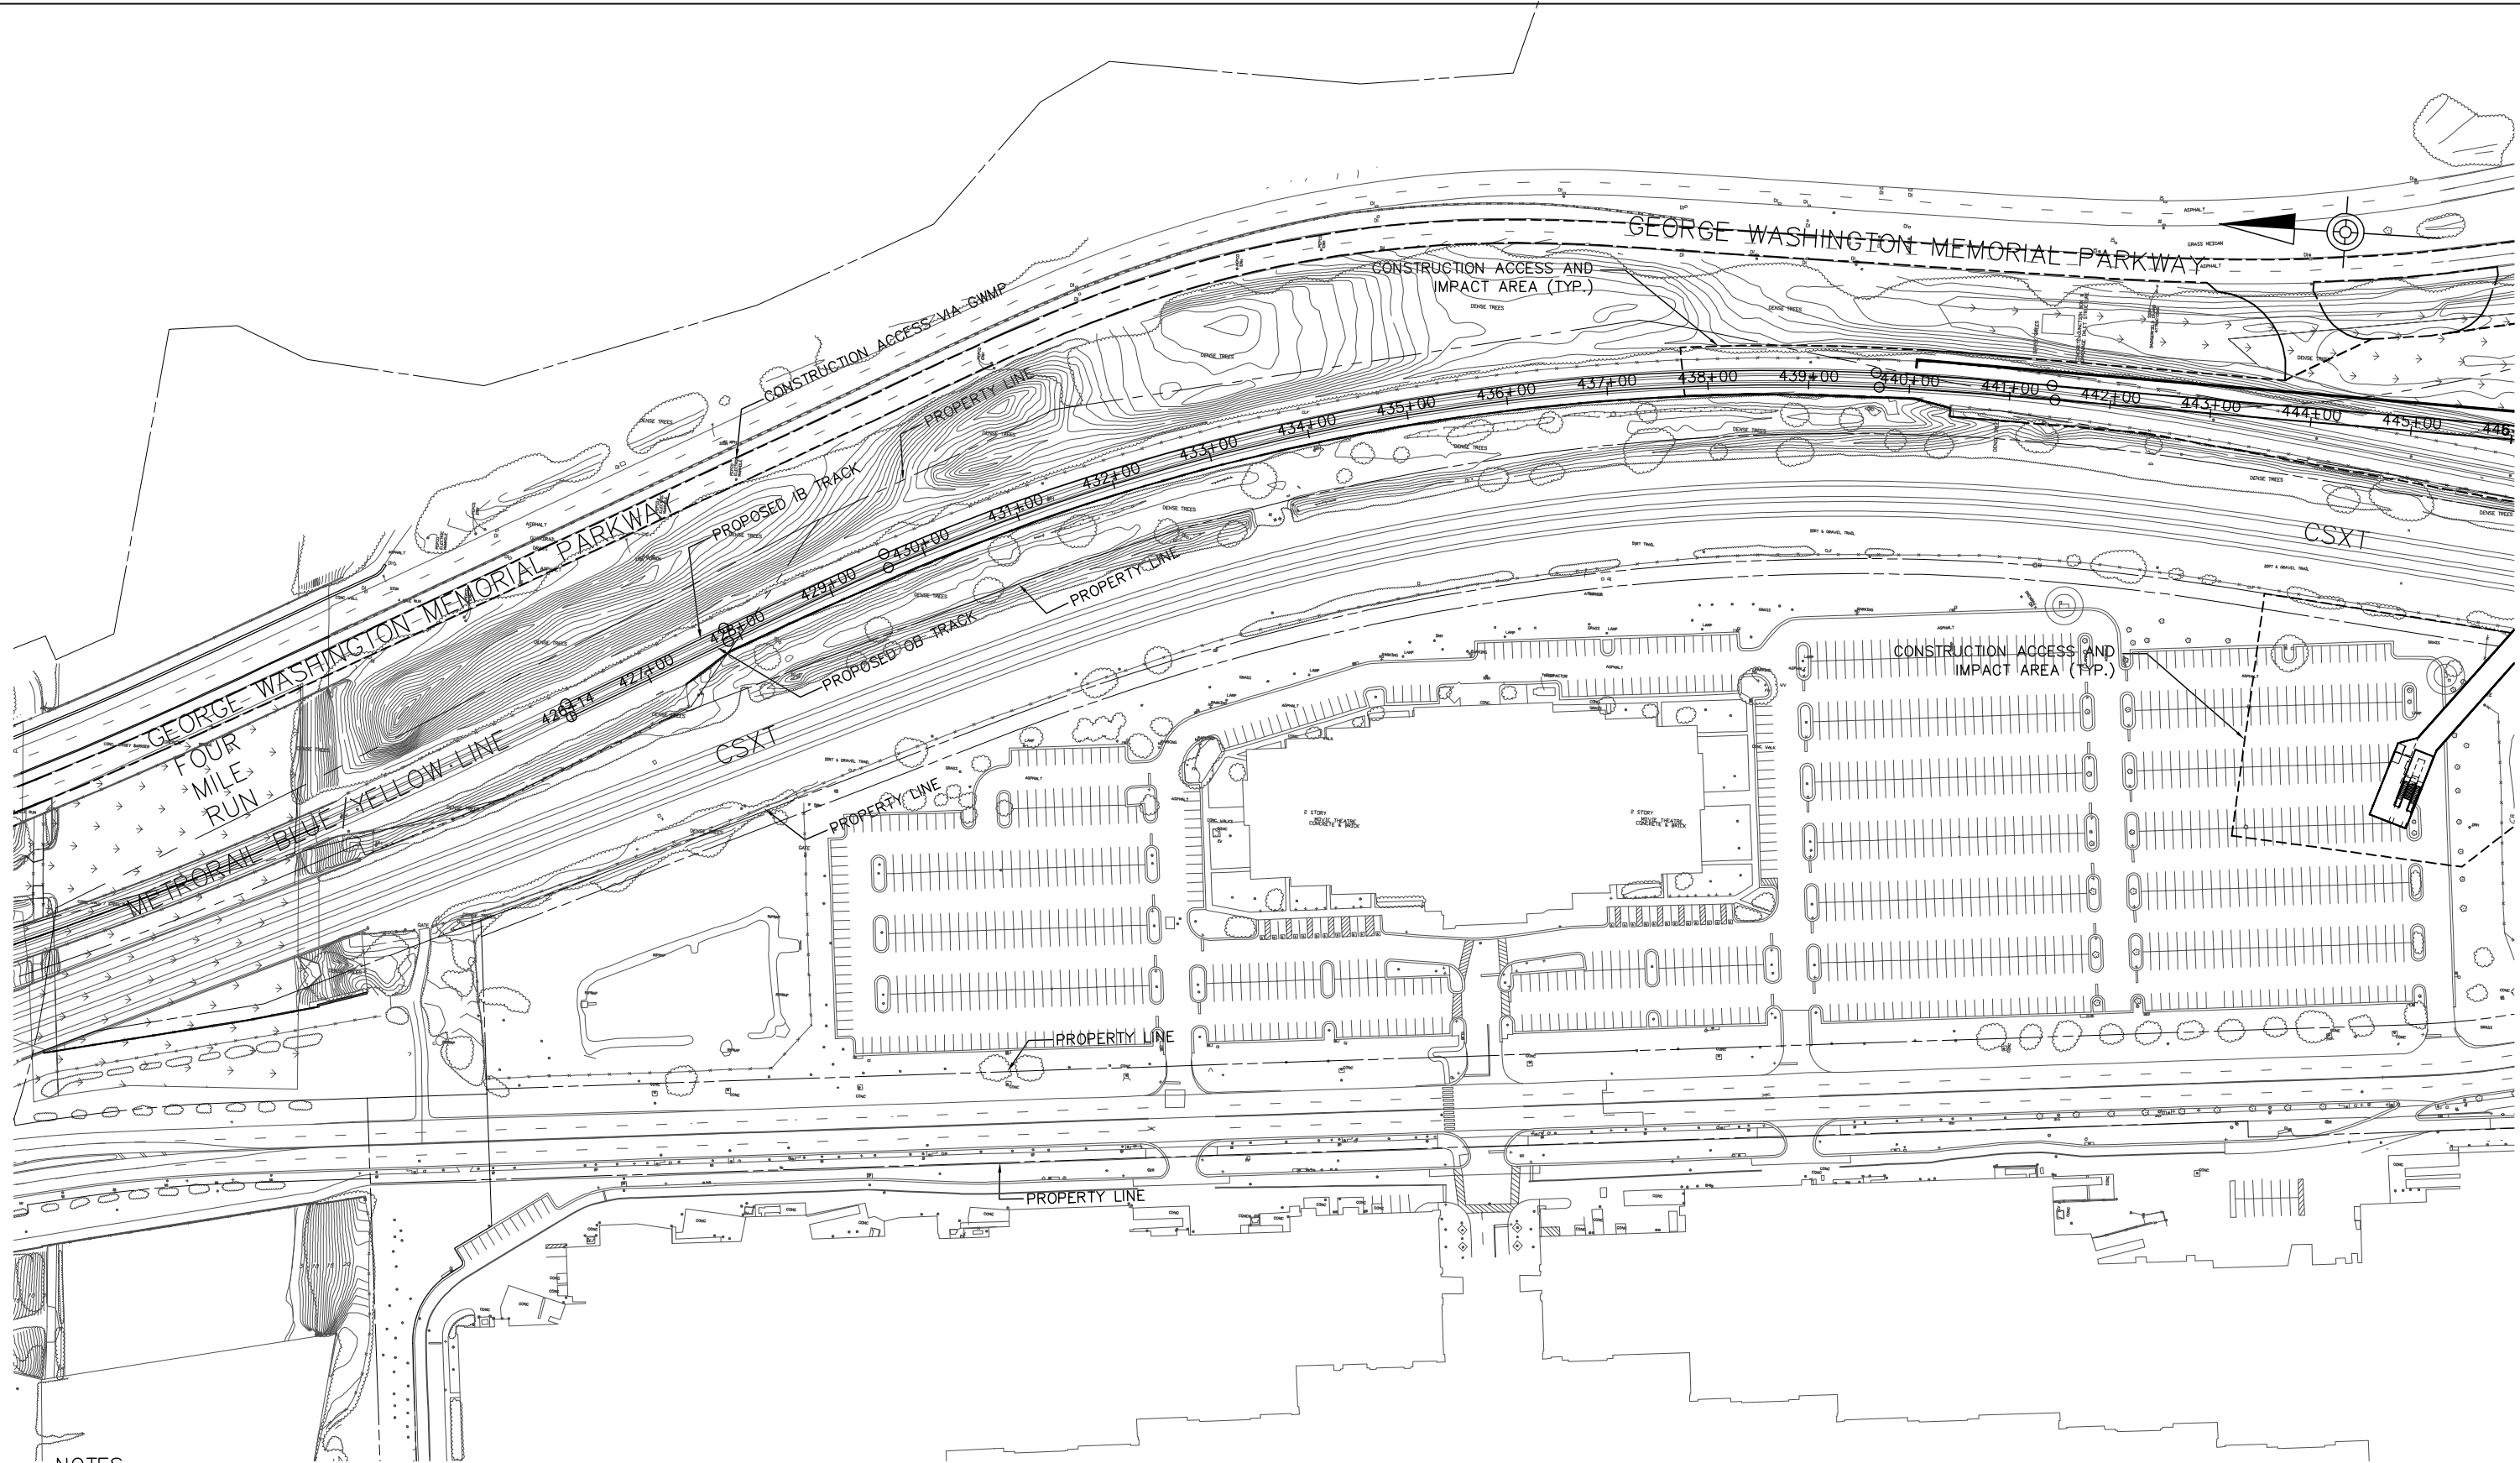

NOTES
CONSTRUCTION ACCESS - OPTION 1: GWMP AND POTOMAC GREENS
CONSTRUCTION ACCESS - OPTION 2: POTOMAC GREENS ONLY

SITE PLAN

CONTRACT NO.
-

	DESIGNED	SK	DATE	REFERENCE DRAWINGS		REVISIONS	
				NUMBER	DESCRIPTION	DATE	BY
DRAWN	JMD		DATE				
CHECKED	MP		DATE				
APPROVED	---		DATE				

WASHINGTON METROPOLITAN AREA TRANSIT AUTHORITY

DEPARTMENT OF TRANSIT INFRASTRUCTURE AND ENGINEERING SERVICES
OFFICE OF MAJOR CAPITAL PROJECTS

SUBMITTED _____ DATE _____

APPROVED _____
CHIEF ENGINEER _____ DATE _____


POTOMAC YARD METRORAIL STATION
GENERAL PLANS
ALTERNATIVE B
CONSTRUCTION ACCESS PLAN 1 OF 3

SCALE 1" = 80'

DRAWING NO. S-ALTB-001

SHEET NO. 36 OF 79

MATCHLINE DWG. NO. S-ALTB-002

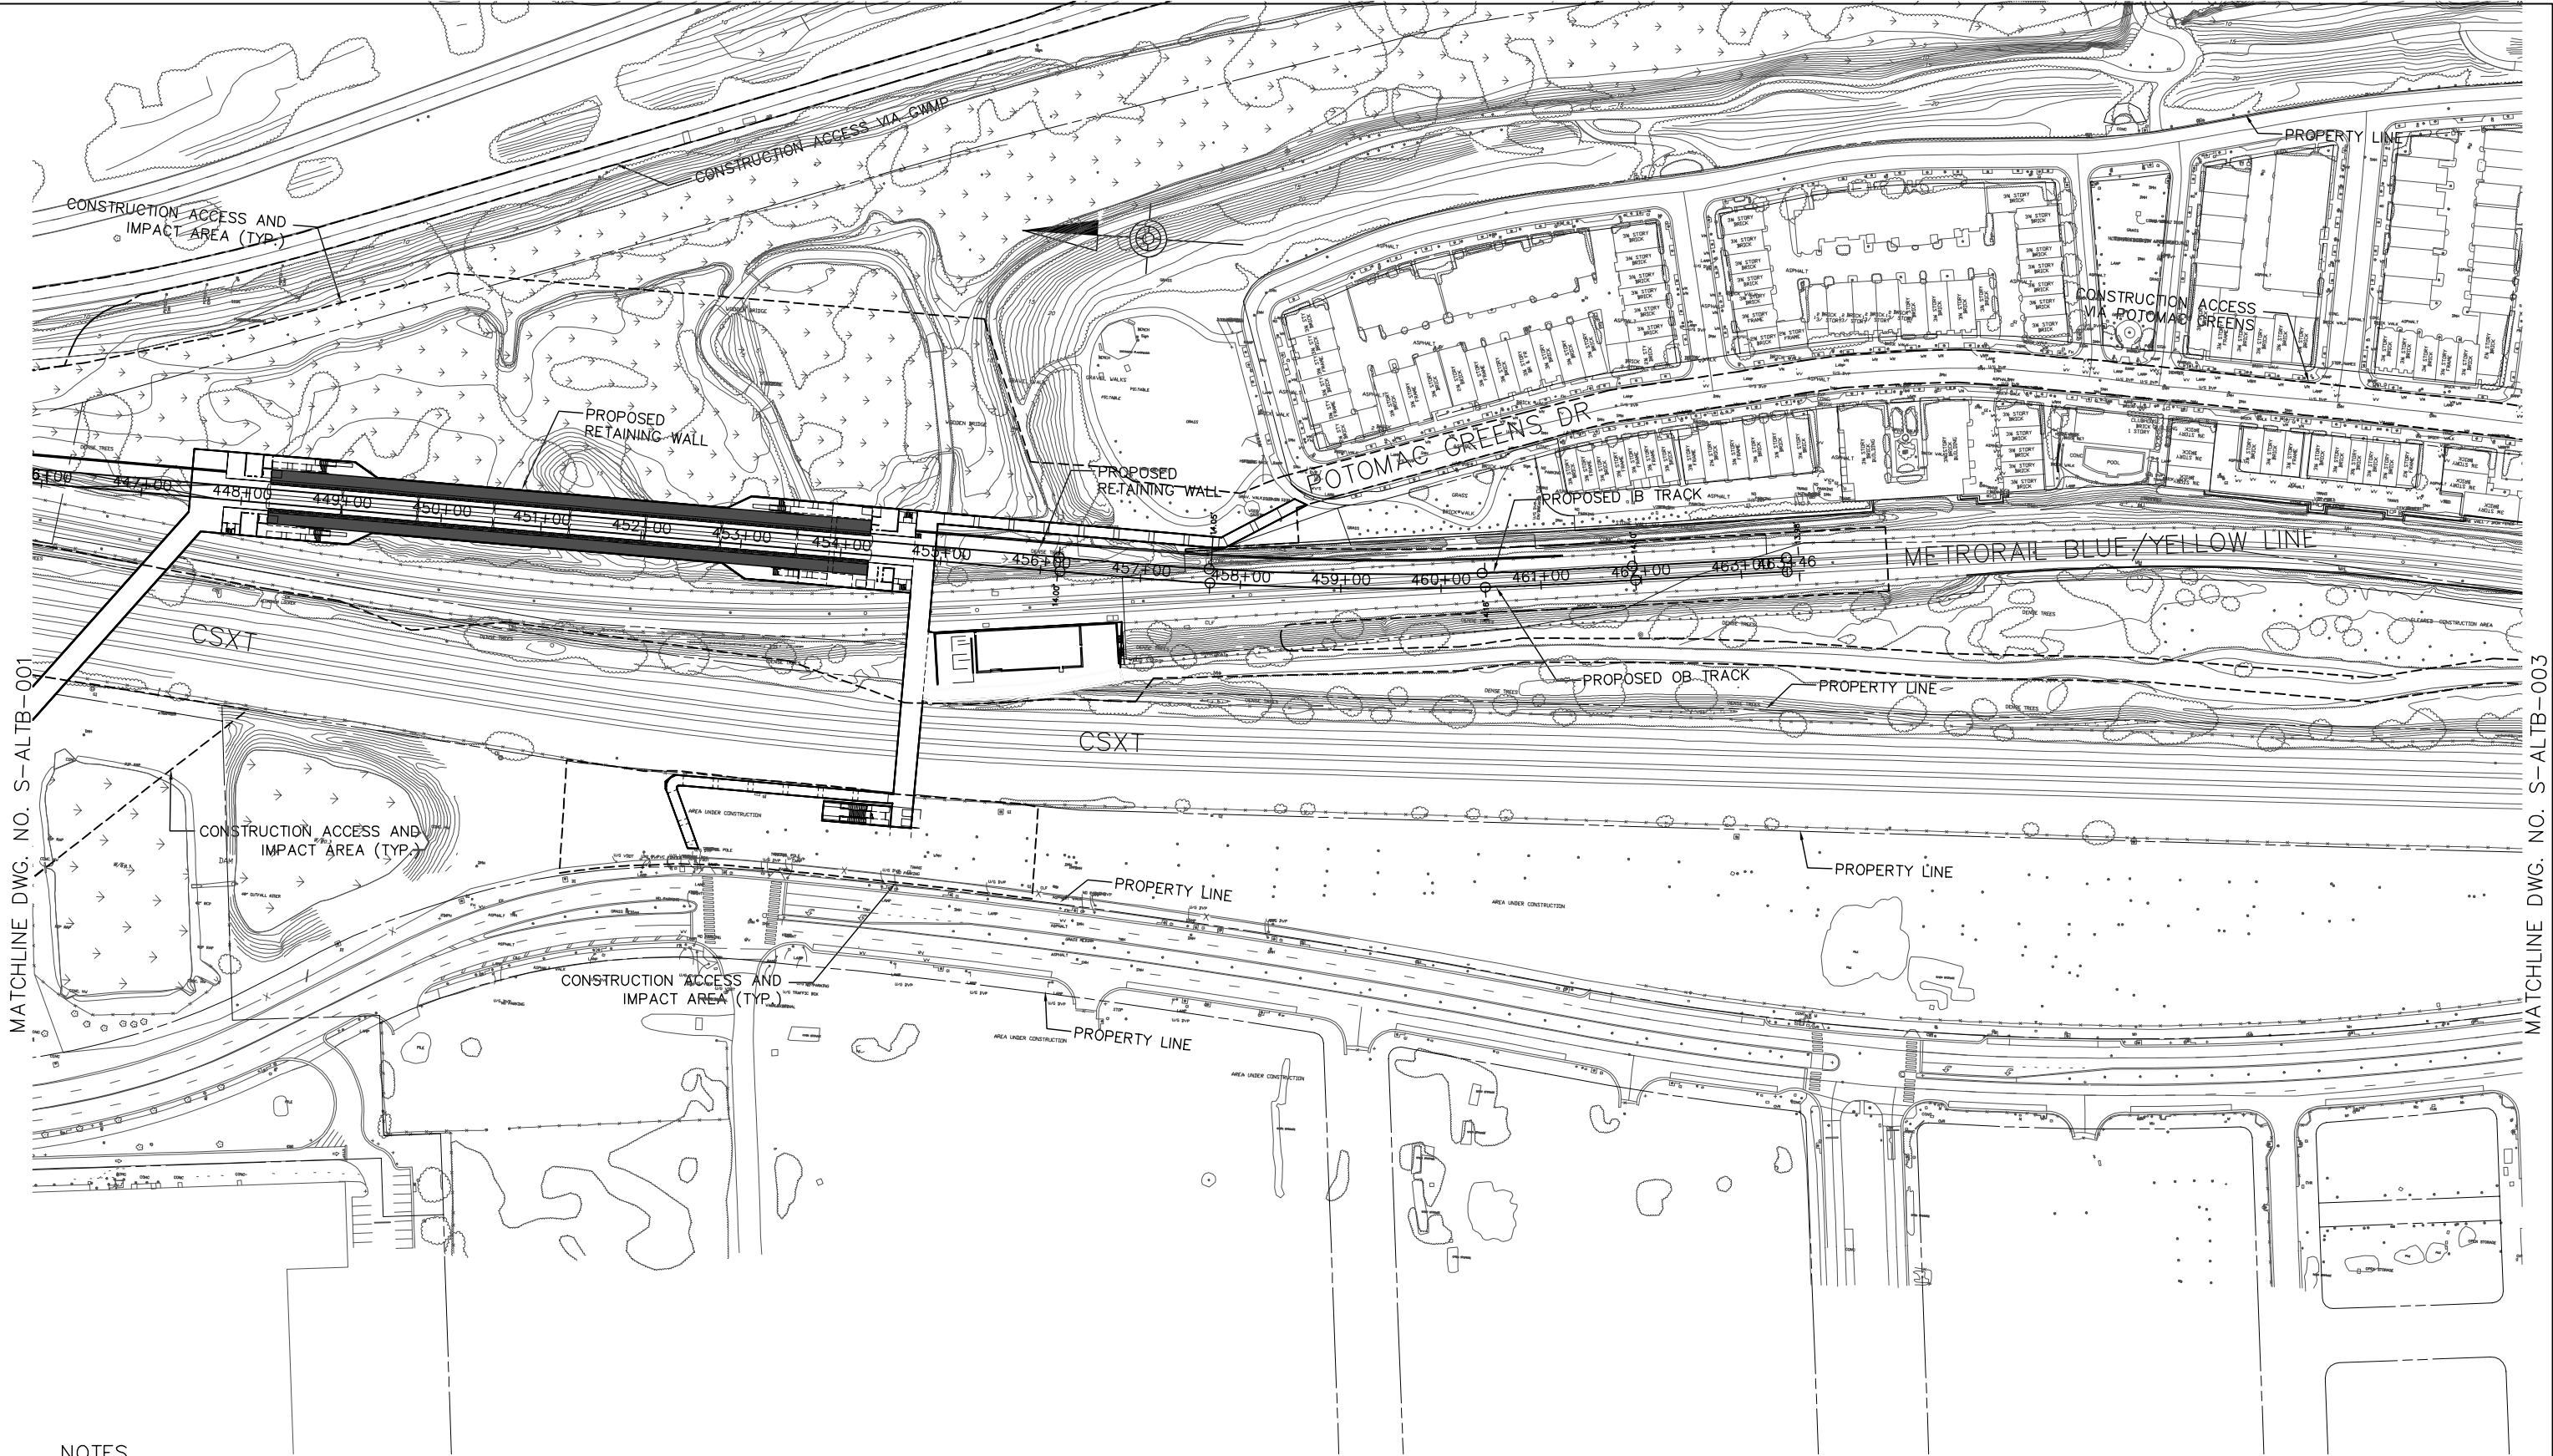

NOTES

- CONSTRUCTION ACCESS - OPTION 1: GWMP AND POTOMAC GREENS
- CONSTRUCTION ACCESS - OPTION 2: POTOMAC GREENS ONLY

SITE PLAN

CONTRACT NO.

	DESIGNED	SK	DATE	REFERENCE DRAWINGS		REVISIONS	
				NUMBER	DESCRIPTION	DATE	BY
DRAWN	JMD		DATE				
CHECKED	MP		DATE				
APPROVED	---		DATE				

WASHINGTON METROPOLITAN AREA TRANSIT AUTHORITY
DEPARTMENT OF TRANSIT INFRASTRUCTURE AND ENGINEERING SERVICES
OFFICE OF MAJOR CAPITAL PROJECTS

SUBMITTED

DATE

APPROVED
CHIEF ENGINEER

DATE

POTOMAC YARD METRORAIL STATION
GENERAL PLANS
ALTERNATIVE B
CONSTRUCTION ACCESS PLAN 2 OF 3

SCALE
1" = 80'

DRAWING NO.
S-ALTB-002

SHEET NO.
37 OF 79



MATCHLINE DWG. NO. S-ALTB-002

NOTES

- CONSTRUCTION ACCESS - OPTION 1: GWMP AND POTOMAC GREENS
- CONSTRUCTION ACCESS - OPTION 2: POTOMAC GREENS ONLY

SITE PLAN

CONTRACT NO.

	DESIGNED	SK	DATE	REFERENCE DRAWINGS		REVISIONS	
				NUMBER	DESCRIPTION	DATE	BY
	DRAWN	JMD	DATE				
	CHECKED	MP	DATE				
	APPROVED	---	DATE				

WASHINGTON METROPOLITAN AREA TRANSIT AUTHORITY
DEPARTMENT OF TRANSIT INFRASTRUCTURE AND ENGINEERING SERVICES
OFFICE OF MAJOR CAPITAL PROJECTS

SUBMITTED

DATE

APPROVED

CHIEF ENGINEER

DATE

POTOMAC YARD METRORAIL STATION
GENERAL PLANS
ALTERNATIVE B
CONSTRUCTION ACCESS PLAN 3 OF 3

SCALE


1" = 80'

DRAWING NO.

S-ALTB-003

SHEET NO.

38 OF 79

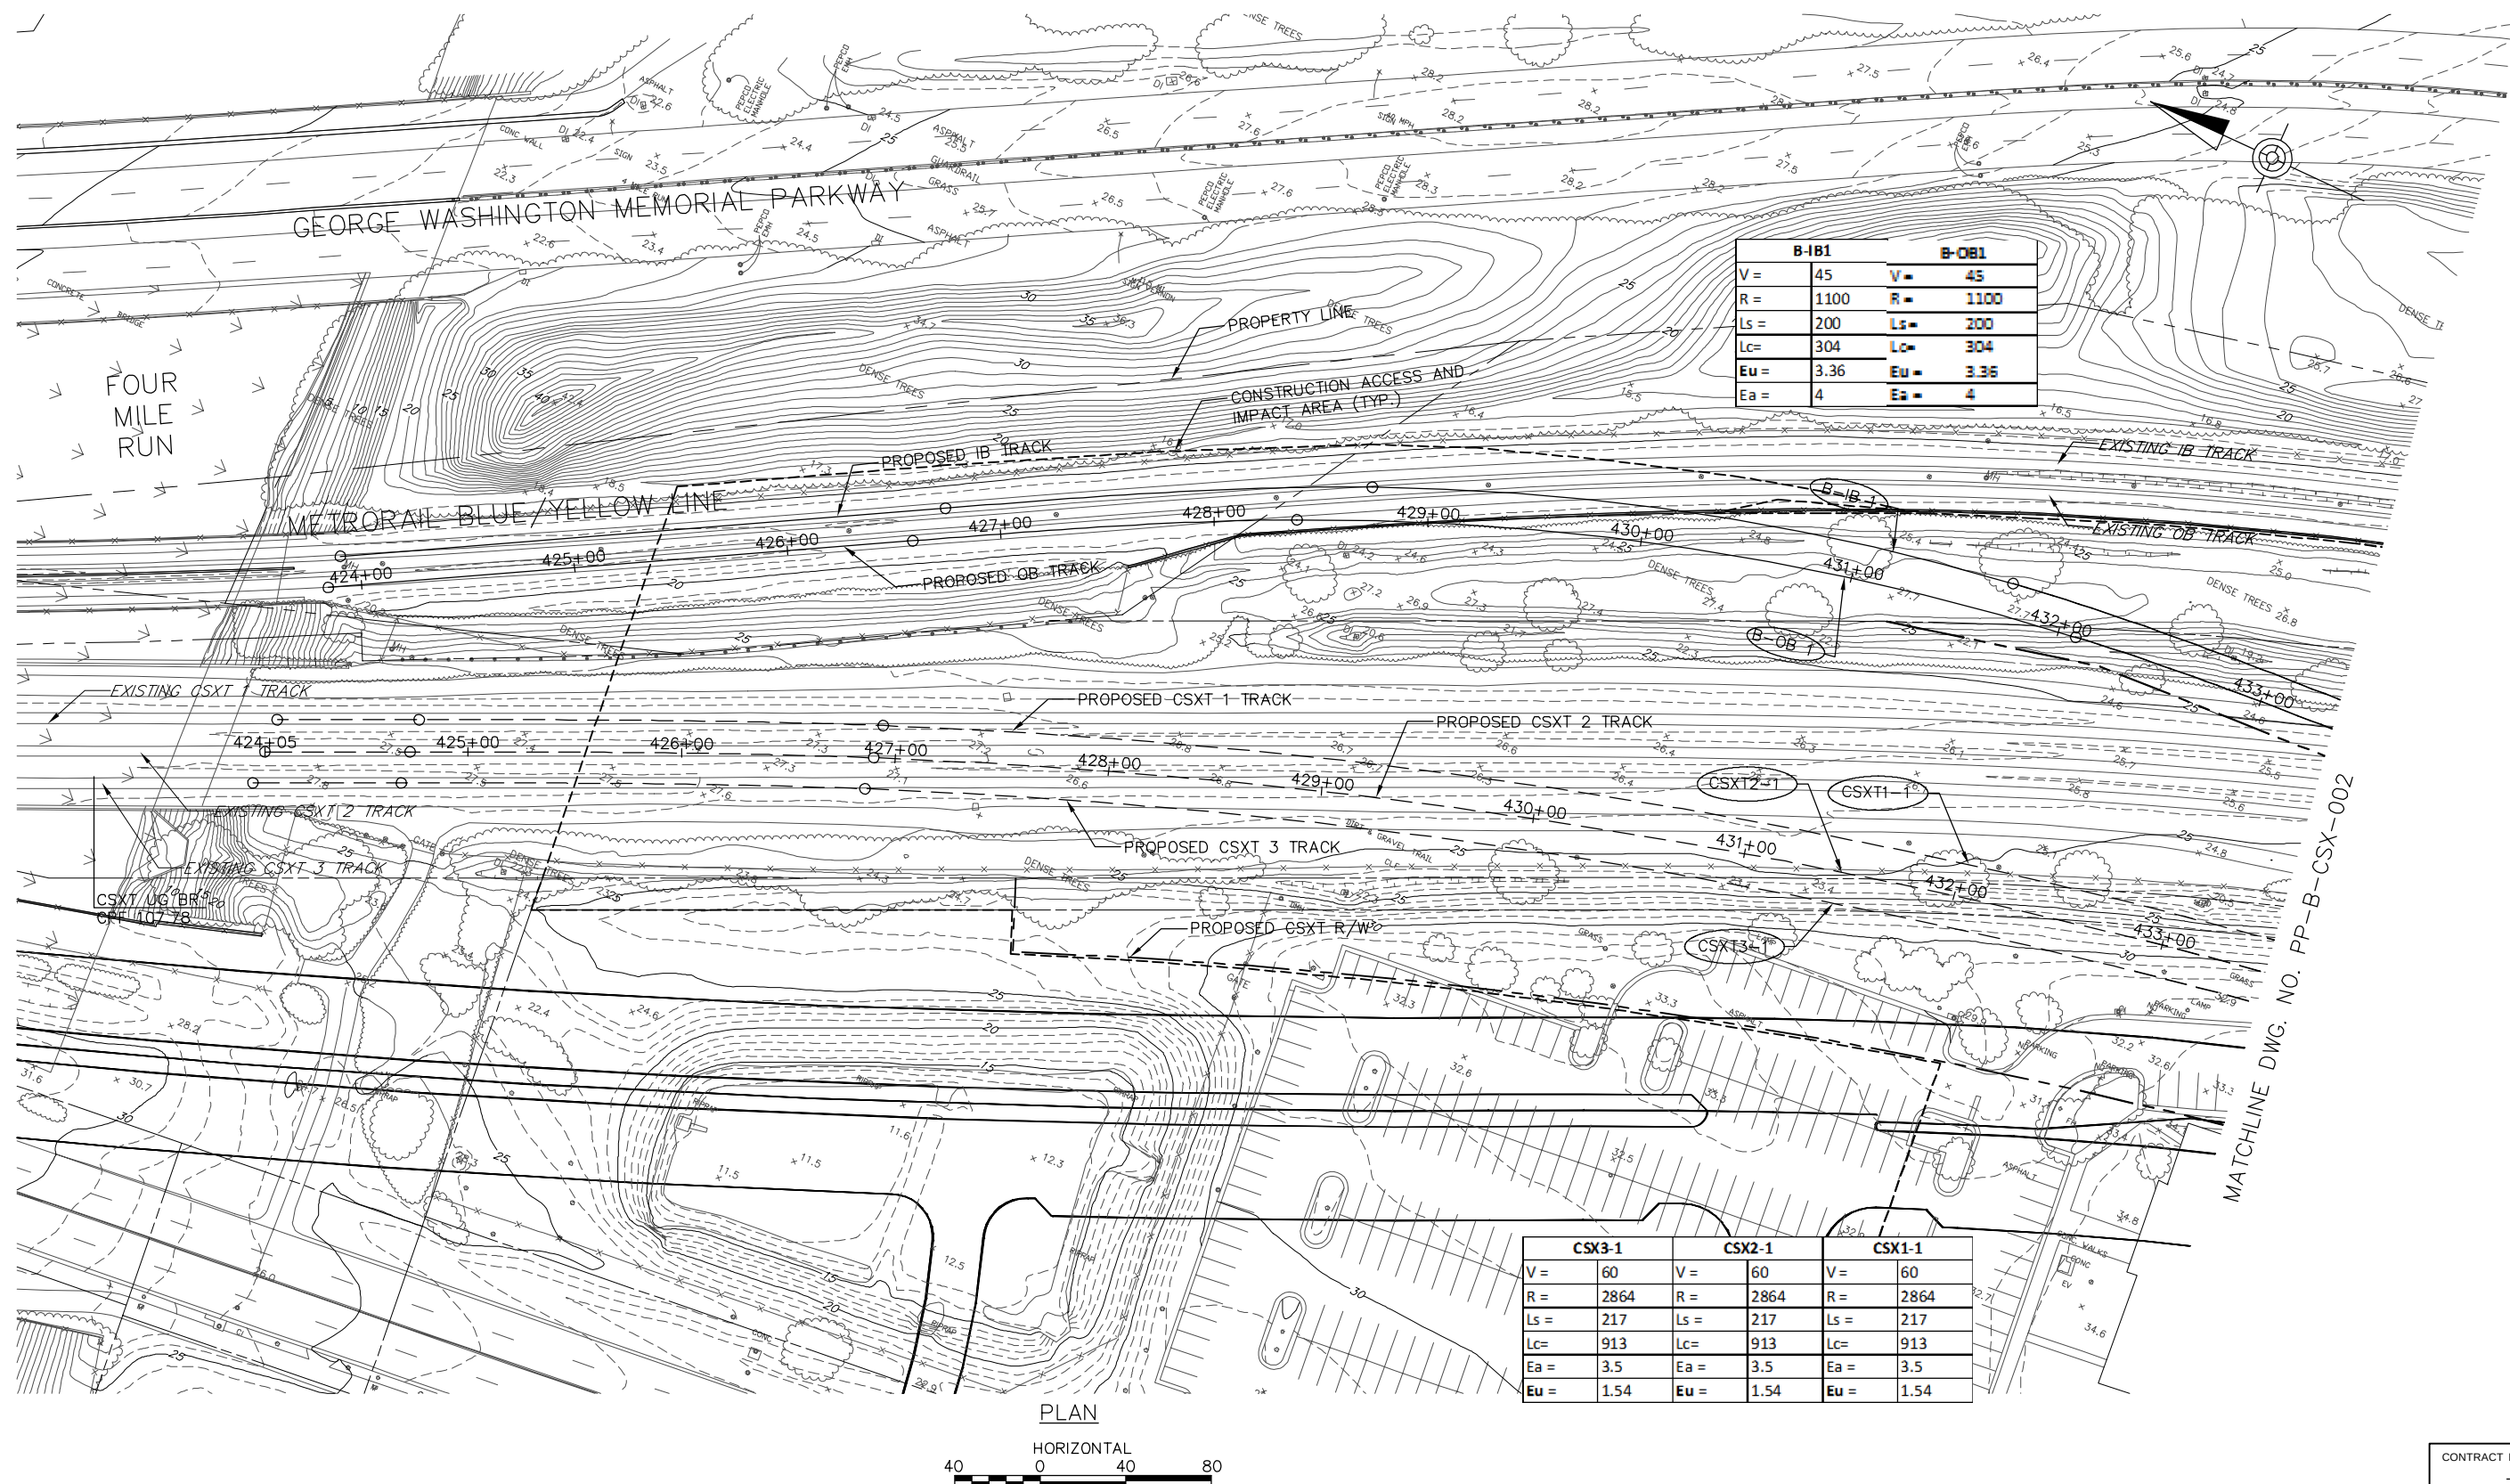

B-1B1		B-0B1	
V =	45	V =	45
R =	1100	R =	1100
Ls =	200	Ls =	200
Lc =	304	Lc =	304
Eu =	3.36	Eu =	3.36
Ea =	4	Ea =	4

			REFERENCE DRAWINGS		REVISIONS		
DESIGNED	SK	DATE	NUMBER	DESCRIPTION	DATE	BY	DESCRIPTION
DRAWN	JMD	DATE					
CHECKED	MP	DATE					
APPROVED	---	DATE					

[illegible][illegible]


WASHINGTON METROPOLITAN AREA TRANSIT AUTHORITY

DEPARTMENT OF TRANSIT INFRASTRUCTURE AND ENGINEERING SERVICES

OFFICE OF MAJOR CAPITAL PROJECTS

POTOMAC YARD METRORAIL STATION GENERAL PLANS B-CSX DESIGN OPTION PLAN 1 OF 4		
SCALE AS SHOWN	DRAWING NO. PP-B-CSX-001	SHEET NO. 39 OF 79


Mar 27, 2015 - 11:20am
P:\cadd\2015\1741\CSX EXHIBITS\CSX-PLAN002.dwg

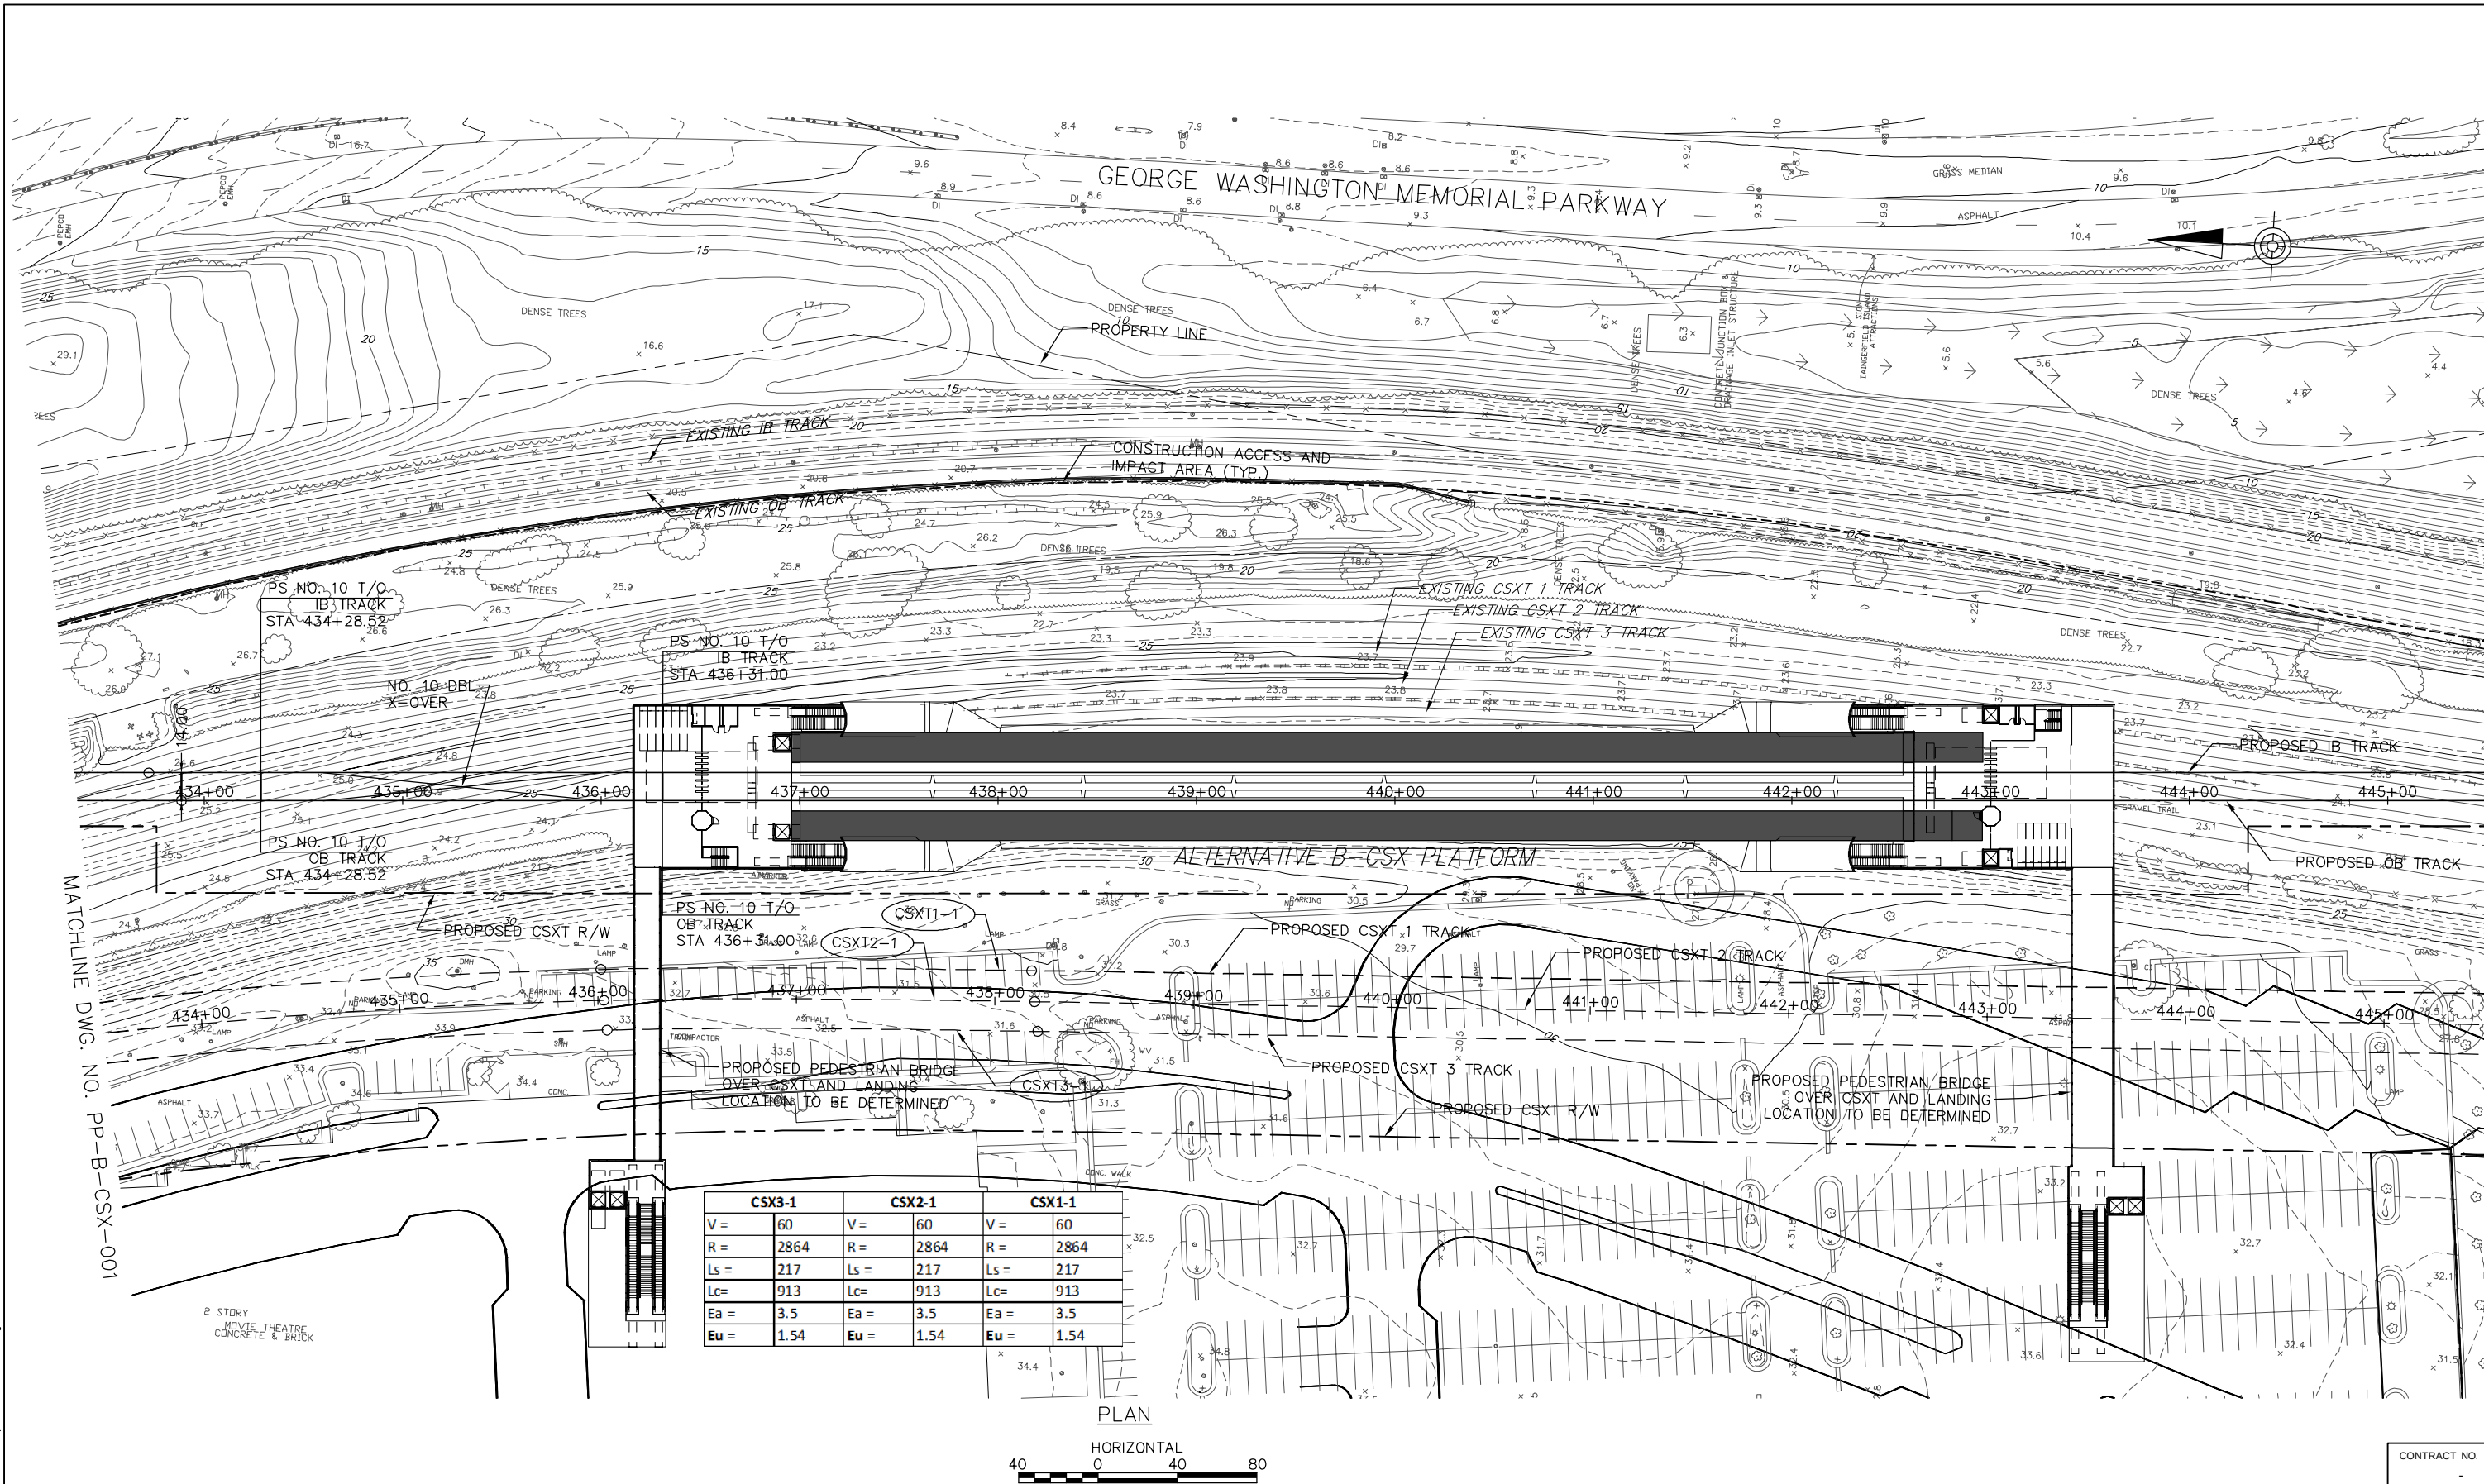

DESIGNED SK DATE DRAWN JMD DATE CHECKED MP DATE APPROVED --- DATE			REFERENCE DRAWINGS			REVISIONS			WASHINGTON METROPOLITAN AREA TRANSIT AUTHORITY			POTOMAC YARD METRORAIL STATION GENERAL PLANS B-CSX DESIGN OPTION PLAN 2 OF 4											
			NUMBER	DESCRIPTION	DATE	BY	DESCRIPTION																
												DEPARTMENT OF TRANSIT INFRASTRUCTURE AND ENGINEERING SERVICES OFFICE OF MAJOR CAPITAL PROJECTS			SCALE AS SHOWN			DRAWING NO. PP-B-CSX-002			SHEET NO. 40 OF 79		
									SUBMITTED			APPROVED											
									DATE			CHIEF ENGINEER			DATE								

Mar 27, 2015 - 11:21am
P:\cadd\2018\1741\CSX EXHIBITS\CSX-PLAN003.dwg

MATCHLINE DWG. NO. PP-B-CSX-002

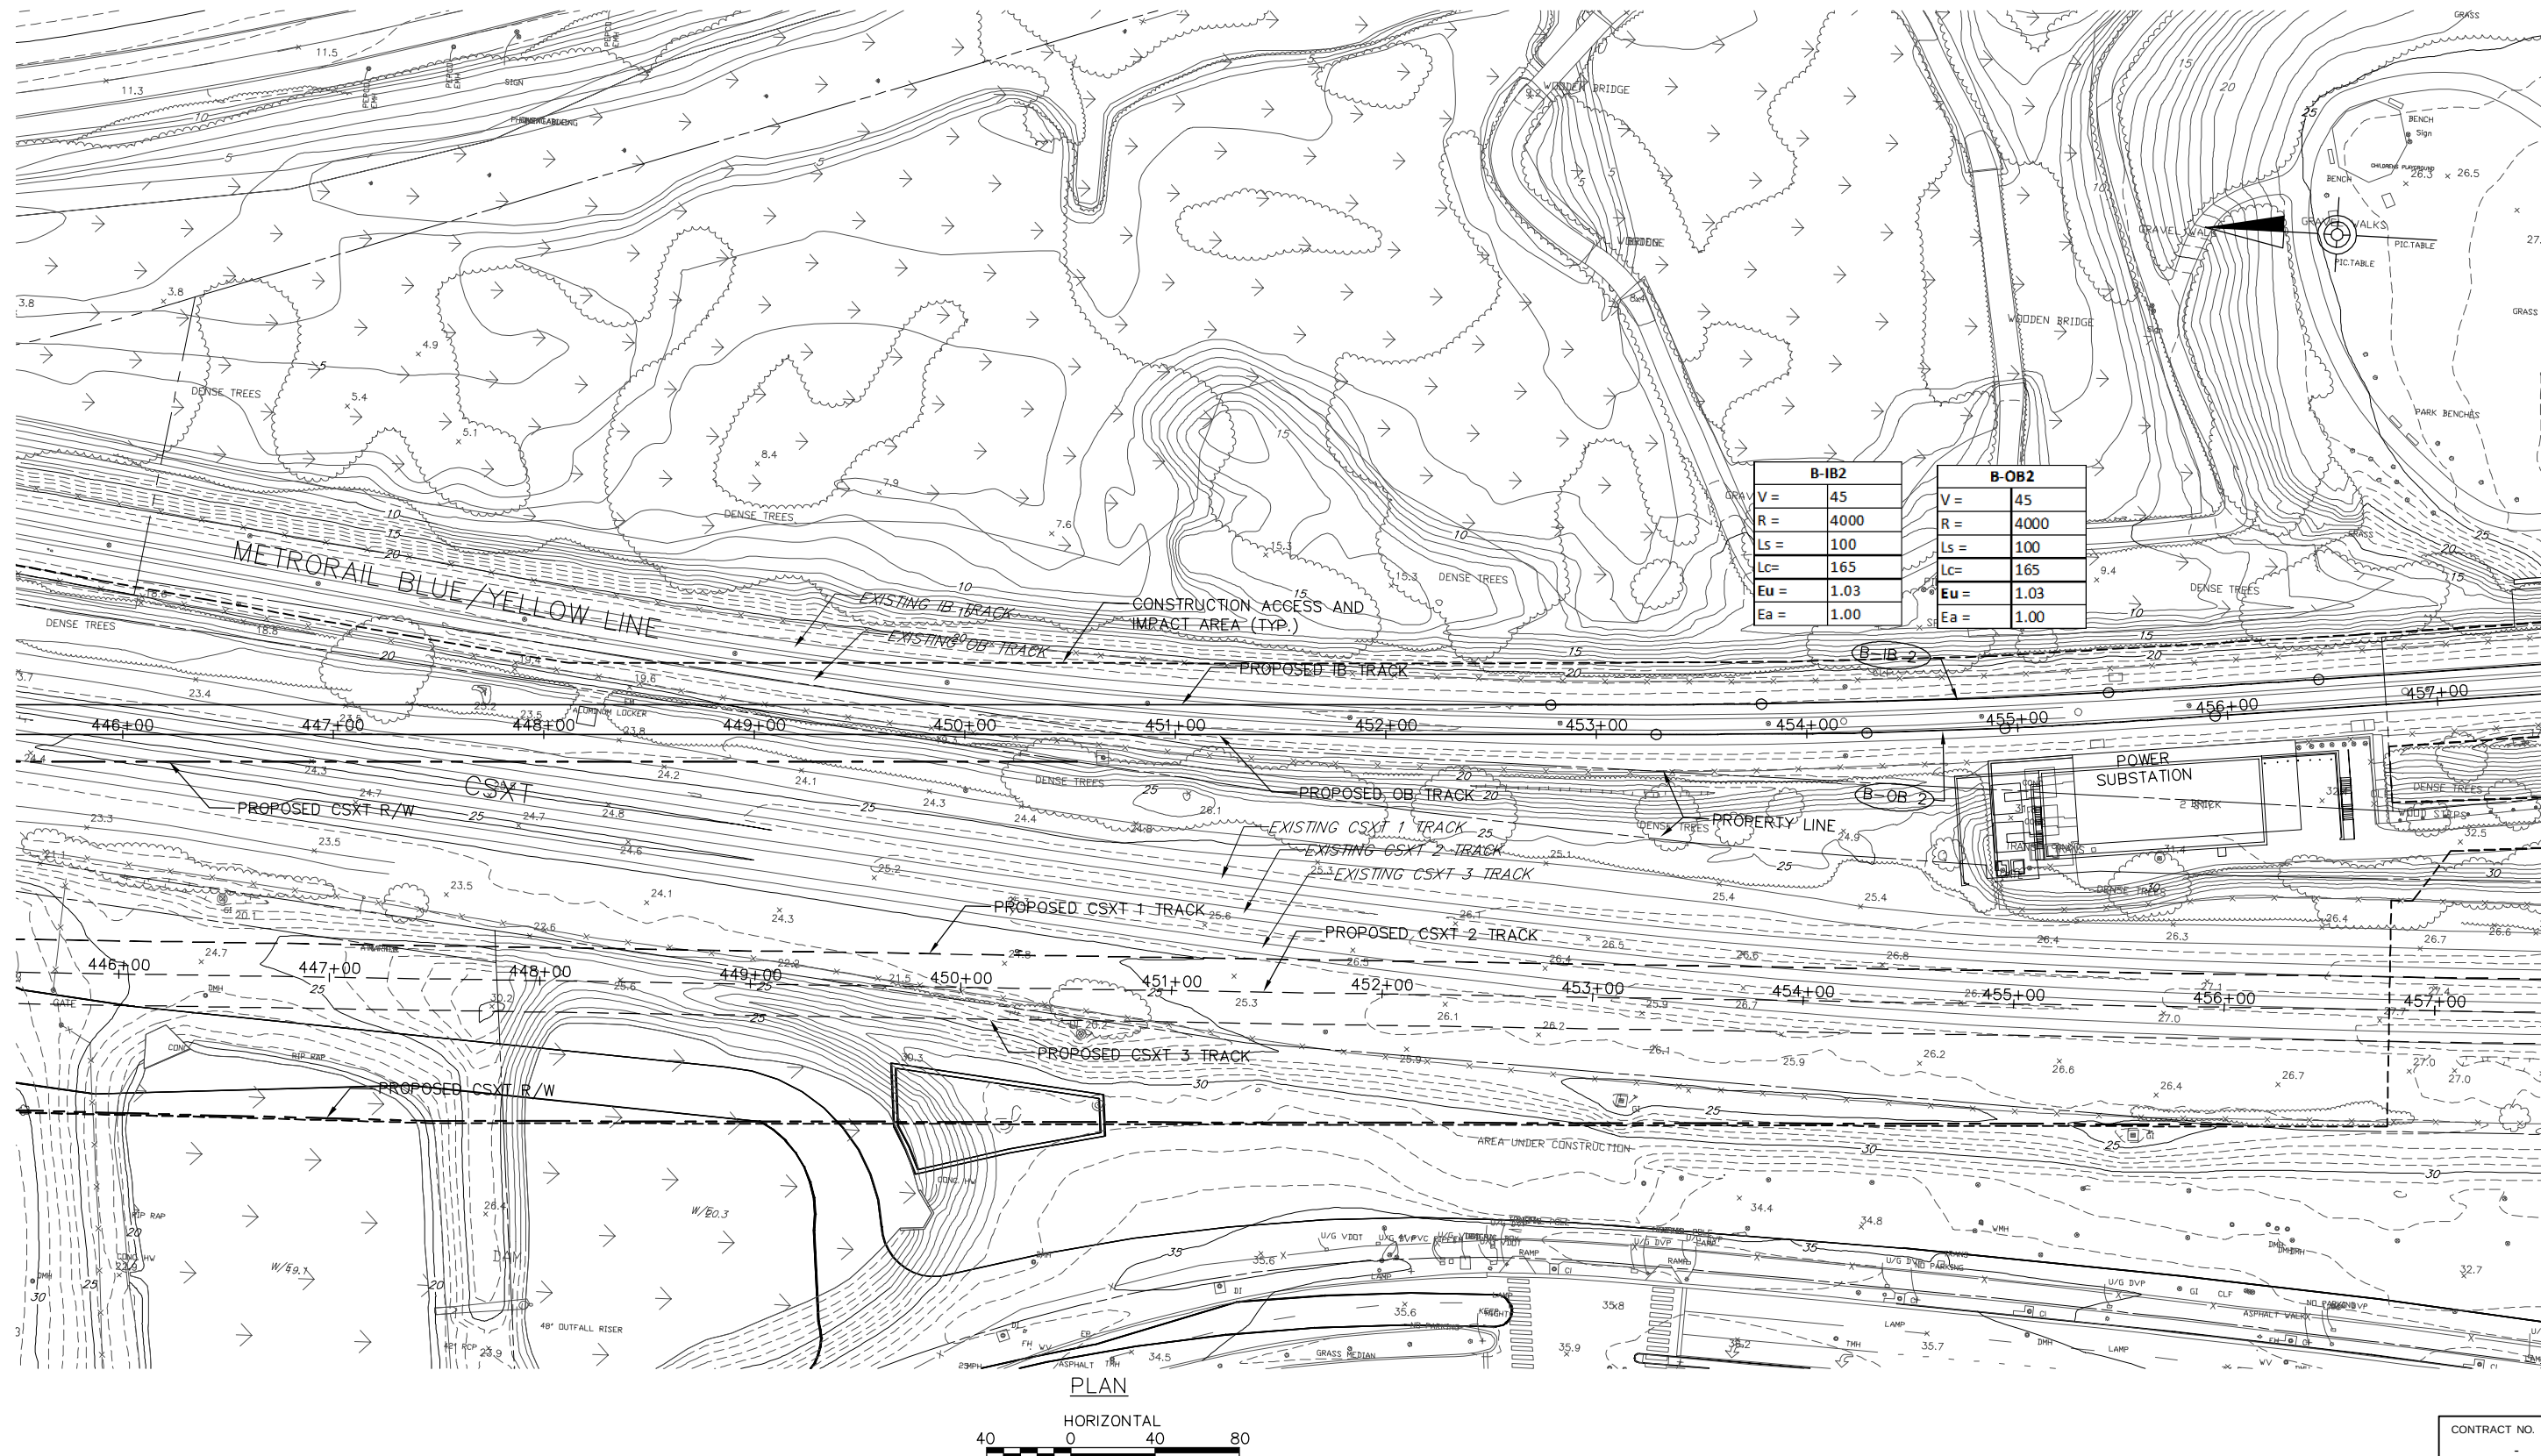


MATCHLINE DWG. NO. PP-B-CSX-004

			REFERENCE DRAWINGS		REVISIONS			WASHINGTON METROPOLITAN AREA TRANSIT AUTHORITY			POTOMAC YARD METRORAIL STATION GENERAL PLANS B-CSX DESIGN OPTION PLAN 3 OF 4					
DESIGNED	SK	DATE	NUMBER	DESCRIPTION	DATE	BY	DESCRIPTION									
DRAWN	JMD	DATE						DEPARTMENT OF TRANSIT INFRASTRUCTURE AND ENGINEERING SERVICES OFFICE OF MAJOR CAPITAL PROJECTS			SCALE AS SHOWN		DRAWING NO. PP-B-CSX-003		SHEET NO. 41 OF 79	
CHECKED	MP	DATE														
APPROVED	...	DATE														

Mar 27, 2015 - 11:21am
P:\cadd\260181741\CSX EXHIBITS\CSX-PLAN004.dwg

MATCHLINE DWG. NO. PP-B-CSX-003

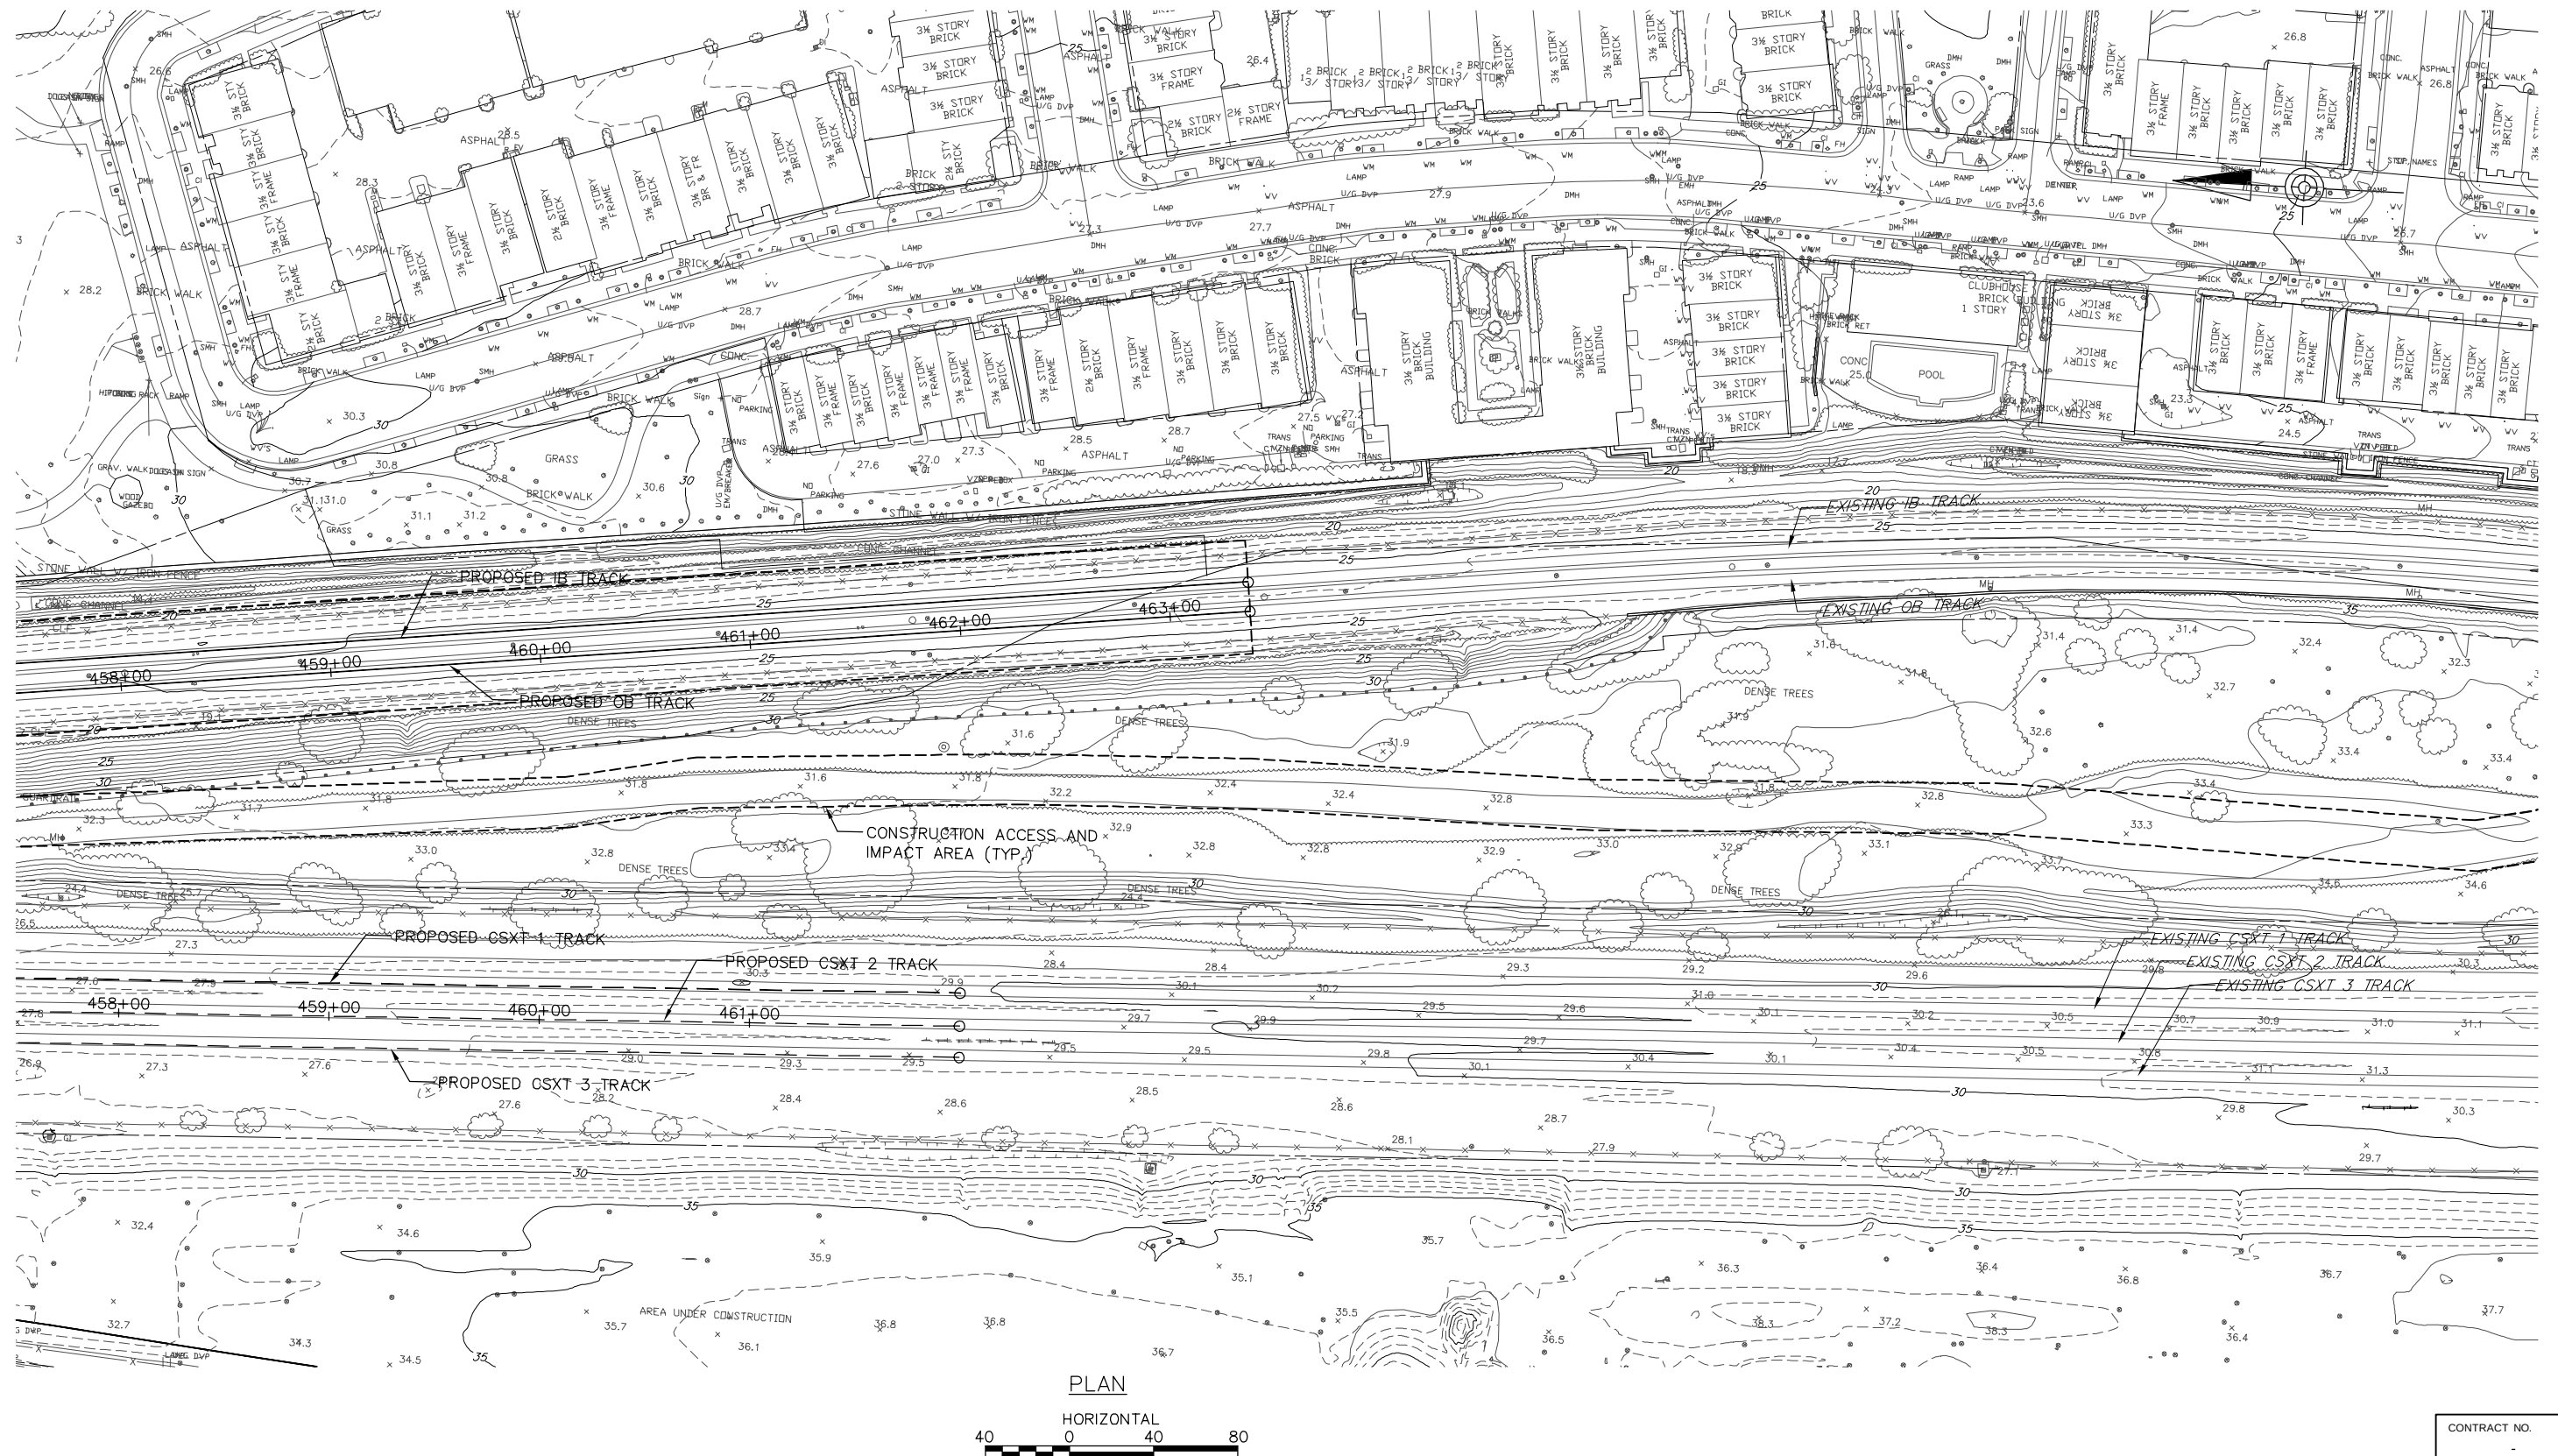

DESIGNED	SK	DATE
DRAWN	JMD	DATE
CHECKED	MP	DATE
APPROVED	---	DATE



REFERENCE DRAWINGS	
NUMBER	DESCRIPTION

REVISIONS	
DATE	BY
DESCRIPTION	

WASHINGTON METROPOLITAN AREA TRANSIT AUTHORITY		
DEPARTMENT OF TRANSIT INFRASTRUCTURE AND ENGINEERING SERVICES		
OFFICE OF MAJOR CAPITAL PROJECTS		
SUBMITTED	DATE	APPROVED
		CHIEF ENGINEER
		DATE

POTOMAC YARD METRORAIL STATION		
GENERAL PLANS		
B-CSX DESIGN OPTION		
PLAN 4 OF 4		
SCALE	DRAWING NO.	SHEET NO.
AS SHOWN	PP-B-CSX-004	42 OF 79

Mar 27,2015-11:22am
P:\cad\2\60181741\CSX EXHIBITS\CSX-PRF001.dwg

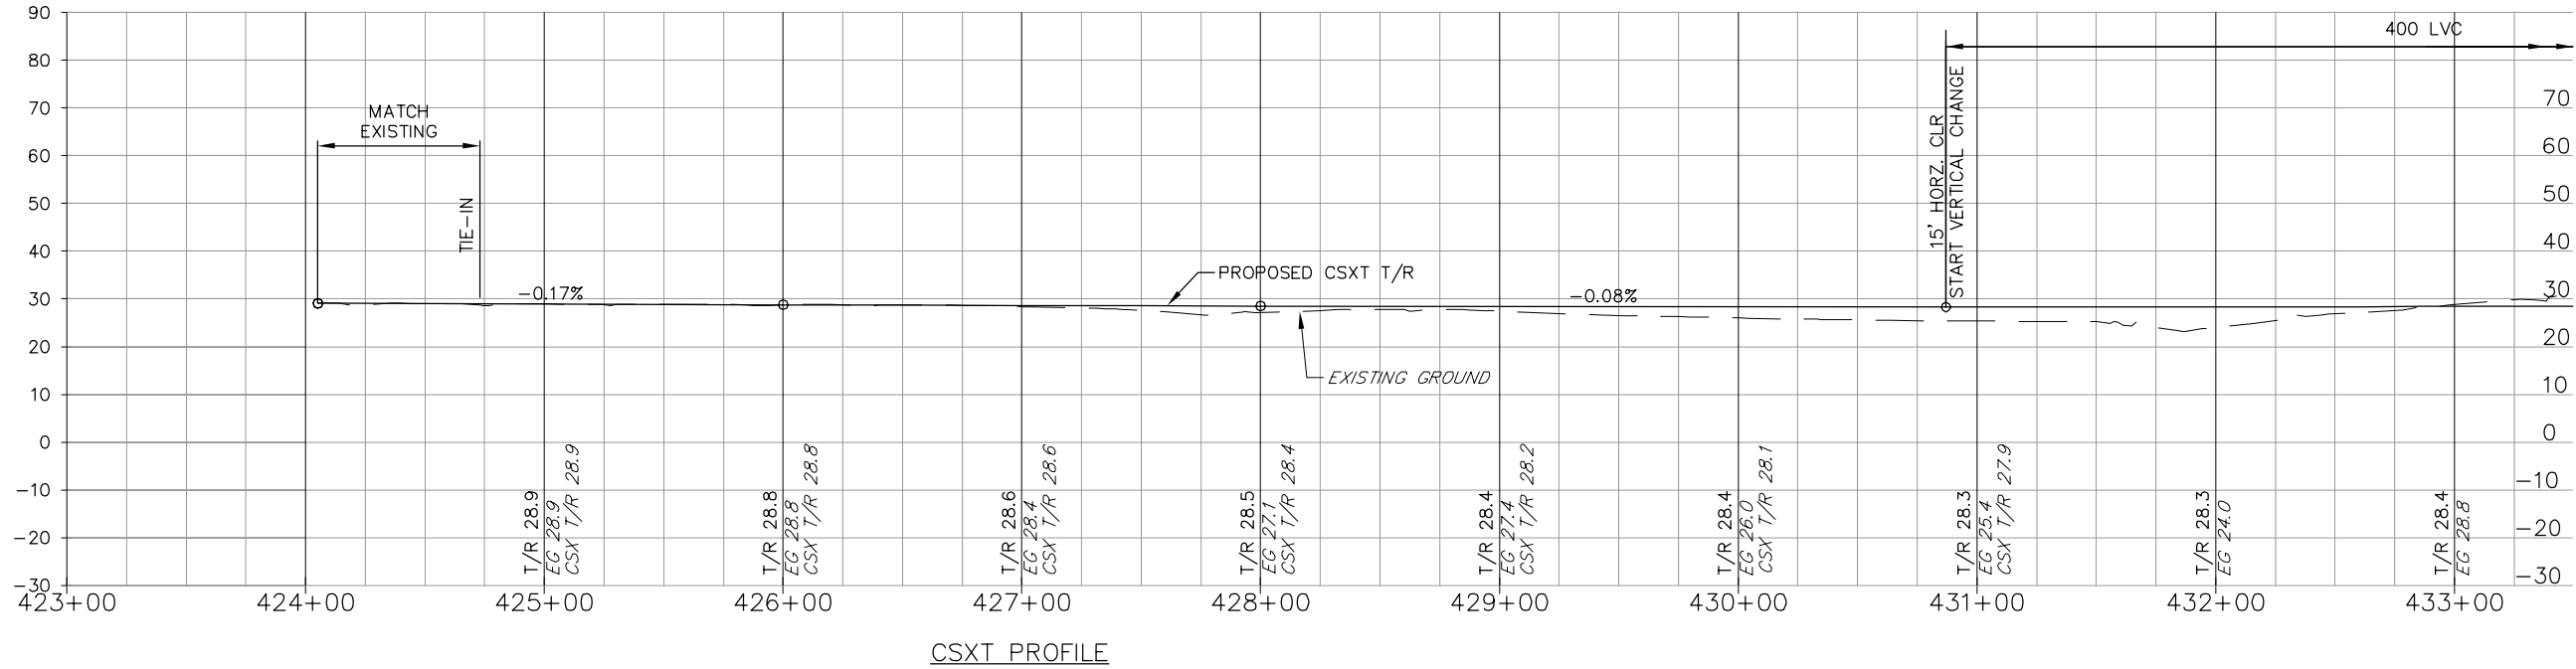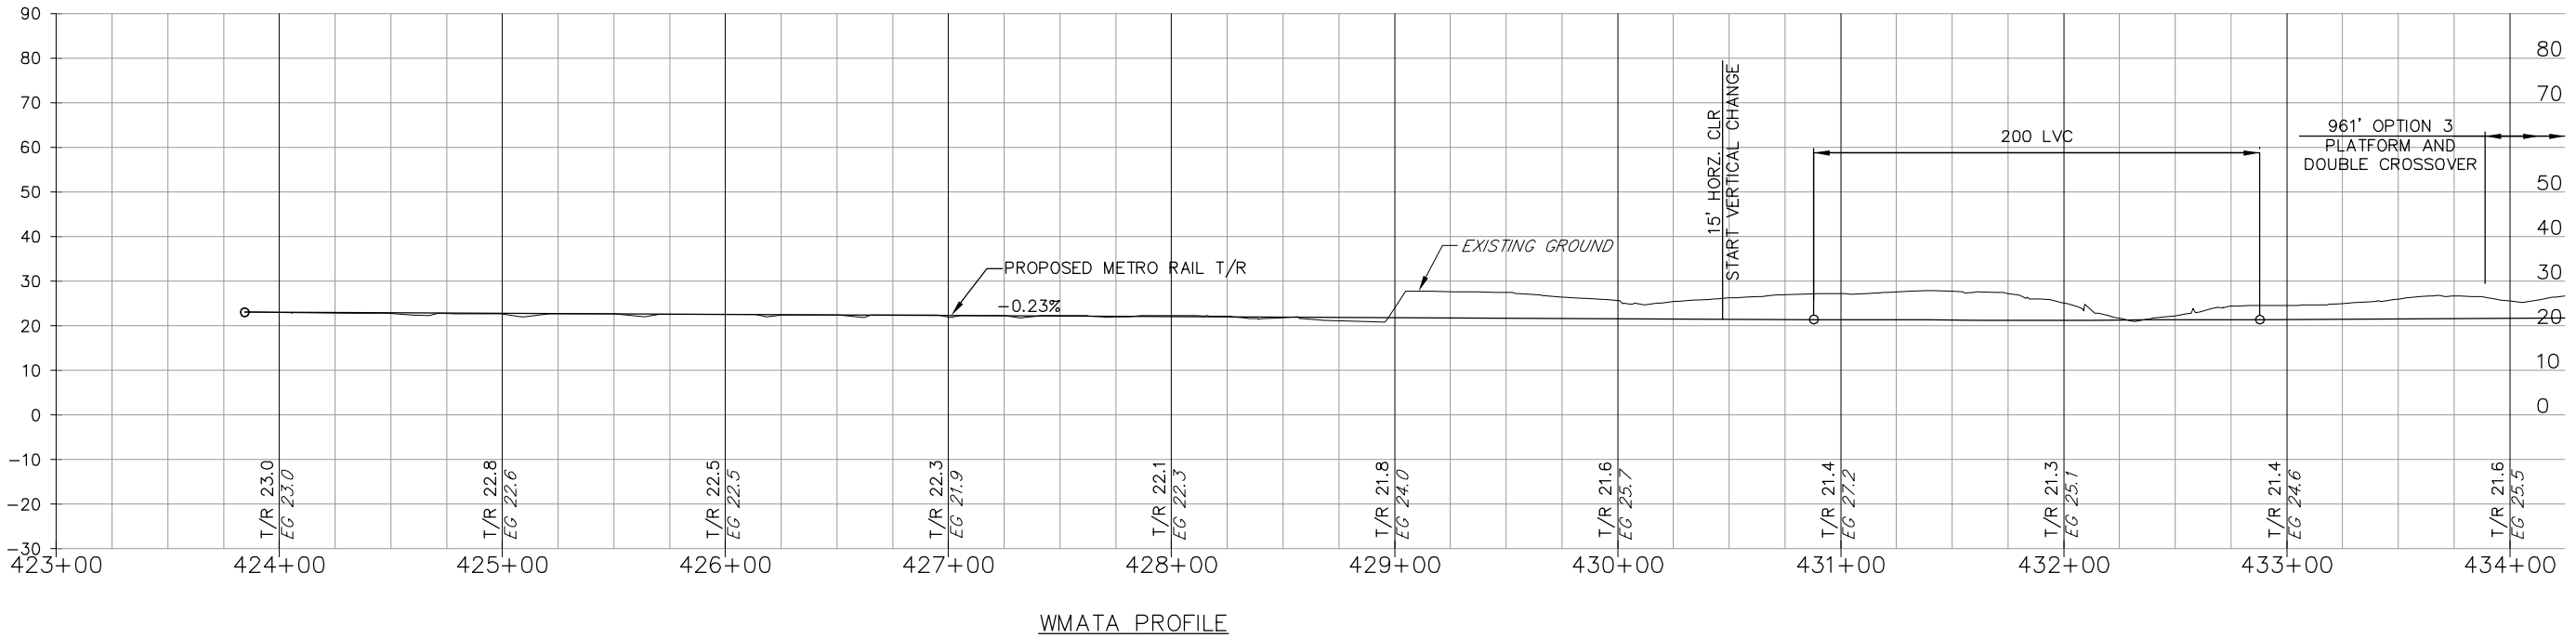

	DESIGNED	SK	DATE	REFERENCE DRAWINGS		REVISIONS		
				NUMBER	DESCRIPTION	DATE	BY	DESCRIPTION
DRAWN	JMD		DATE					
CHECKED	MP		DATE					
APPROVED	...		DATE					

WASHINGTON METROPOLITAN AREA TRANSIT AUTHORITY

DEPARTMENT OF TRANSIT INFRASTRUCTURE AND ENGINEERING SERVICES

OFFICE OF MAJOR CAPITAL PROJECTS

SUBMITTED

DATE

APPROVED

CHIEF ENGINEER

DATE


POTOMAC YARD METRORAIL STATION GENERAL PLANS B-CSX DESIGN OPTION PROFILE 1 OF 4		
SCALE	DRAWING NO.	SHEET NO.
NONE	PP-B-CSX-005	43 OF 79

CONTRACT NO.
-


MATCH TO DRAWING NO. PP-B-CSX-006

Mar 27,2015-11:22am
P:\cad\d2\60181741\CSX EXHIBITS\CSX-PRF002.dwg

MATCH TO DRAWING NO. PP-B-CSX-005

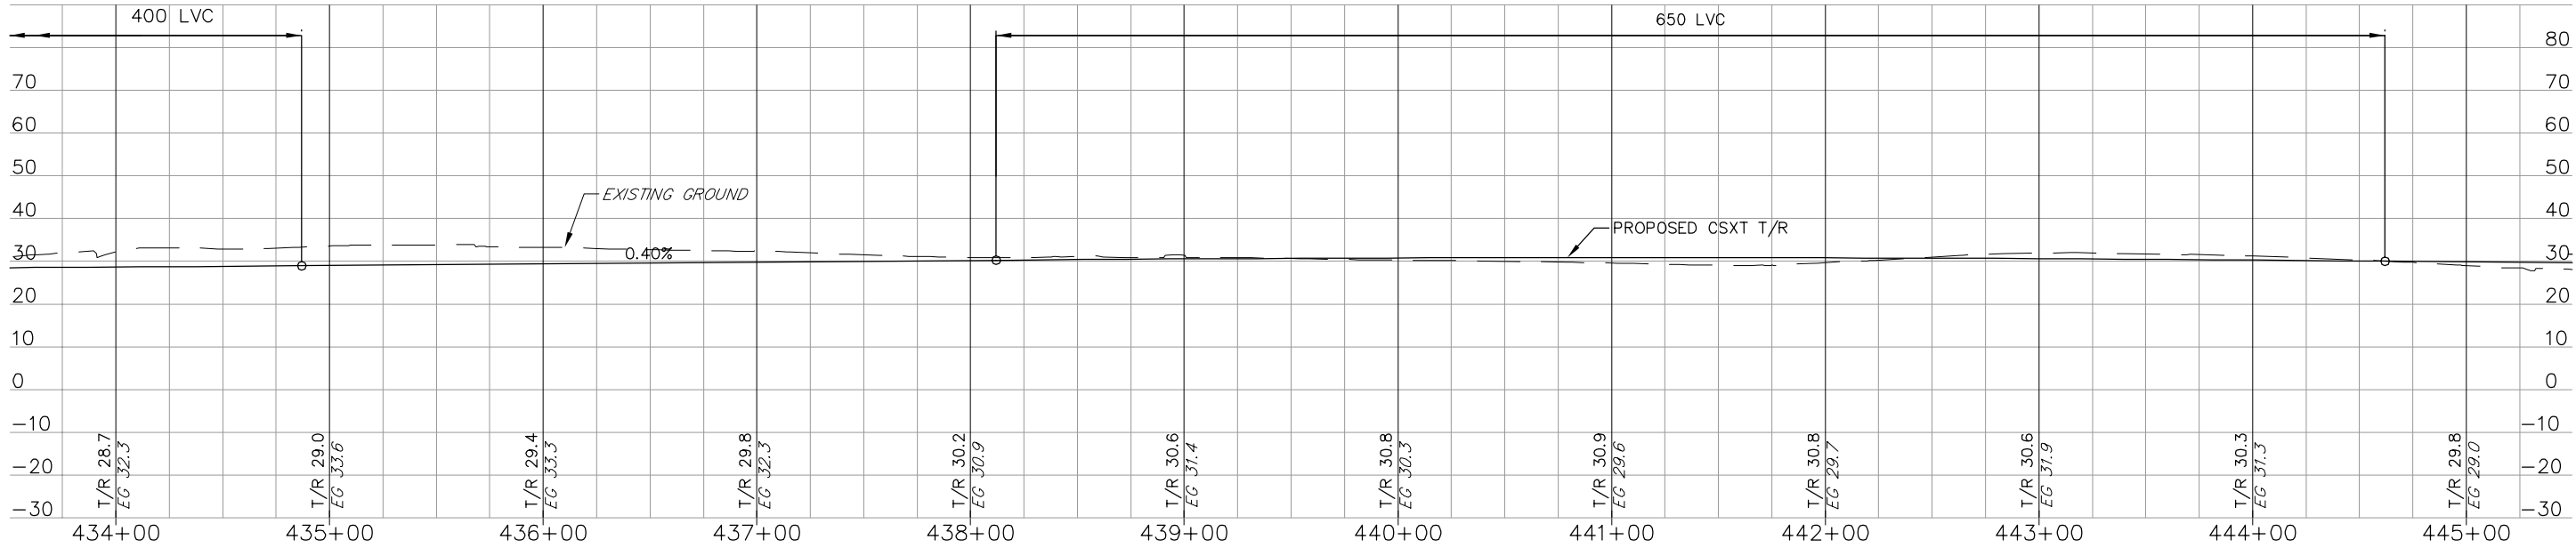

CSXT PROFILE

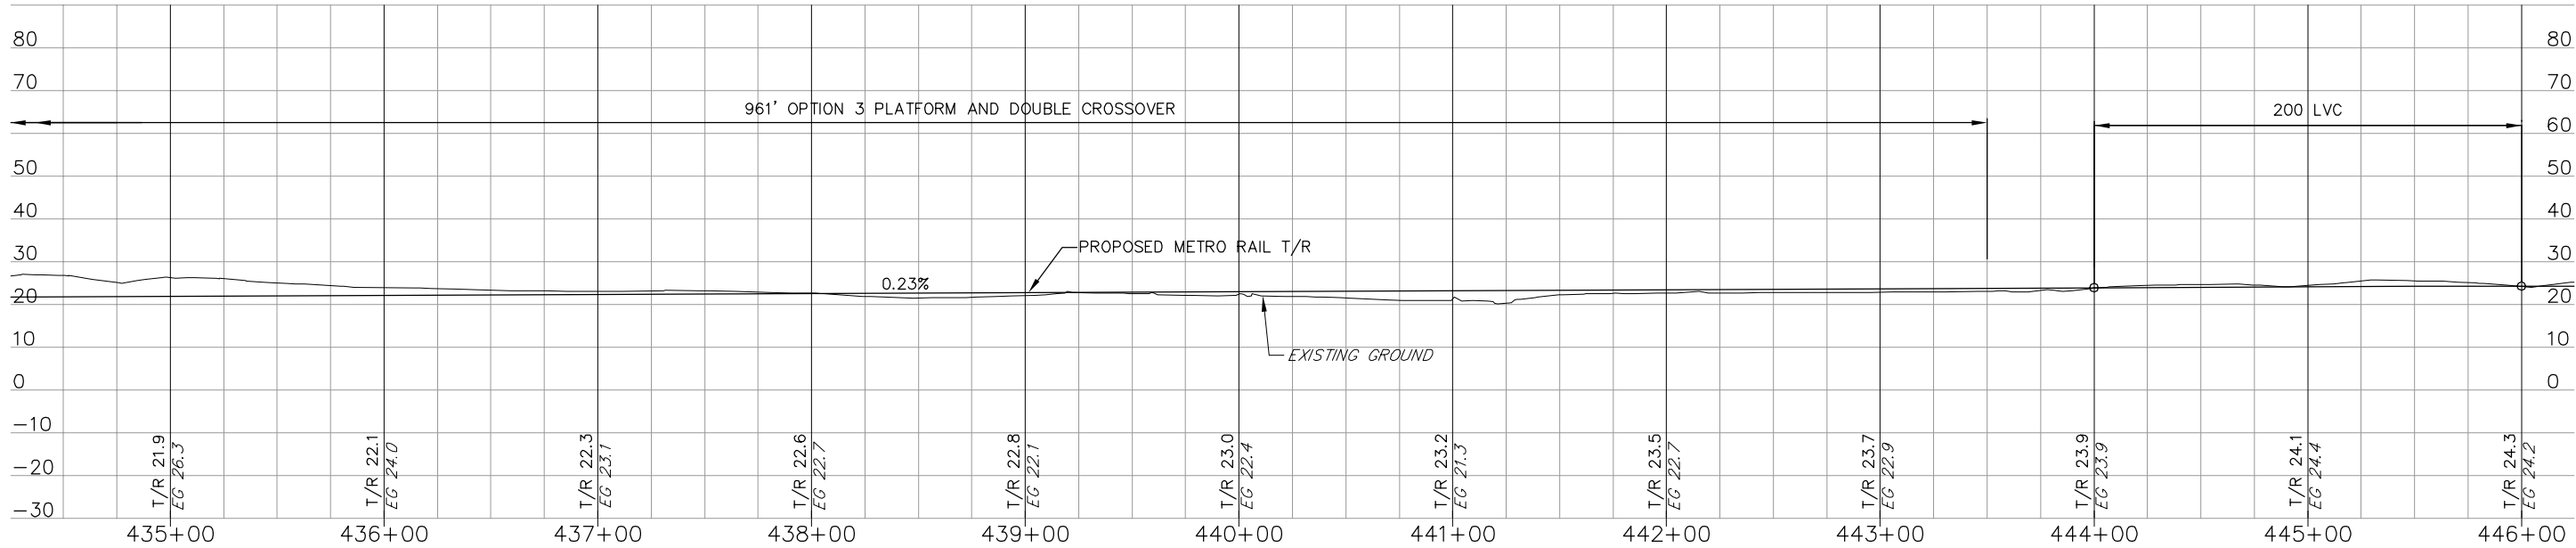

WMATA PROFILE

MATCH TO DRAWING NO. PP-B-CSX-007

DESIGNED	SK	DATE
DRAWN	JMD	DATE
CHECKED	MP	DATE
APPROVED	...	DATE

REFERENCE DRAWINGS	
NUMBER	DESCRIPTION

REVISIONS		
DATE	BY	DESCRIPTION

WASHINGTON METROPOLITAN AREA TRANSIT AUTHORITY

DEPARTMENT OF TRANSIT INFRASTRUCTURE AND ENGINEERING SERVICES
OFFICE OF MAJOR CAPITAL PROJECTS

SUBMITTED _____ DATE _____

APPROVED
CHIEF ENGINEER _____ DATE _____

POTOMAC YARD METRORAIL STATION
GENERAL PLANS
B-CSX DESIGN OPTION
PROFILE 2 OF 4

SCALE: NONE


DRAWING NO. PP-B-CSX-006

SHEET NO. 44 OF 79


CONTRACT NO.
-

Mar 27, 2015-11:22am
P:\cad\2\60181741\CSX EXHIBITS\CSX-PRF003.dwg

MATCH TO DRAWING NO. PP-B-CSX-006

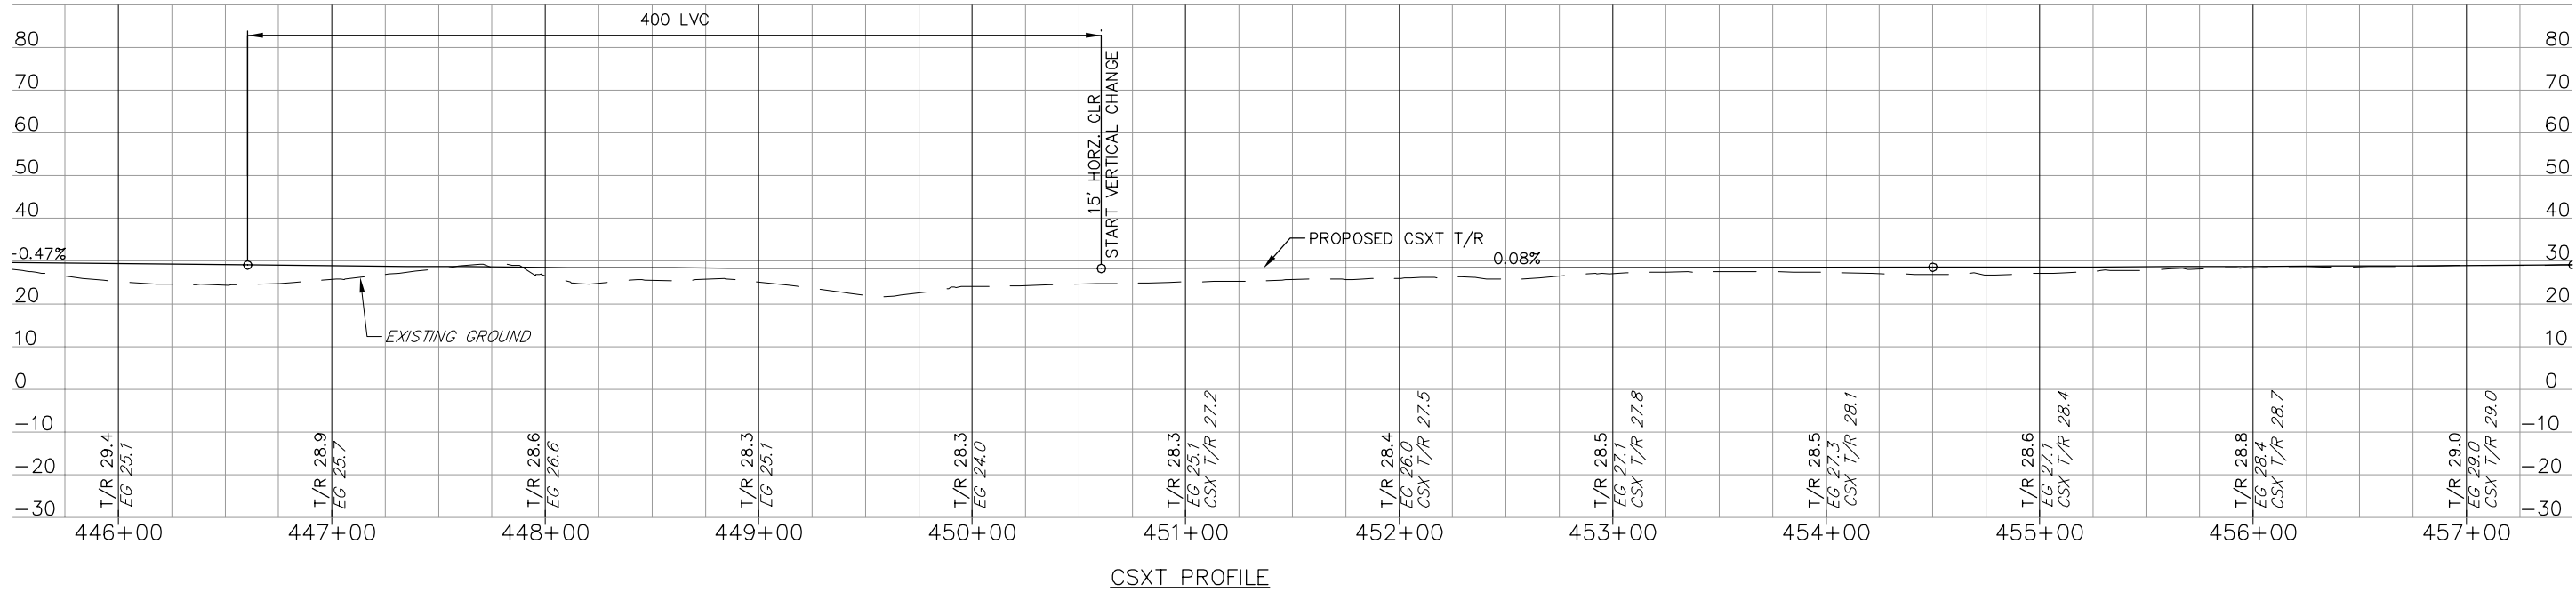

CSXT PROFILE

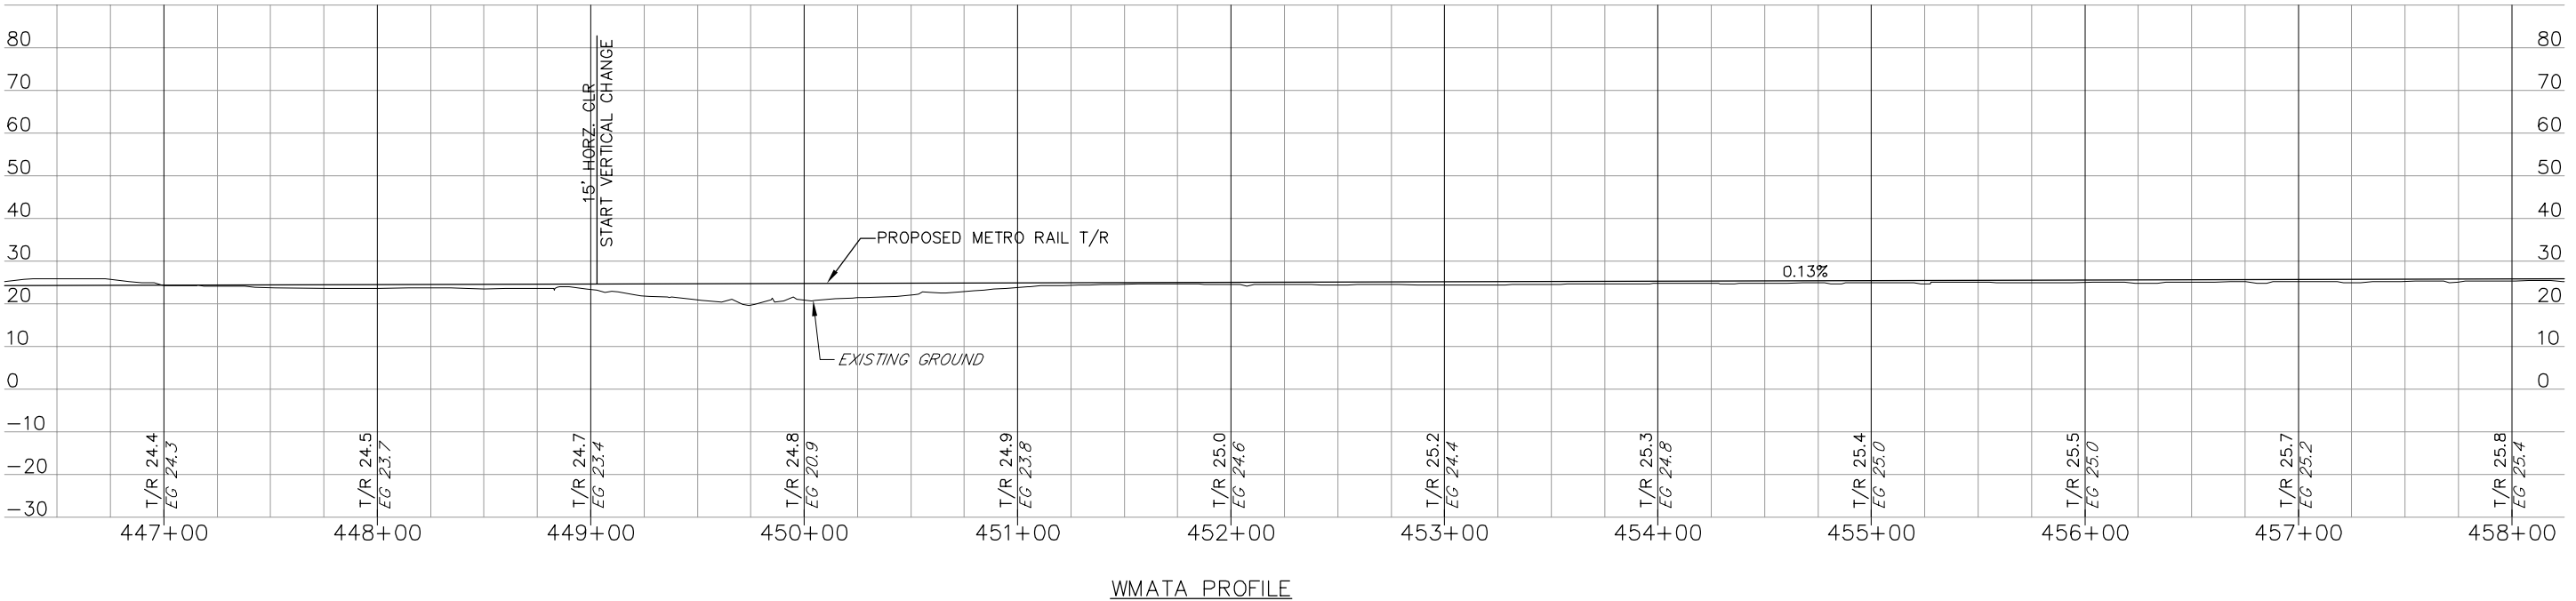

WMATA PROFILE

MATCH TO DRAWING NO. PP-B-CSX-008

DESIGNED	SK	DATE
DRAWN	JMD	DATE
CHECKED	MP	DATE
APPROVED	...	DATE

REFERENCE DRAWINGS	
NUMBER	DESCRIPTION

REVISIONS		
DATE	BY	DESCRIPTION

WASHINGTON METROPOLITAN AREA TRANSIT AUTHORITY

DEPARTMENT OF TRANSIT INFRASTRUCTURE AND ENGINEERING SERVICES

OFFICE OF MAJOR CAPITAL PROJECTS

SUBMITTED

DATE

APPROVED

CHIEF ENGINEER

DATE

POTOMAC YARD METRORAIL STATION

GENERAL PLANS

B-CSX DESIGN OPTION

PROFILE 3 OF 4

SCALE

NONE

DRAWING NO.

PP-B-CSX-007



SHEET NO.

45 OF 79

CONTRACT NO.
-

Mar 27,2015-11:23am
P:\cad\2\60181741\CSX EXHIBITS\CSX-PRF004.dwg

MATCH TO DRAWING NO. PP-B-CSX-007

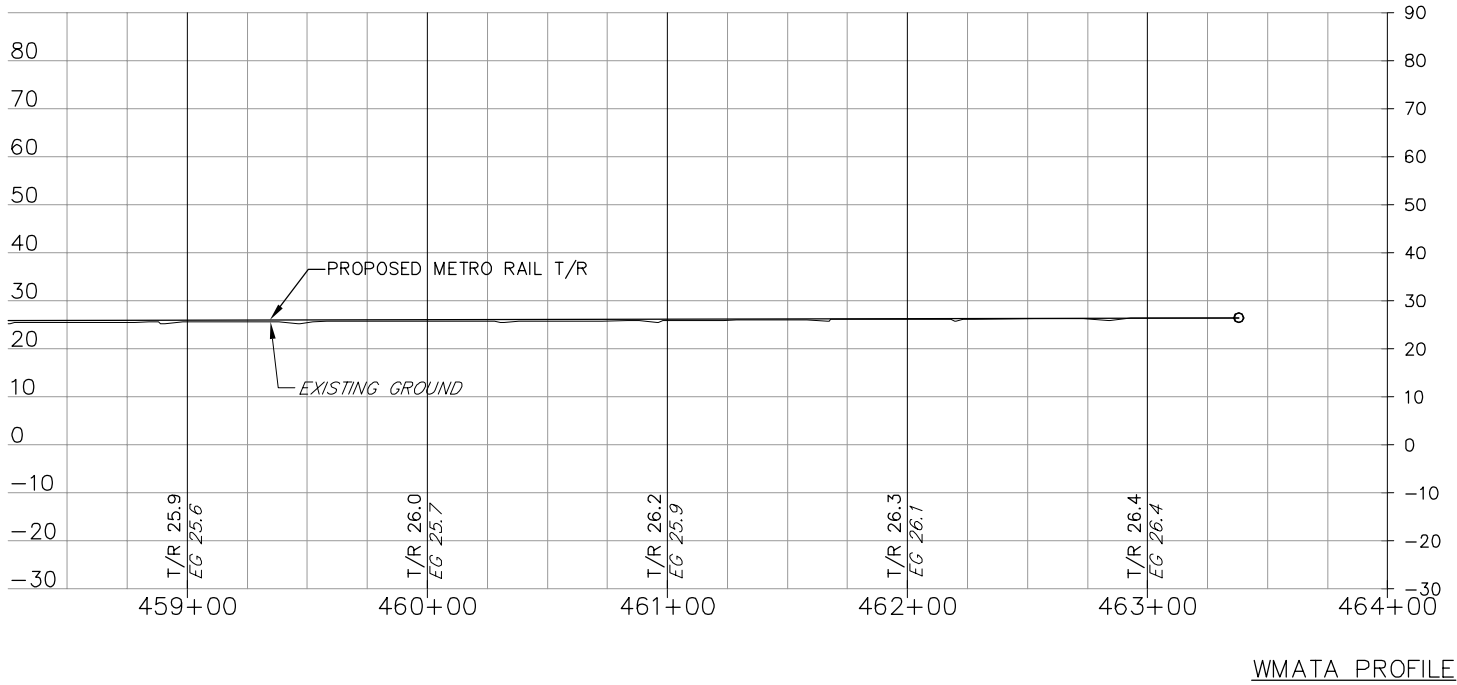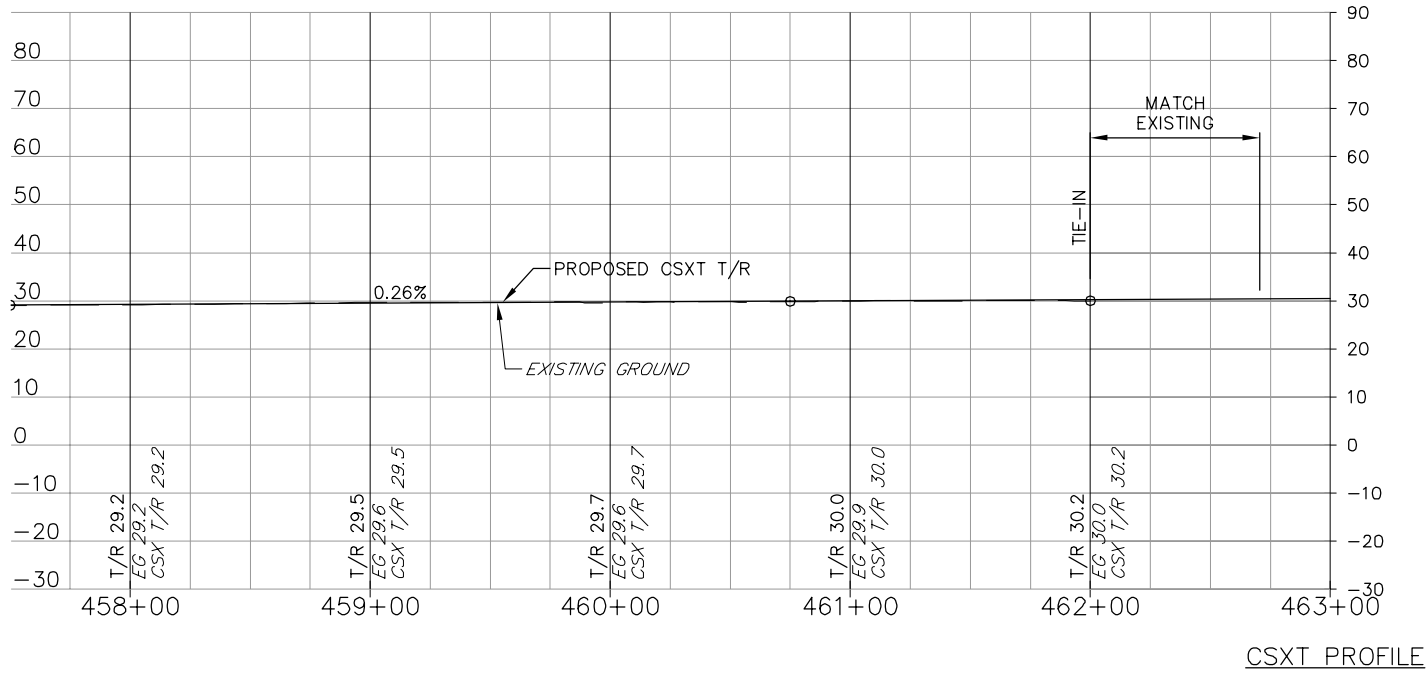

CONTRACT NO.
-

DESIGNED	SK	DATE
DRAWN	JMD	DATE
CHECKED	MP	DATE
APPROVED	...	DATE

REFERENCE DRAWINGS	
NUMBER	DESCRIPTION

REVISIONS		
DATE	BY	DESCRIPTION

WASHINGTON METROPOLITAN AREA TRANSIT AUTHORITY


DEPARTMENT OF TRANSIT INFRASTRUCTURE AND ENGINEERING SERVICES
OFFICE OF MAJOR CAPITAL PROJECTS

SUBMITTED _____ DATE _____

APPROVED
CHIEF ENGINEER _____ DATE _____

POTOMAC YARD METRORAIL STATION GENERAL PLANS B-CSX DESIGN OPTION PROFILE 4 OF 4		
SCALE NONE	DRAWING NO. PP-B-CSX-008	SHEET NO. 46 OF 79

Mar 27, 2015 - 11:23am
P:\cad\2\60181741\CSX EXHIBITS\S-CSX-001.dwg

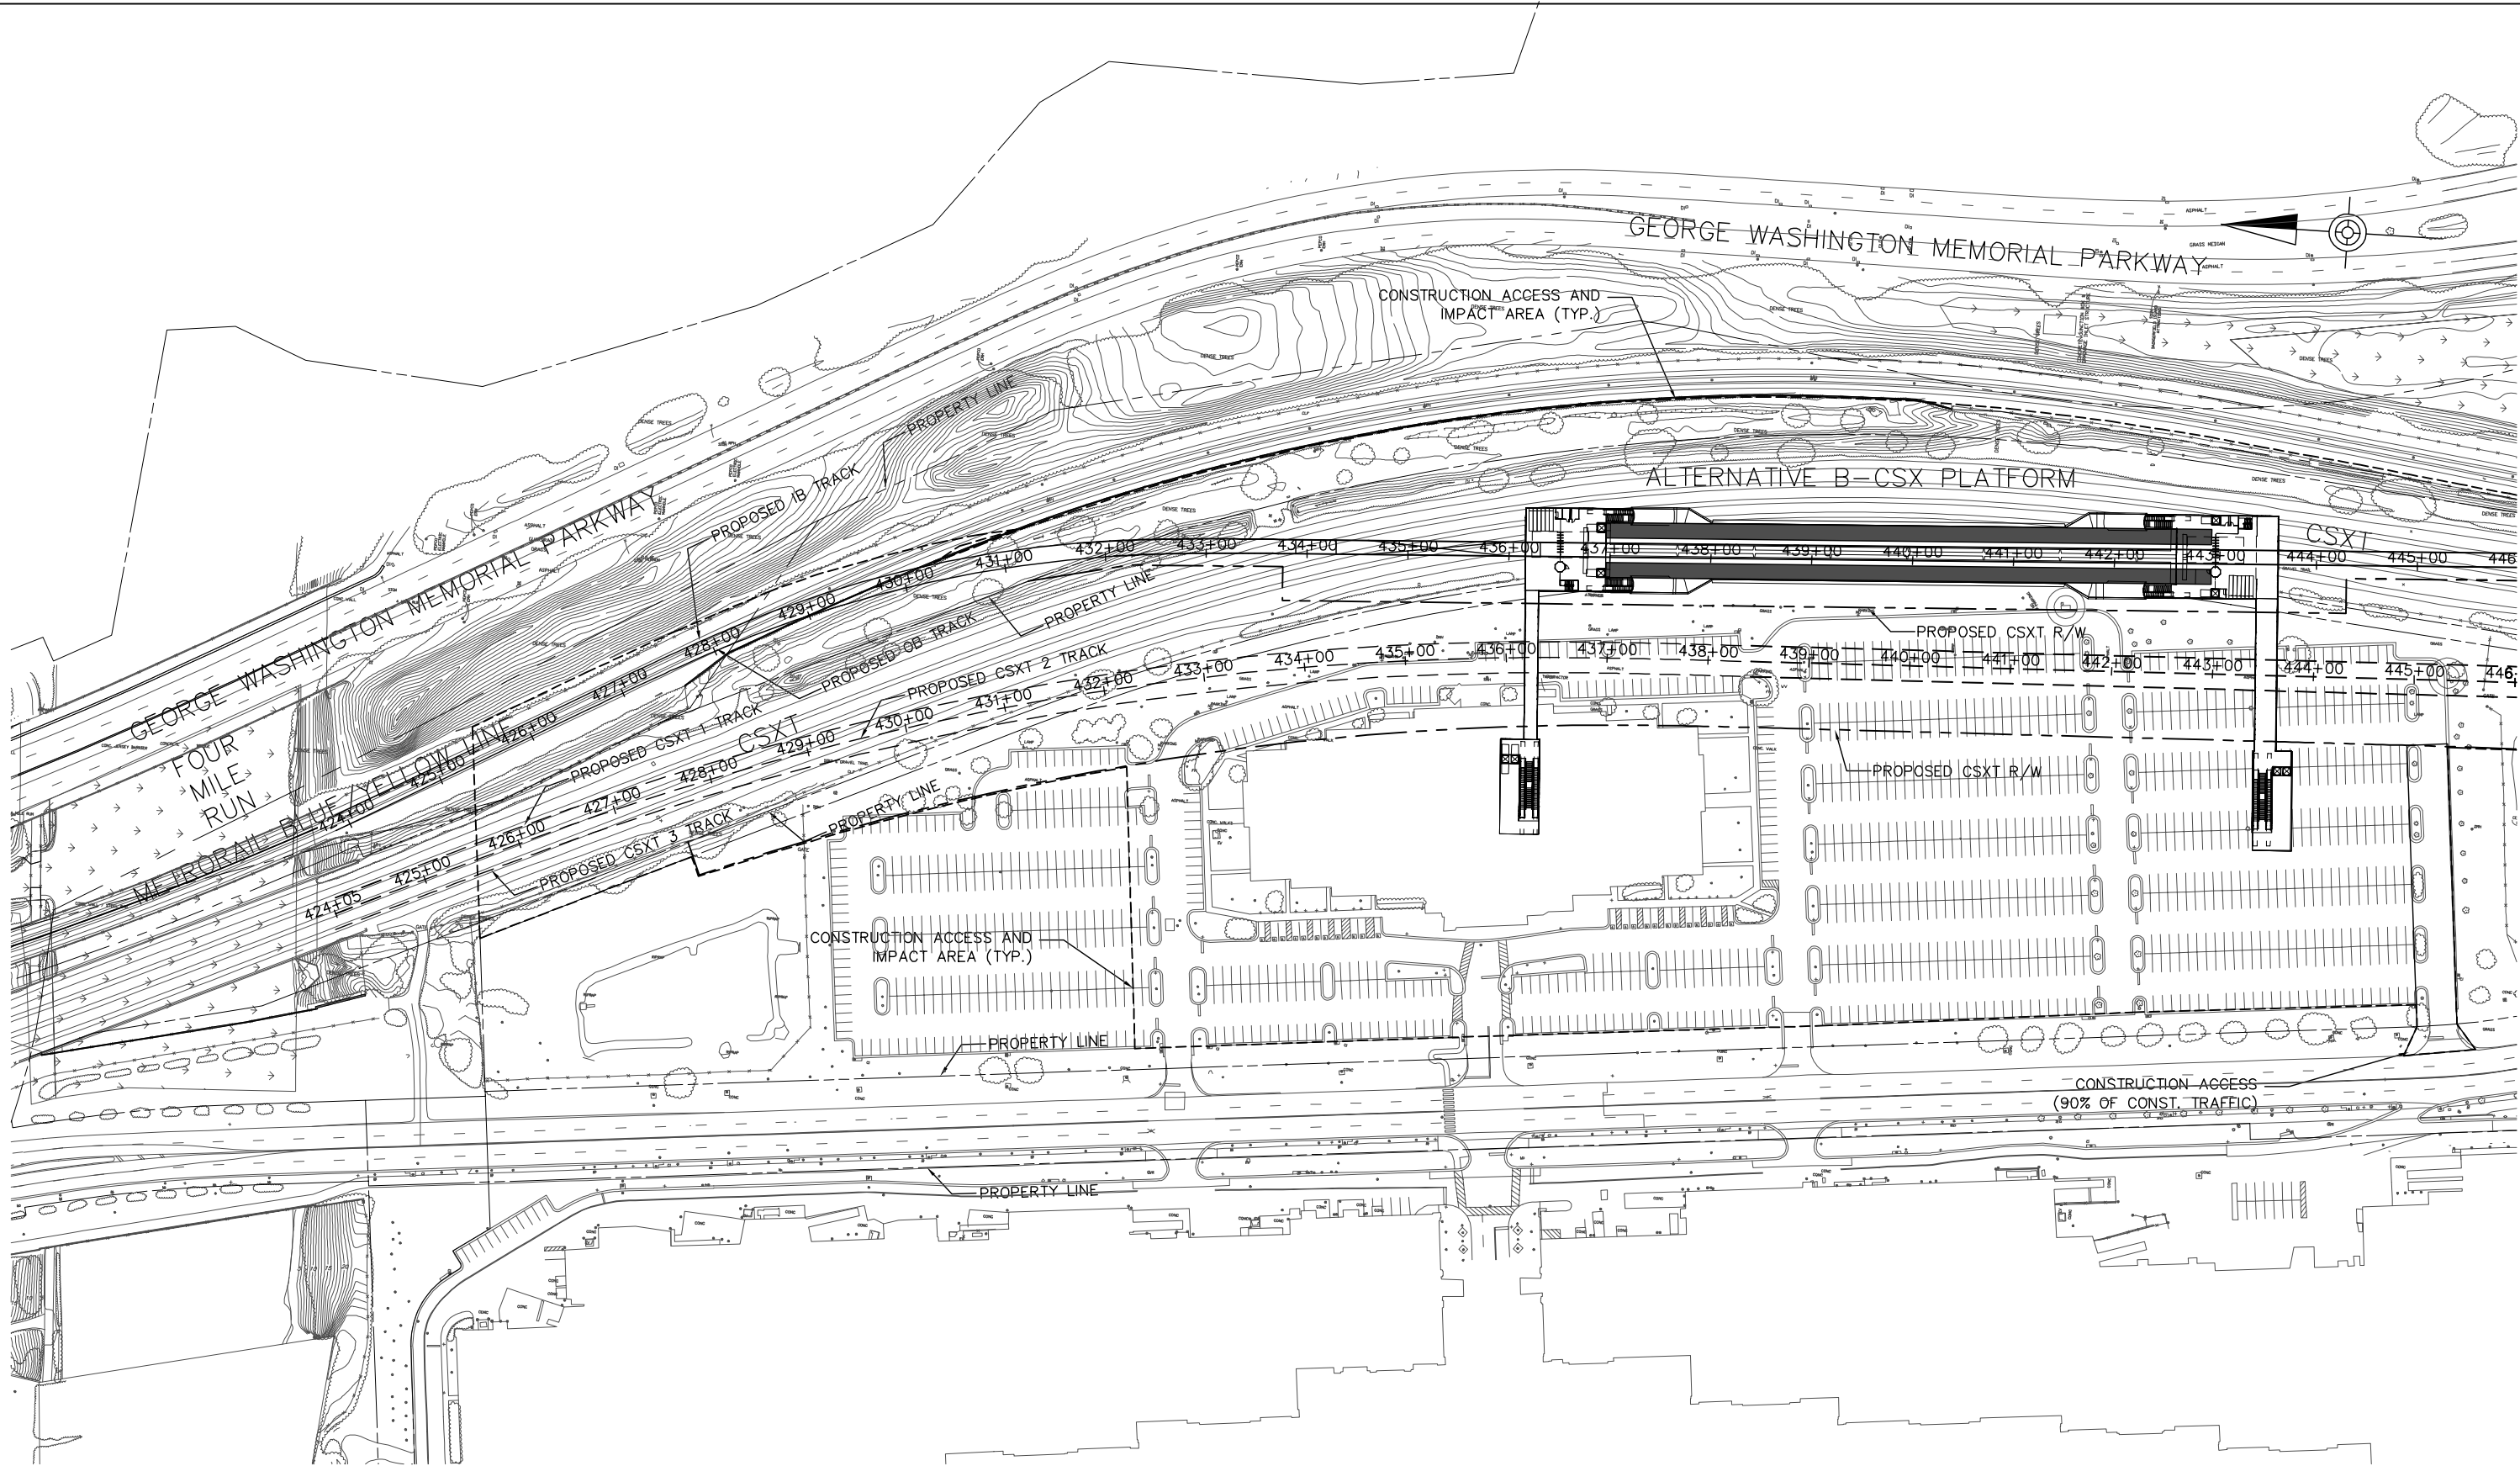

SITE PLAN

CONTRACT NO.

DESIGNED	SK	DATE
DRAWN	JMD	DATE
CHECKED	MP	DATE
APPROVED	---	DATE

REFERENCE DRAWINGS	
NUMBER	DESCRIPTION

REVISIONS	
DATE	BY
DESCRIPTION	

WASHINGTON METROPOLITAN AREA TRANSIT AUTHORITY
DEPARTMENT OF TRANSIT INFRASTRUCTURE AND ENGINEERING SERVICES
OFFICE OF MAJOR CAPITAL PROJECTS

SUBMITTED

DATE

APPROVED

CHIEF ENGINEER

DATE

POTOMAC YARD METRORAIL STATION
GENERAL PLANS
B-CSX DESIGN OPTION
CONSTRUCTION ACCESS PLAN 1 OF 3

SCALE

1" = 80'

DRAWING NO.


S-B-CSX-001

SHEET NO.

47 OF 79

Mar 27, 2015 - 11:24am
P:\cadd2\60181741\CSX EXHIBITS\S-CSX-002.dwg

MATCHLINE DWG. NO. S-B-CSX-001

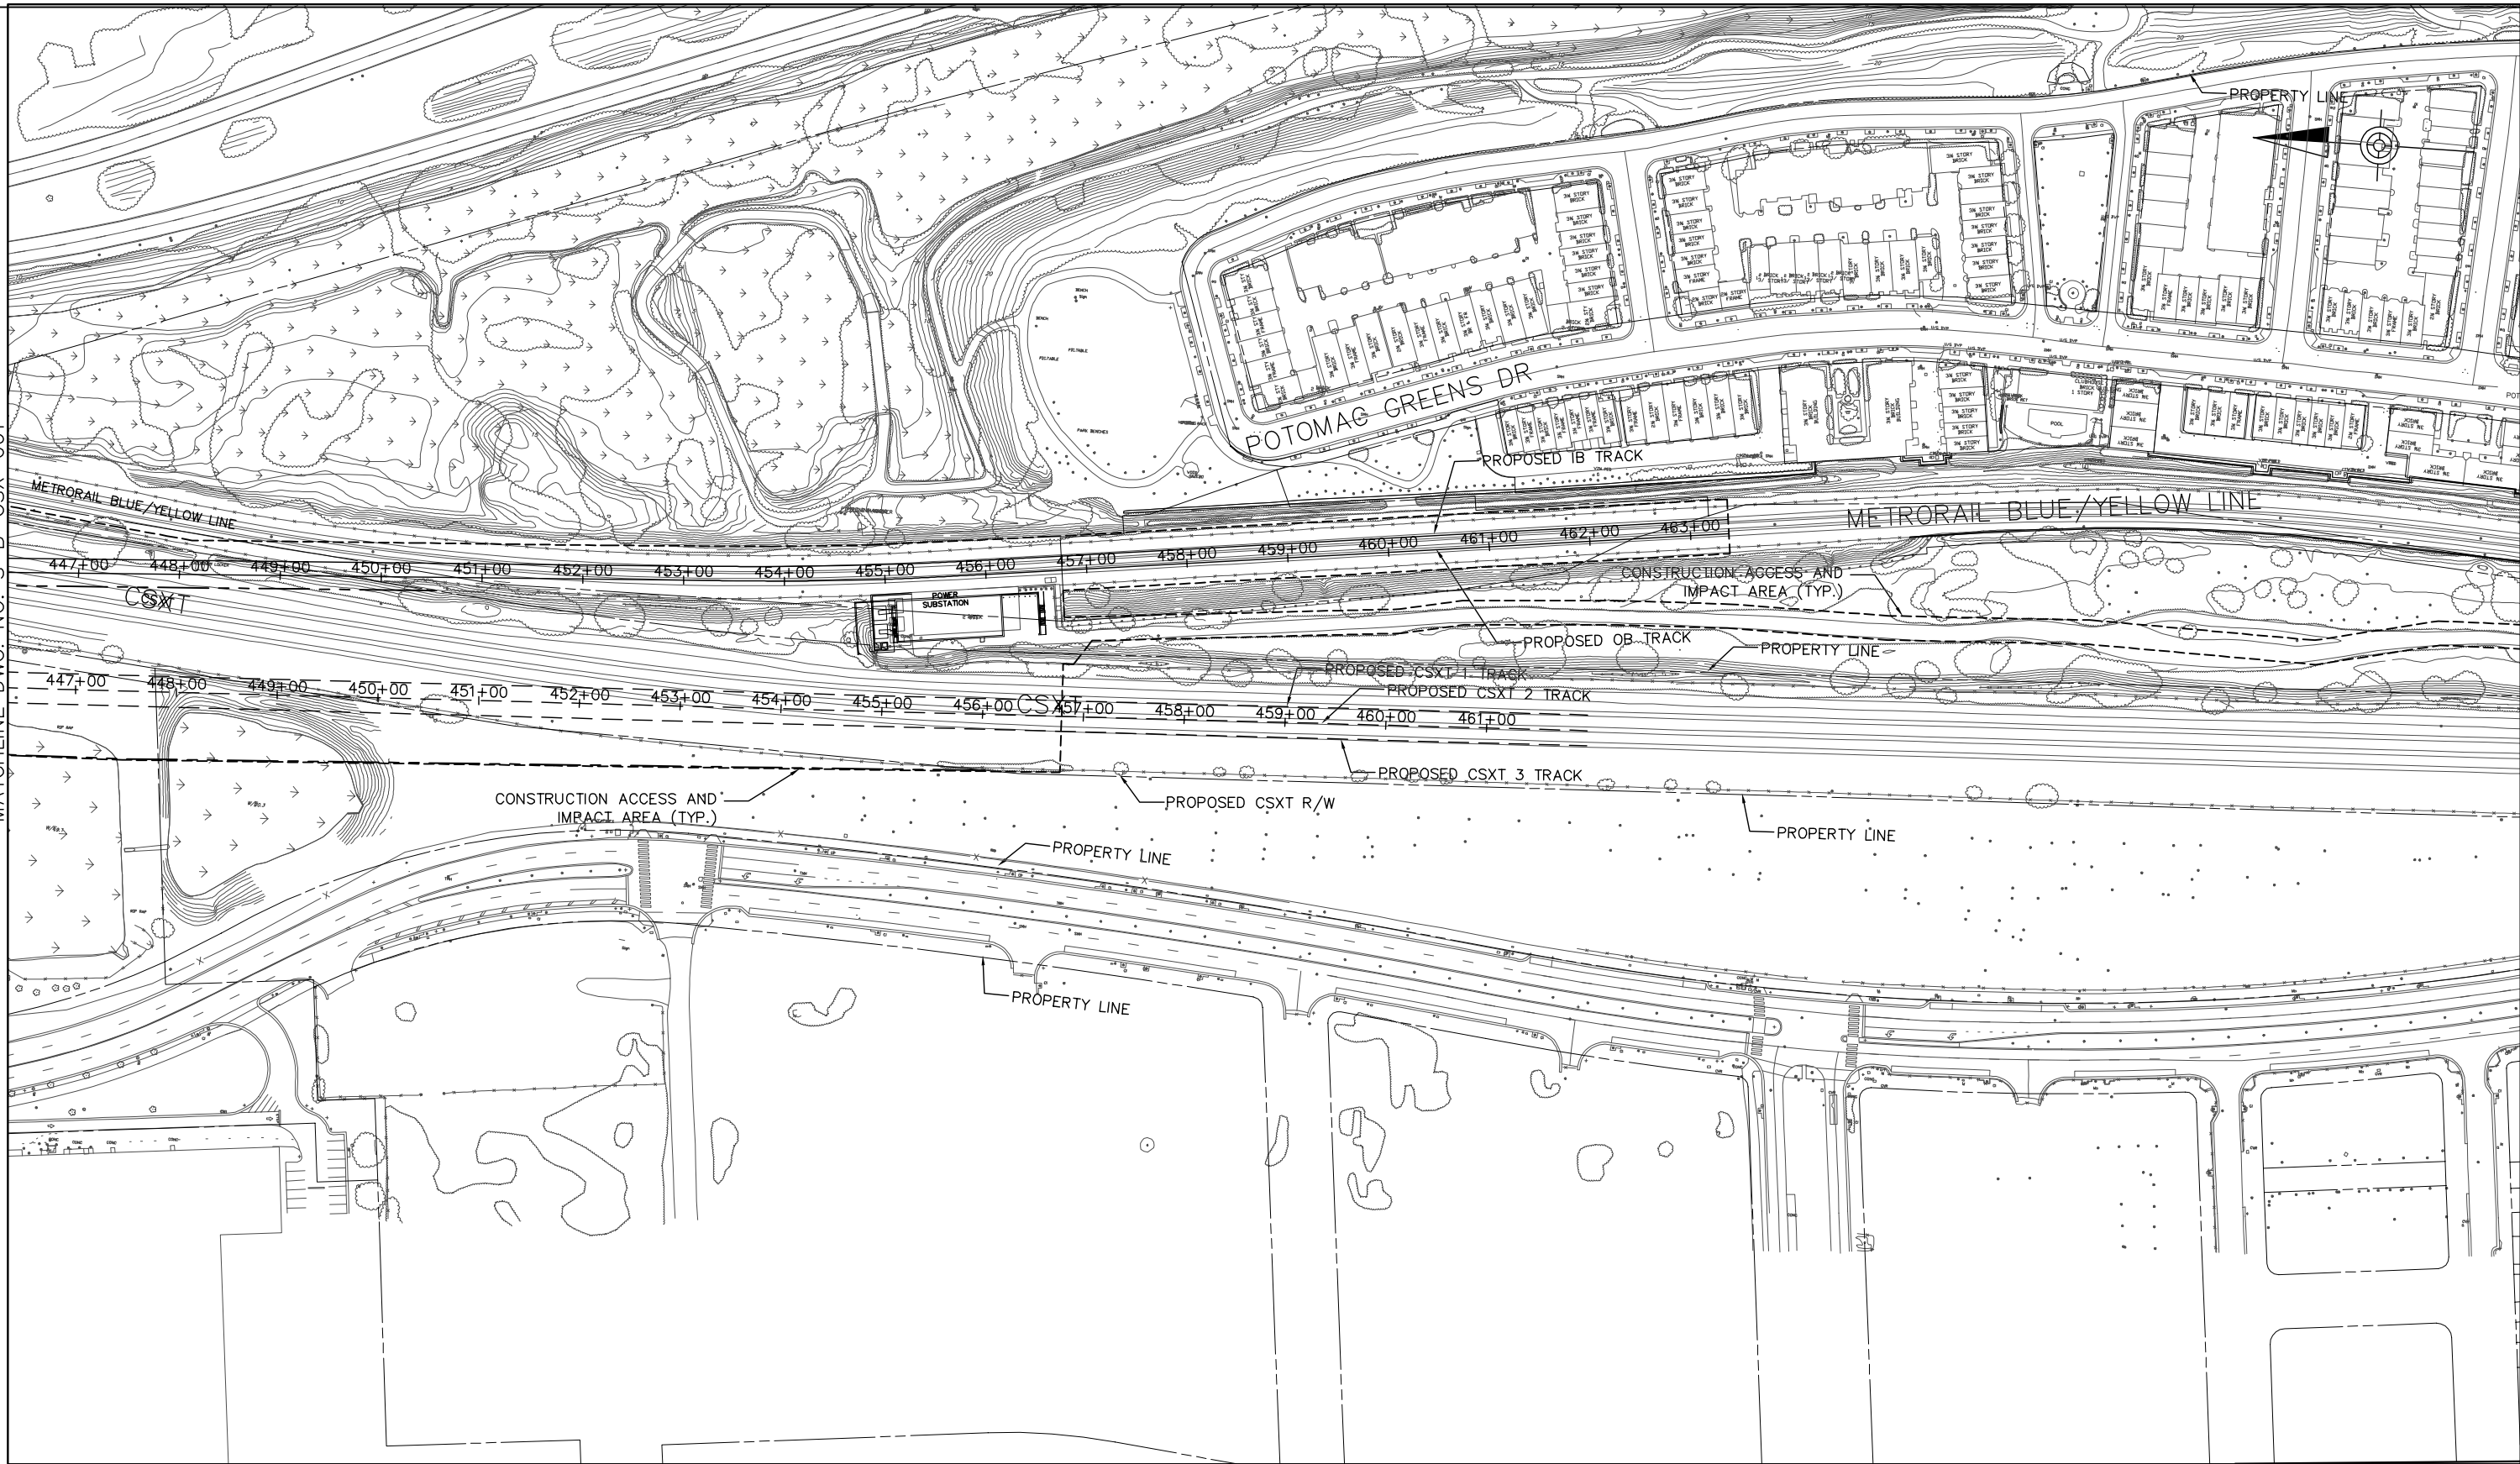

MATCHLINE DWG. NO. S-B-CSX-003

SITE PLAN

CONTRACT NO.

	DESIGNED	SK	DATE	REFERENCE DRAWINGS		REVISIONS	
				NUMBER	DESCRIPTION	DATE	DESCRIPTION
DRAWN	JMD		DATE				
CHECKED	MP		DATE				
APPROVED	---		DATE				

WASHINGTON METROPOLITAN AREA TRANSIT AUTHORITY
DEPARTMENT OF TRANSIT INFRASTRUCTURE AND ENGINEERING SERVICES
OFFICE OF MAJOR CAPITAL PROJECTS

SUBMITTED

DATE

APPROVED
CHIEF ENGINEER

DATE

POTOMAC YARD METRORAIL STATION
GENERAL PLANS
B-CSX DESIGN OPTION
CONSTRUCTION ACCESS PLAN 2 OF 3

SCALE

1" = 80'

DRAWING NO.


S-B-CSX-002

SHEET NO.

48 OF 79

Mar 27, 2015 - 11:19am
P:\cad\2\60181741\CSX EXHIBITS\S-CSX-003.dwg

MATCHLINE DWG. NO. S-B-CSX-002

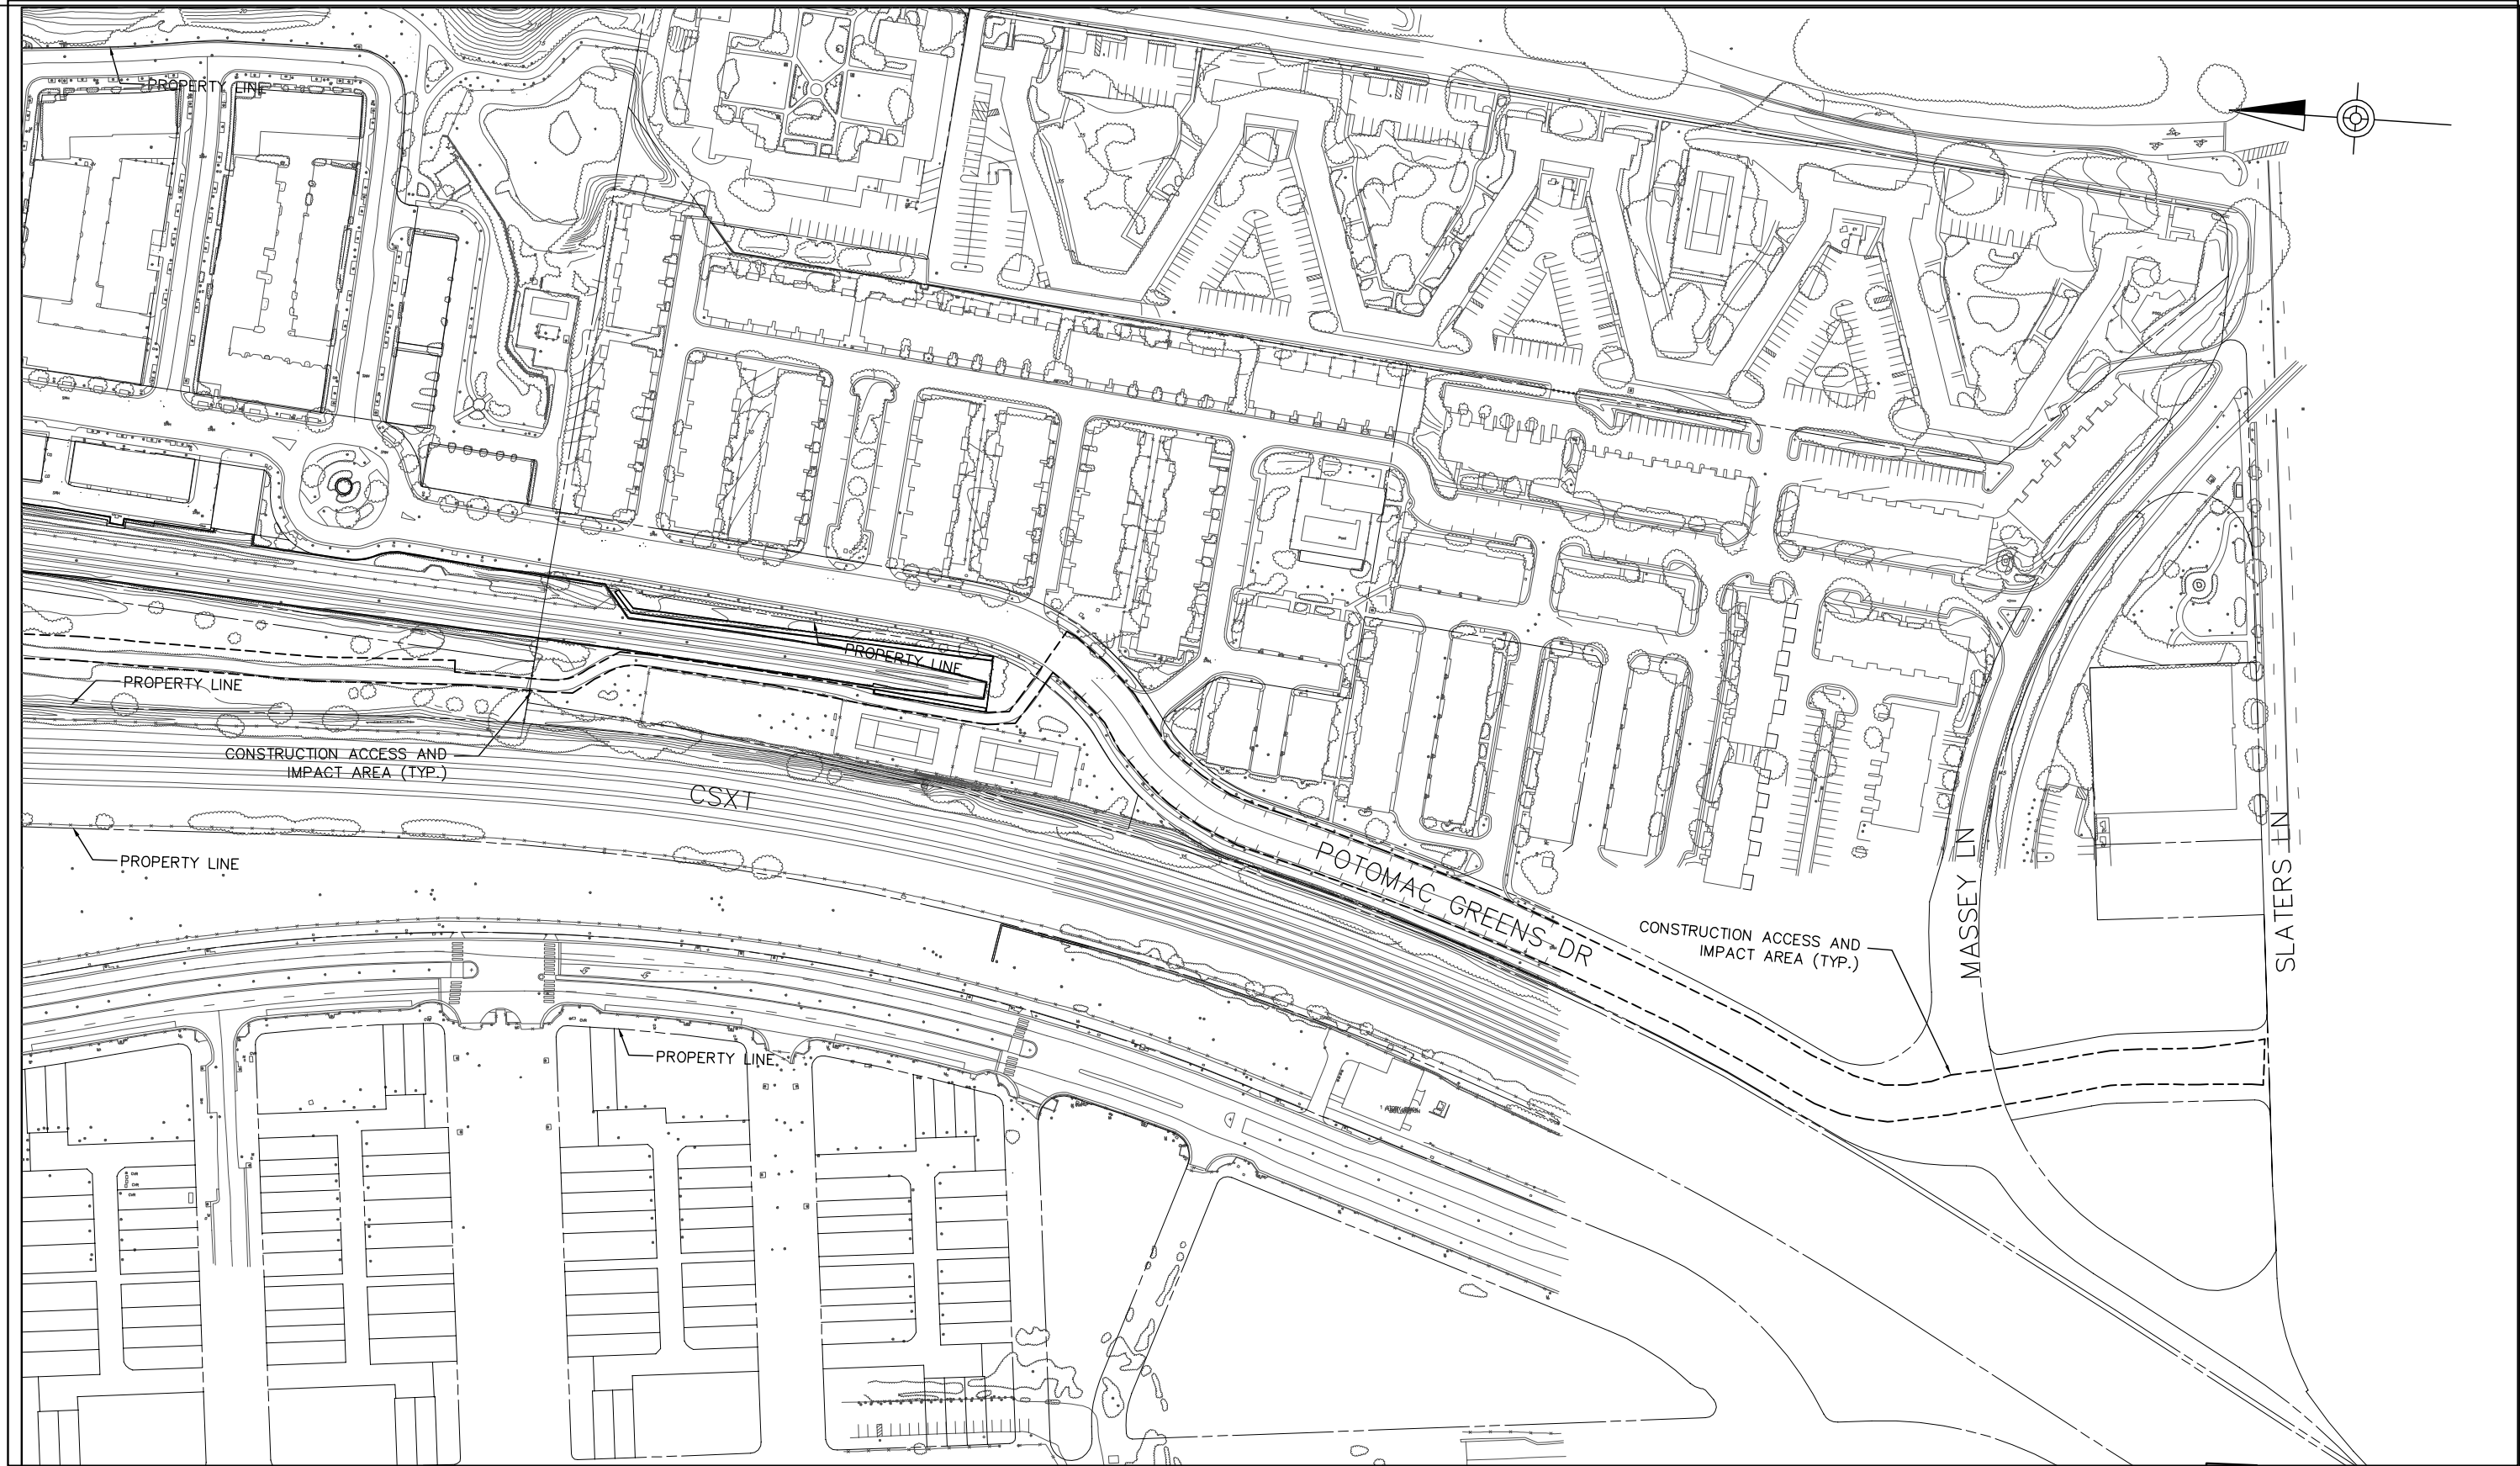

SITE PLAN

CONTRACT NO.

	DESIGNED	SK	DATE	REFERENCE DRAWINGS		REVISIONS		
				NUMBER	DESCRIPTION	DATE	BY	DESCRIPTION
DRAWN	JMD		DATE					
CHECKED	MP		DATE					
APPROVED	...		DATE					

WASHINGTON METROPOLITAN AREA TRANSIT AUTHORITY
DEPARTMENT OF TRANSIT INFRASTRUCTURE AND ENGINEERING SERVICES
OFFICE OF MAJOR CAPITAL PROJECTS


SUBMITTED

DATE


APPROVED
CHIEF ENGINEER

DATE


POTOMAC YARD METRORAIL STATION GENERAL PLANS B-CSX DESIGN OPTION CONSTRUCTION ACCESS PLAN 3 OF 3			
SCALE	1" = 80'	DRAWING NO.	S-B-CSX-003
		SHEET NO.	49 OF 79

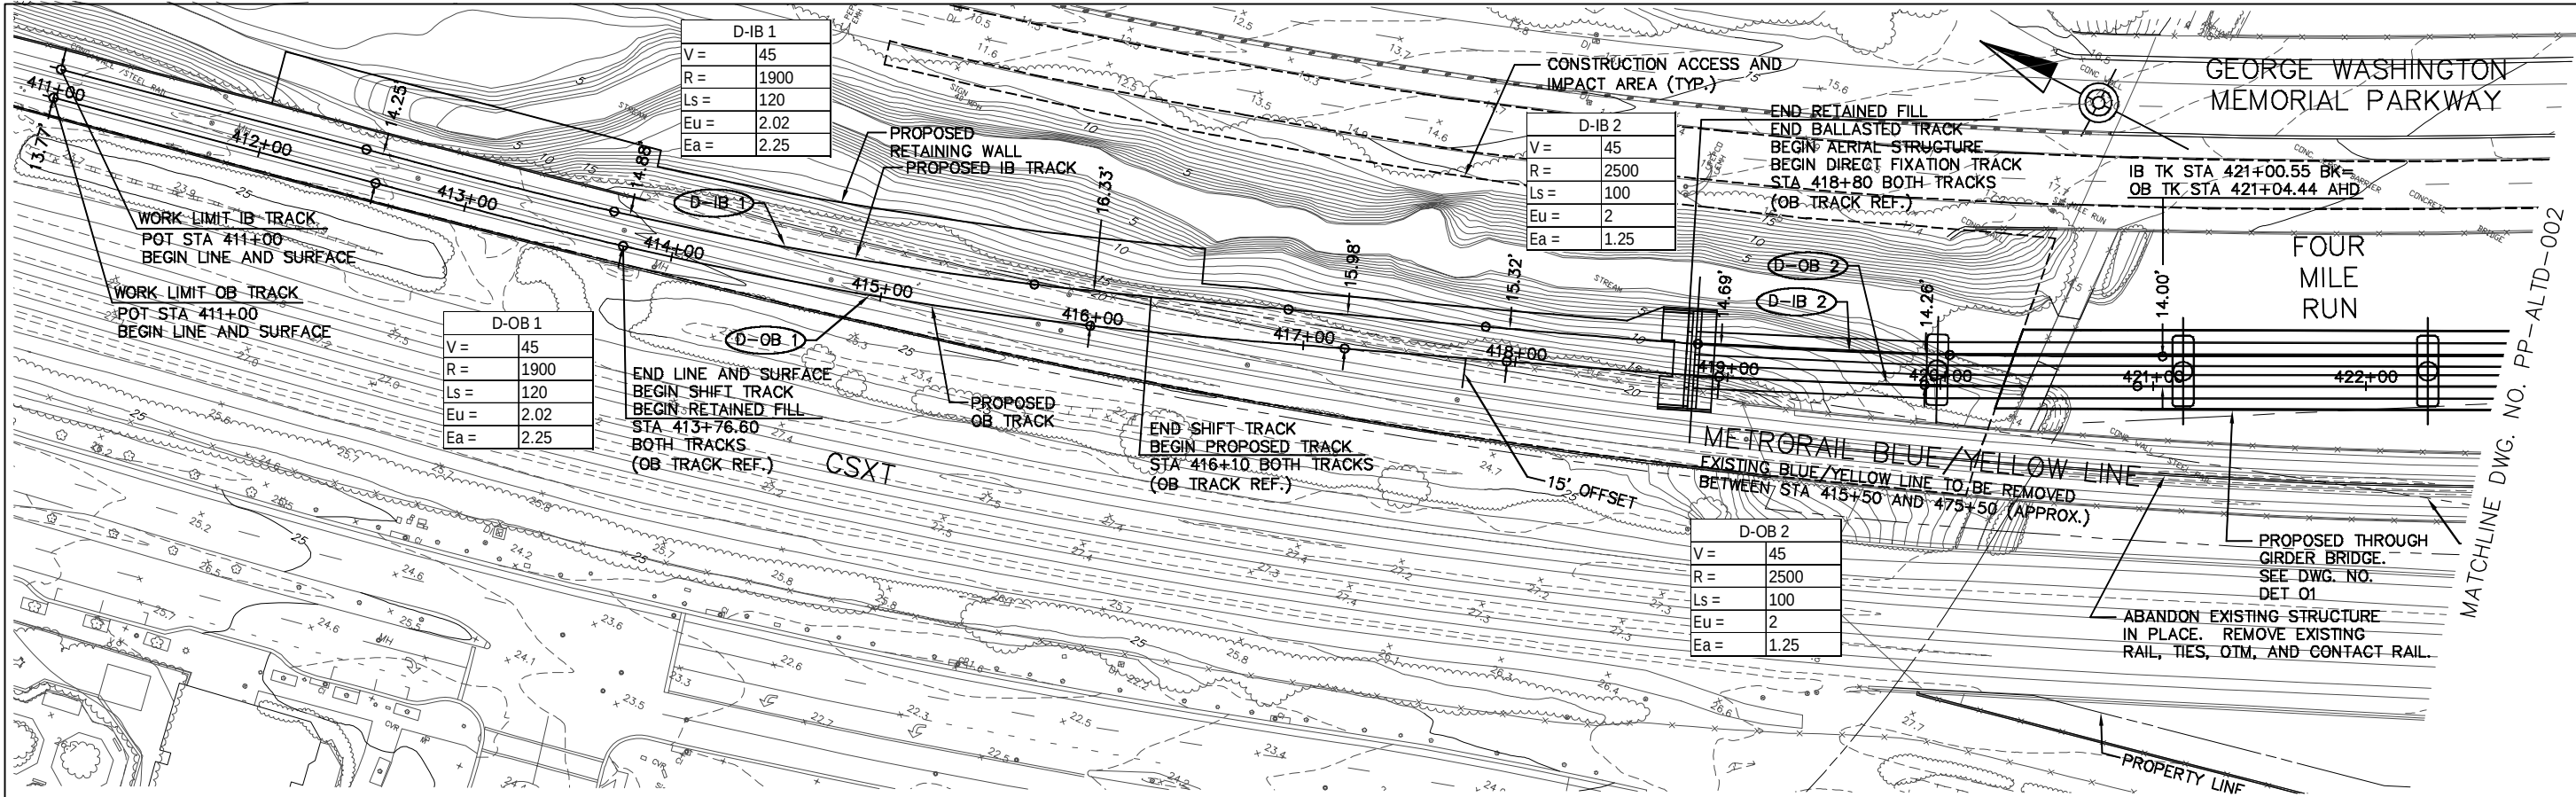

PLAN

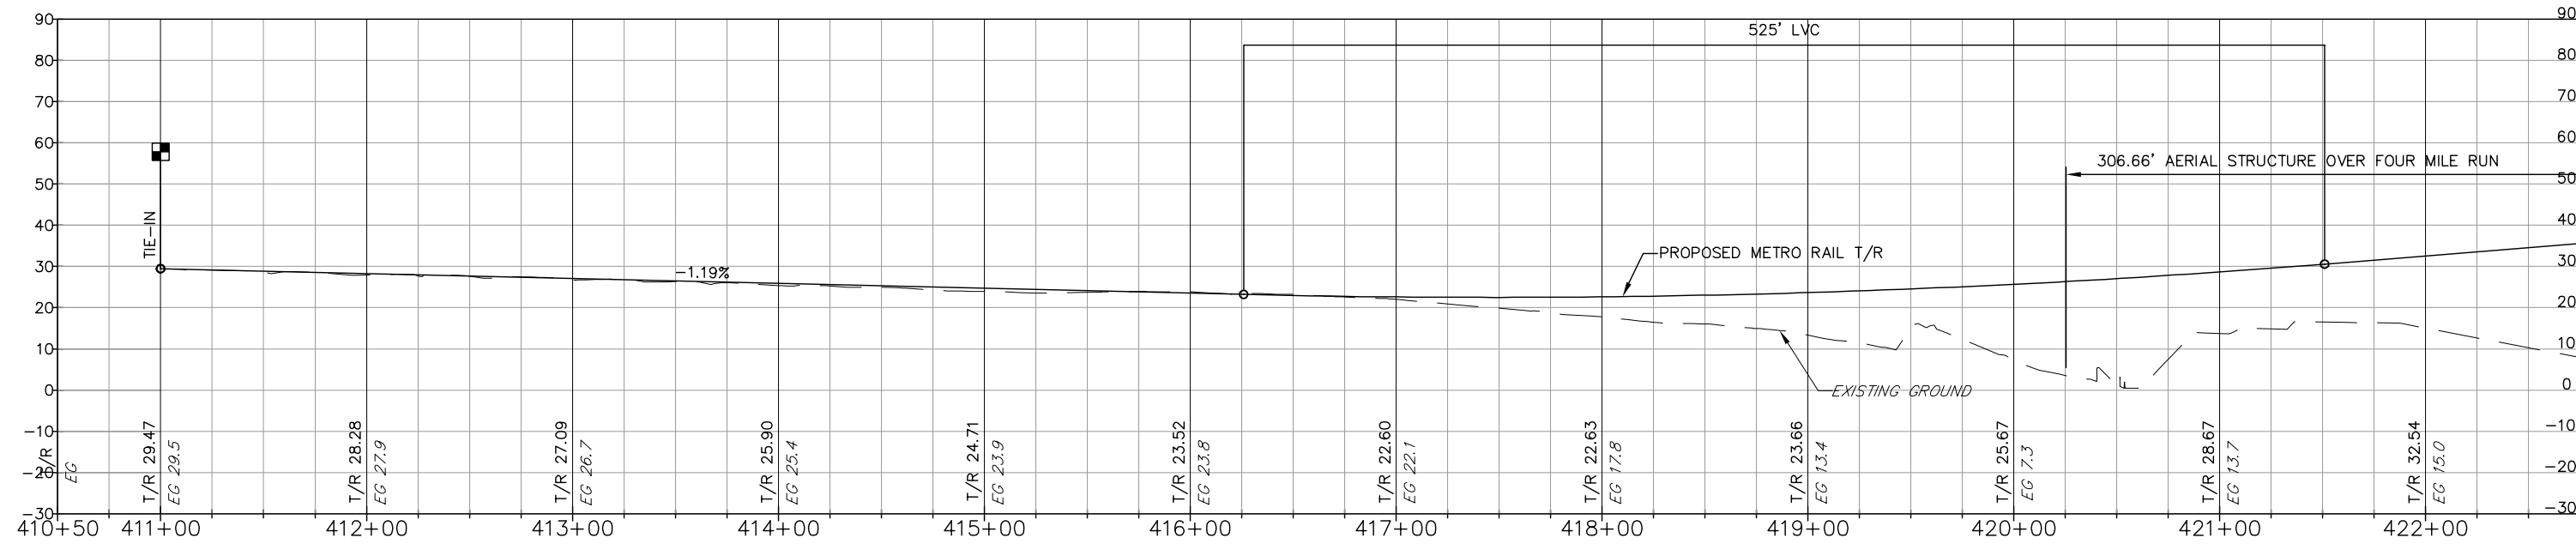

PROFILE

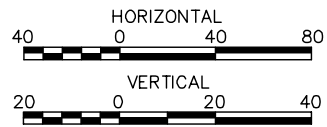

DESIGNED	SK	DATE
DRAWN	JMD	DATE
CHECKED	MP	DATE
APPROVED	...	DATE

REFERENCE DRAWINGS	
NUMBER	DESCRIPTION

REVISIONS	
DATE	BY
DESCRIPTION	

WASHINGTON METROPOLITAN AREA TRANSIT AUTHORITY
DEPARTMENT OF TRANSIT INFRASTRUCTURE AND ENGINEERING SERVICES
OFFICE OF MAJOR CAPITAL PROJECTS

SUBMITTED _____ DATE _____

APPROVED _____ DATE _____
CHIEF ENGINEER


POTOMAC YARD METRORAIL STATION
GENERAL PLANS
ALTERNATIVE D
PLAN AND PROFILE 1 OF 6

SCALE: AS SHOWN


DRAWING NO. PP-ALTD-001

SHEET NO. 50 OF 79


Mar 27, 2015 - 11:11am
P:\cadd2\60181741\Track\PP-ALTD-001.dwg

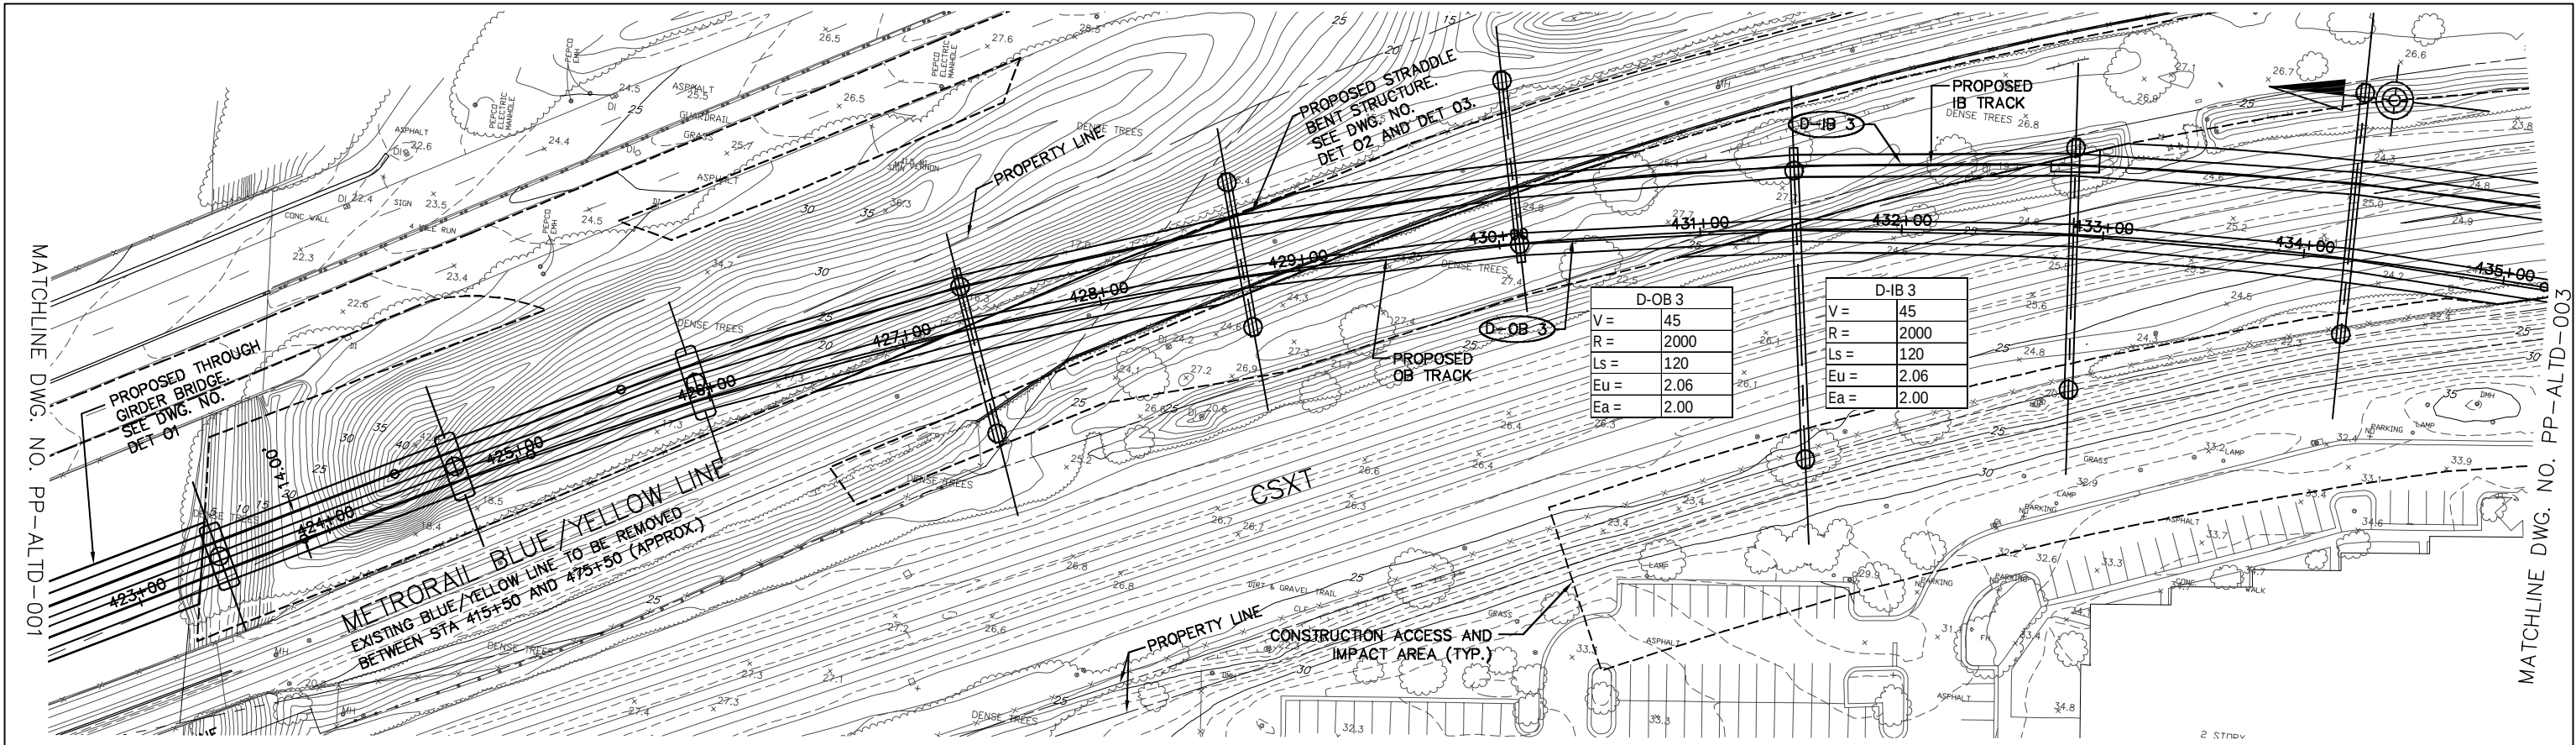

PLAN

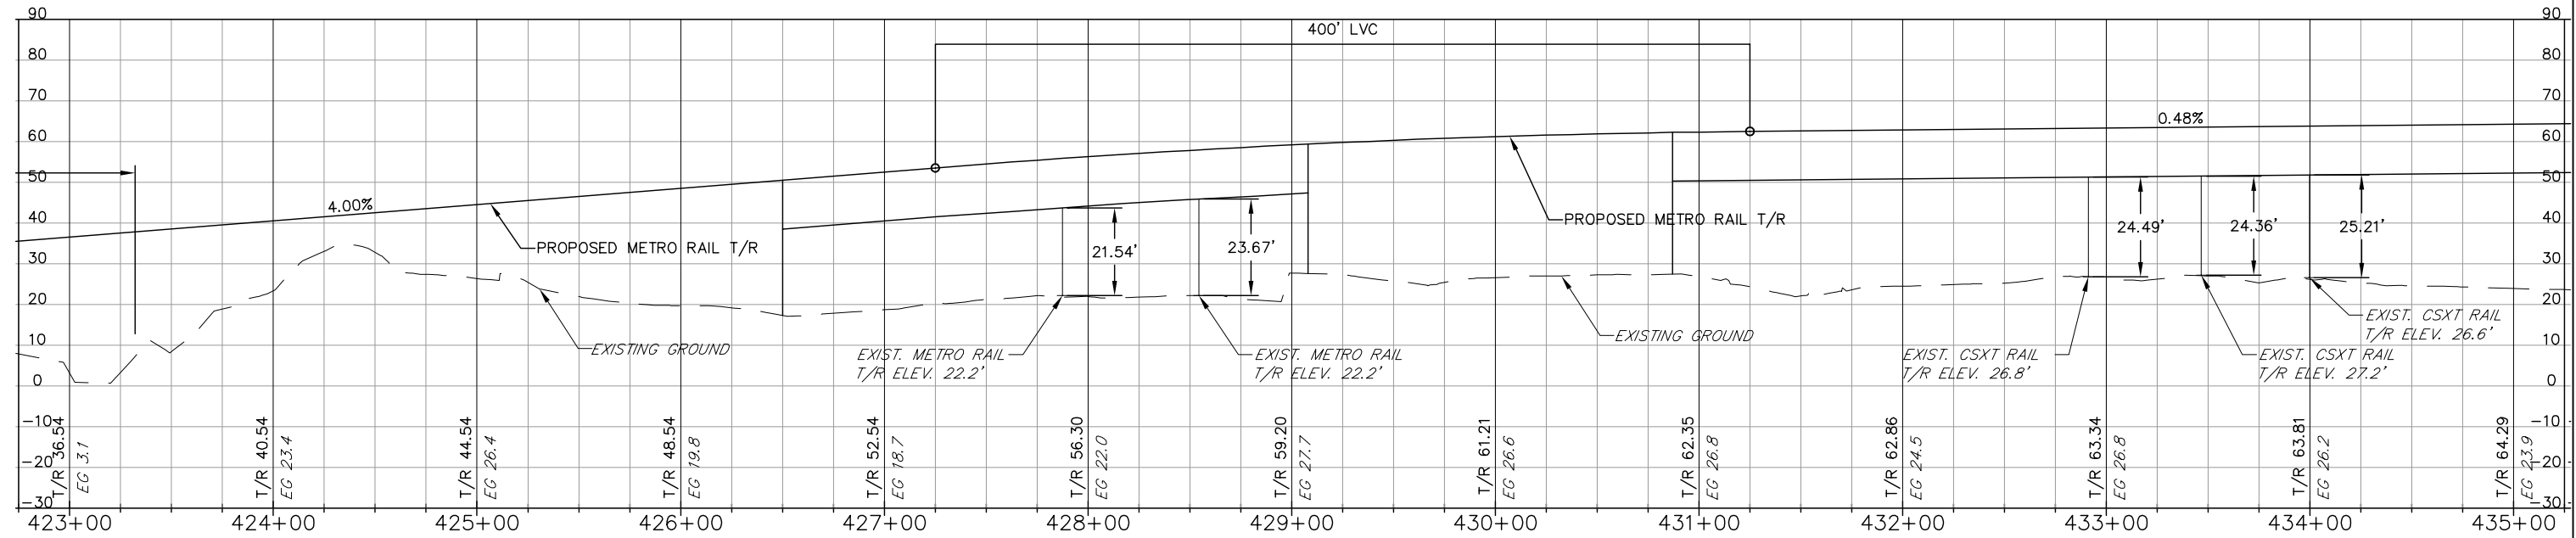

PROFILE

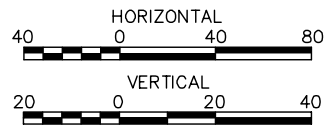

DESIGNED	SK	DATE
DRAWN	JMD	DATE
CHECKED	MP	DATE
APPROVED	...	DATE

REFERENCE DRAWINGS	
NUMBER	DESCRIPTION

REVISIONS	
DATE	BY
DESCRIPTION	

WASHINGTON METROPOLITAN AREA TRANSIT AUTHORITY

DEPARTMENT OF TRANSIT INFRASTRUCTURE AND ENGINEERING SERVICES

OFFICE OF MAJOR CAPITAL PROJECTS

SUBMITTED

DATE

APPROVED

CHIEF ENGINEER

DATE

POTOMAC YARD METRORAIL STATION

GENERAL PLANS

ALTERNATIVE D

PLAN AND PROFILE 2 OF 6

SCALE

AS SHOWN

DRAWING NO.

PP-ALTD-002


SHEET NO.

51 OF 79


Mar 27, 2015 - 11:12am
P:\cadd\2\60181741\Track\PP-ALTD-002.dwg

MATCHLINE DWG. NO. PP-ALTD-002


MATCHLINE DWG. NO. PP-ALTD-004

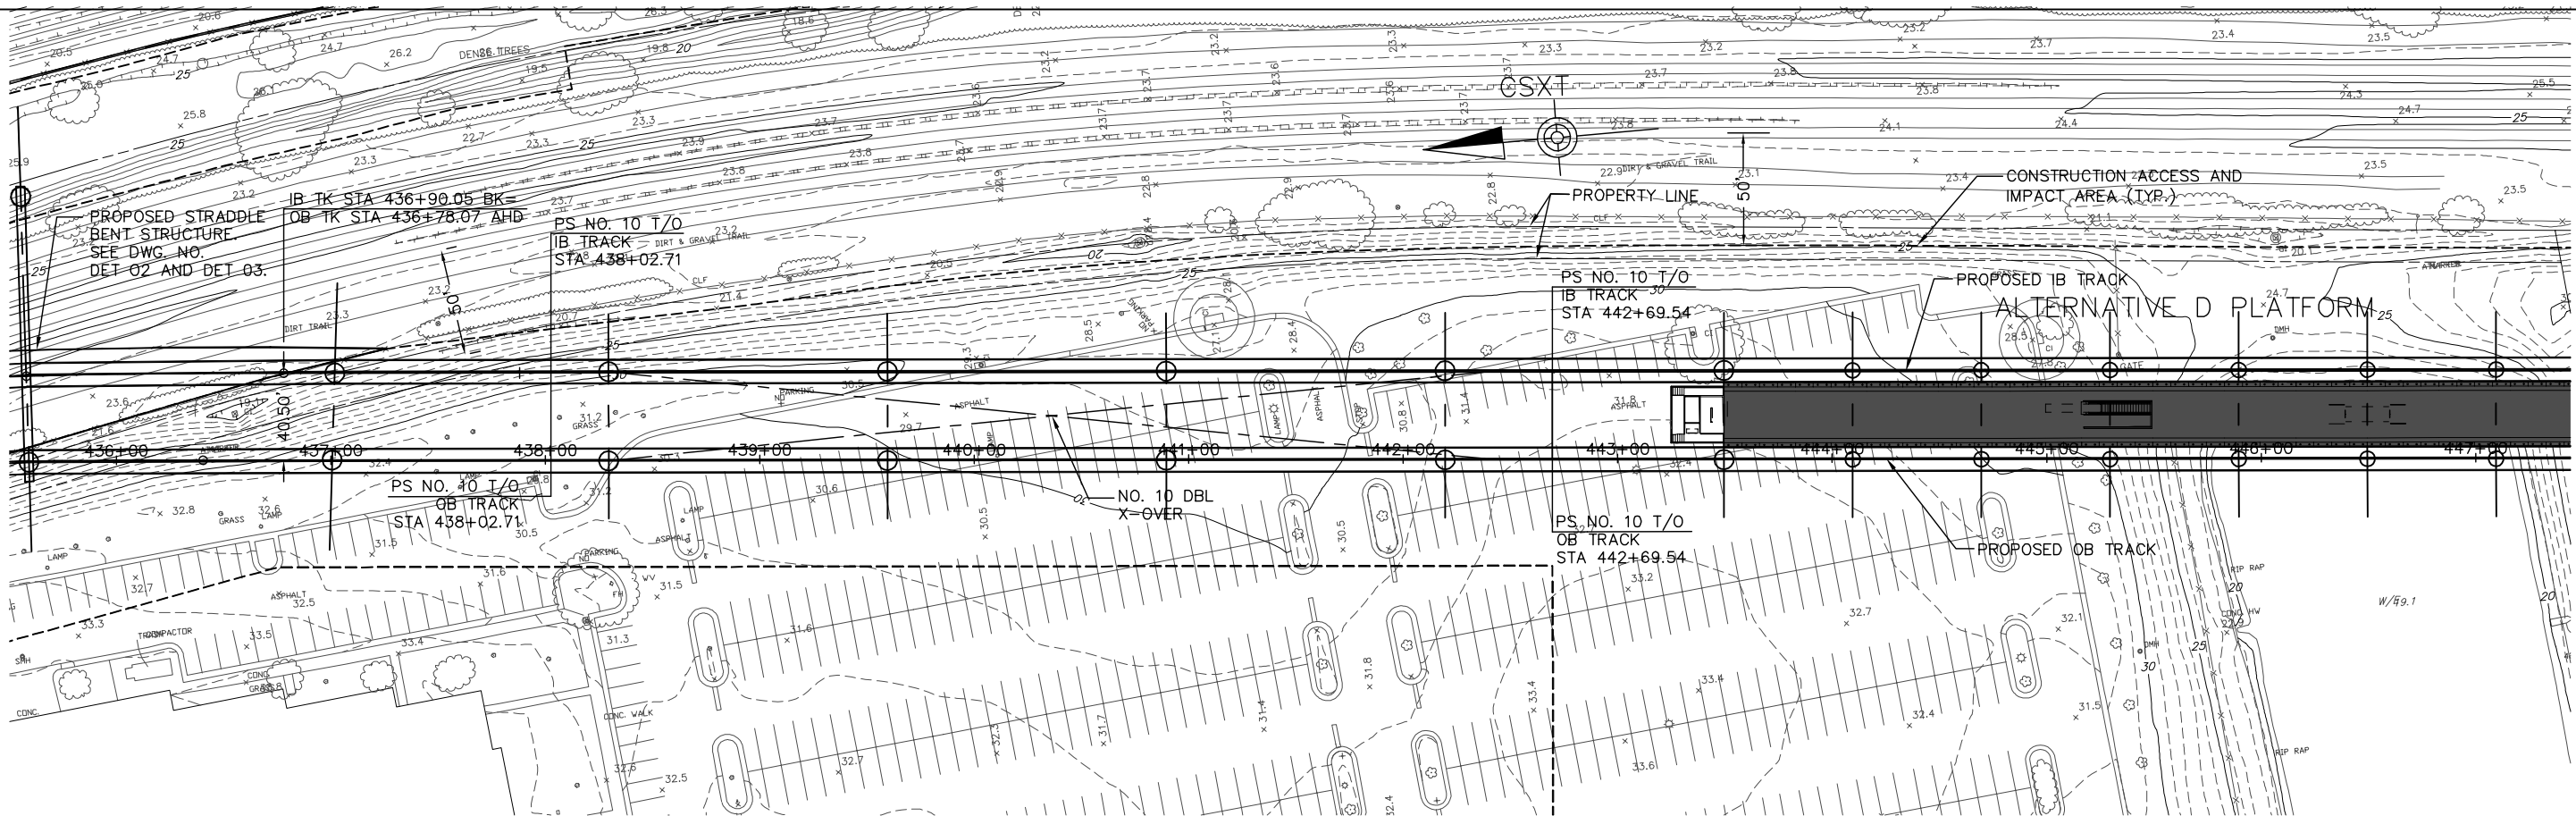

PLAN

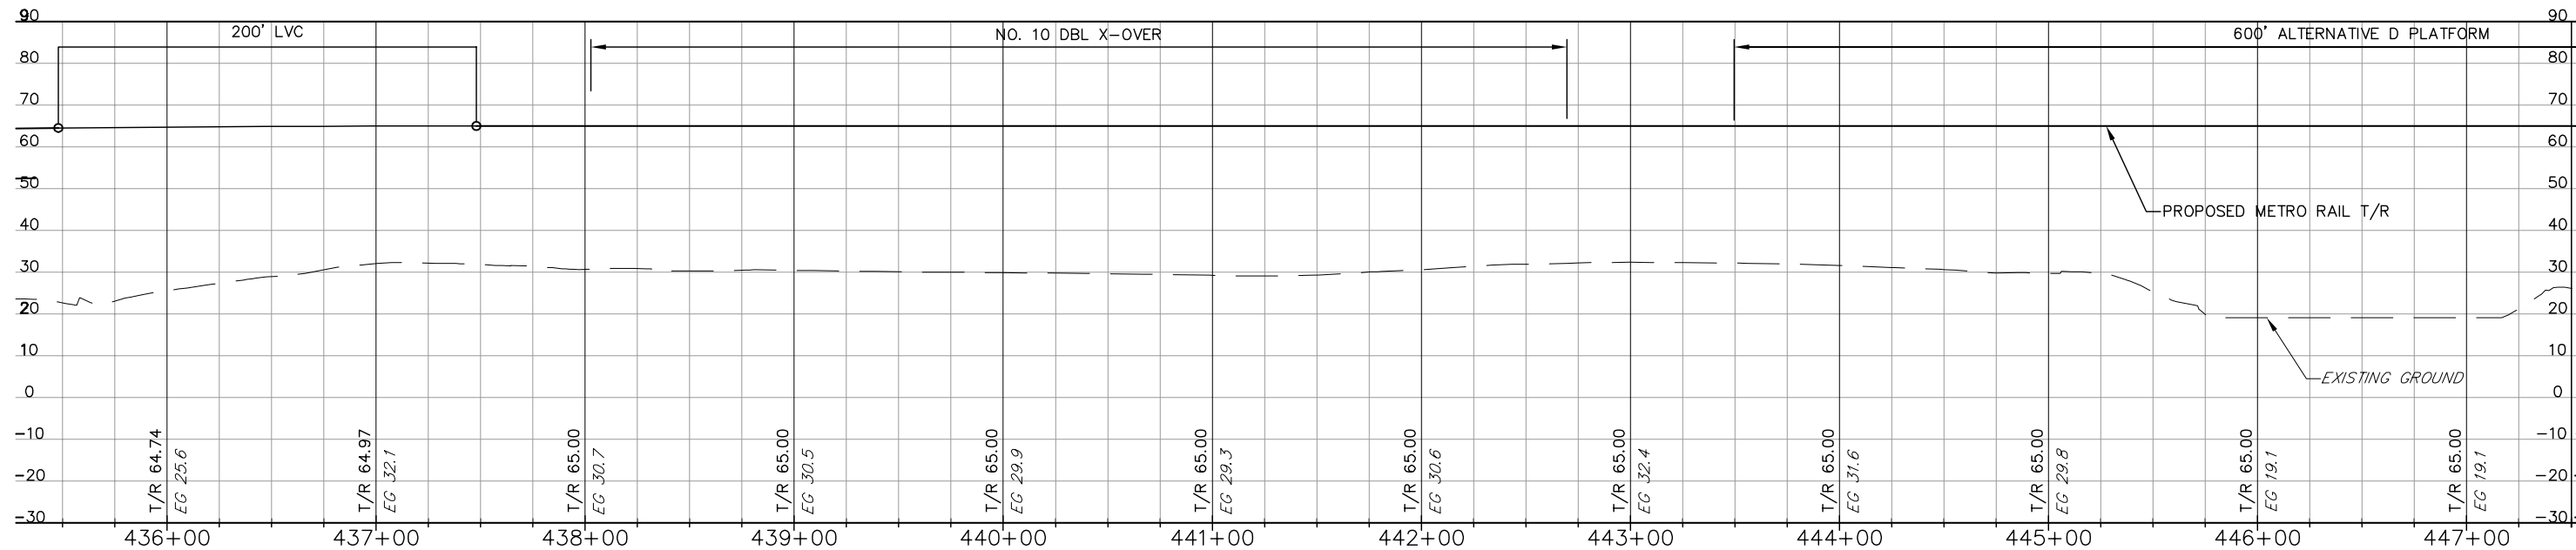

PROFILE

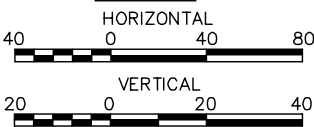

DESIGNED	SK	DATE
DRAWN	JMD	DATE
CHECKED	MP	DATE
APPROVED	...	DATE

REFERENCE DRAWINGS	
NUMBER	DESCRIPTION


REVISIONS	
DATE	BY

WASHINGTON METROPOLITAN AREA TRANSIT AUTHORITY
DEPARTMENT OF TRANSIT INFRASTRUCTURE AND ENGINEERING SERVICES
OFFICE OF MAJOR CAPITAL PROJECTS


SUBMITTED DATE APPROVED CHIEF ENGINEER DATE

POTOMAC YARD METRORAIL STATION
GENERAL PLANS
ALTERNATIVE D
PLAN AND PROFILE 3 OF 6


SCALE AS SHOWN DRAWING NO. PP-ALTD-003 SHEET NO. 52 OF 79

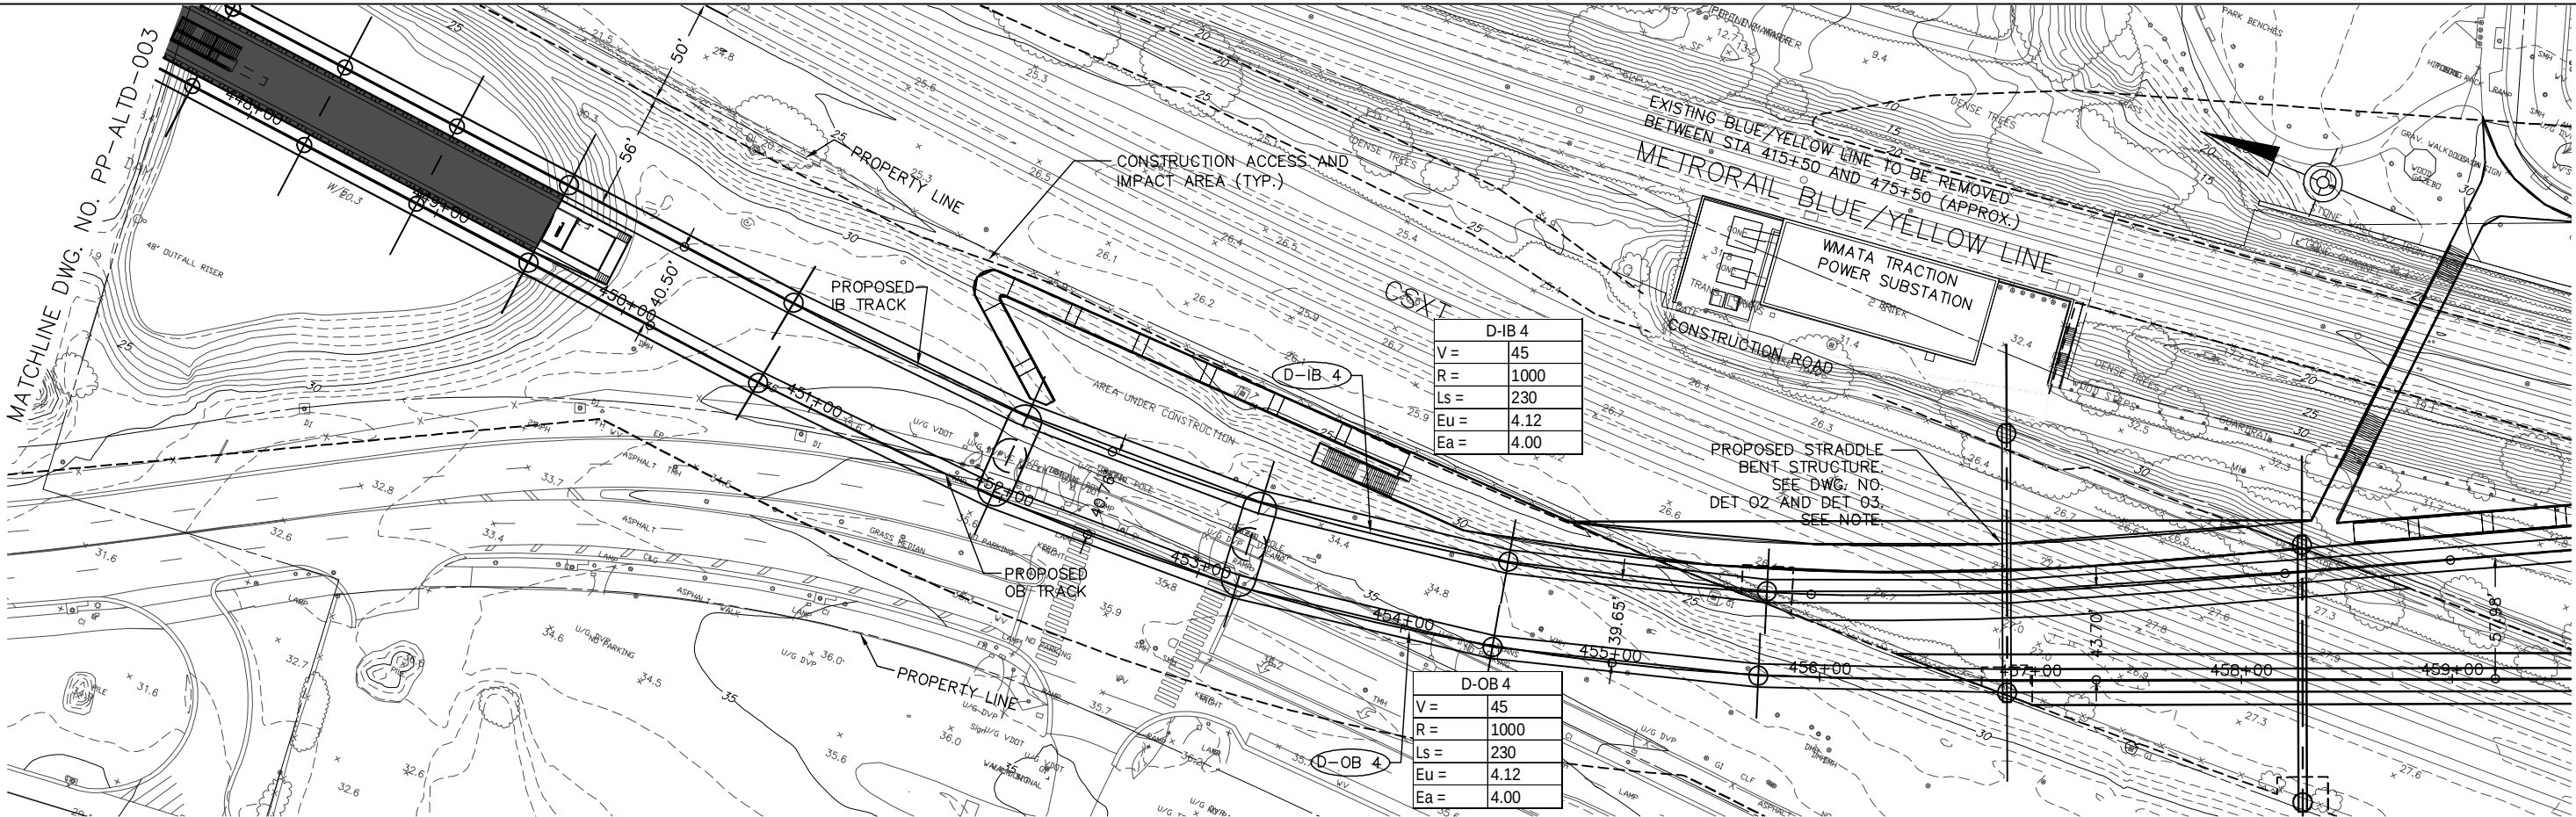

PLAN

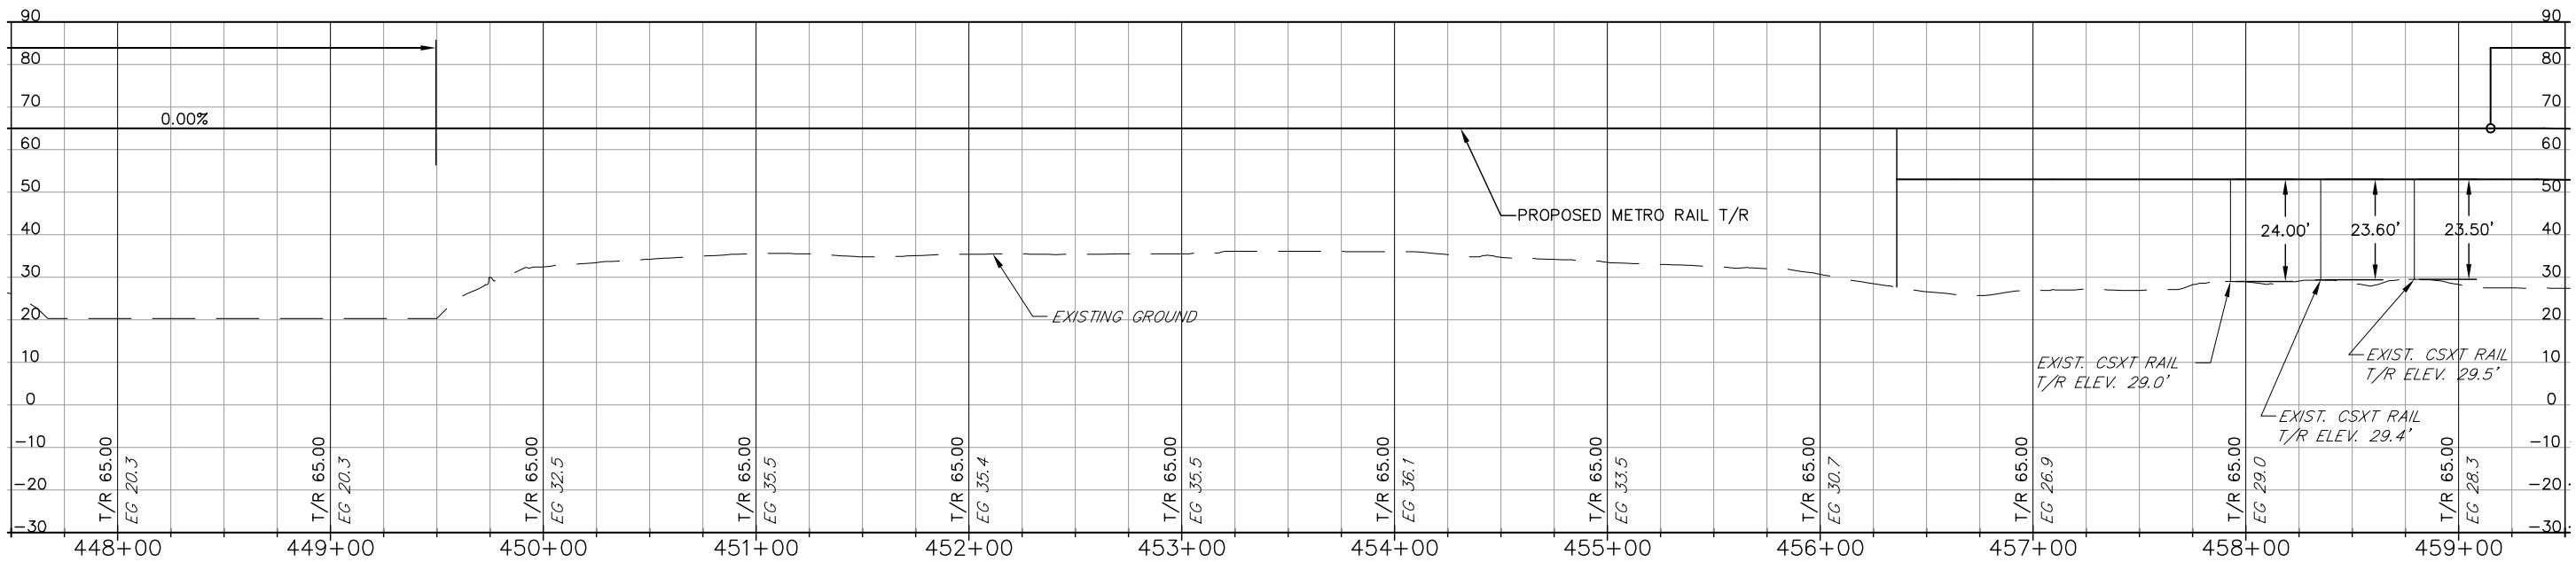

PROFILE

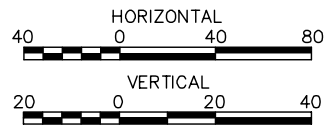

NOTE:
PEDESTRIAN BRIDGE AT SOUTHEAST SIDE OF
PROJECT ILLUSTRATES ONE OF THREE OPTIONS.
REFER TO ARCHITECTURAL DRAWINGS FOR OTHER
OPTIONS.

DESIGNED	SK	DATE	REFERENCE DRAWINGS		REVISIONS	
			NUMBER	DESCRIPTION	DATE	BY
DRAWN	JMD	DATE				
CHECKED	MP	DATE				
APPROVED	...	DATE				

WASHINGTON METROPOLITAN AREA TRANSIT AUTHORITY
DEPARTMENT OF TRANSIT INFRASTRUCTURE AND ENGINEERING SERVICES
OFFICE OF MAJOR CAPITAL PROJECTS


SUBMITTED _____ DATE _____ APPROVED _____ DATE _____
 CHIEF ENGINEER

POTOMAC YARD METRORAIL STATION
GENERAL PLANS
ALTERNATIVE D
PLAN AND PROFILE 4 OF 6


SCALE: AS SHOWN
 DRAWING NO.: PP-ALTD-004
 SHEET NO.: 53 OF 79

Mar 27, 2015 11:13am
P:\cad\2\60181741\Track\PP-ALTD-004.dwg


CONTRACT NO.
-

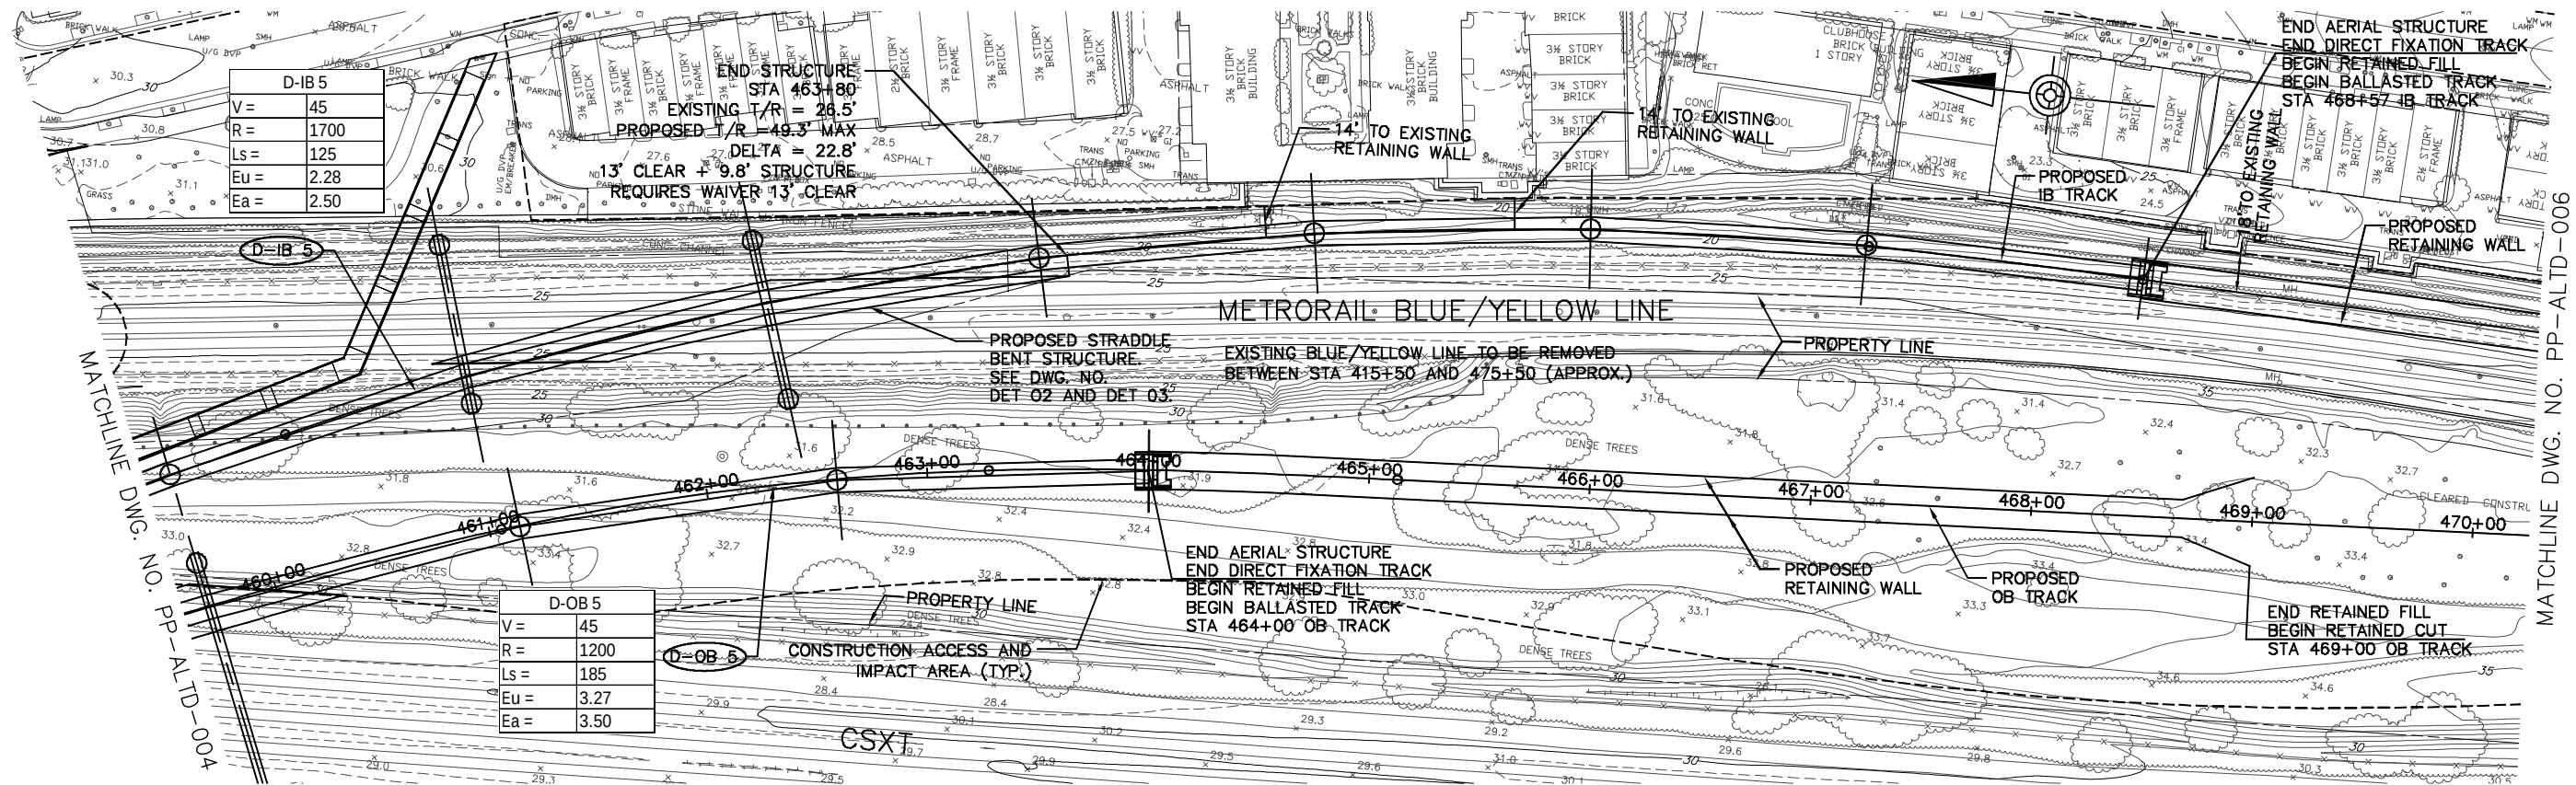

PLAN

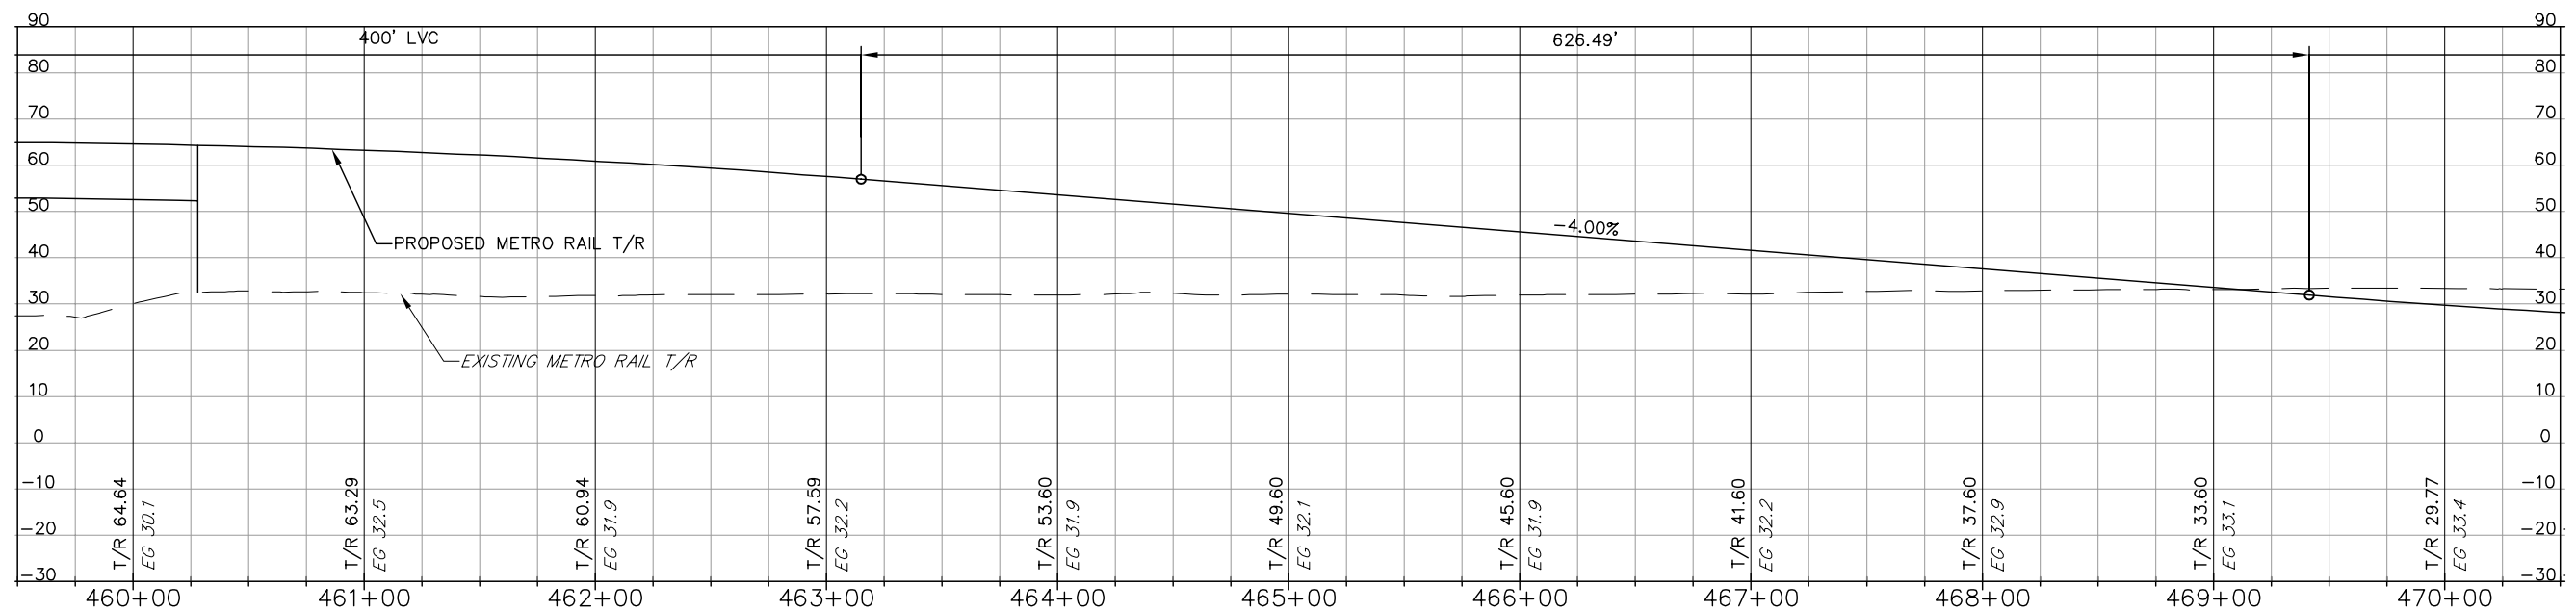

PROFILE

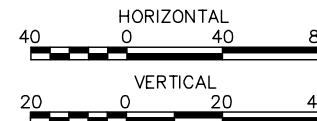

Mar 27, 2015 - 11:14am
P:\cadd\2\60181741\Track\PP-ALTD-005.dwg

DESIGNED	SK	DATE
DRAWN	JMD	DATE
CHECKED	MP	DATE
APPROVED	...	DATE

REFERENCE DRAWINGS	
NUMBER	DESCRIPTION


REVISIONS		
DATE	BY	DESCRIPTION

WASHINGTON METROPOLITAN AREA TRANSIT AUTHORITY
DEPARTMENT OF TRANSIT INFRASTRUCTURE AND ENGINEERING SERVICES
OFFICE OF MAJOR CAPITAL PROJECTS


SUBMITTED _____ DATE _____
APPROVED _____
CHIEF ENGINEER _____ DATE _____

POTOMAC YARD METRORAIL STATION GENERAL PLANS ALTERNATIVE D PLAN AND PROFILE 5 OF 6		
SCALE AS SHOWN	DRAWING NO. PP-ALTD-005	SHEET NO. 54 OF 79


CONTRACT NO.

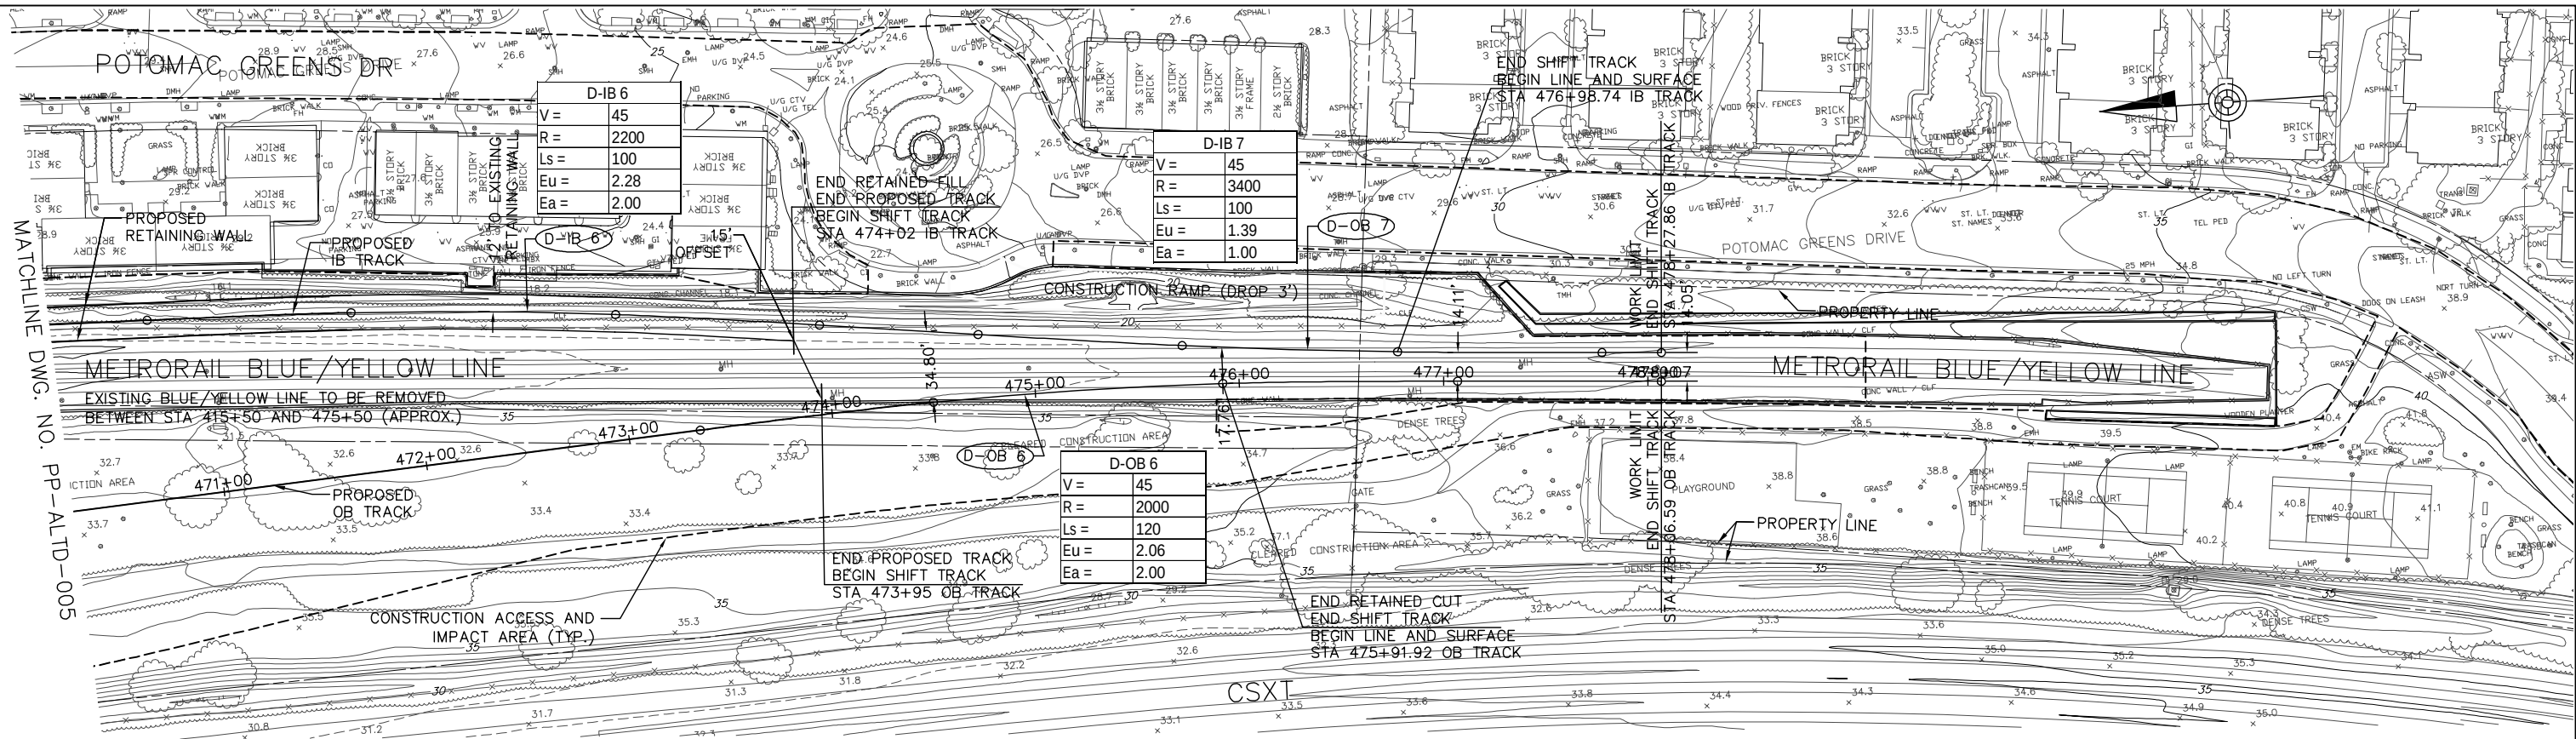

PLAN

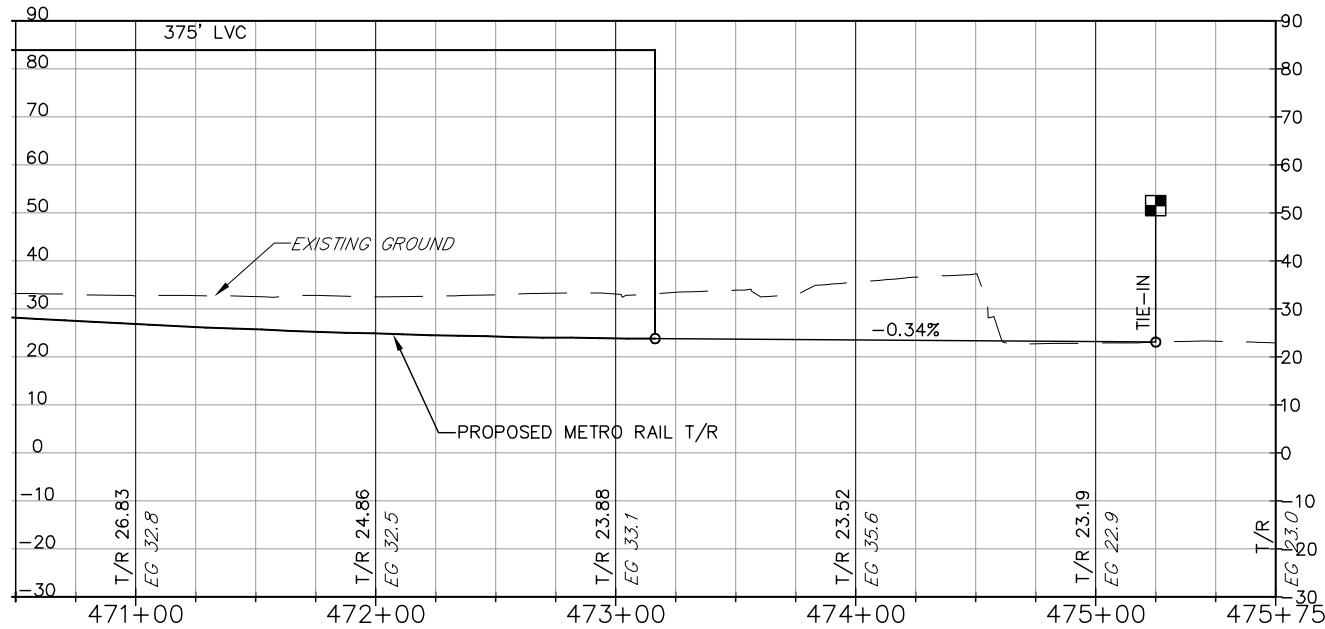

PROFILE

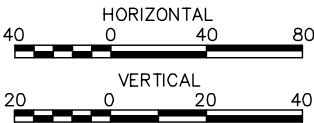

LEGEND

DESIGNED	SK	DATE
DRAWN	JMD	DATE
CHECKED	MP	DATE
APPROVED	...	DATE

REFERENCE DRAWINGS

NUMBER	DESCRIPTION

REVISIONS

DATE	BY	DESCRIPTION

WASHINGTON METROPOLITAN AREA TRANSIT AUTHORITY

DEPARTMENT OF TRANSIT INFRASTRUCTURE AND ENGINEERING SERVICES

OFFICE OF MAJOR CAPITAL PROJECTS

SUBMITTED

DATE

APPROVED

CHIEF ENGINEER

DATE

POTOMAC YARD METRORAIL STATION

GENERAL PLANS

ALTERNATIVE D

PLAN AND PROFILE 6 OF 6

SCALE

AS SHOWN

DRAWING NO.


PP-ALTD-006

SHEET NO.

55 OF 79

CONTRACT NO.

3/26/2015 4:08:36 PM P:\1202_Potomac_Yard_30%_Design\1200_Drawings\1225_FinalGeneralPlans\140104_PotomacYard_Alt D.rvt

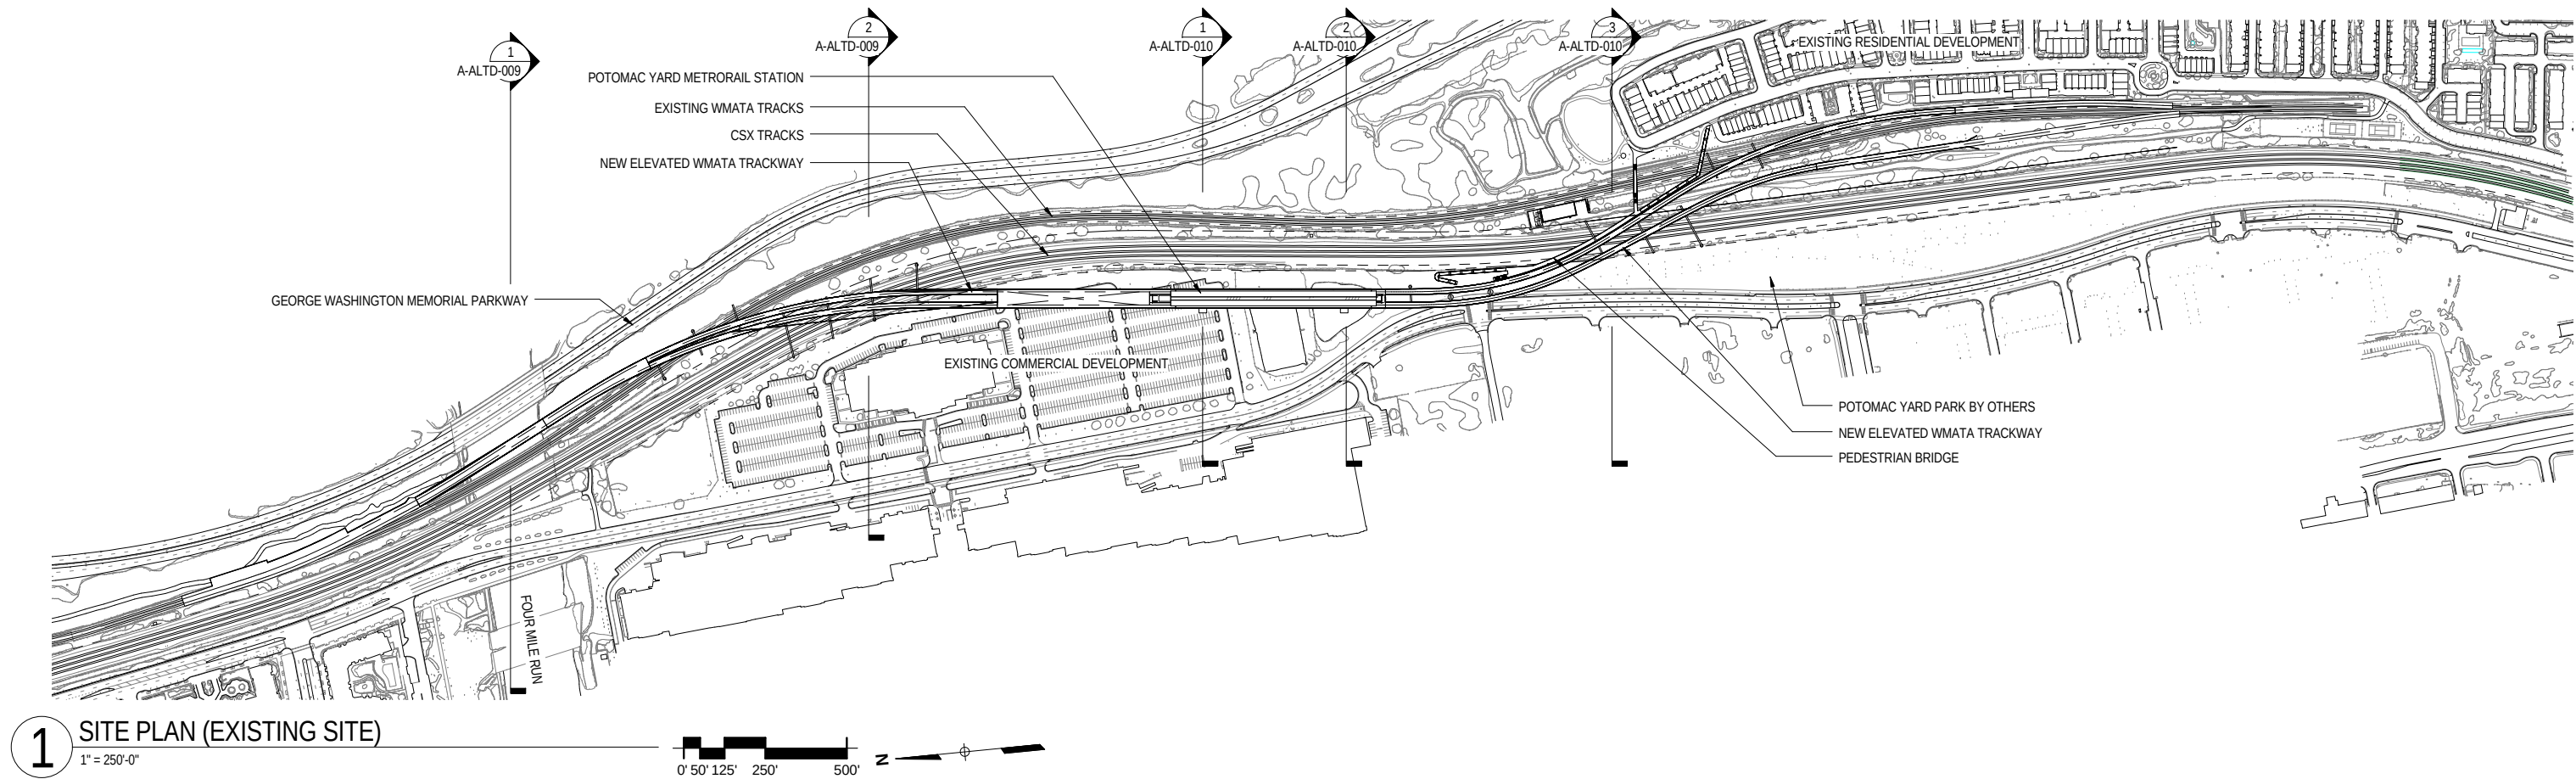

NOTE: FINAL PEDESTRIAN BRIDGE AND TOUCHDOWN LOCATIONS ARE TO BE COORDINATED WITH THE CITY OF ALEXANDRIA AND CSX.


CONTRACT NO.
-

	REFERENCE DRAWINGS			REVISIONS		
	NUMBER	DESCRIPTION	DATE	BY	DESCRIPTION	
DESIGNED	ETM	07/25/12	DATE			
DRAWN	ETM	11/08/12	DATE			
CHECKED	FVP	09/26/12	DATE			
APPROVED	WBG	11/08/12	DATE			

WASHINGTON METROPOLITAN AREA TRANSIT AUTHORITY		
DEPARTMENT OF TRANSIT INFRASTRUCTURE AND ENGINEERING SERVICES OFFICE OF MAJOR CAPITAL PROJECTS		
SUBMITTED	DATE	APPROVED CHIEF ENGINEER
		DATE


POTOMAC YARD METRORAIL STATION GENERAL PLANS ALTERNATIVE D OVERALL SITE PLAN		
SCALE 1" = 250'-0"	DRAWING NO. A-ALTD-001	SHEET NO. 56 of 79

3/26/2015 4:08:56 PM P:\1202_Potomac Yard_30% Design\1200_Drawings\1225_FinalGeneralPlans\140104_PotomacYard_Alt D.rvt

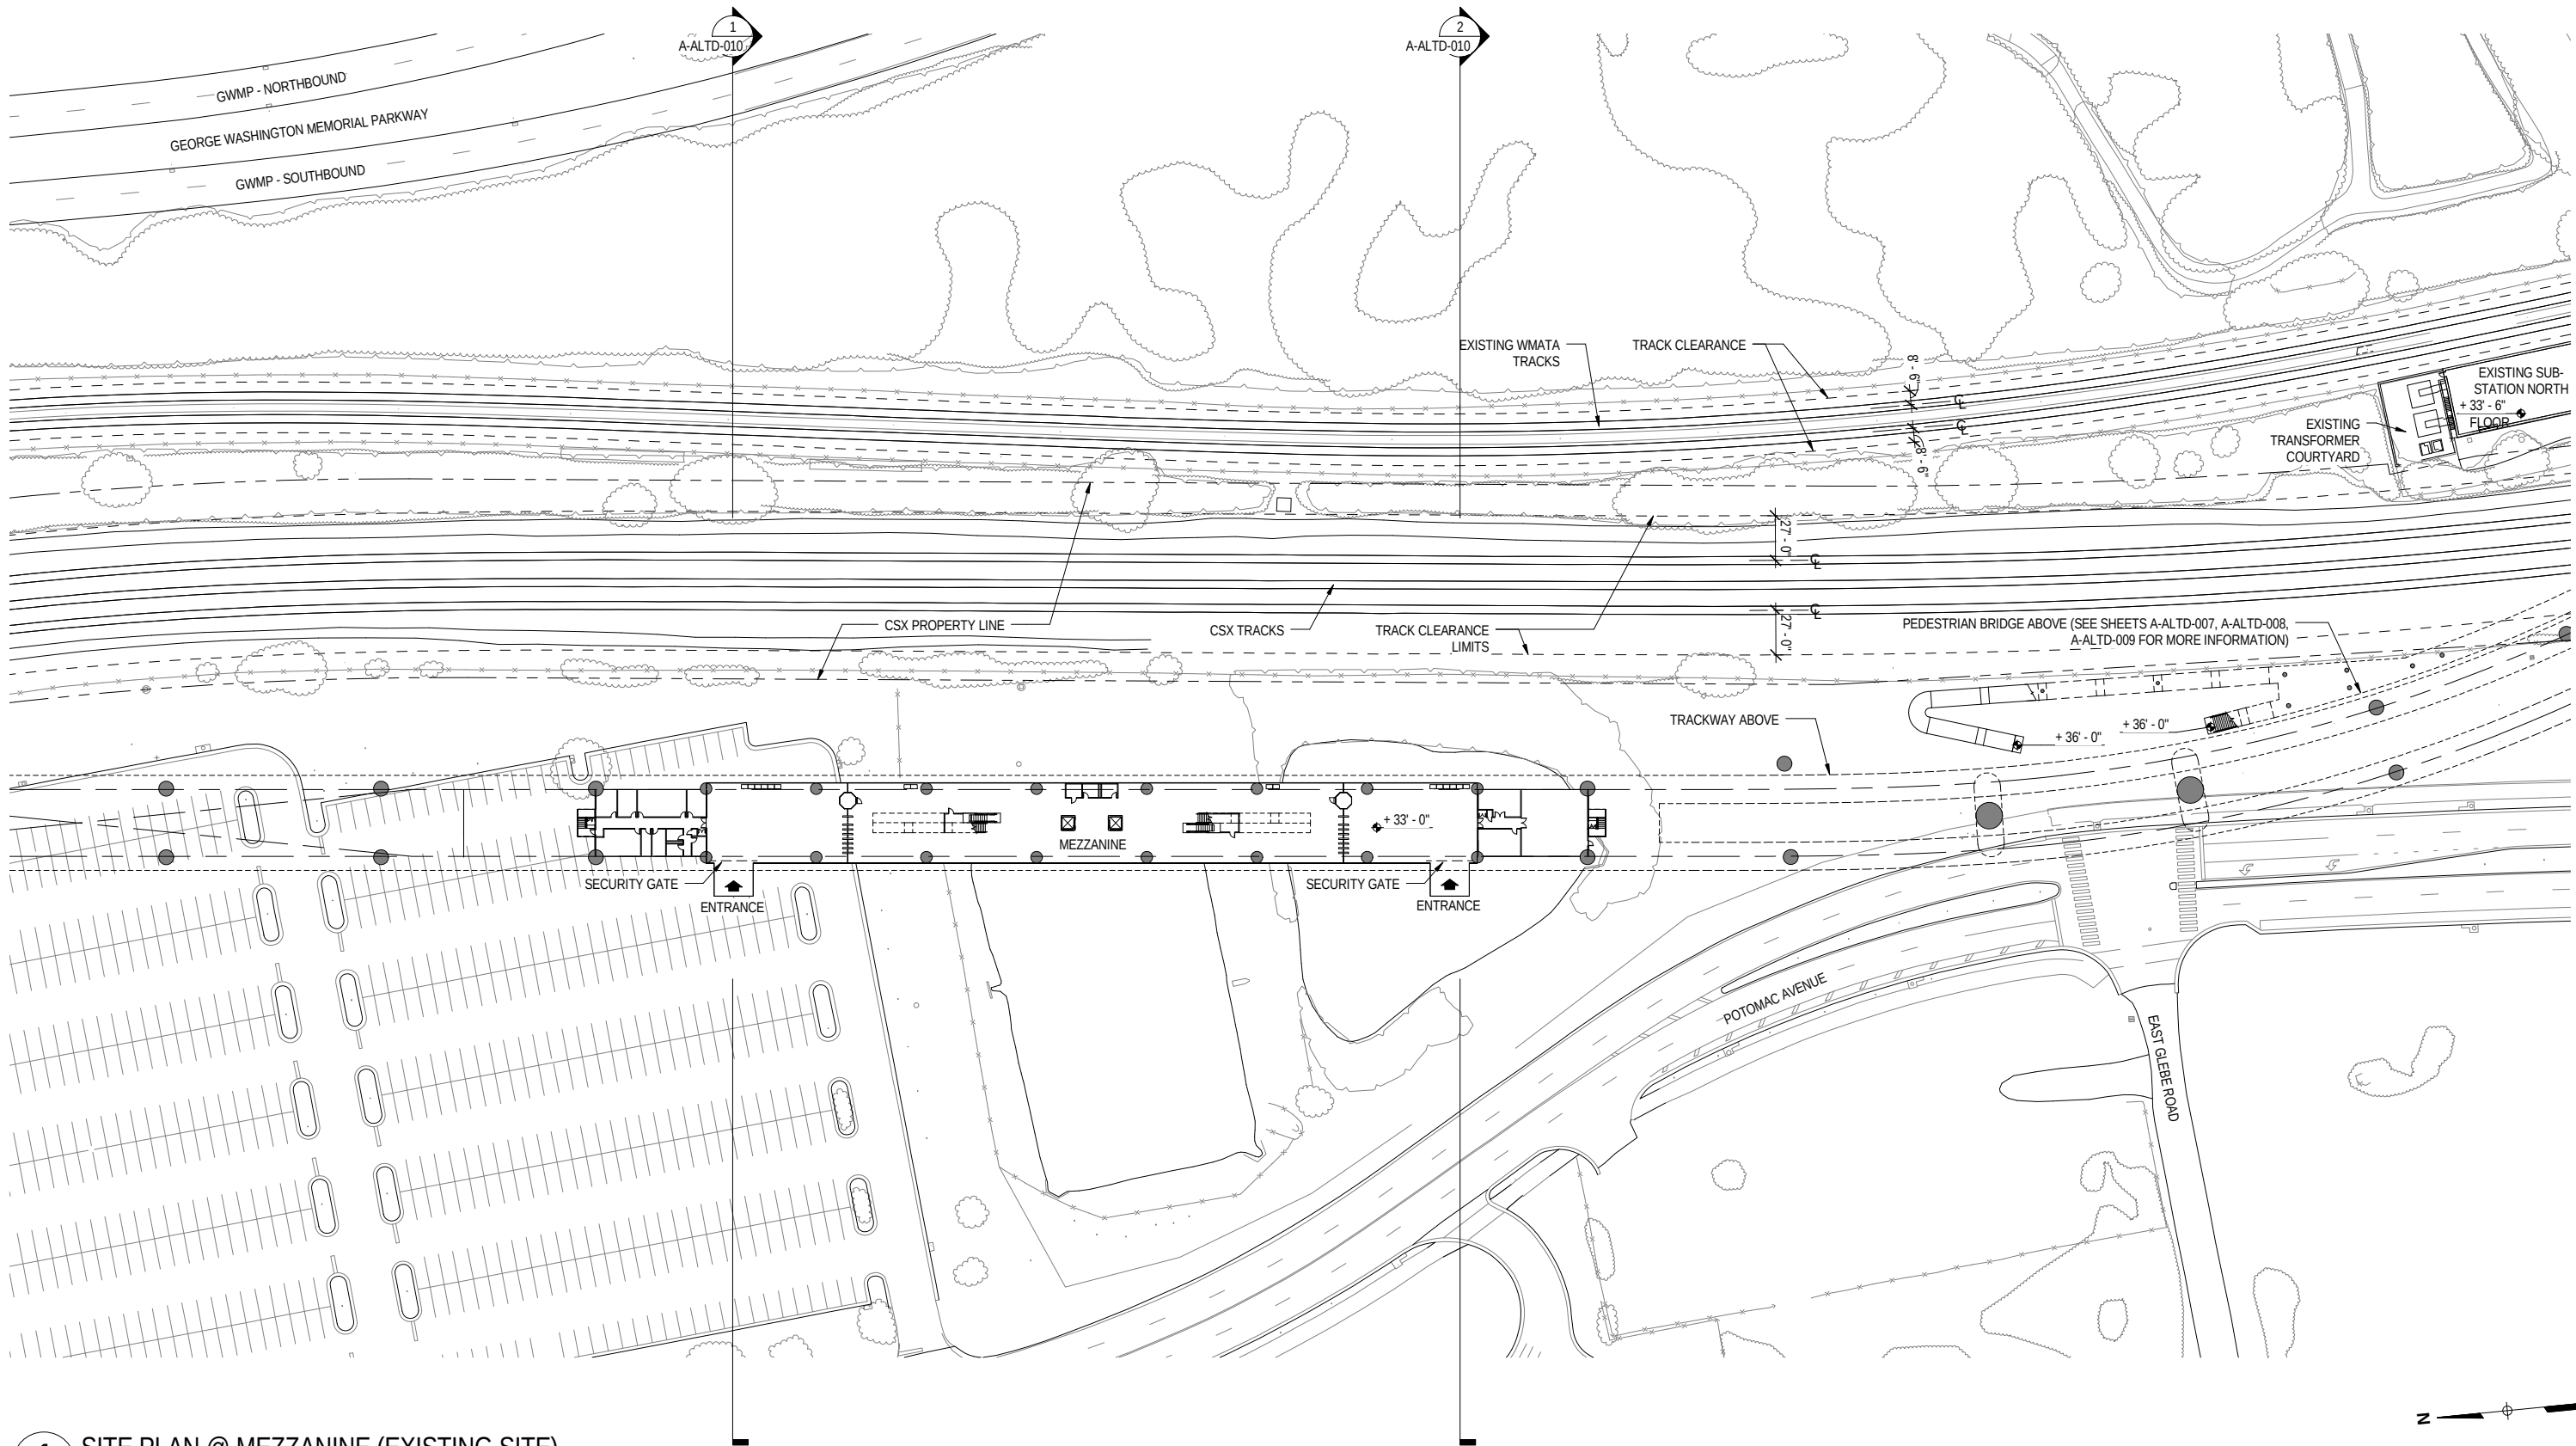

1 SITE PLAN @ MEZZANINE (EXISTING SITE)
1" = 50'-0"

NOTE: FINAL PEDESTRIAN BRIDGE AND TOUCHDOWN LOCATIONS ARE TO BE COORDINATED WITH THE CITY OF ALEXANDRIA AND CSX.

 

CONTRACT NO.
-

DESIGNED	ETM	07/25/12
		DATE
DRAWN	ETM	11/08/12
		DATE
CHECKED	FVP	09/26/12
		DATE
APPROVED	WBG	11/08/12
		DATE

REFERENCE DRAWINGS	
NUMBER	DESCRIPTION

REVISIONS		
DATE	BY	DESCRIPTION

WASHINGTON METROPOLITAN AREA TRANSIT AUTHORITY

DEPARTMENT OF TRANSIT INFRASTRUCTURE AND ENGINEERING SERVICES
OFFICE OF MAJOR CAPITAL PROJECTS


SUBMITTED _____ DATE _____

APPROVED _____
CHIEF ENGINEER

DATE _____


POTOMAC YARD METRORAIL STATION GENERAL PLANS ALTERNATIVE D SITE PLAN AT MEZZANINE (EXISTING SITE)		
SCALE 1" = 50'-0"	DRAWING NO. A-ALTD-002	SHEET NO. 57 of 79

3/26/2015 4:09:03 PM P:\1202_Potomac Yard_30% Design\1200_Drawings\1225_FinalGeneralPlans\140104_PotomacYard_Alt D.rvt

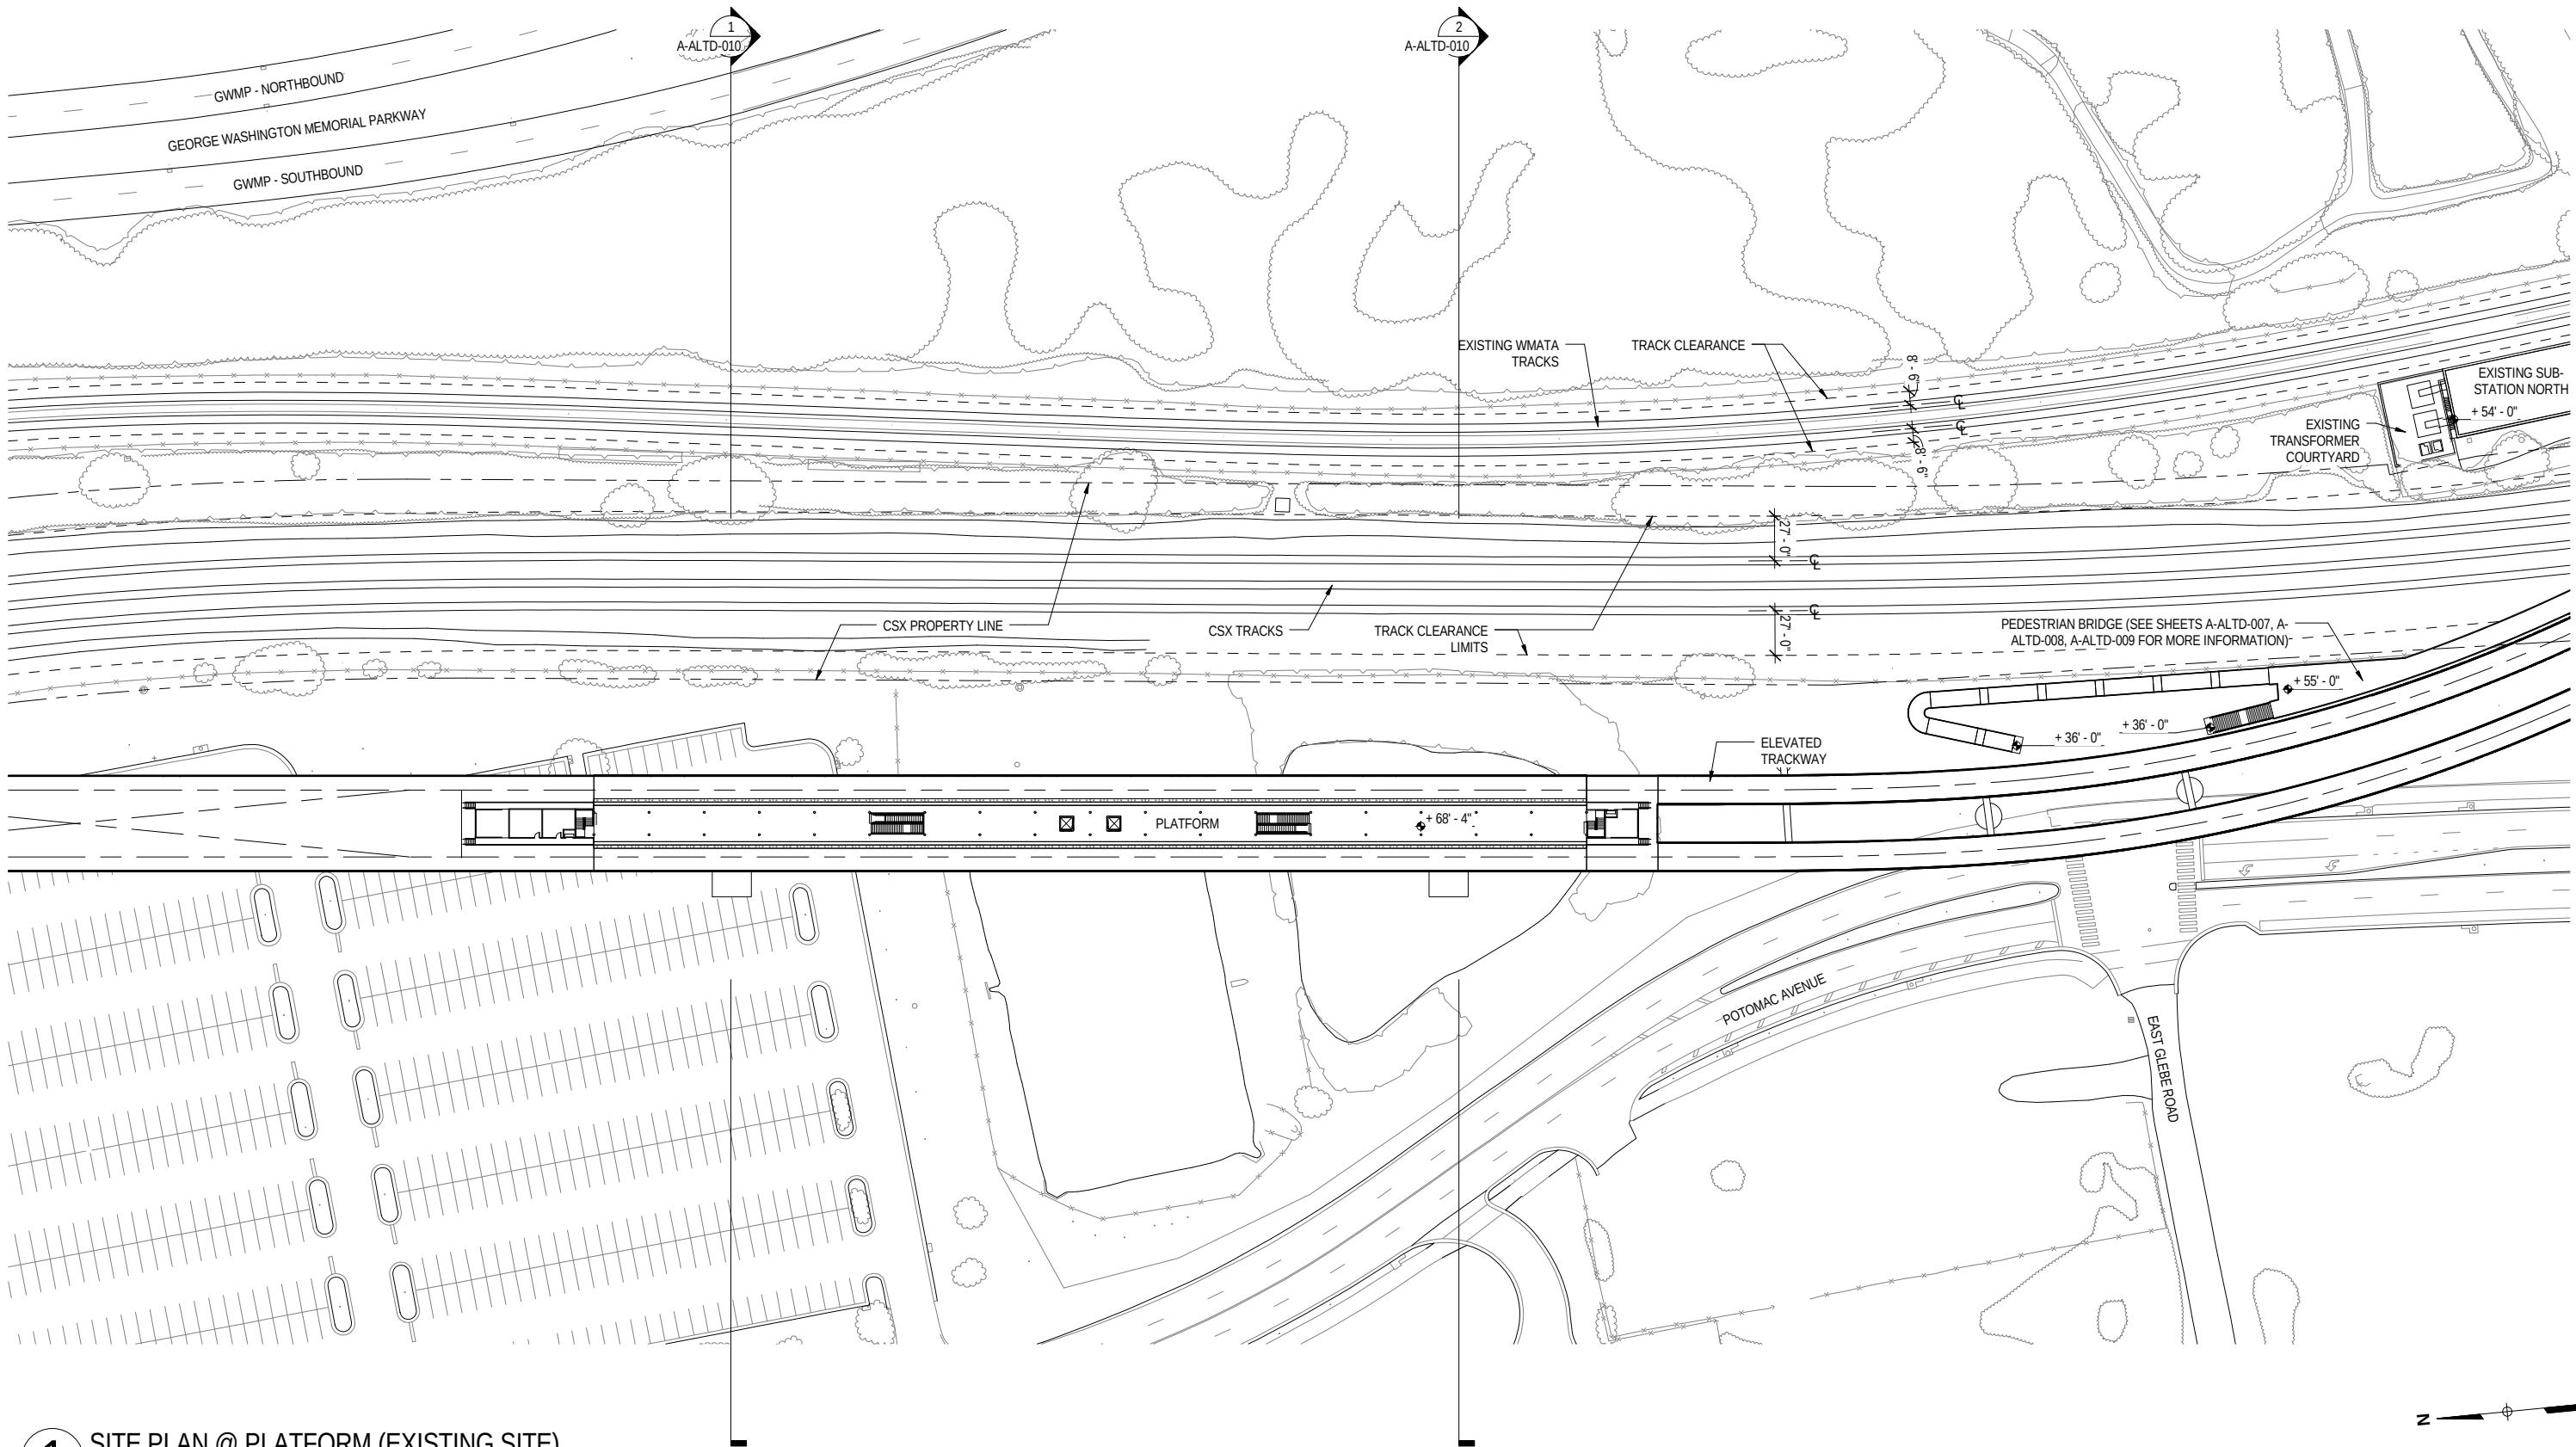

1 SITE PLAN @ PLATFORM (EXISTING SITE)
1" = 50'-0"

NOTE: FINAL PEDESTRIAN BRIDGE AND TOUCHDOWN LOCATIONS ARE TO BE COORDINATED WITH THE CITY OF ALEXANDRIA AND CSX.

 

CONTRACT NO.

DESIGNED	ETM	07/25/12
		DATE
DRAWN	ETM	11/08/12
		DATE
CHECKED	FVP	09/26/12
		DATE
APPROVED	WBG	11/08/12
		DATE

REFERENCE DRAWINGS	
NUMBER	DESCRIPTION

REVISIONS		
DATE	BY	DESCRIPTION

WASHINGTON METROPOLITAN AREA TRANSIT AUTHORITY
DEPARTMENT OF TRANSIT INFRASTRUCTURE AND ENGINEERING SERVICES
OFFICE OF MAJOR CAPITAL PROJECTS

SUBMITTED _____ DATE _____

APPROVED _____
CHIEF ENGINEER

DATE _____



POTOMAC YARD METRORAIL STATION
GENERAL PLANS
ALTERNATIVE D
SITE PLAN AT PLATFORM (EXISTING SITE)

SCALE
1" = 50'-0"

DRAWING NO.
A-ALTD-003

SHEET NO.
58 of 79

3/26/2015 4:09:11 PM P:\1202_Potomac Yard_30% Design\1200_Drawings\1225_Rev\150326_FinalGeneralPlans\140104_PotomacYard_Alt D.rvt

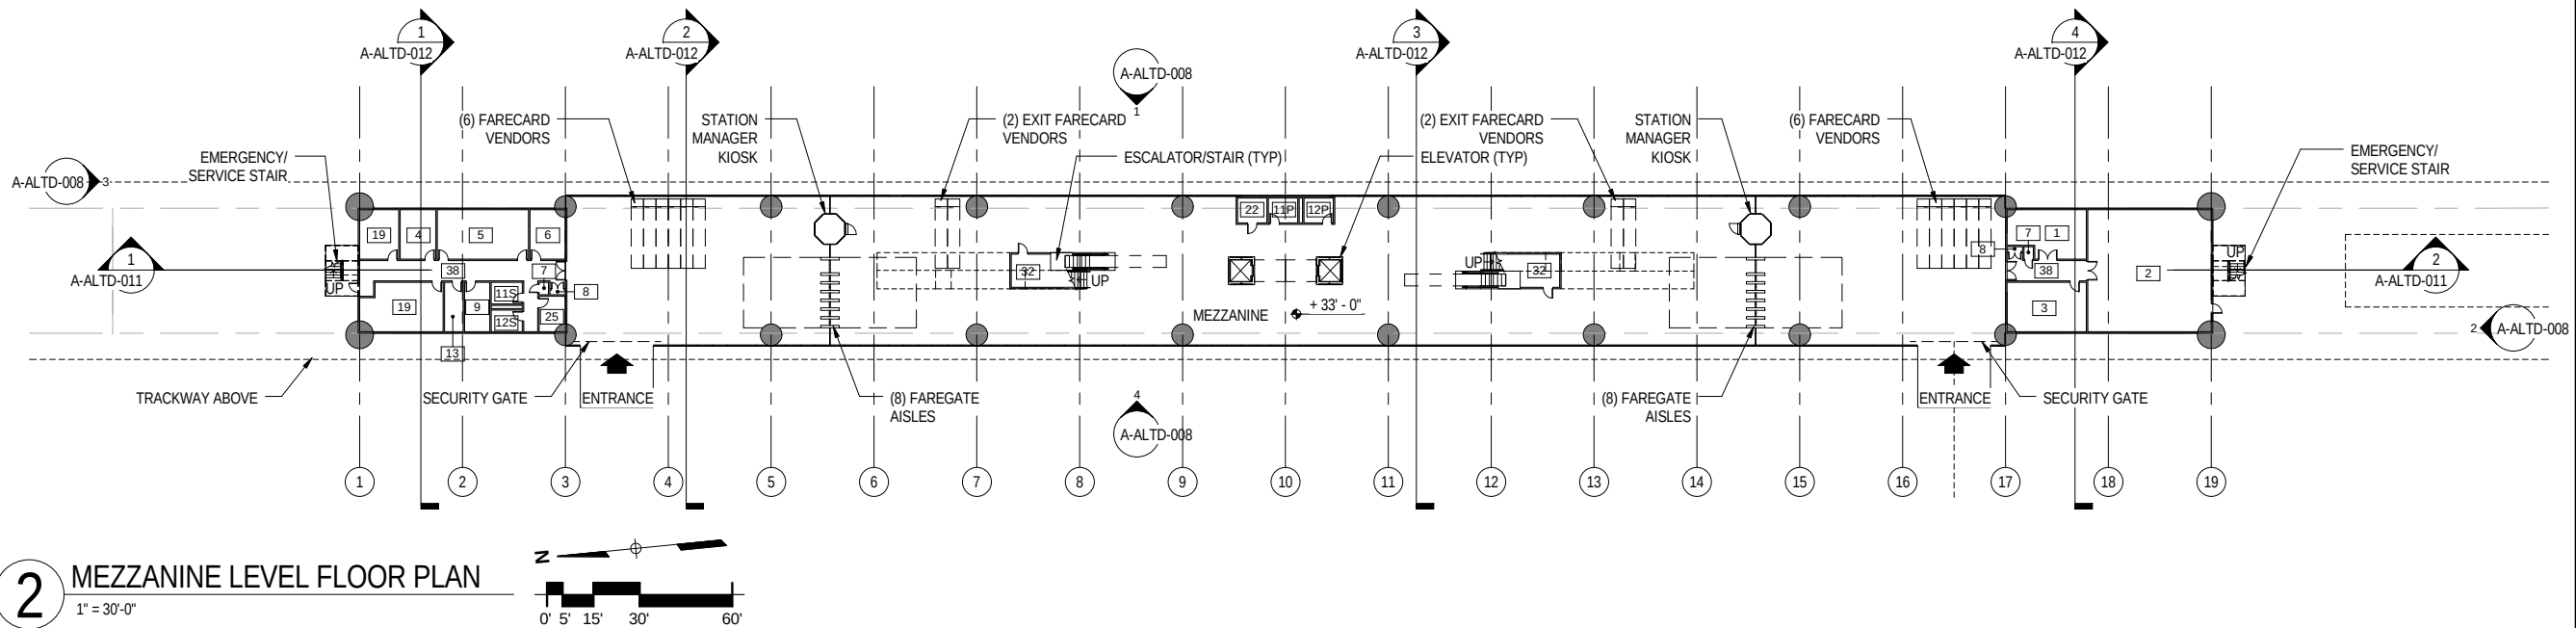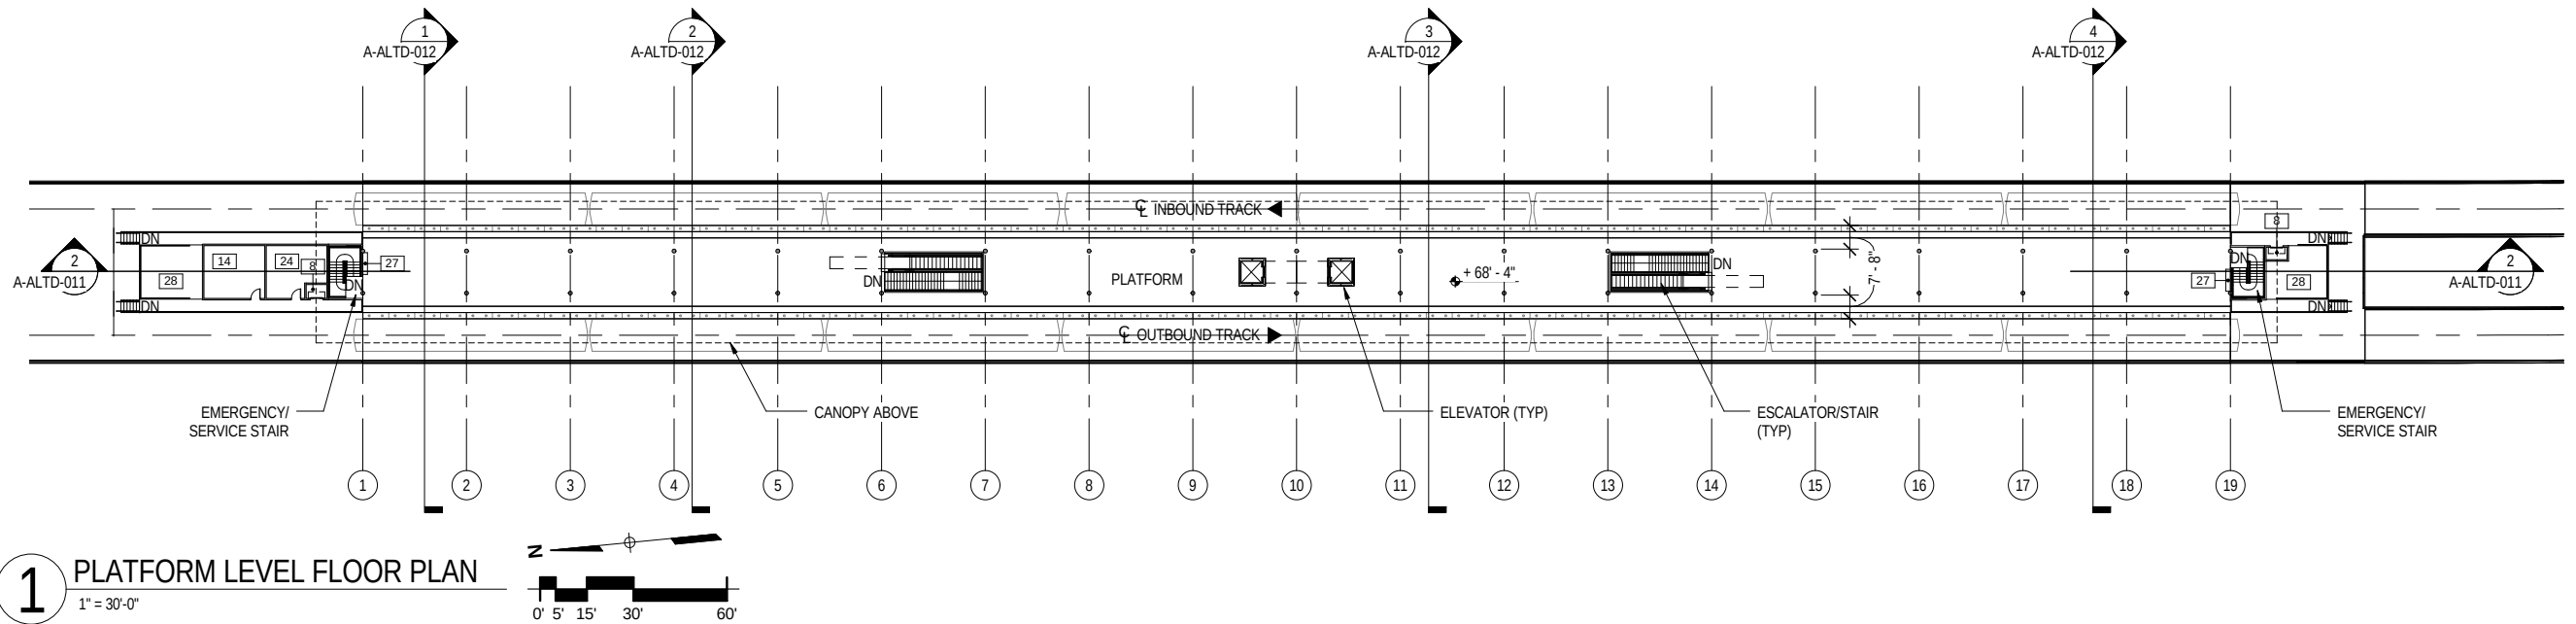

ROOM KEY	
1	MECHANICAL (FAN ROOM)
2	A.C. SWITCHBOARD ROOM
3	BATTERY ROOM
4	COMMUNICATION ROOM
5	TRAIN CONTROL ROOM
6	OPERATION ROOM
7	TELEPHONE ROOM
8	FIRE EQUIPMENT CABINET
9	CLEANER'S ROOM
11P	WOMEN'S PUBLIC RESTROOM
11S	WOMEN'S STAFF RESTROOM
12P	MEN'S PUBLIC RESTROOM
12S	MEN'S STAFF RESTROOM
13	WATER HEATER SERVICE ROOM
14	D.C. TIE BREAKER ROOM
19	MAINTENANCE ROOM
22	ELEVATOR MACHINE ROOM
24	CART STORAGE
25	ELECTRICAL CABINET ROOM
27	EMERGENCY TUNNEL EVACUATION CART STORAGE ROOM
28	AREA OF RESCUE ASSISTANCE
32	ESCALATOR CONTROL ROOM
38	SERVICE CORRIDOR

DESIGNED	ETM	07/25/12
		DATE
DRAWN	ETM	11/08/12
		DATE
CHECKED	FVP	09/26/12
		DATE
APPROVED	WBG	11/08/12
		DATE

REFERENCE DRAWINGS	
NUMBER	DESCRIPTION

REVISIONS		
DATE	BY	DESCRIPTION

WASHINGTON METROPOLITAN AREA TRANSIT AUTHORITY

DEPARTMENT OF TRANSIT INFRASTRUCTURE AND ENGINEERING SERVICES
OFFICE OF MAJOR CAPITAL PROJECTS

SUBMITTED _____
DATE _____

APPROVED _____
CHIEF ENGINEER DATE _____

POTOMAC YARD METRORAIL STATION
GENERAL PLANS
ALTERNATIVE D
FLOOR PLANS


SCALE
1" = 30'-0"

DRAWING NO.
A-ALTD-004

SHEET NO.
59 of 79


CONTRACT NO.

3/26/2015 4:09:18 PM P:\1202_Potomac Yard_30% Design\1200_Drawings\1225_FinalGeneralPlans\140104_PotomacYard_Alt D.rvt

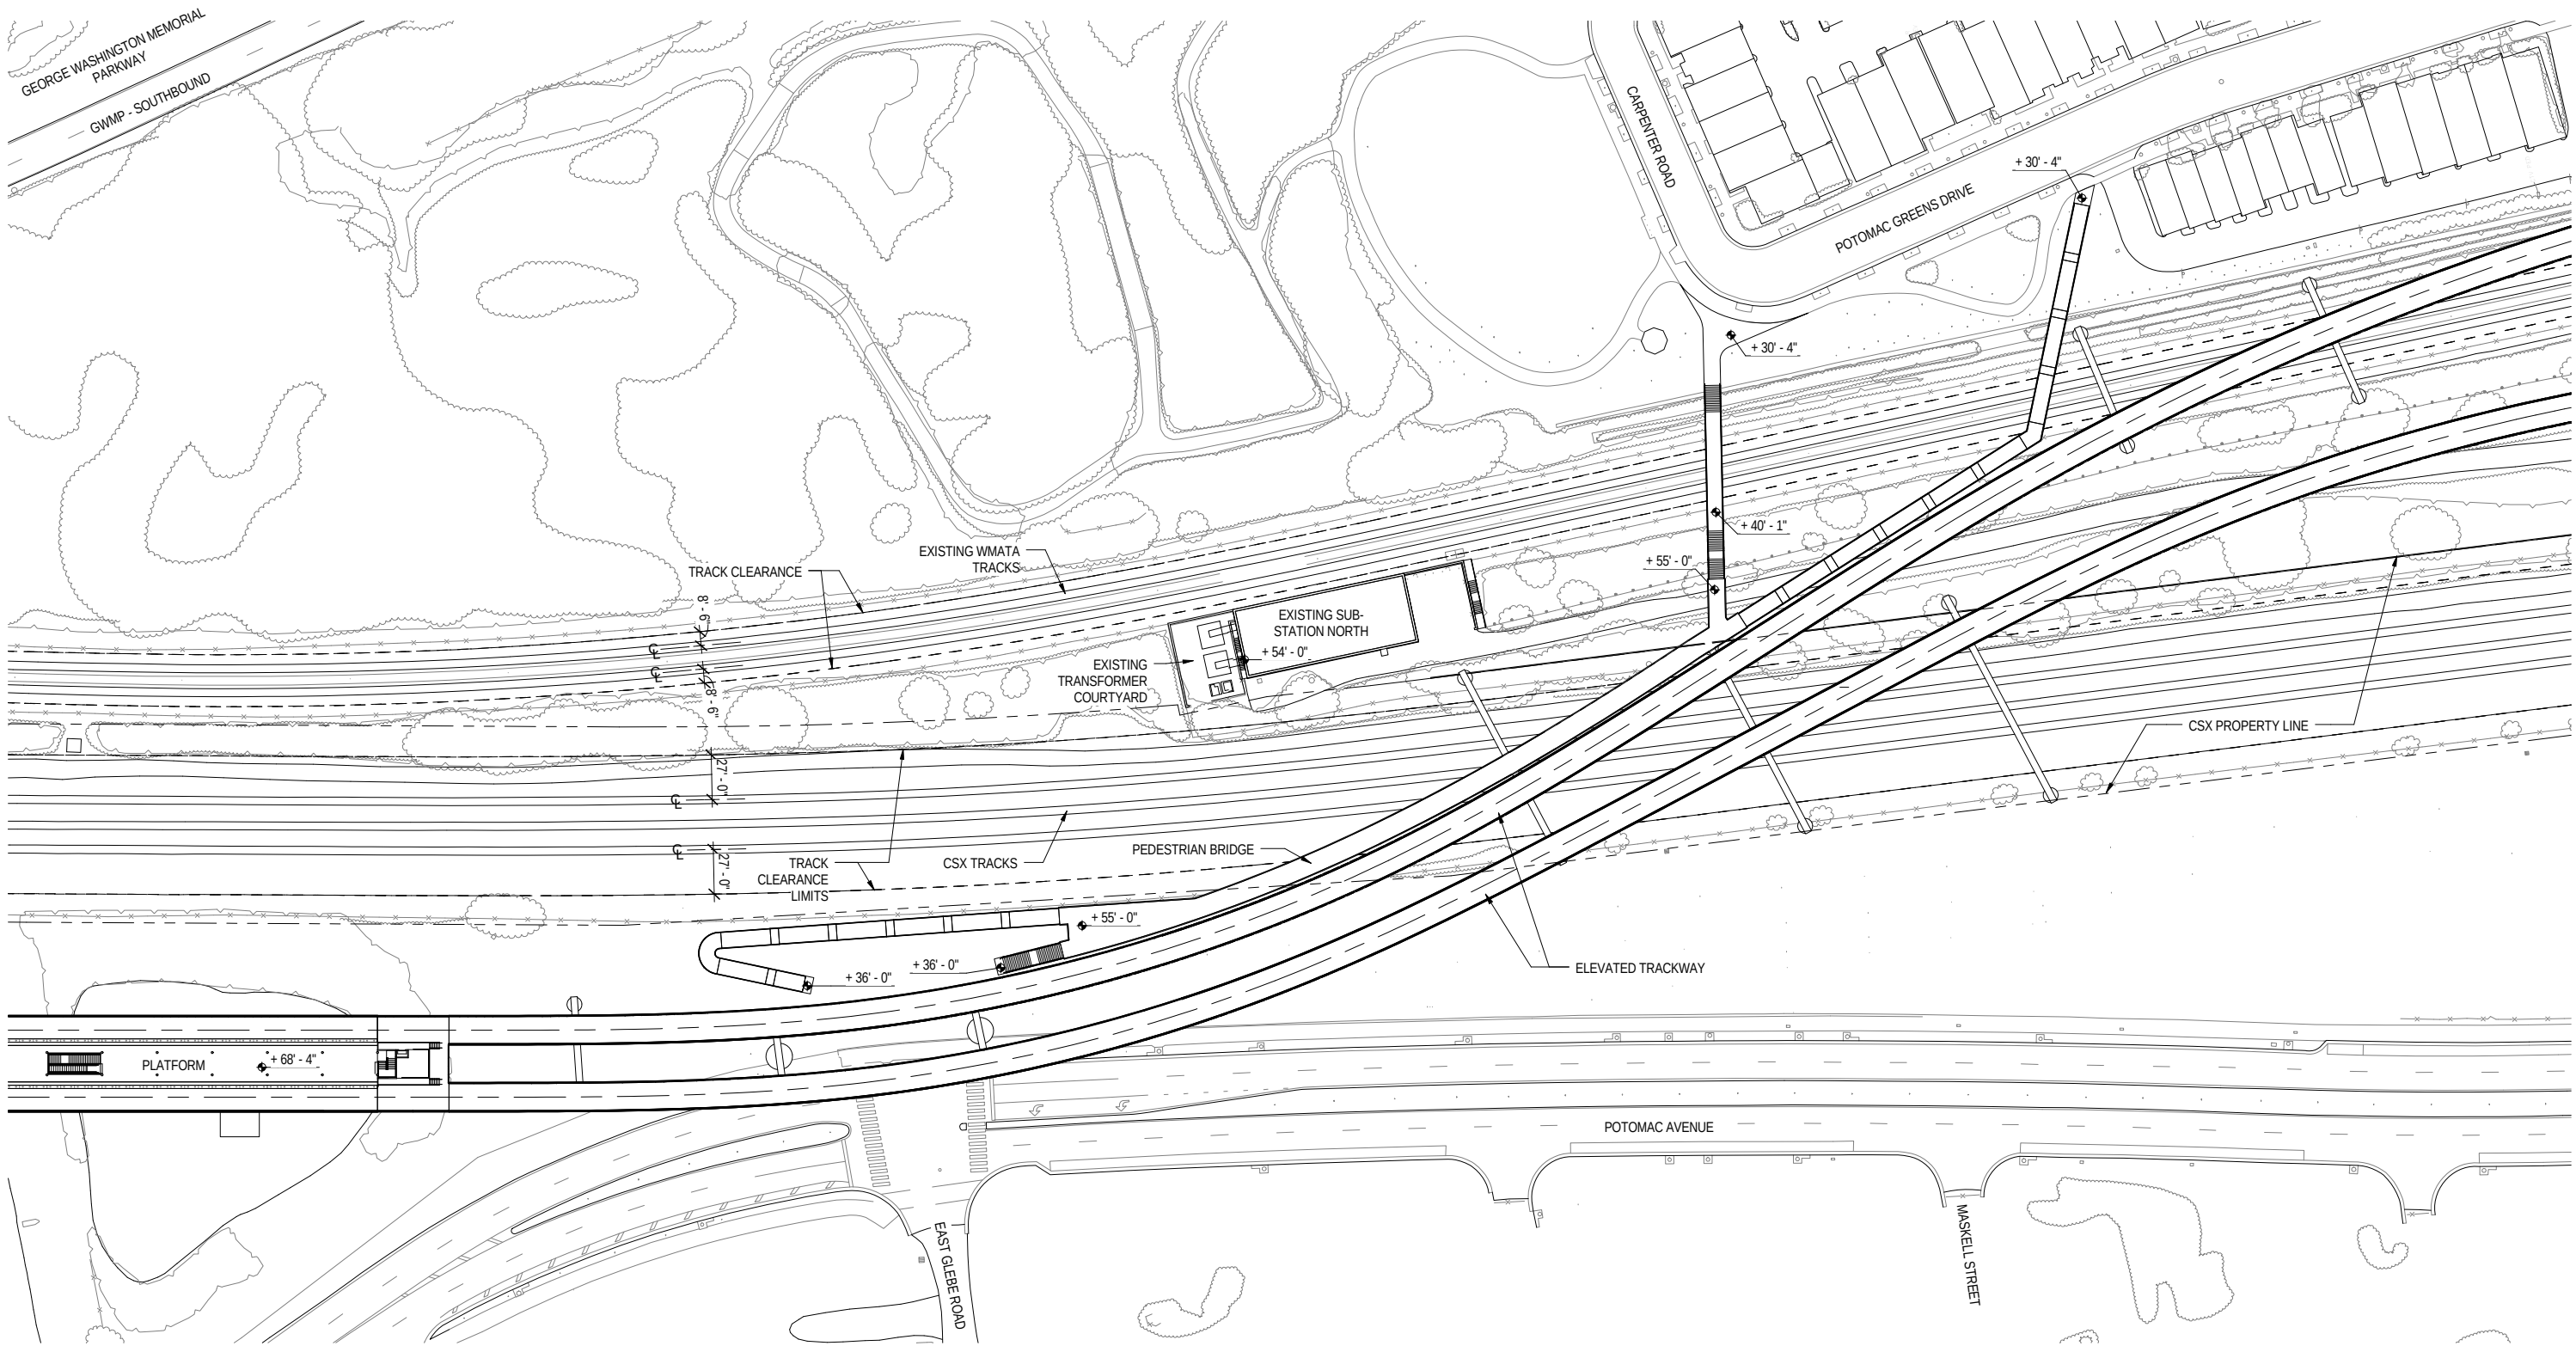

1 PEDESTRIAN BRIDGE PLAN - OPTION 1
1" = 50'-0"

NOTE: FINAL PEDESTRIAN BRIDGE AND TOUCHDOWN LOCATIONS ARE TO BE COORDINATED WITH THE CITY OF ALEXANDRIA AND CSX.

 

CONTRACT NO.

DESIGNED	ETM	07/25/12
		DATE
DRAWN	ETM	11/08/12
		DATE
CHECKED	FVP	09/26/12
		DATE
APPROVED	WBG	11/08/12
		DATE

REFERENCE DRAWINGS	
NUMBER	DESCRIPTION

REVISIONS		
DATE	BY	DESCRIPTION

WASHINGTON METROPOLITAN AREA TRANSIT AUTHORITY

DEPARTMENT OF TRANSIT INFRASTRUCTURE AND ENGINEERING SERVICES
OFFICE OF MAJOR CAPITAL PROJECTS

SUBMITTED _____ DATE _____

APPROVED _____
CHIEF ENGINEER

DATE _____


POTOMAC YARD METRORAIL STATION
GENERAL PLANS
ALTERNATIVE D
PEDESTRIAN BRIDGE PLAN - OPTION 1

SCALE
1" = 50'-0"

DRAWING NO.
A-ALTD-005


SHEET NO.
60 of 79

3/26/2015 4:09:26 PM P:\1202_Potomac Yard_30% Design\1200_Drawings\1225_FinalGeneralPlans\140104_PotomacYard_Alt D.rvt

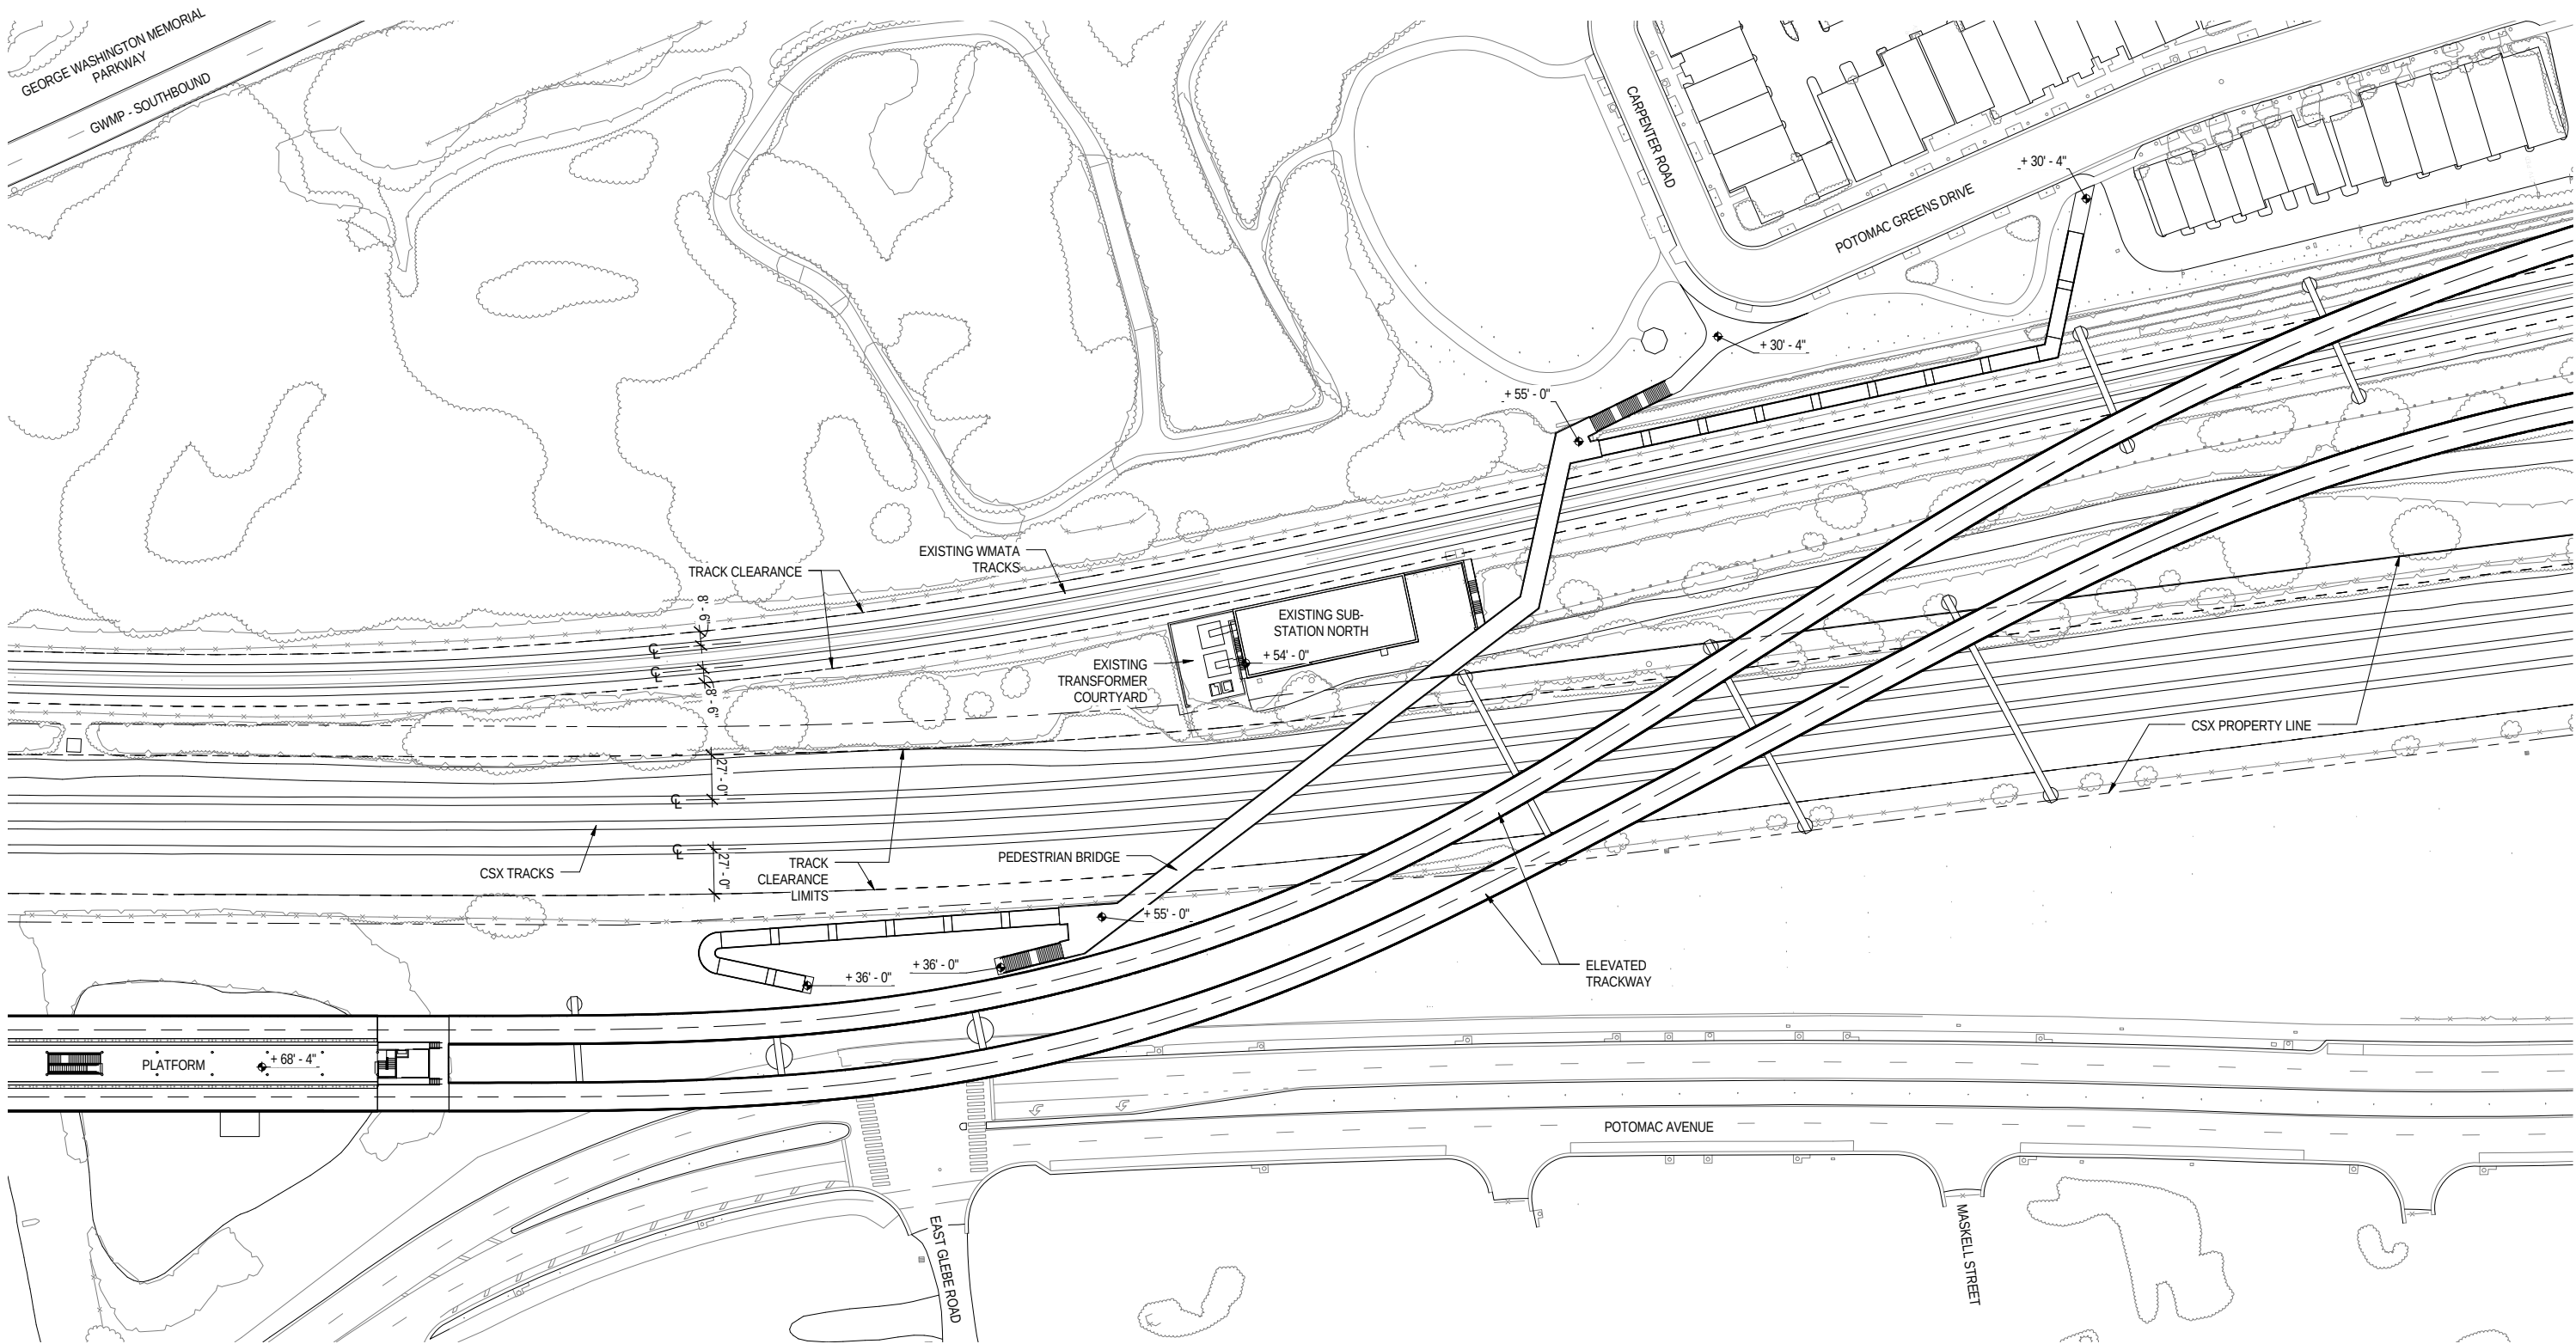

1 PEDESTRIAN BRIDGE PLAN - OPTION 2
1" = 50'-0"

NOTE: FINAL PEDESTRIAN BRIDGE AND TOUCHDOWN LOCATIONS ARE TO BE COORDINATED WITH THE CITY OF ALEXANDRIA AND CSX.

 

CONTRACT NO.

DESIGNED	ETM	07/25/12
		DATE
DRAWN	ETM	11/08/12
		DATE
CHECKED	FVP	09/26/12
		DATE
APPROVED	WBG	11/08/12
		DATE

REFERENCE DRAWINGS	
NUMBER	DESCRIPTION

REVISIONS		
DATE	BY	DESCRIPTION

WASHINGTON METROPOLITAN AREA TRANSIT AUTHORITY

DEPARTMENT OF TRANSIT INFRASTRUCTURE AND ENGINEERING SERVICES
OFFICE OF MAJOR CAPITAL PROJECTS

SUBMITTED _____ DATE _____

APPROVED _____
CHIEF ENGINEER

DATE _____


POTOMAC YARD METRORAIL STATION
GENERAL PLANS
ALTERNATIVE D
PEDESTRIAN BRIDGE PLAN - OPTION 2

SCALE
1" = 50'-0"

DRAWING NO.
A-ALTD-006

SHEET NO.
61 of 79


3/26/2015 4:09:34 PM P:\1202_Potomac_Yard_30%_Design\1200_Drawings\1225_FinalGeneralPlans\140104_PotomacYard_Alt D.rvt

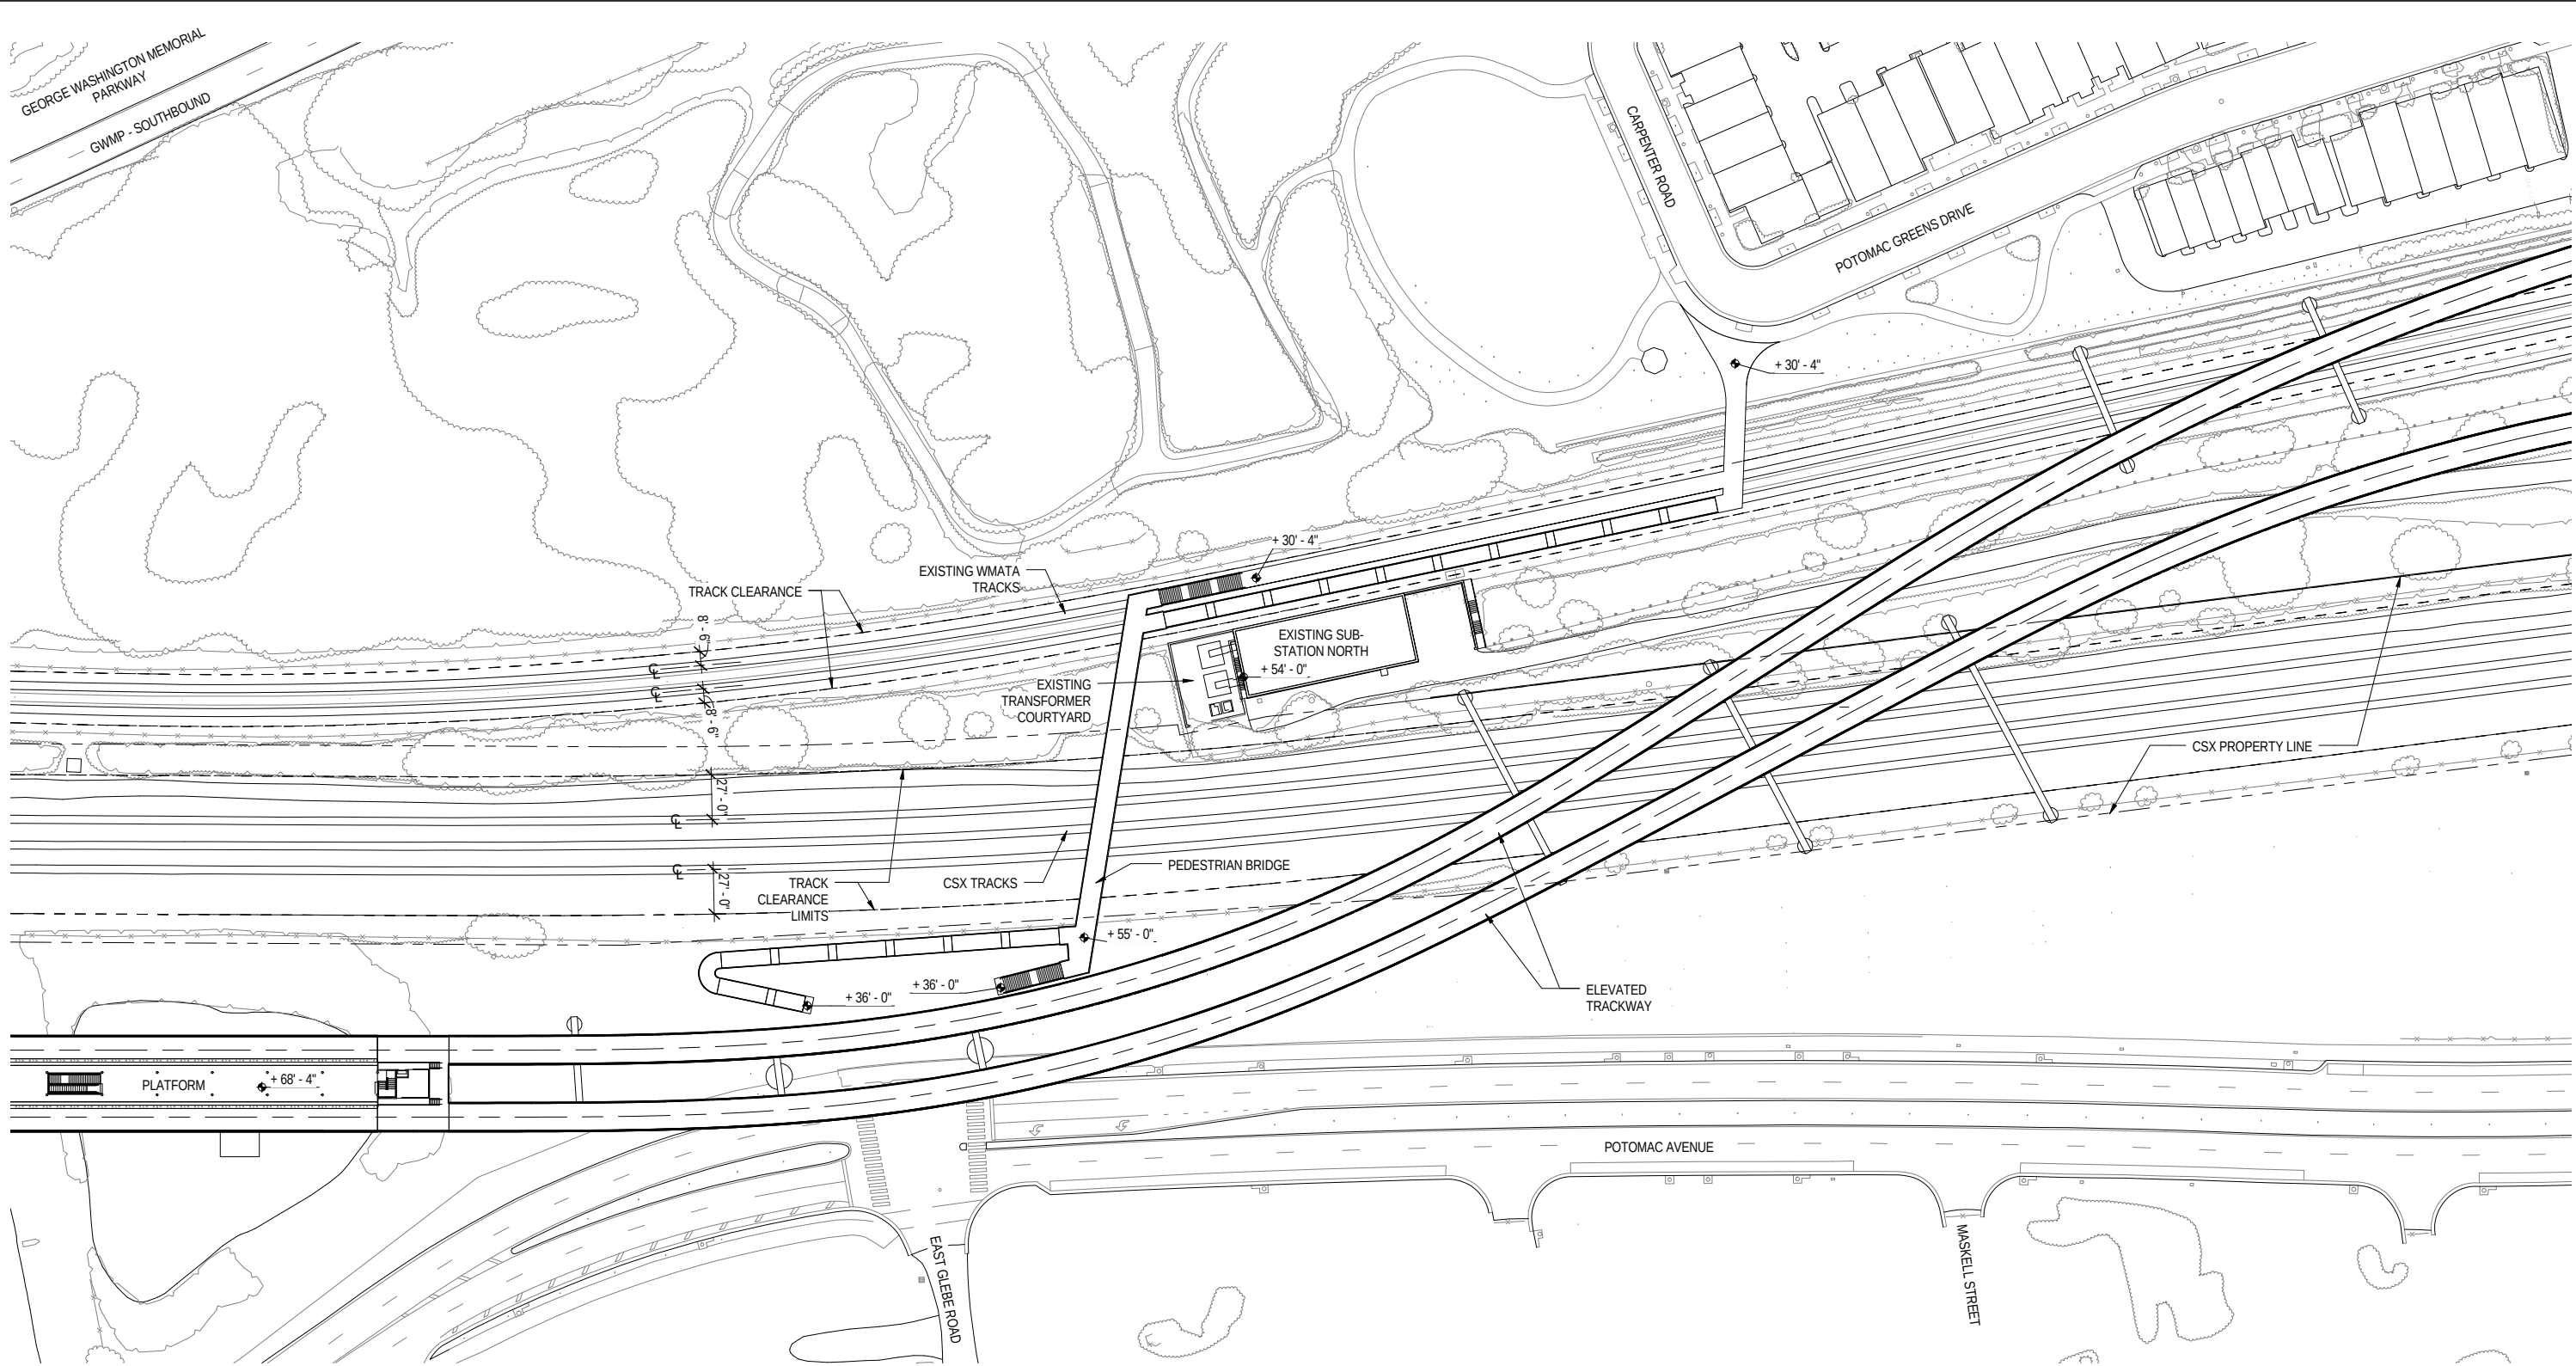

1 PEDESTRIAN BRIDGE PLAN - OPTION 3

1" = 50'-0"

NOTE: FINAL PEDESTRIAN BRIDGE AND TOUCHDOWN LOCATIONS ARE TO BE COORDINATED WITH THE CITY OF ALEXANDRIA AND CSX.

 

CONTRACT NO.

			REFERENCE DRAWINGS		REVISIONS		
			NUMBER	DESCRIPTION	DATE	BY	DESCRIPTION
DESIGNED	ETM	07/25/12 DATE					
DRAWN	ETM	11/08/12 DATE					
CHECKED	FVP	09/26/12 DATE					
APPROVED	WBG	11/08/12 DATE					


WASHINGTON METROPOLITAN AREA TRANSIT AUTHORITY
DEPARTMENT OF TRANSIT INFRASTRUCTURE AND ENGINEERING SERVICES
OFFICE OF MAJOR CAPITAL PROJECTS

SUBMITTED _____ DATE _____
APPROVED _____ DATE _____
CHIEF ENGINEER


POTOMAC YARD METRORAIL STATION
GENERAL PLANS
ALTERNATIVE D
PEDESTRIAN BRIDGE PLAN - OPTION 3

SCALE 1" = 50'-0"
DRAWING NO. A-ALTD-007
SHEET NO. 62 of 79


3/26/2015 4:10:30 PM P:\1202_Potomac Yard_30% Design\1200_Drawings\1225_FinalGeneralPlans\140104_PotomacYard_Alt D.rvt

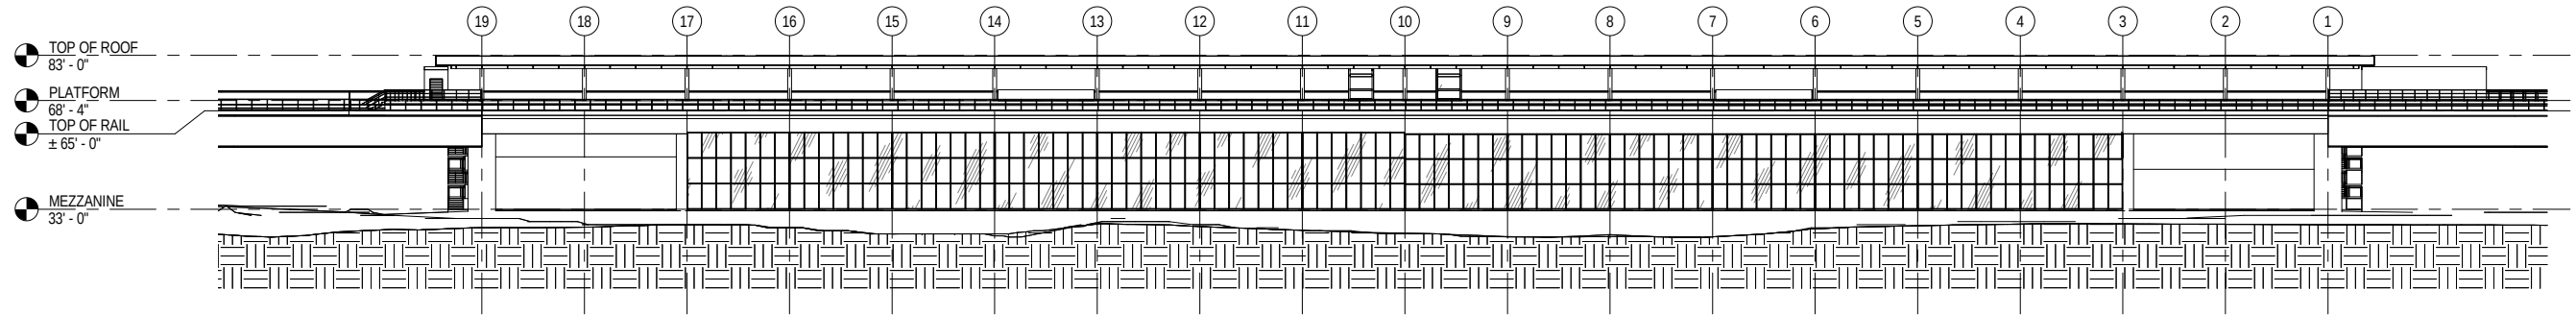


1 EAST ELEVATION
1" = 30'-0"
REF. SHEET: A-ALTD-004

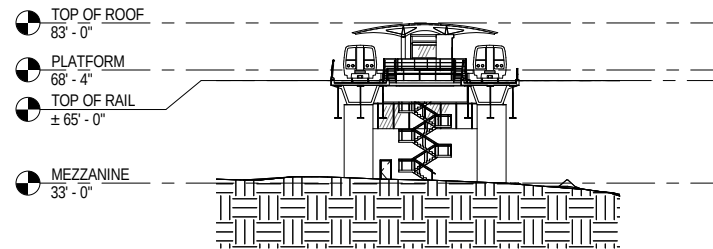

2 NORTH ELEVATION
1" = 30'-0"
REF. SHEET: A-ALTD-004

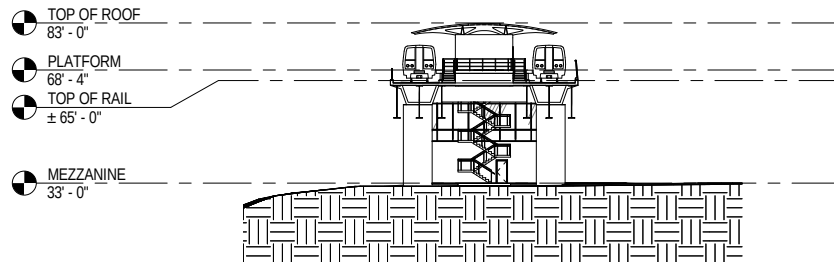

3 SOUTH ELEVATION
1" = 30'-0"
REF. SHEET: A-ALTD-004

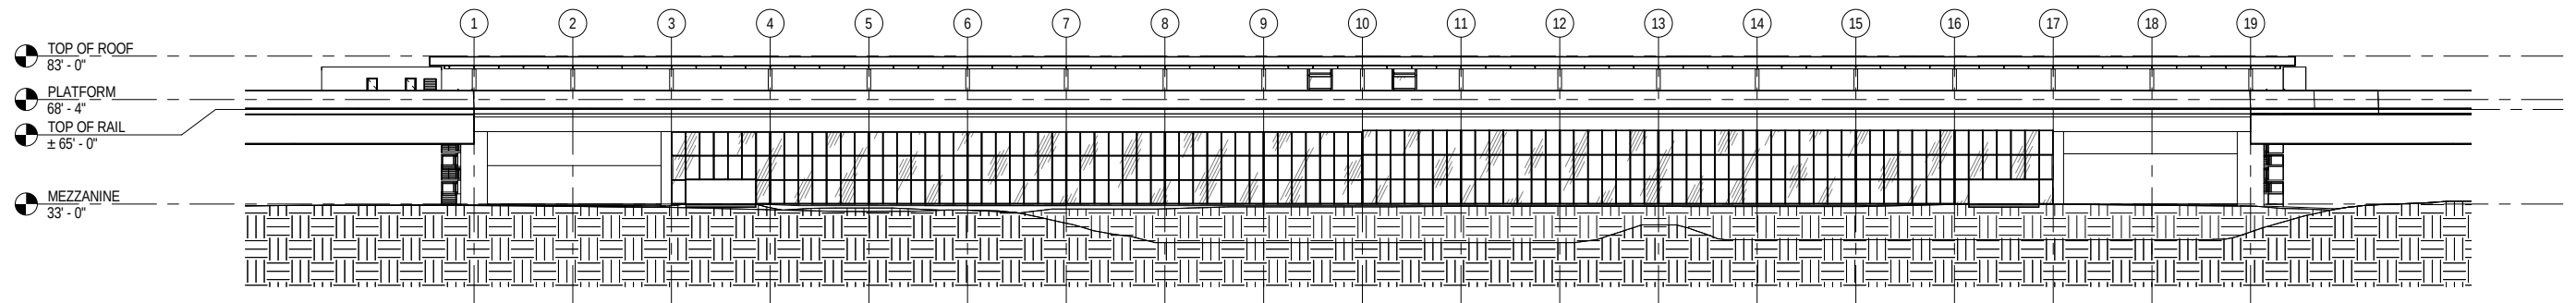

4 WEST ELEVATION
1" = 30'-0"
REF. SHEET: A-ALTD-004

CONTRACT NO.
-

			REFERENCE DRAWINGS		REVISIONS		
			NUMBER	DESCRIPTION	DATE	BY	DESCRIPTION
DESIGNED	ETM	07/25/12					
		DATE					
DRAWN	ETM	11/08/12					
		DATE					
CHECKED	FVP	09/26/12					
		DATE					
APPROVED	WBG	11/08/12					
		DATE					

WASHINGTON METROPOLITAN AREA TRANSIT AUTHORITY
DEPARTMENT OF TRANSIT INFRASTRUCTURE AND ENGINEERING SERVICES
OFFICE OF MAJOR CAPITAL PROJECTS

SUBMITTED
DATE

APPROVED
CHIEF ENGINEER
DATE


POTOMAC YARD METRORAIL STATION
GENERAL PLANS
ALTERNATIVE D
ELEVATIONS

SCALE
1" = 30'-0"



DRAWING NO.
A-ALTD-008

SHEET NO.
63 of 79


3/26/2015 4:10:34 PM P:\1202_Potomac_Yard_30%_Design\1200_Drawings\1225_Rev\150326_FinalGeneralPlans\140104_PotomacYard_Alt D.rvt

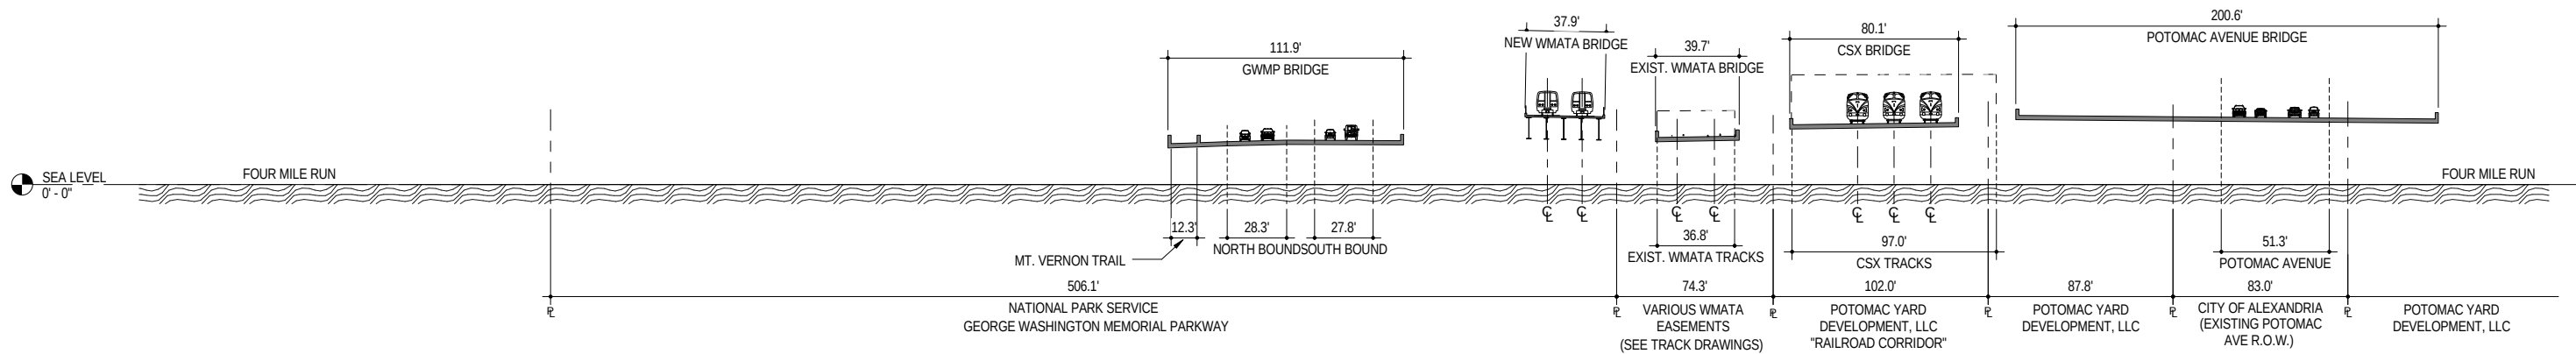

1 SITE SECTION @ FOUR MILE RUN
1" = 40'-0"

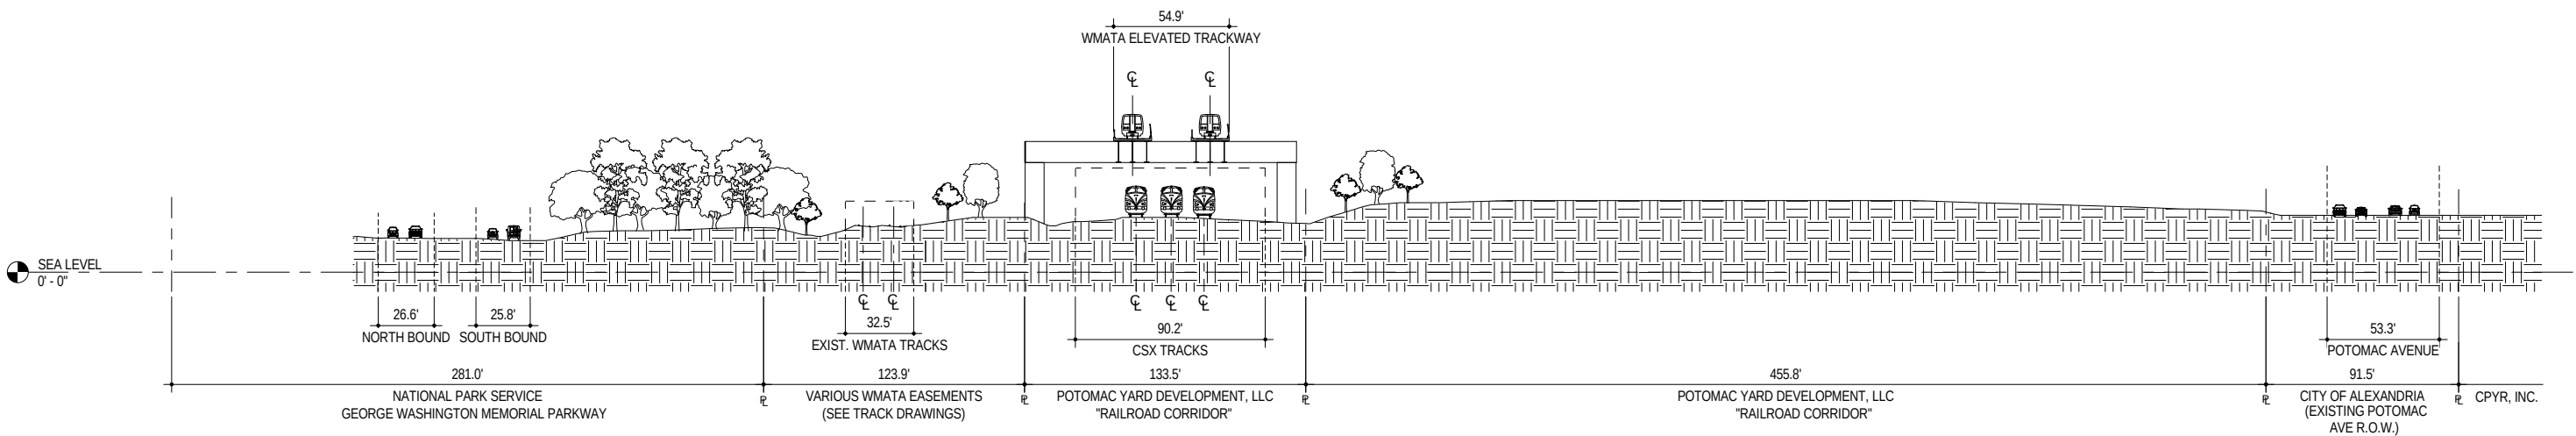 

2 SITE SECTION @ NORTH CROSSOVER
1" = 40'-0"
REF. SHEET: A-ALTD-001

 

CONTRACT NO.
-

DESIGNED	ETM	07/25/12
		DATE
DRAWN	ETM	11/08/12
		DATE
CHECKED	FVP	09/26/12
		DATE
APPROVED	WBG	11/08/12
		DATE

REFERENCE DRAWINGS	
NUMBER	DESCRIPTION

REVISIONS		
DATE	BY	DESCRIPTION




WASHINGTON METROPOLITAN AREA TRANSIT AUTHORITY
DEPARTMENT OF TRANSIT INFRASTRUCTURE AND ENGINEERING SERVICES
OFFICE OF MAJOR CAPITAL PROJECTS

SUBMITTED _____
DATE

APPROVED _____
CHIEF ENGINEER DATE

POTOMAC YARD METRORAIL STATION GENERAL PLANS ALTERNATIVE D SITE SECTIONS		
SCALE 1" = 40'-0"	DRAWING NO. A-ALTD-009	SHEET NO. 64 of 79

3/26/2015 4:10:37 PM P:\1202_Potomac Yard_30% Design\1200_Drawings\1225_Rev\150326_FinalGeneralPlans\140104_PotomacYard_Alt D.rvt

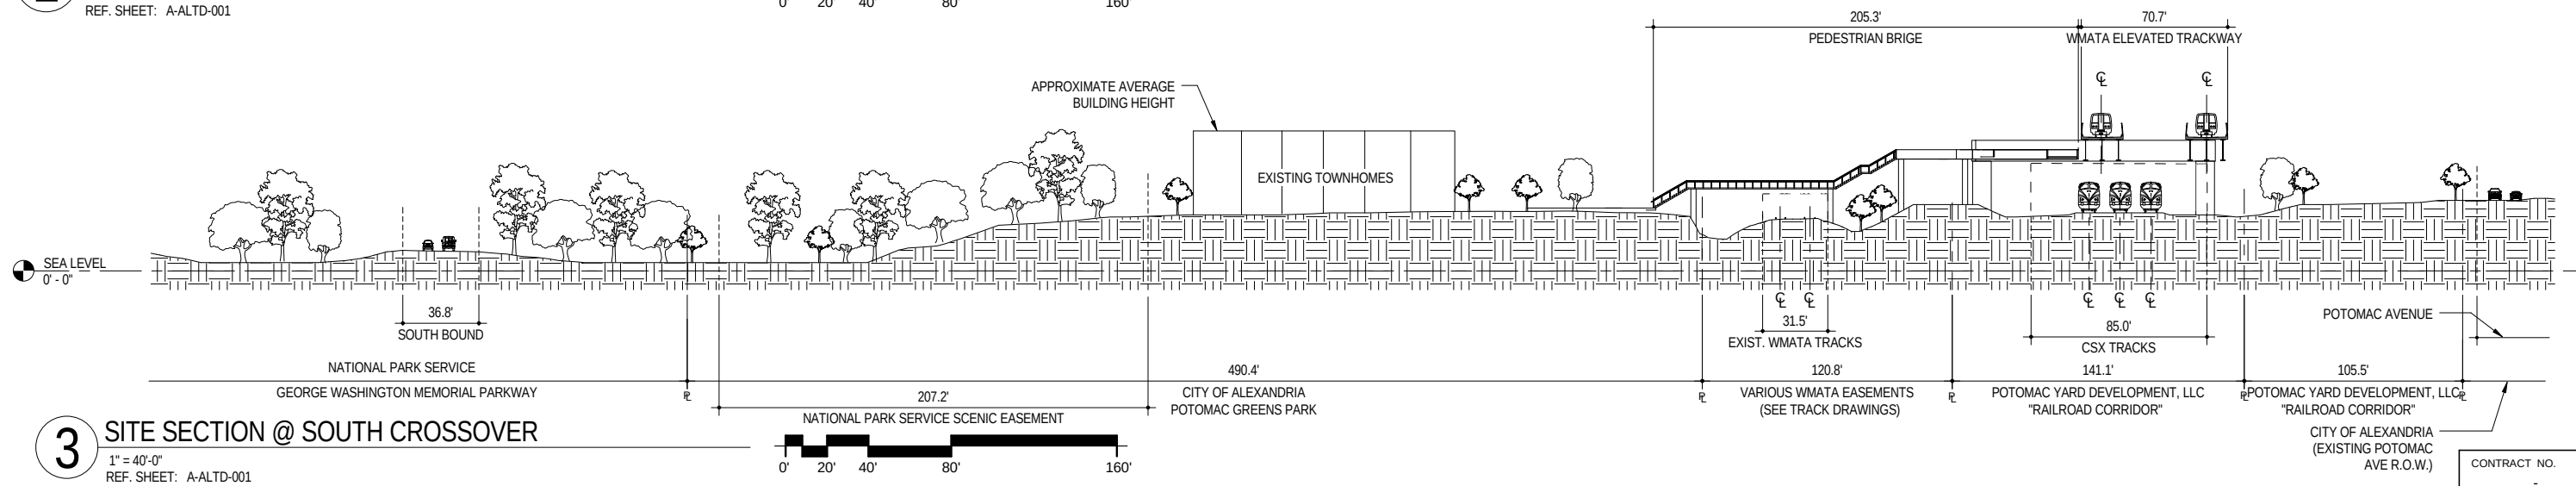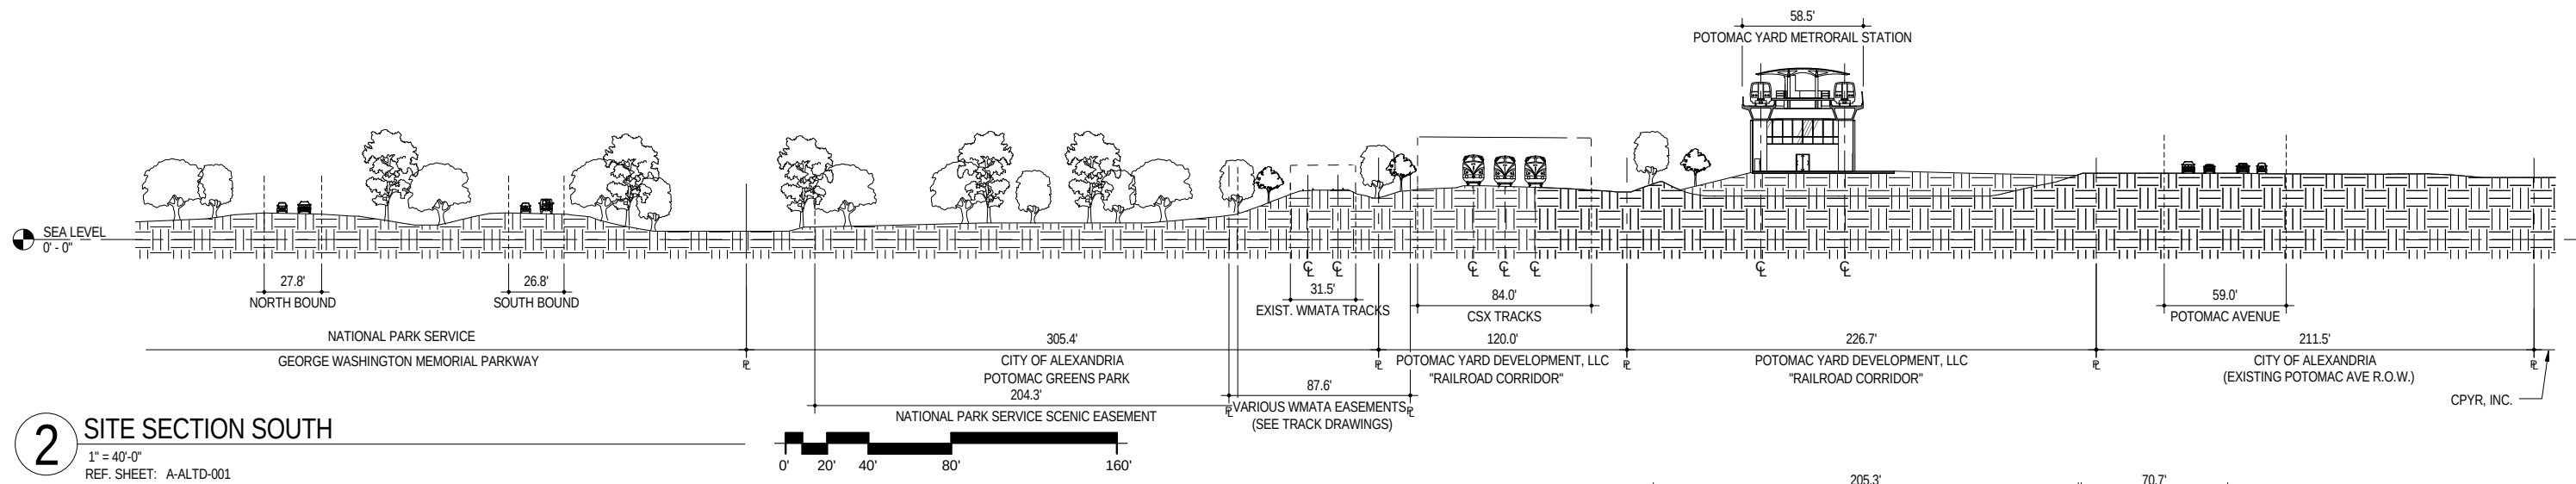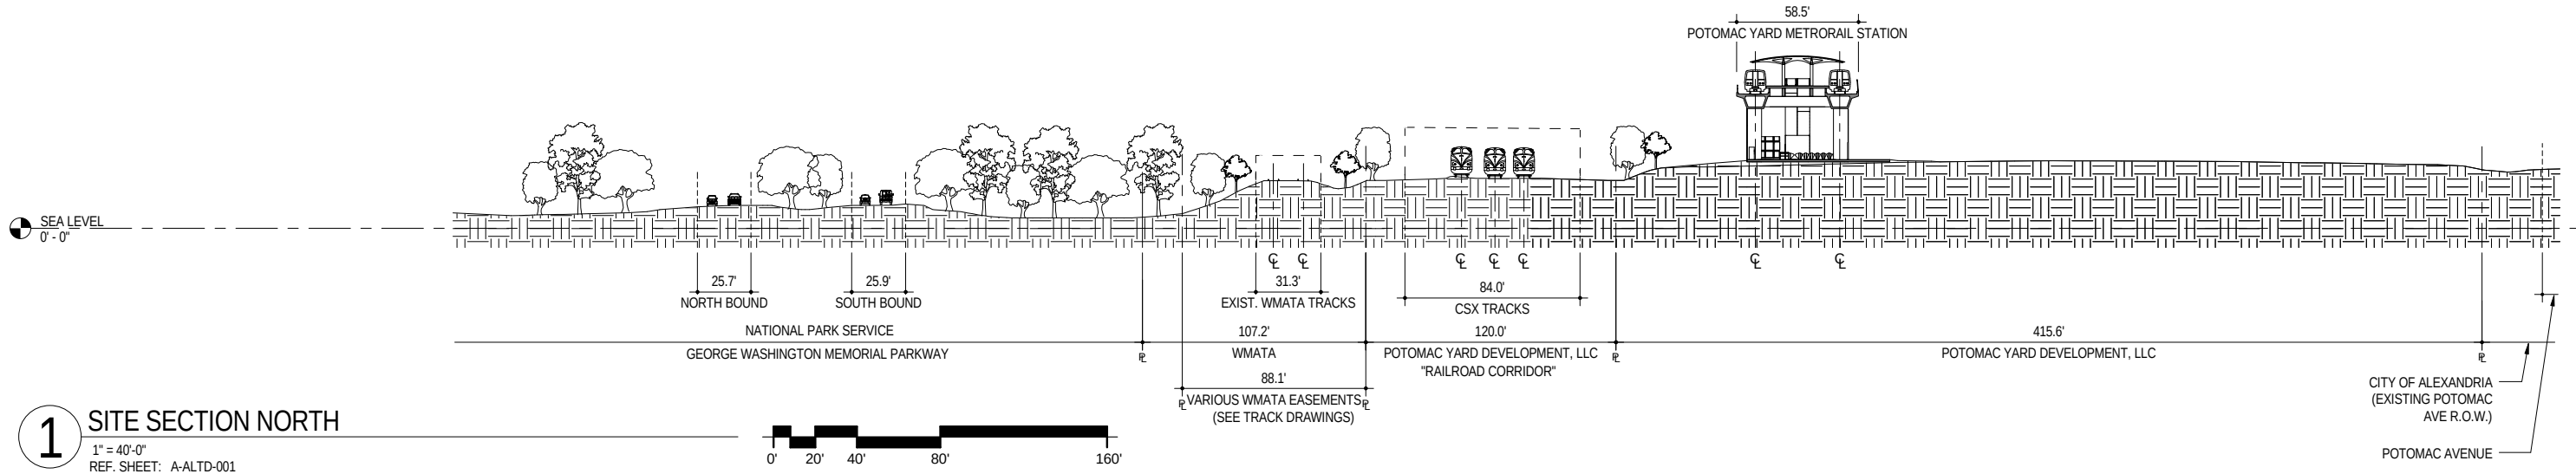


			REFERENCE DRAWINGS		REVISIONS		
			NUMBER	DESCRIPTION	DATE	BY	DESCRIPTION
DESIGNED	ETM	07/25/12 DATE					
DRAWN	ETM	11/08/12 DATE					
CHECKED	FVP	09/26/12 DATE					
APPROVED	WBG	11/08/12 DATE					

WASHINGTON METROPOLITAN AREA TRANSIT AUTHORITY
DEPARTMENT OF TRANSIT INFRASTRUCTURE AND ENGINEERING SERVICES
OFFICE OF MAJOR CAPITAL PROJECTS

SUBMITTED _____ DATE _____
APPROVED _____ CHIEF ENGINEER _____ DATE _____


POTOMAC YARD METRORAIL STATION GENERAL PLANS ALTERNATIVE D SITE SECTIONS		
SCALE 1" = 40'-0"	DRAWING NO. A-ALTD-010	SHEET NO. 65 of 79

3/26/2015 4:11:03 PM P:\1202_Potomac_Yard_30%_Design\1200_Drawings\1225_Rev\150326_FinalGeneralPlans\140104_PotomacYard_Alt D.rvt

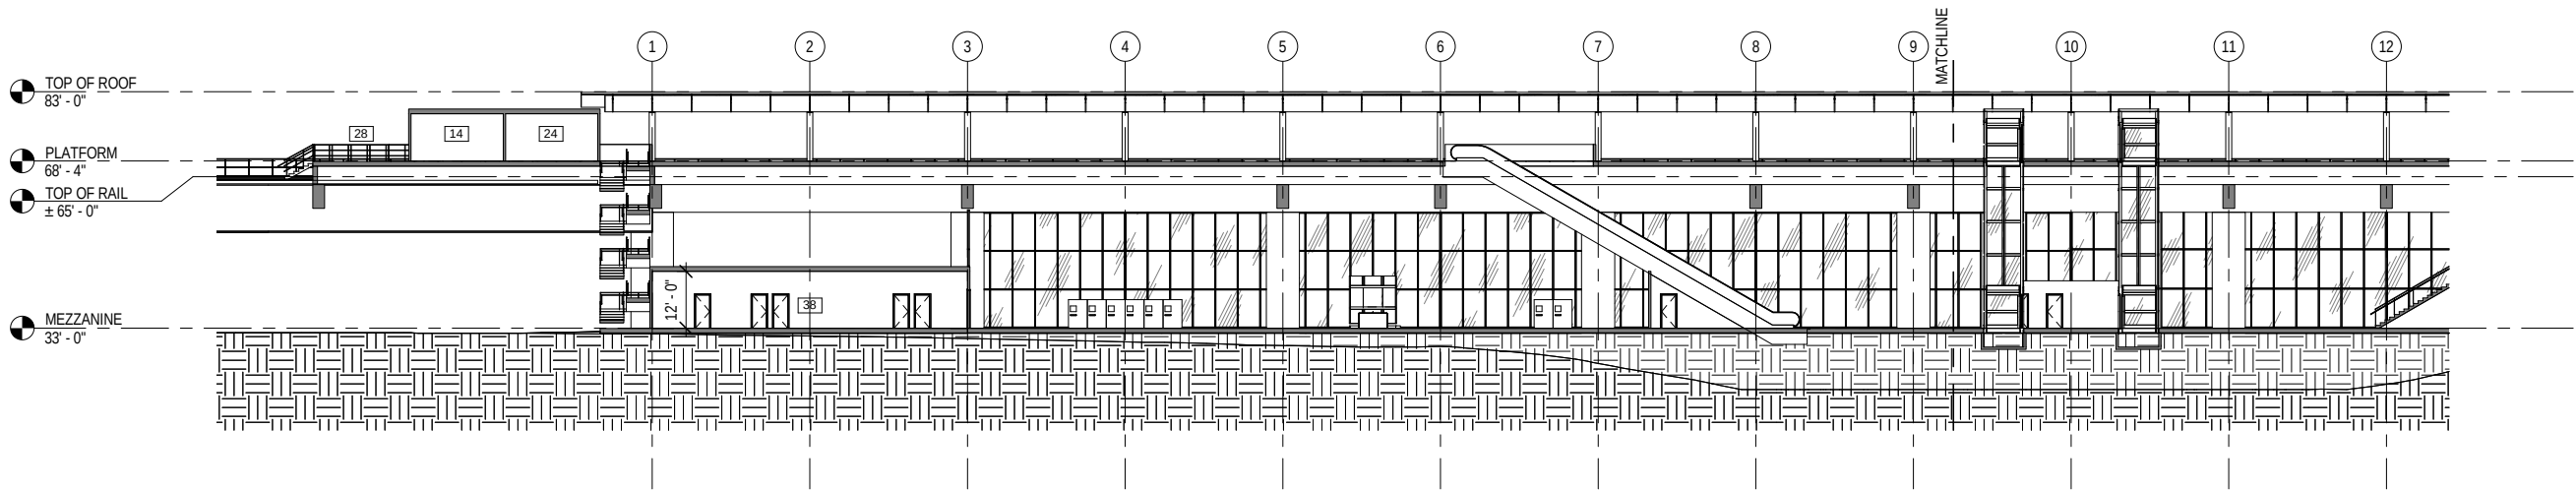

1 NORTH LONGITUDINAL SECTION @ CENTERLINE
1" = 20'-0"
REF. SHEET: A-ALTD-004

0' 5' 10' 20' 40'

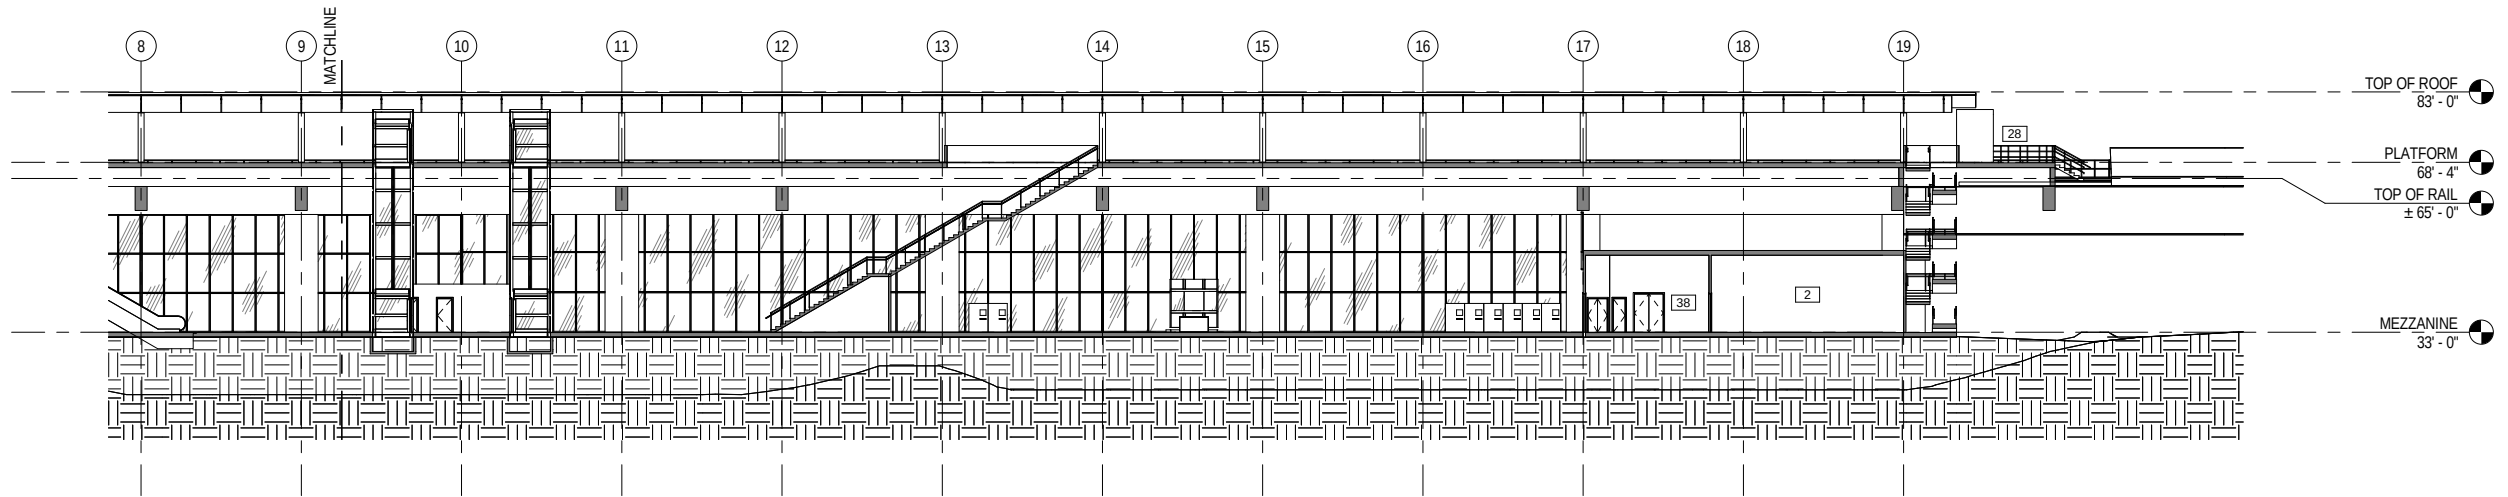

2 SOUTH LONGITUDINAL SECTION @ CENTERLINE
1" = 20'-0"
REF. SHEET: A-ALTD-004

0' 5' 10' 20' 40'

ROOM KEY

1	MECHANICAL (FAN ROOM)
2	A.C. SWITCHBOARD ROOM
3	BATTERY ROOM
4	COMMUNICATION ROOM
5	TRAIN CONTROL ROOM
6	OPERATION ROOM
7	TELEPHONE ROOM
8	FIRE EQUIPMENT CABINET
9	CLEANER'S ROOM
11P	WOMEN'S PUBLIC RESTROOM
11S	WOMEN'S STAFF RESTROOM
12P	MEN'S PUBLIC RESTROOM
12S	MEN'S STAFF RESTROOM
13	WATER HEATER SERVICE ROOM
14	D.C. TIE BREAKER ROOM
19	MAINTENANCE ROOM
22	ELEVATOR MACHINE ROOM
24	CART STORAGE
25	ELECTRICAL CABINET ROOM
27	EMERGENCY TUNNEL EVACUATION CART STORAGE ROOM
28	AREA OF RESCUE ASSISTANCE
32	ESCALATOR CONTROL ROOM
38	SERVICE CORRIDOR

CONTRACT NO.
-

DESIGNED	ETM	07/25/12 DATE	REFERENCE DRAWINGS		REVISIONS		
			NUMBER	DESCRIPTION	DATE	BY	DESCRIPTION
DRAWN	ETM	11/08/12 DATE					
CHECKED	FVP	09/26/12 DATE					
APPROVED	WBG	11/08/12 DATE					

WASHINGTON METROPOLITAN AREA TRANSIT AUTHORITY

DEPARTMENT OF TRANSIT INFRASTRUCTURE AND ENGINEERING SERVICES
OFFICE OF MAJOR CAPITAL PROJECTS

SUBMITTED
DATE

APPROVED
CHIEF ENGINEER
DATE


POTOMAC YARD METRORAIL STATION
GENERAL PLANS
ALTERNATIVE D
LONGITUDINAL SECTIONS

SCALE
1" = 20'-0"


DRAWING NO.
A-ALTD-011

SHEET NO.
66 of 79


3/26/2015 4:11:10 PM P:\1202_Potomac_Yard_30%_Design\1200_Drawings\1225_Revit\150326_FinalGeneralPlans\140104_PotomacYard_Alt D.rvt

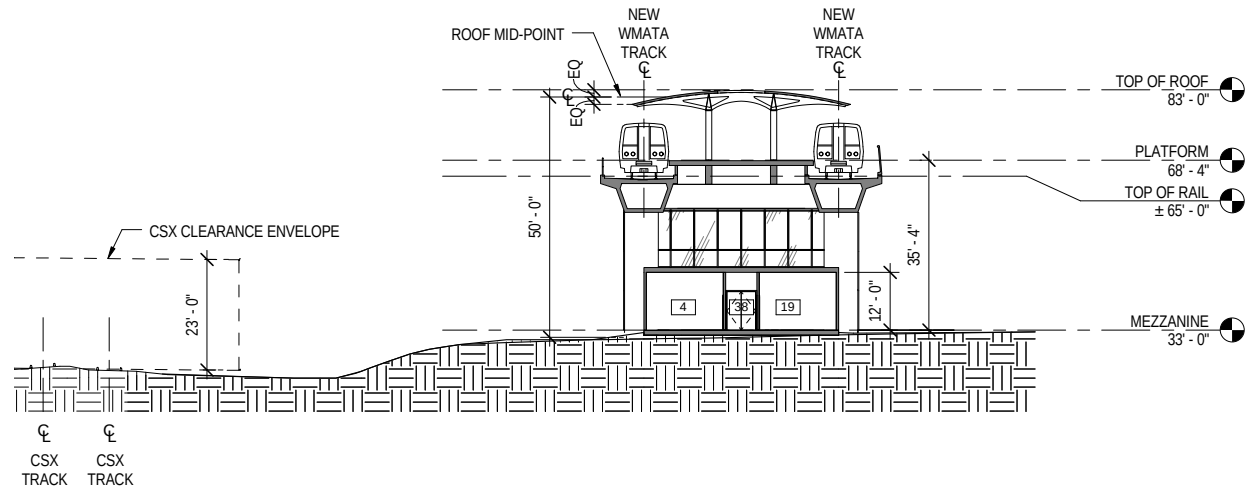


1 CROSS SECTION @ 444+00
1" = 20'-0"
REF. SHEET: A-ALTD-004

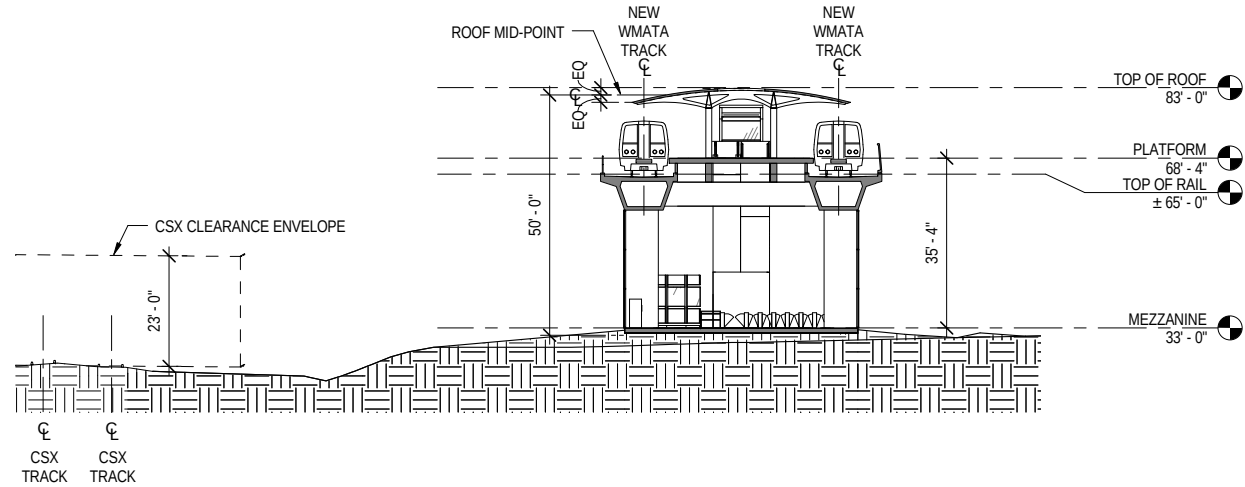

2 CROSS SECTION @ 445+00
1" = 20'-0"
REF. SHEET: A-ALTD-004

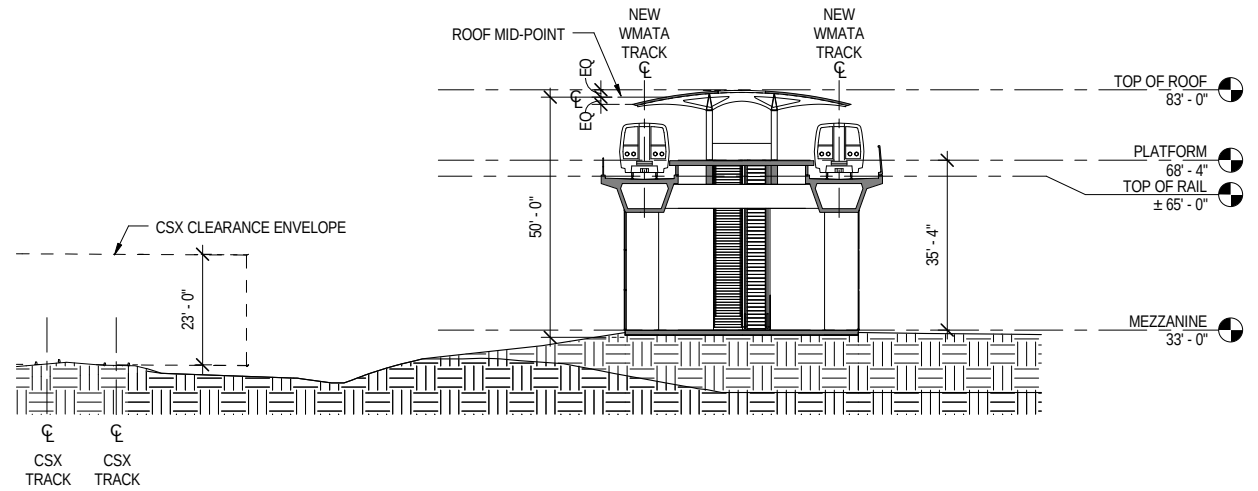

3 CROSS SECTION @ 447+00
1" = 20'-0"
REF. SHEET: A-ALTD-004

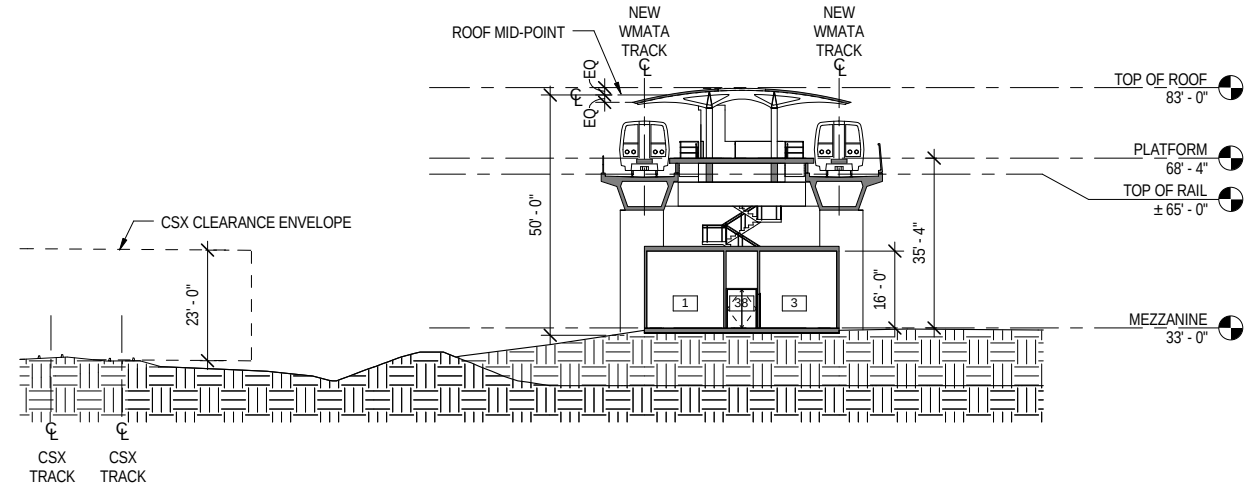

4 CROSS SECTION @ 449+00
1" = 20'-0"
REF. SHEET: A-ALTD-004

CONTRACT NO.
-



DESIGNED	ETM	07/25/12
		DATE
DRAWN	ETM	11/08/12
		DATE
CHECKED	FVP	09/26/12
		DATE
APPROVED	WBG	11/08/12
		DATE

REFERENCE DRAWINGS	
NUMBER	DESCRIPTION

REVISIONS		
DATE	BY	DESCRIPTION

WASHINGTON METROPOLITAN AREA TRANSIT AUTHORITY	
DEPARTMENT OF TRANSIT INFRASTRUCTURE AND ENGINEERING SERVICES	
OFFICE OF MAJOR CAPITAL PROJECTS	
SUBMITTED	APPROVED
DATE	CHIEF ENGINEER
	DATE

POTOMAC YARD METRORAIL STATION		
GENERAL PLANS		
ALTERNATIVE D		
CROSS SECTIONS		
SCALE	DRAWING NO.	SHEET NO.
1" = 20'-0"	A-ALTD-012	67 of 79

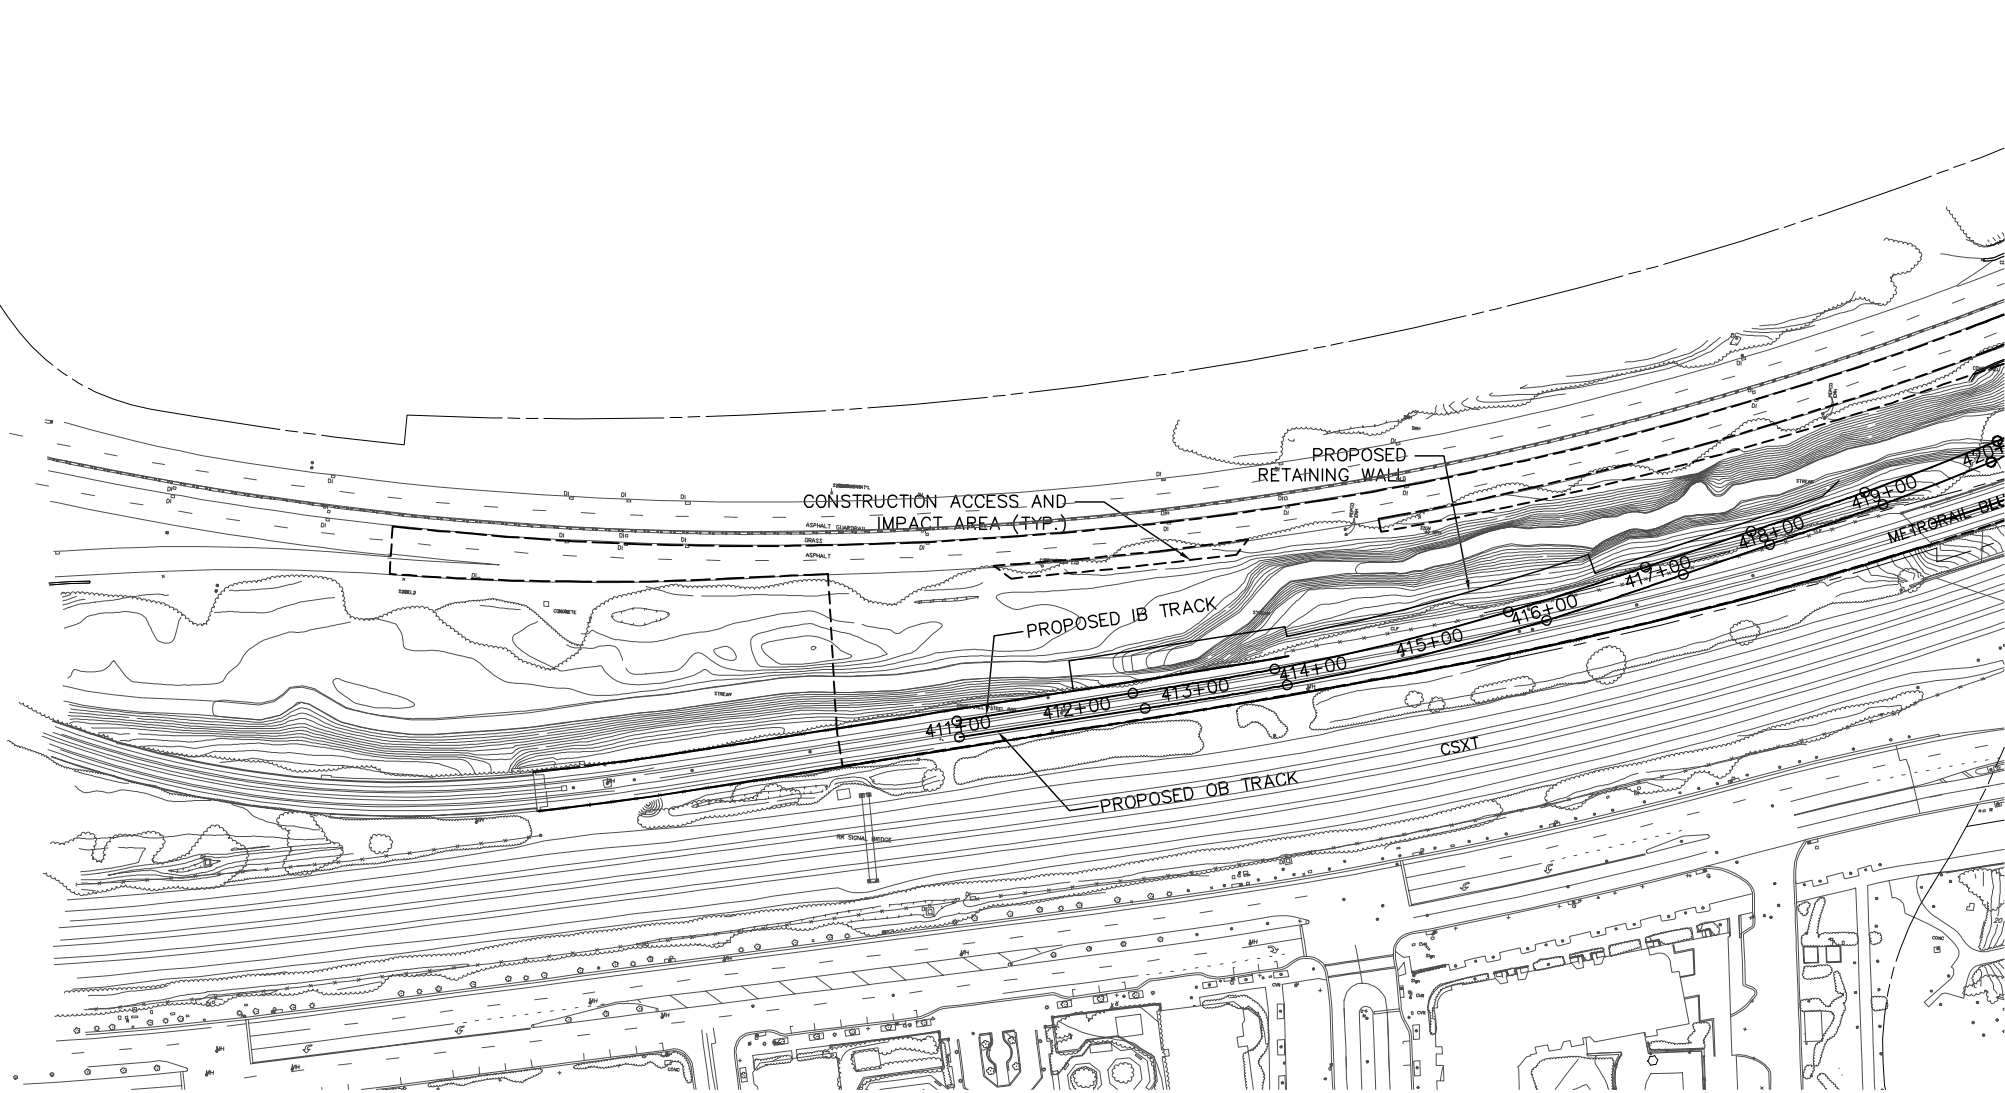 

SITE PLAN

CONTRACT NO.

DESIGNED	SK	DATE
	JMD	DATE
	MP	DATE
	...	DATE

REFERENCE DRAWINGS	
NUMBER	DESCRIPTION

REVISIONS		
DATE	BY	DESCRIPTION

WASHINGTON METROPOLITAN AREA TRANSIT AUTHORITY

DEPARTMENT OF TRANSIT INFRASTRUCTURE AND ENGINEERING SERVICES
OFFICE OF MAJOR CAPITAL PROJECTS

SUBMITTED _____ DATE _____

APPROVED _____
CHIEF ENGINEER _____ DATE _____

POTOMAC YARD METRORAIL STATION
GENERAL PLANS
ALTERNATIVE D
CONSTRUCTION ACCESS PLAN 1 OF 4


SCALE 1" = 80'

DRAWING NO. S-ALTD-001

SHEET NO. 68 OF 79

Mar 27, 2015 - 11:17am
P:\cadd\2\60181741\Track\S-ALTD-001.dwg

MATCHLINE DWG. NO. S-ALTD-002

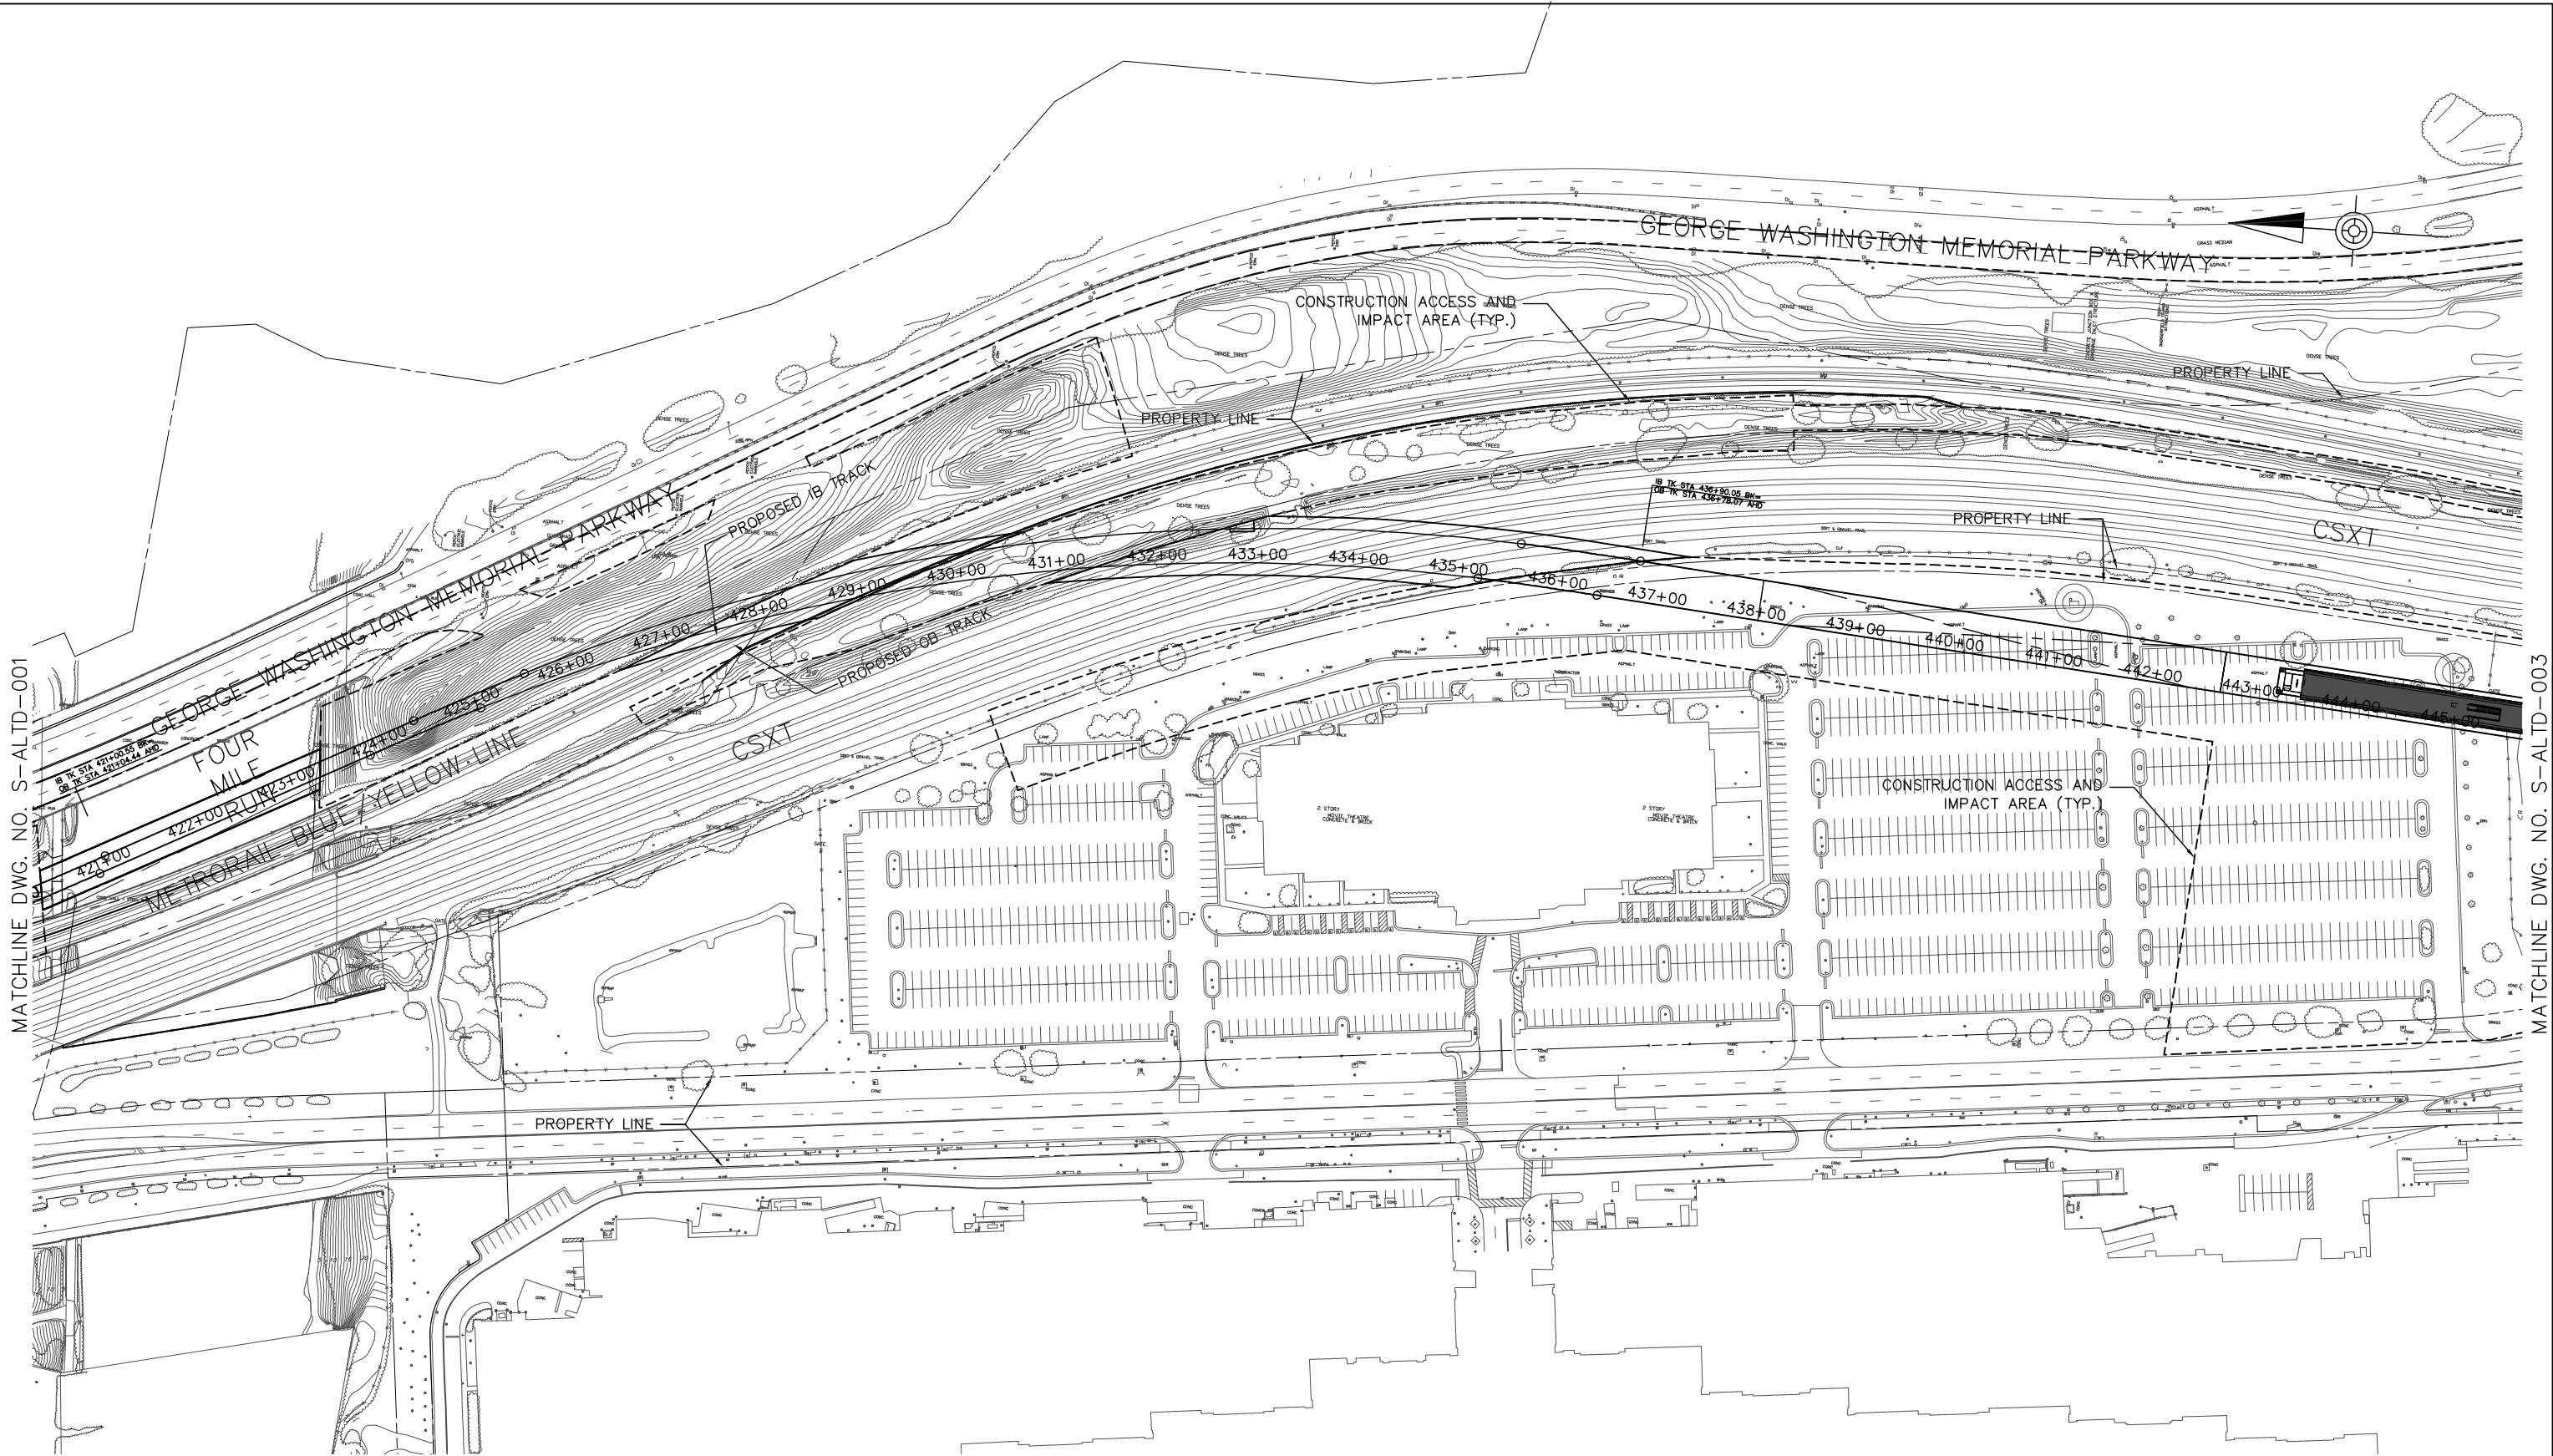

SITE PLAN

CONTRACT NO.

	DESIGNED	SK	DATE	REFERENCE DRAWINGS		REVISIONS	
				NUMBER	DESCRIPTION	DATE	BY
	DRAWN	JMD	DATE				
	CHECKED	MP	DATE				
	APPROVED	---	DATE				

WASHINGTON METROPOLITAN AREA TRANSIT AUTHORITY
DEPARTMENT OF TRANSIT INFRASTRUCTURE AND ENGINEERING SERVICES
OFFICE OF MAJOR CAPITAL PROJECTS

SUBMITTED

DATE

APPROVED

CHIEF ENGINEER

DATE

POTOMAC YARD METRORAIL STATION
GENERAL PLANS
ALTERNATIVE D
CONSTRUCTION ACCESS PLAN 2 OF 4

SCALE


1" = 80'

DRAWING NO.

S-ALTD-002

SHEET NO.

69 OF 79

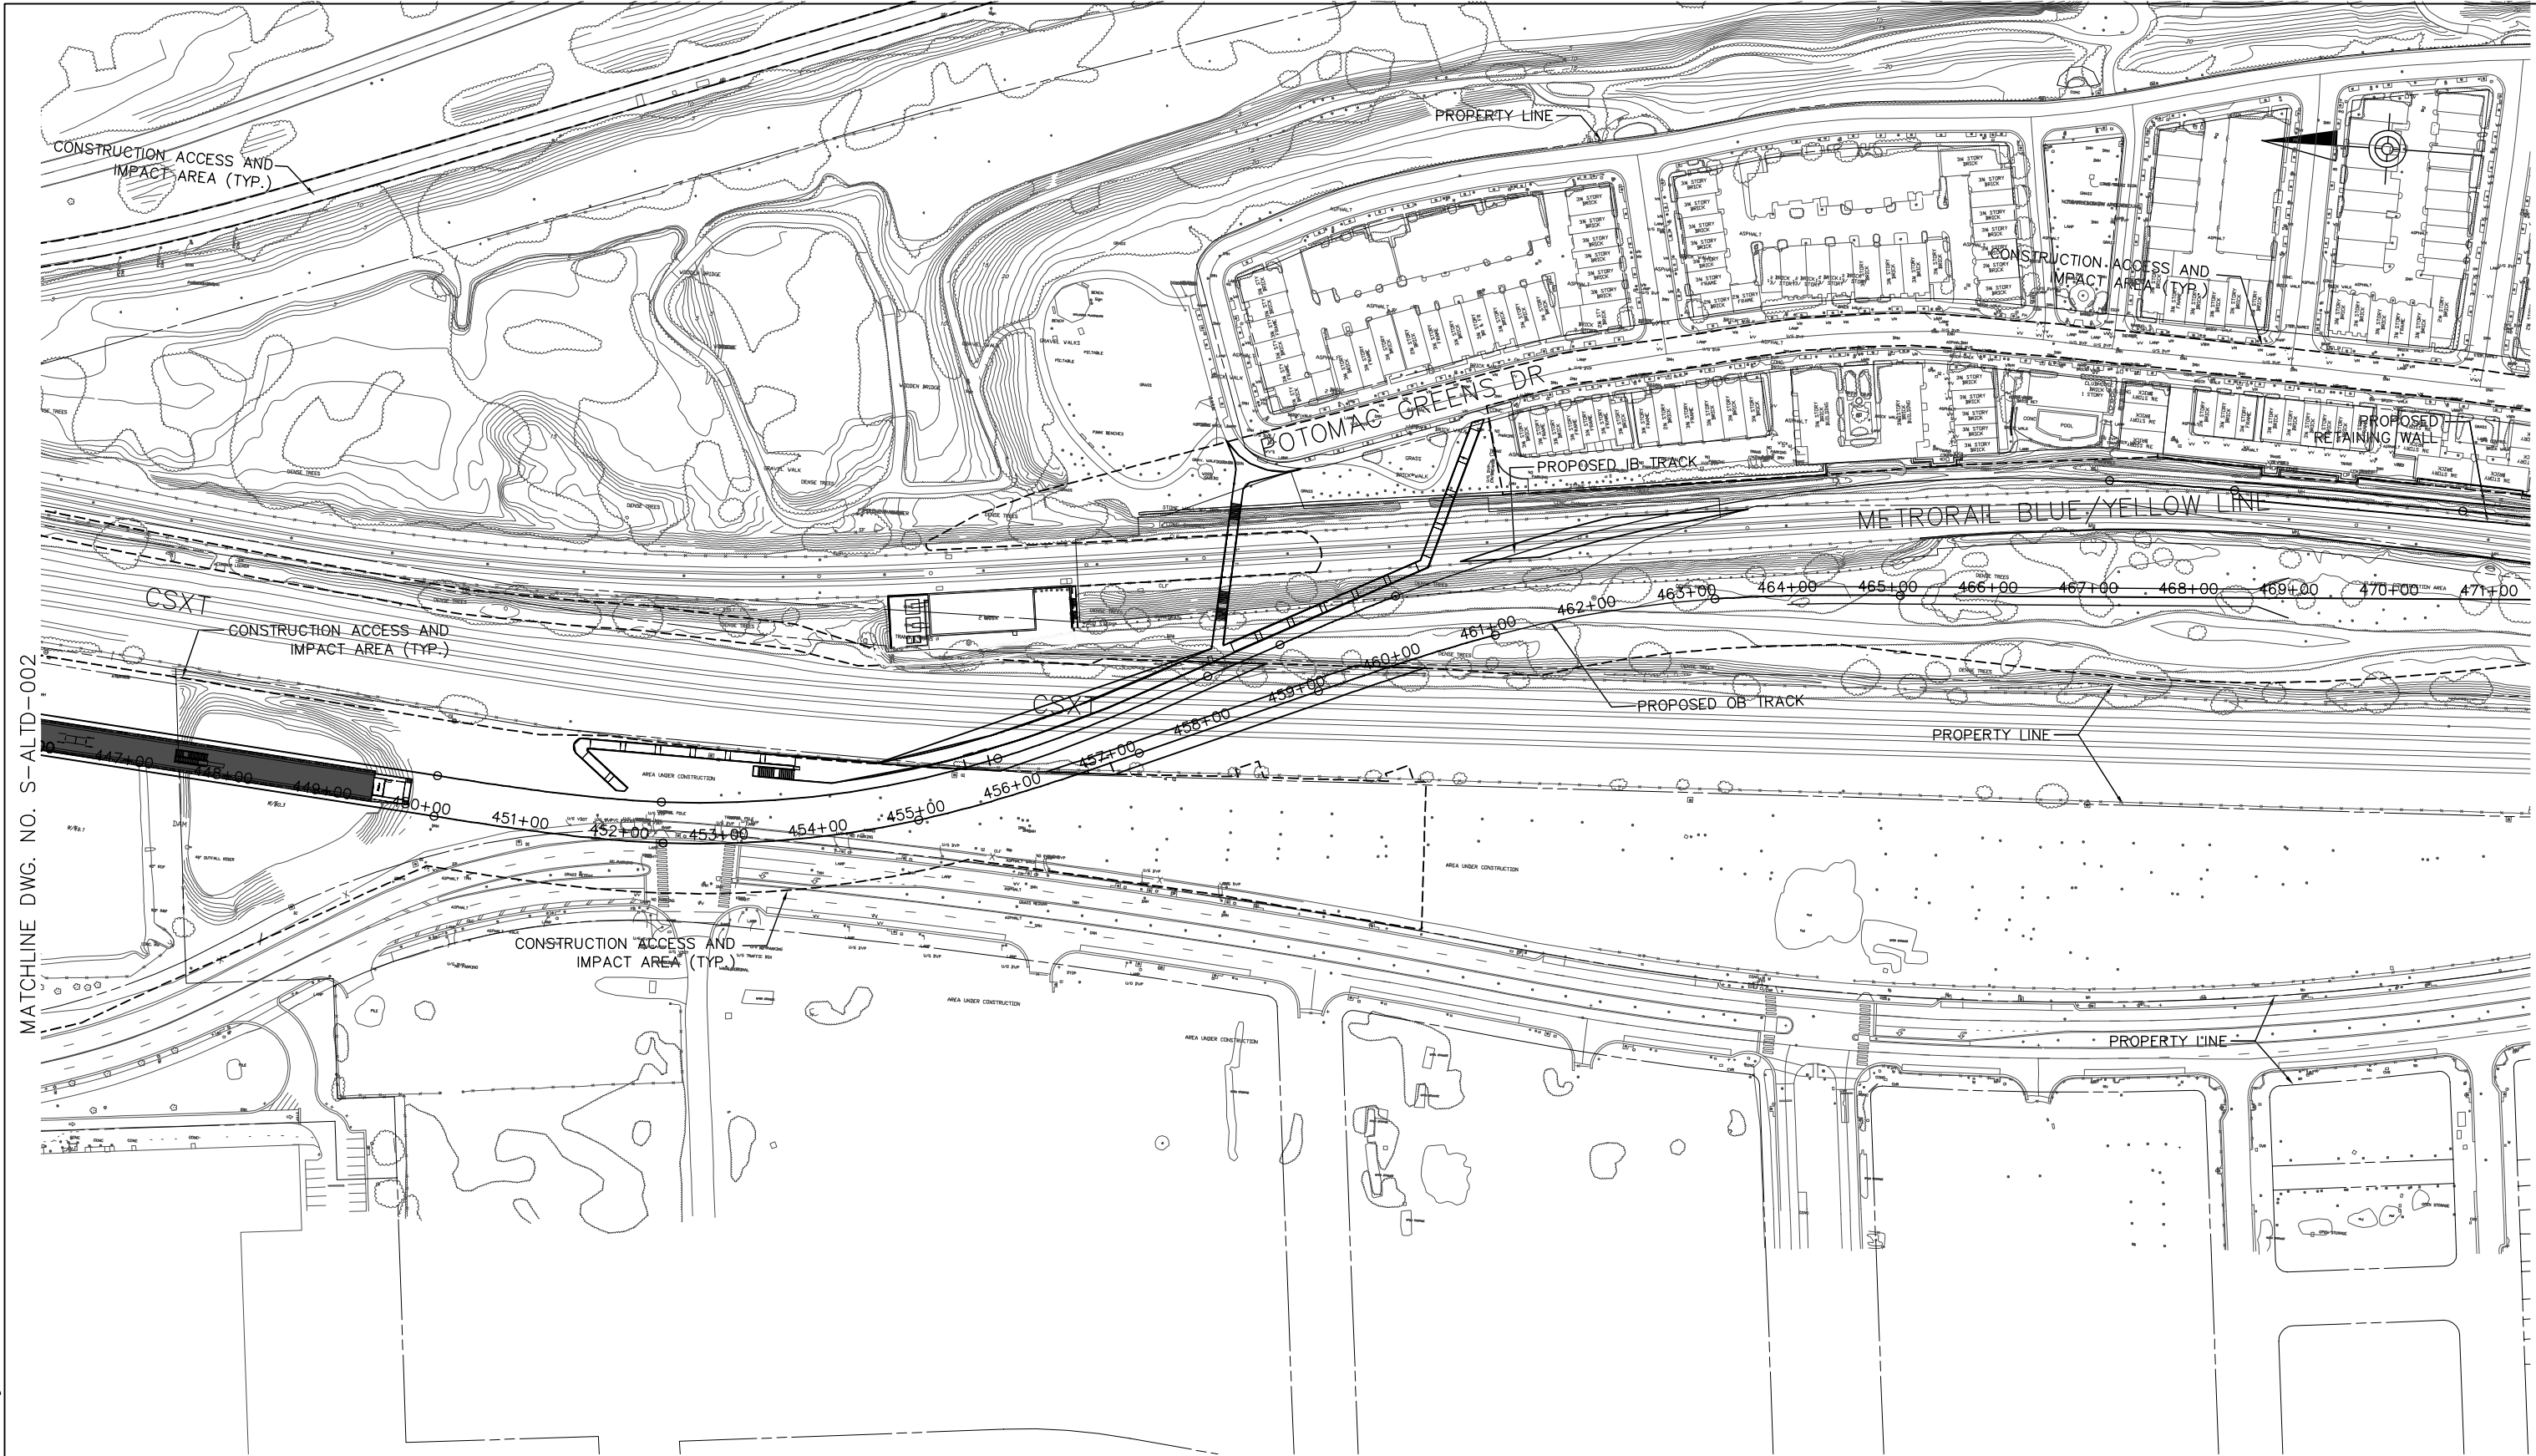

MATCHLINE DWG. NO. S-ALTD-002

MATCHLINE DWG. NO. S-ALTD-003

SITE PLAN

CONTRACT NO.


	DESIGNED	SK	DATE	REFERENCE DRAWINGS		REVISIONS		
				NUMBER	DESCRIPTION	DATE	BY	DESCRIPTION
	DRAWN	JMD	DATE					
	CHECKED	MP	DATE					
	APPROVED	---	DATE					

WASHINGTON METROPOLITAN AREA TRANSIT AUTHORITY
 DEPARTMENT OF TRANSIT INFRASTRUCTURE AND ENGINEERING SERVICES
 OFFICE OF MAJOR CAPITAL PROJECTS

SUBMITTED _____ DATE _____ APPROVED _____ DATE _____
 CHIEF ENGINEER

POTOMAC YARD METRORAIL STATION
 GENERAL PLANS
 ALTERNATIVE D
 CONSTRUCTION ACCESS PLAN 3 OF 4

SCALE 1" = 80' DRAWING NO. S-ALTD-003 SHEET NO. 70 OF 79

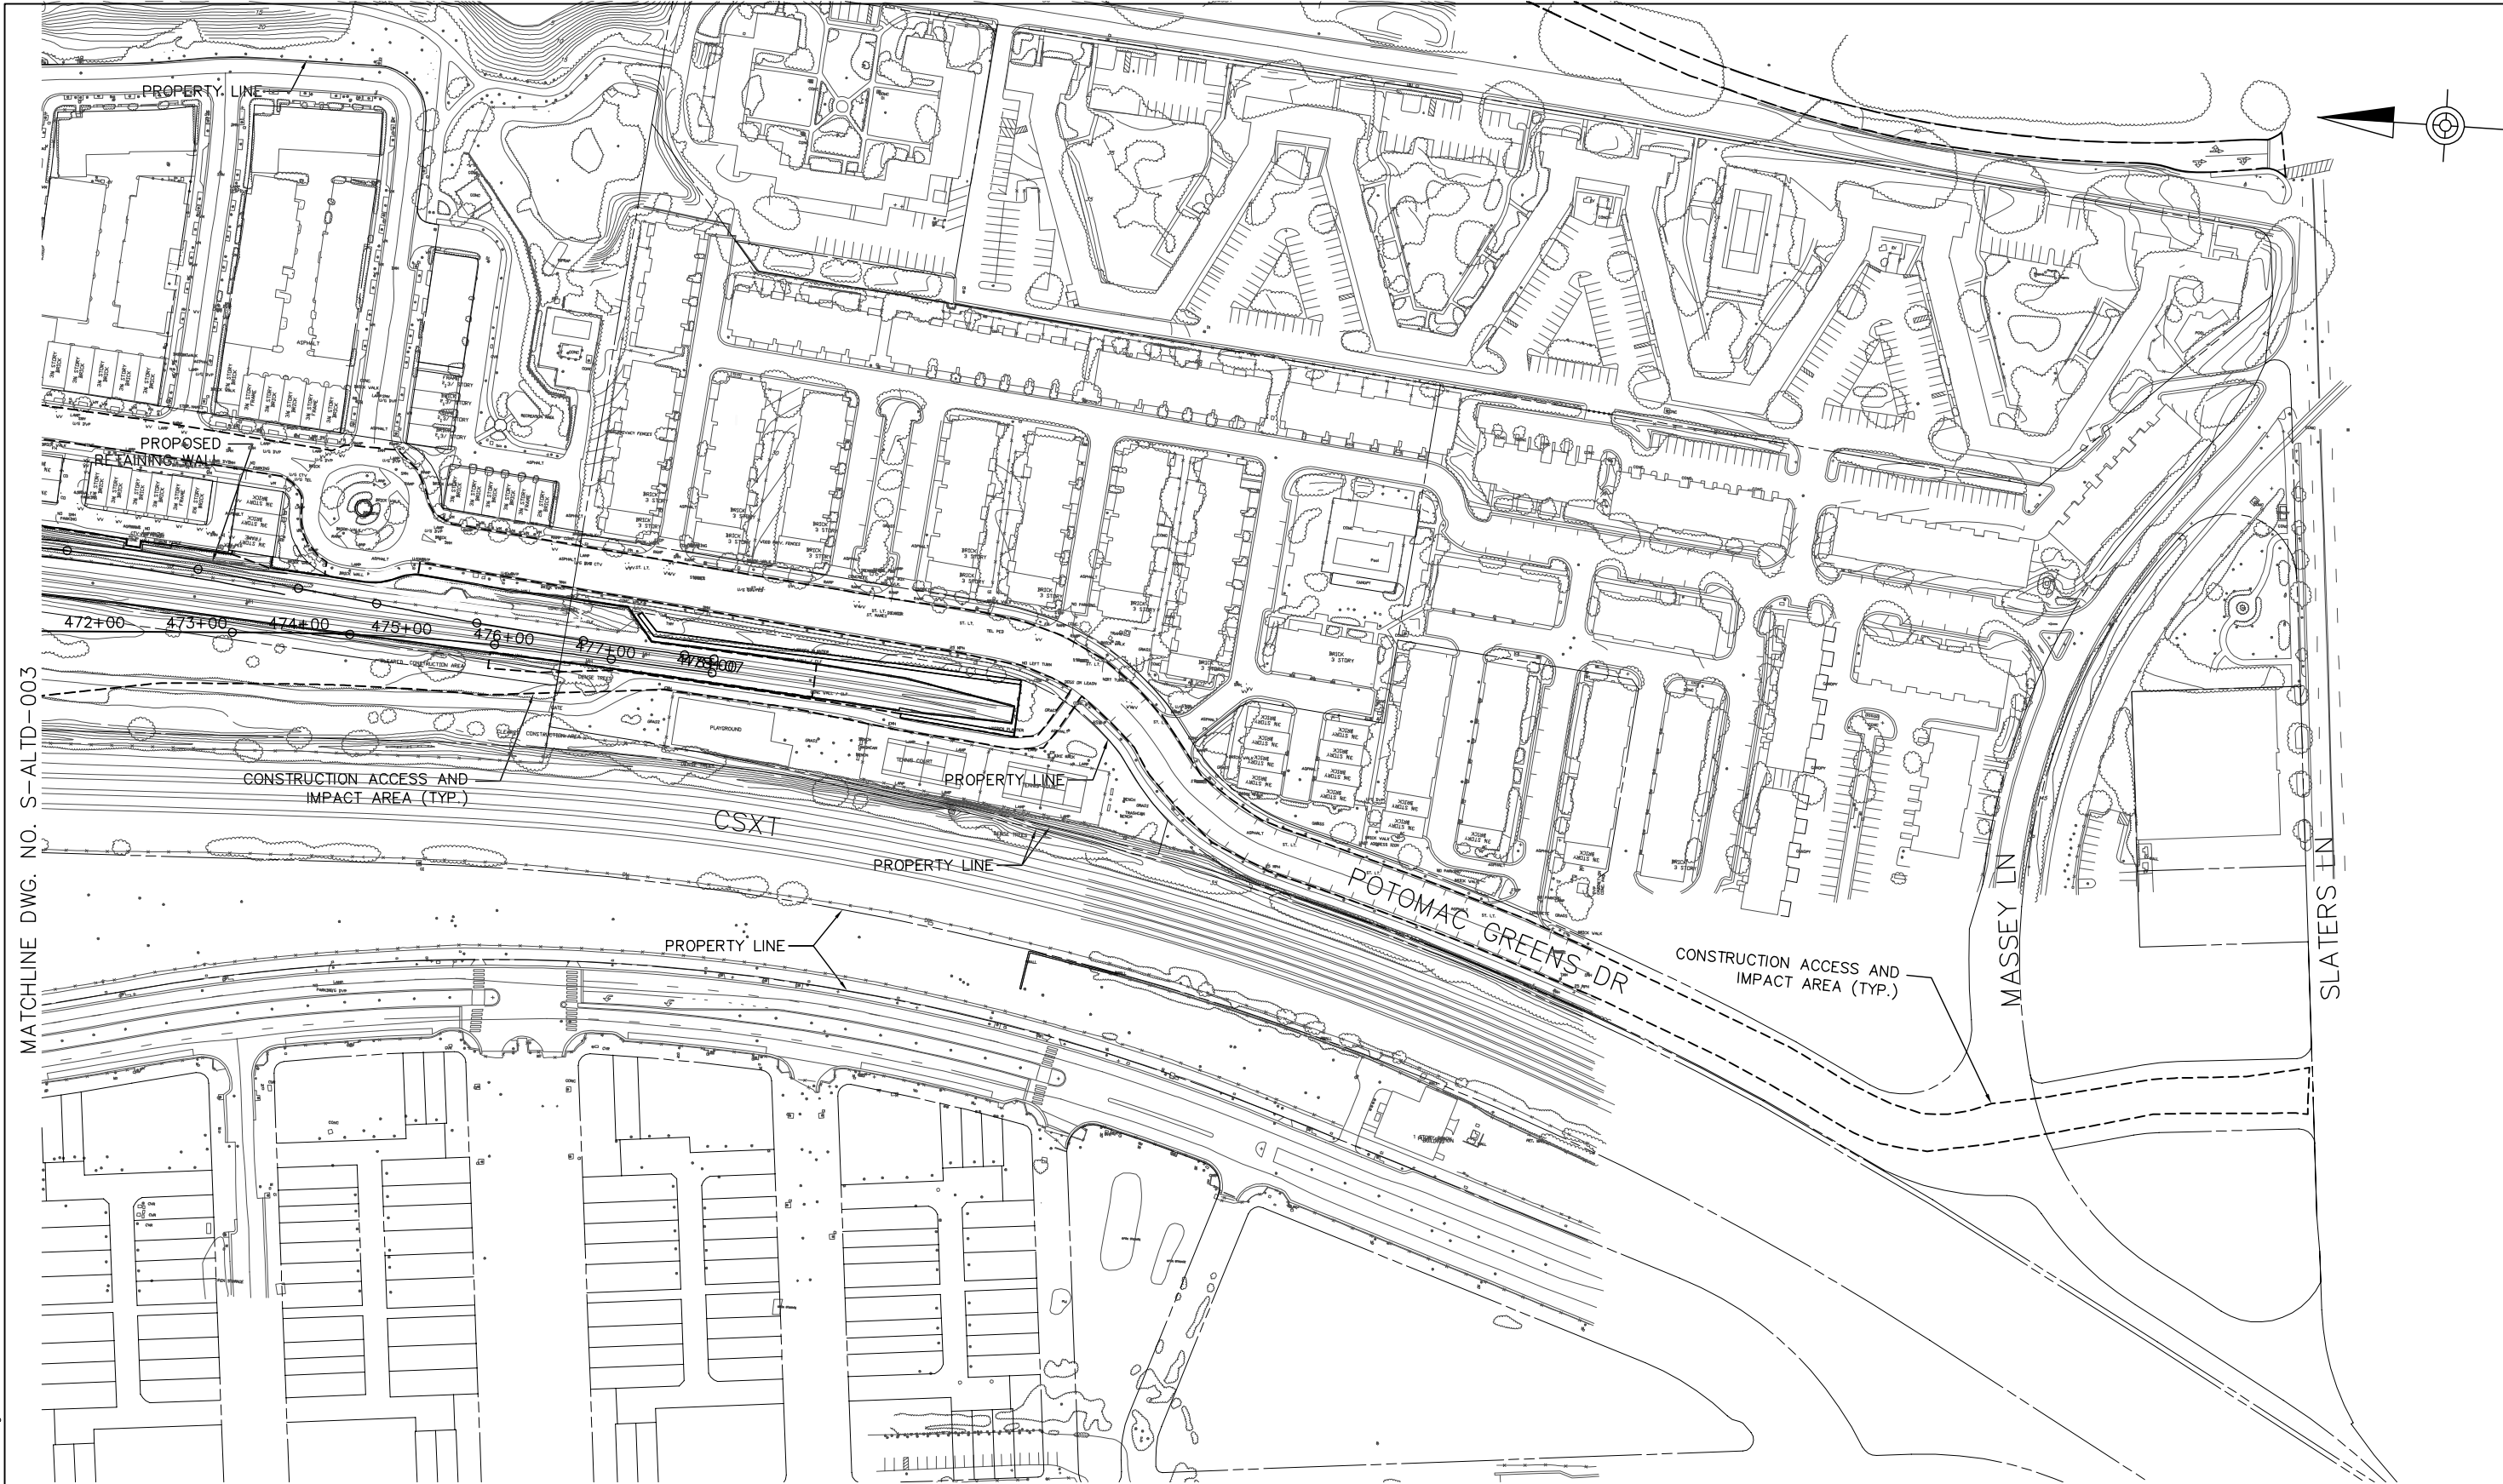

MATCHLINE DWG. NO. S-ALTD-003

SITE PLAN

CONTRACT NO.

DESIGNED	SK	DATE
DRAWN	JMD	DATE
CHECKED	MP	DATE
APPROVED	---	DATE

REFERENCE DRAWINGS	
NUMBER	DESCRIPTION

REVISIONS		
DATE	BY	DESCRIPTION

WASHINGTON METROPOLITAN AREA TRANSIT AUTHORITY

DEPARTMENT OF TRANSIT INFRASTRUCTURE AND ENGINEERING SERVICES

OFFICE OF MAJOR CAPITAL PROJECTS

SUBMITTED

DATE

APPROVED

CHIEF ENGINEER

DATE

POTOMAC YARD METRORAIL STATION

GENERAL PLANS

ALTERNATIVE D

CONSTRUCTION ACCESS PLAN 4 OF 4

SCALE



1" = 80'

DRAWING NO.

S-ALTD-004

SHEET NO.

71 OF 79

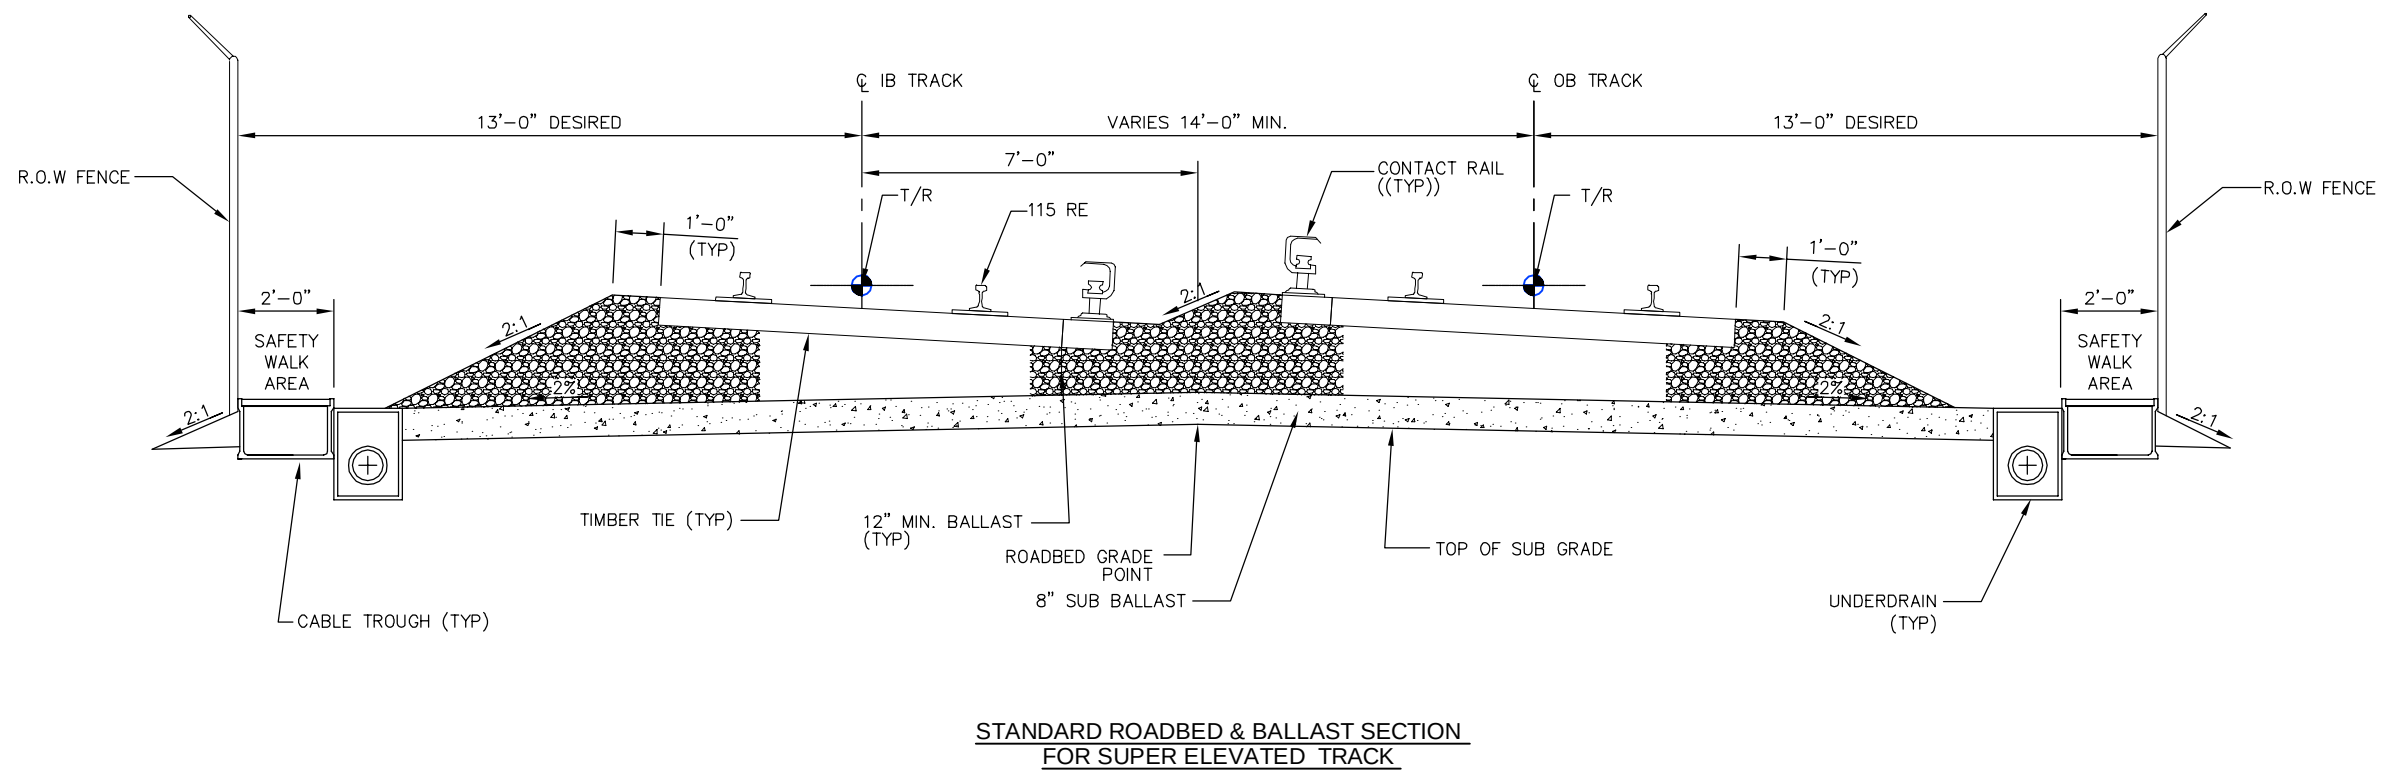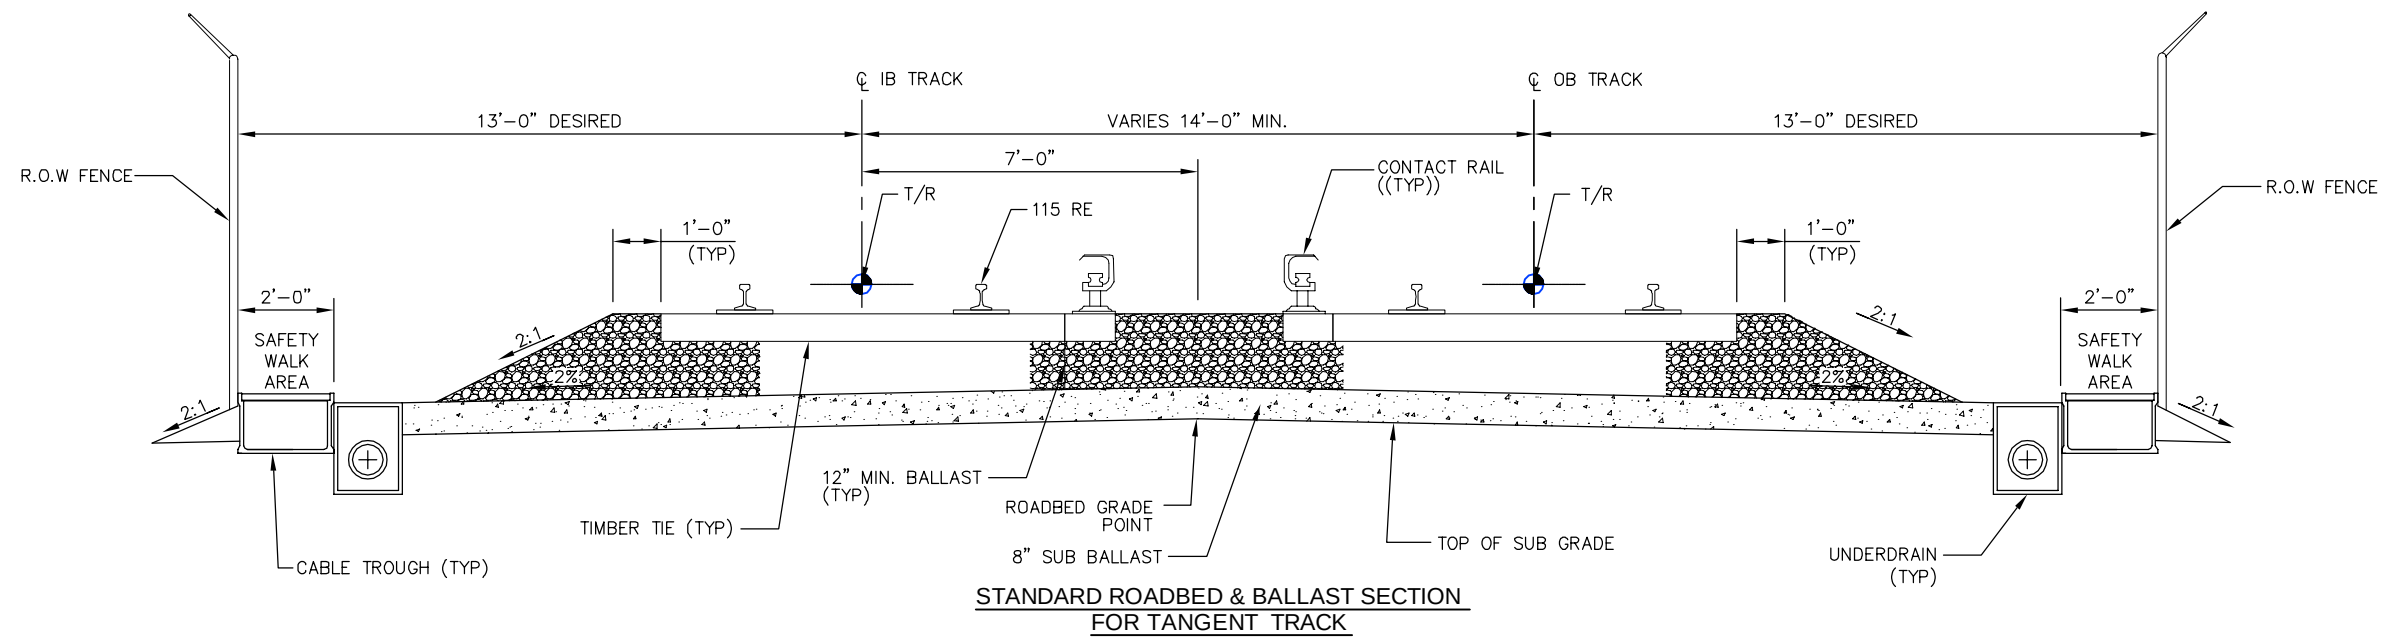

CONTRACT NO.

—

WASHINGTON METROPOLITAN AREA TRANSIT AUTHORITY

DEPARTMENT OF TRANSIT INFRASTRUCTURE AND ENGINEERING SERVICES
 OFFICE OF MAJOR CAPITAL PROJECTS

SUBMITTED

DATE _____

APPROVED

CHIEF ENGINEER

DATE _____

POTOMAC YARD METRORAIL STATION
GENERAL PLANS
TRACKWORK
TYPICAL SECTIONS 1 OF 5

SCALE

NONE

DRAWING NO.


TW-TYP-001

SHEET NO.

72 OF 79

Mar 27, 2015-11:19am
P:\cadd2\60181741\Track\TW-TYP-001.dwg

Mar 27,2015-11:19am
P:\cadd\260181741\Track\TW-TYP-002.dwg

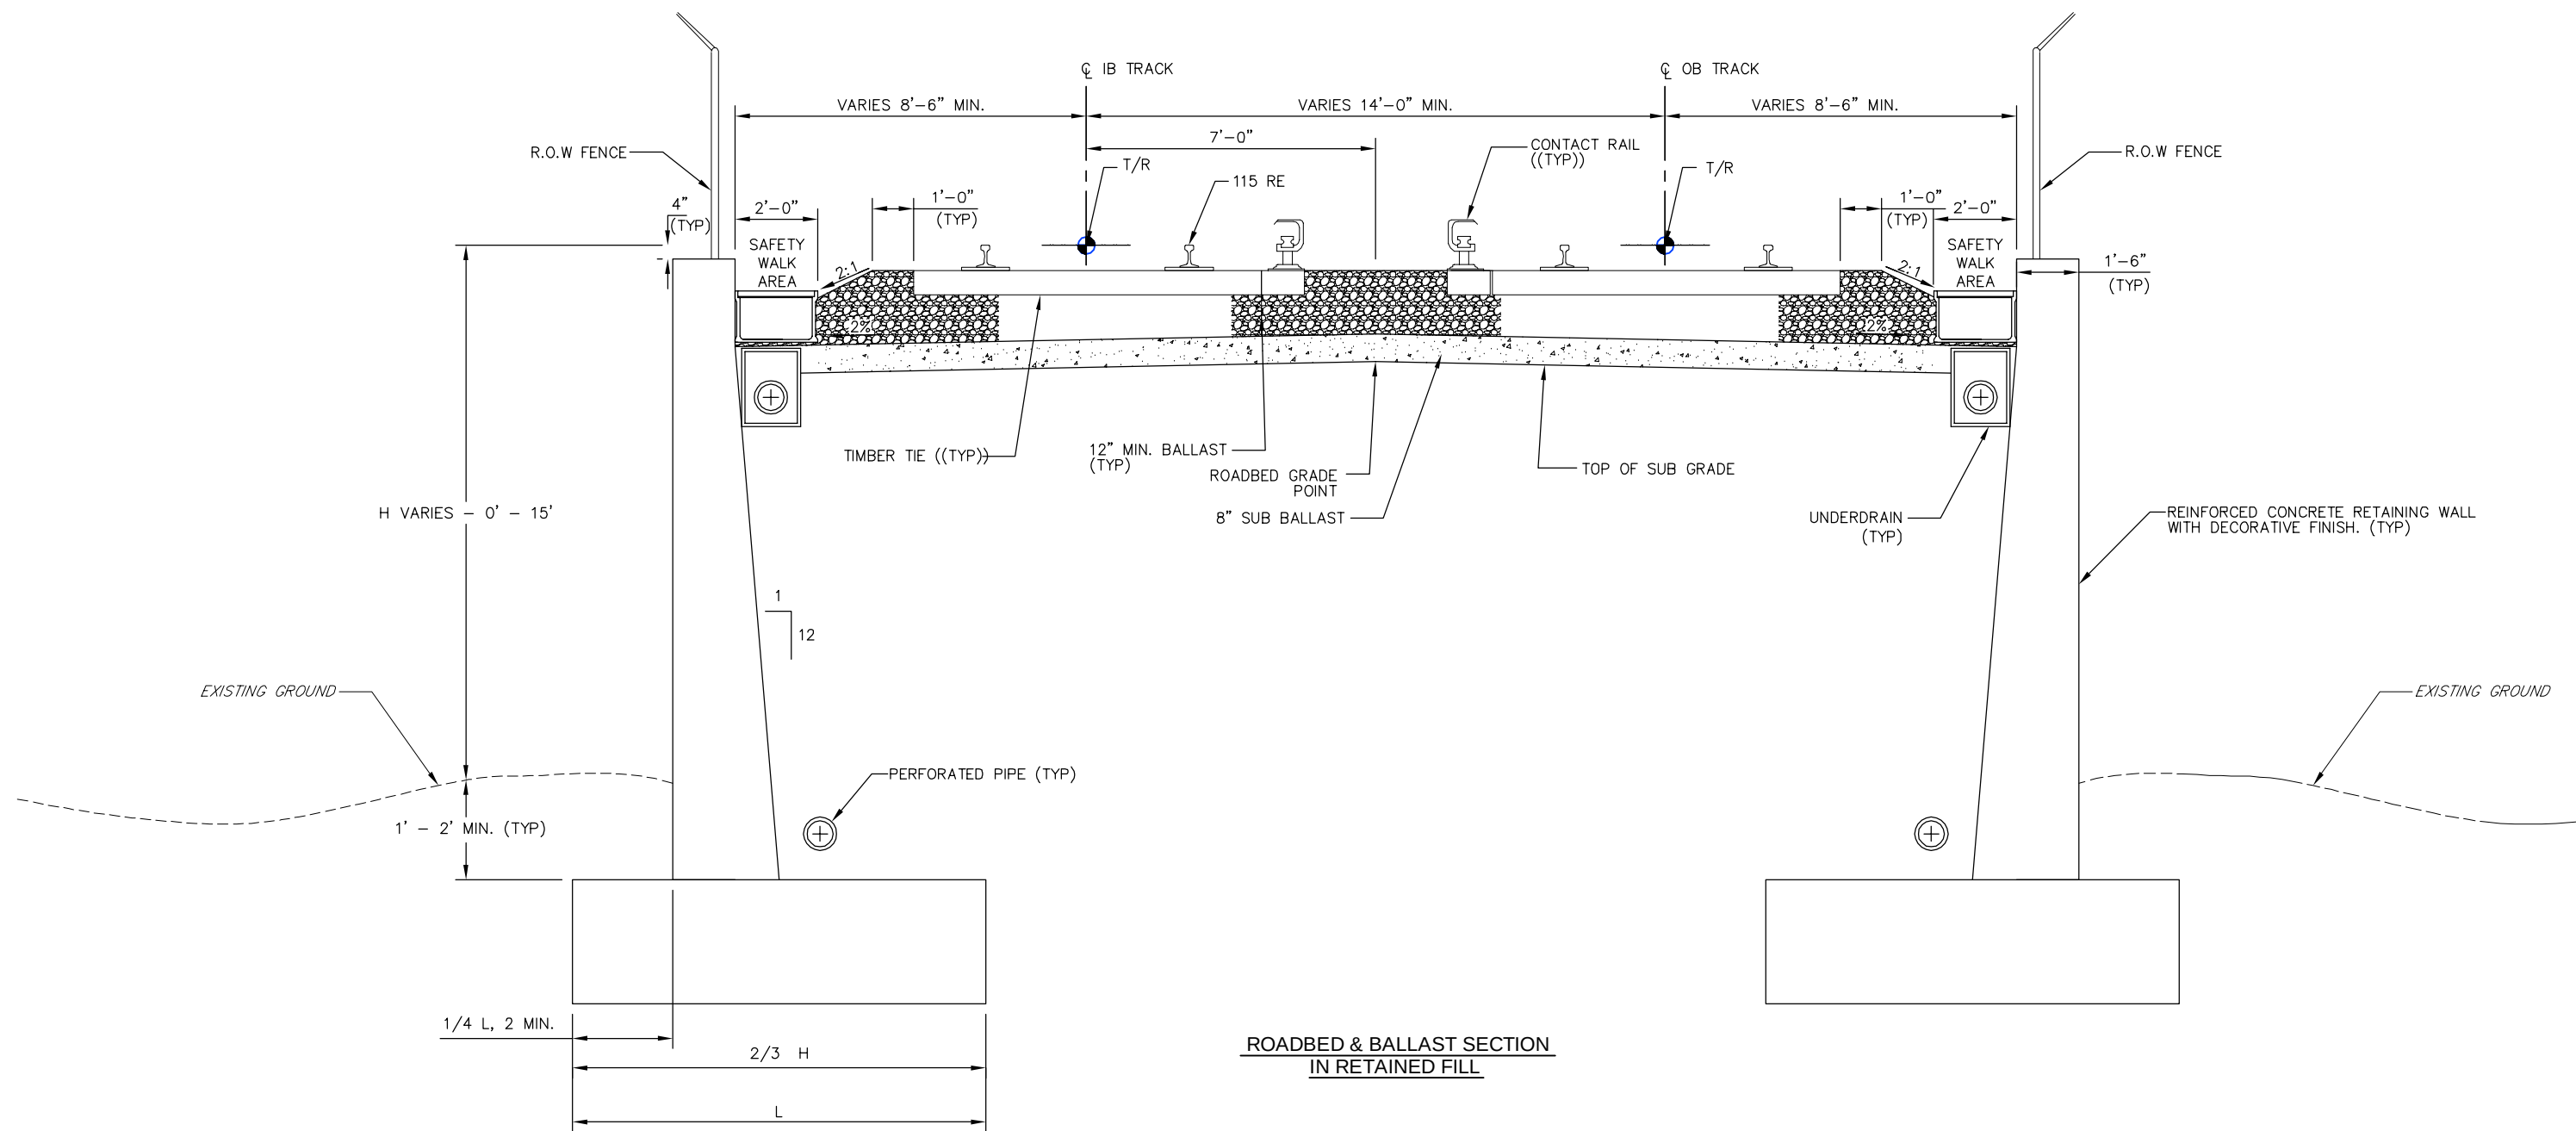


ROADBED & BALLAST SECTION
IN RETAINED FILL

DESIGNED	SK	DATE
DRAWN	JMD	DATE
CHECKED	MP	DATE
APPROVED	...	DATE

REFERENCE DRAWINGS	
NUMBER	DESCRIPTION

REVISIONS		
DATE	BY	DESCRIPTION

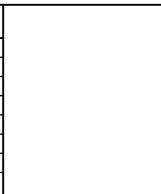



WASHINGTON METROPOLITAN AREA TRANSIT AUTHORITY
DEPARTMENT OF TRANSIT INFRASTRUCTURE AND ENGINEERING SERVICES
OFFICE OF MAJOR CAPITAL PROJECTS

SUBMITTED	DATE	APPROVED	DATE
		CHIEF ENGINEER	

POTOMAC YARD METRORAIL STATION GENERAL PLANS TRACKWORK TYPICAL SECTIONS 2 OF 5			
SCALE	NONE	DRAWING NO.	SHEET NO.
		TW-TYP-002	73 OF 79

CONTRACT NO.

Mar 27,2015-11:19am
P:\cadd\2\60181741\Track\TW-TYP-003.dwg

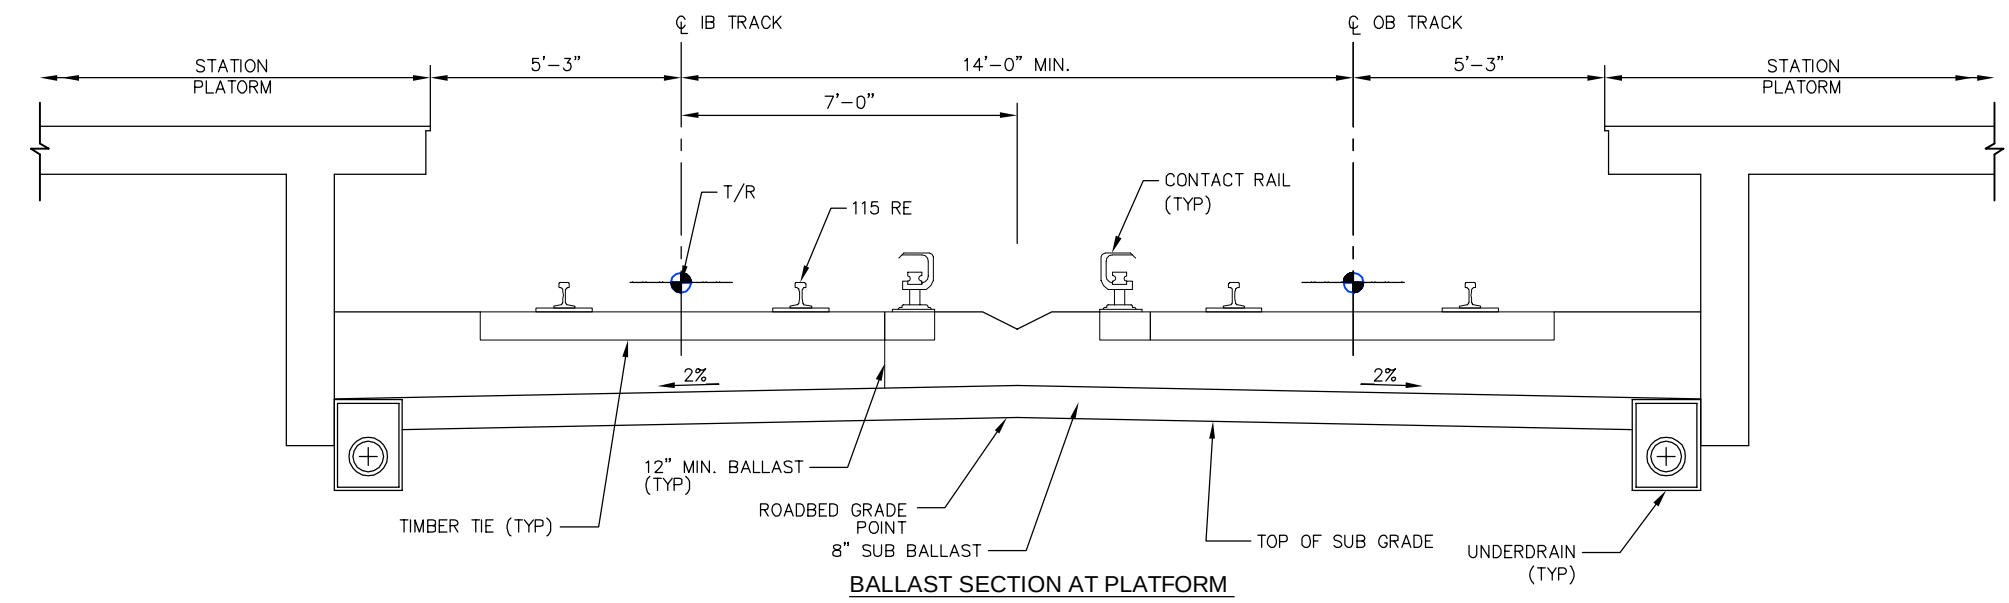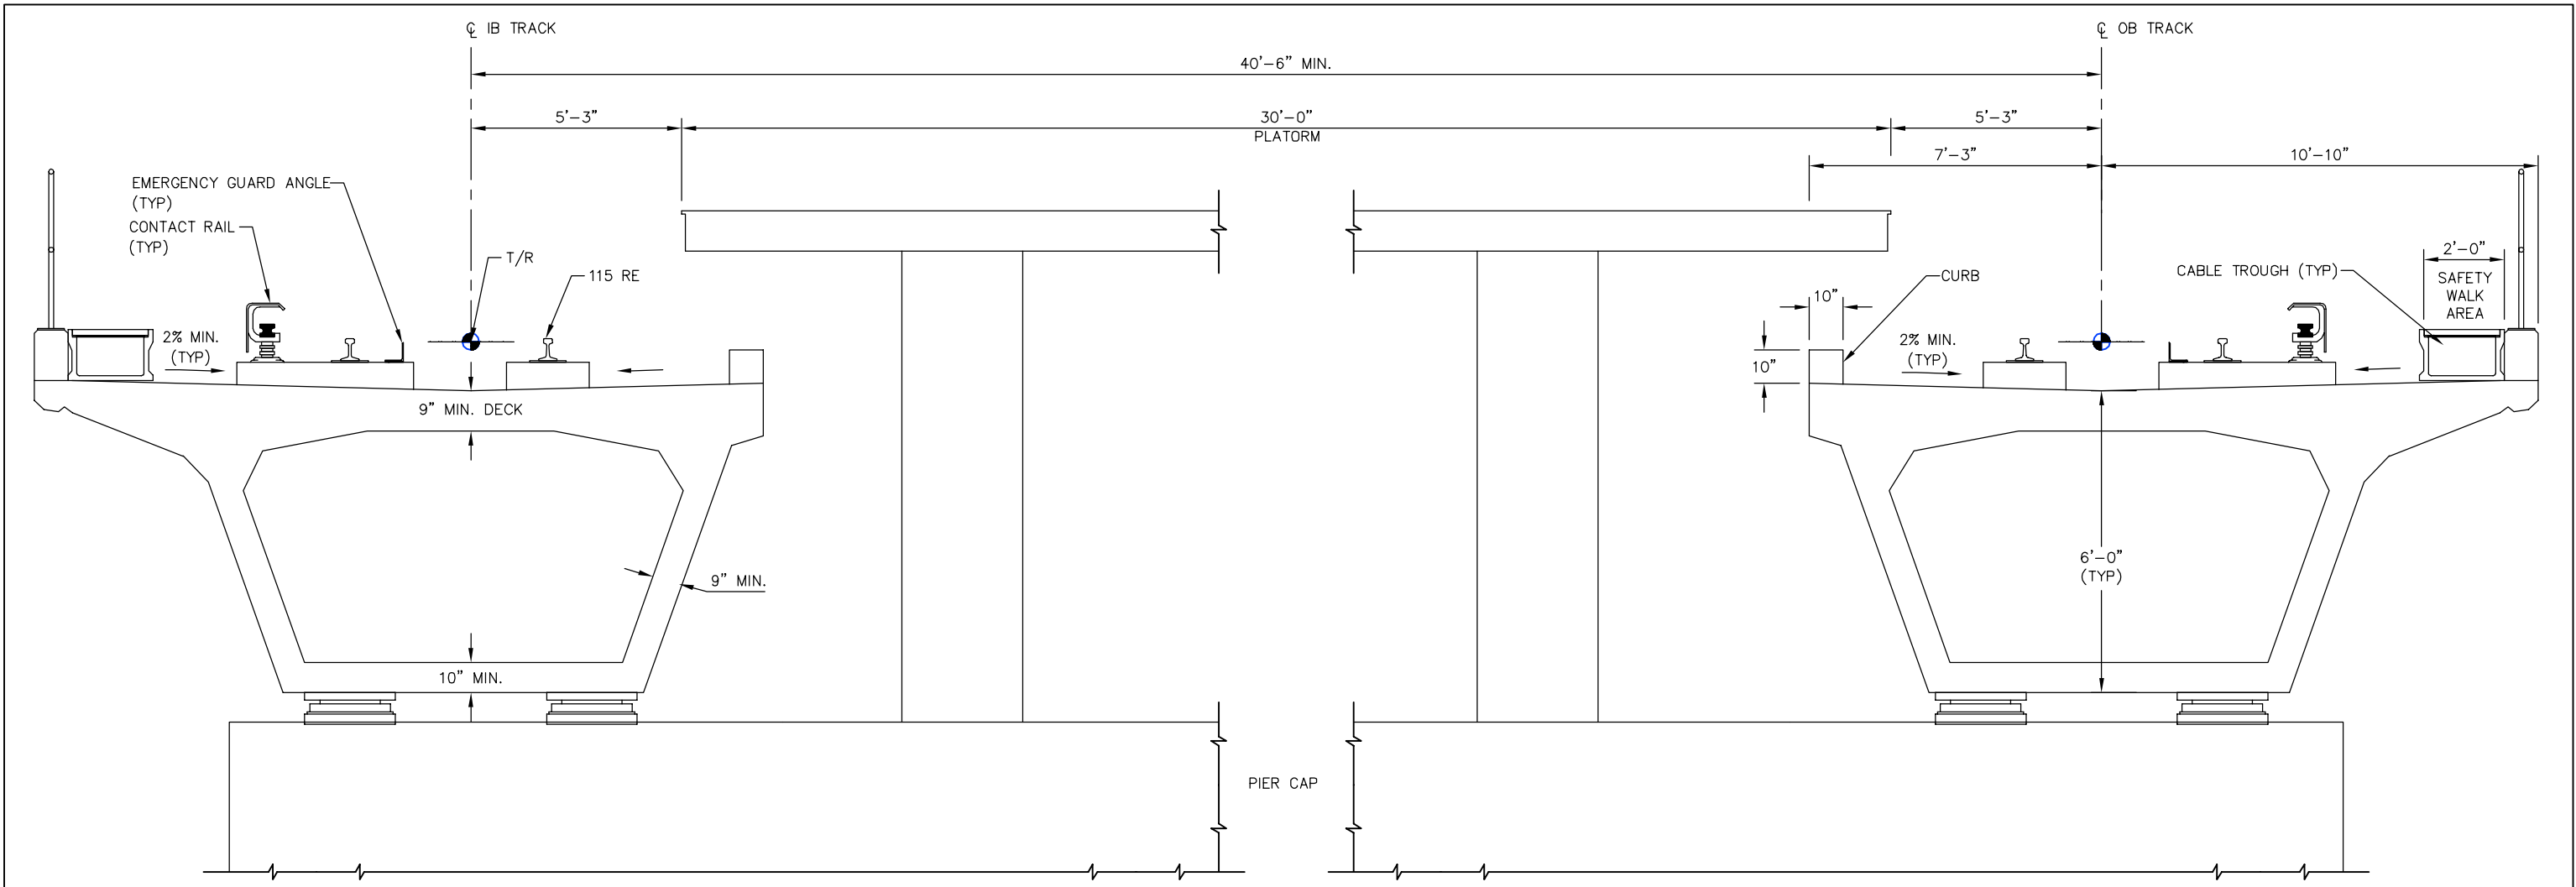


BALLAST SECTION AT PLATFORM

DESIGNED SK DATE			REFERENCE DRAWINGS			REVISIONS			WASHINGTON METROPOLITAN AREA TRANSIT AUTHORITY			POTOMAC YARD METRORAIL STATION		
DRAWN JMD DATE			NUMBER	DESCRIPTION	DATE	BY	DESCRIPTION		DEPARTMENT OF TRANSIT INFRASTRUCTURE AND ENGINEERING SERVICES			GENERAL PLANS		
CHECKED MP DATE									OFFICE OF MAJOR CAPITAL PROJECTS			TRACKWORK		
APPROVED ... DATE												TYPICAL SECTIONS 3 OF 5		
									SUBMITTED DATE			APPROVED CHIEF ENGINEER DATE		
												SCALE NONE		
												DRAWING NO. TW-TYP-003		
												SHEET NO. 74 OF 79		

CONTRACT NO. -

Mar 27,2015-11:06am
P:\cadd\260181741\Track\TW-TYP-004.dwg

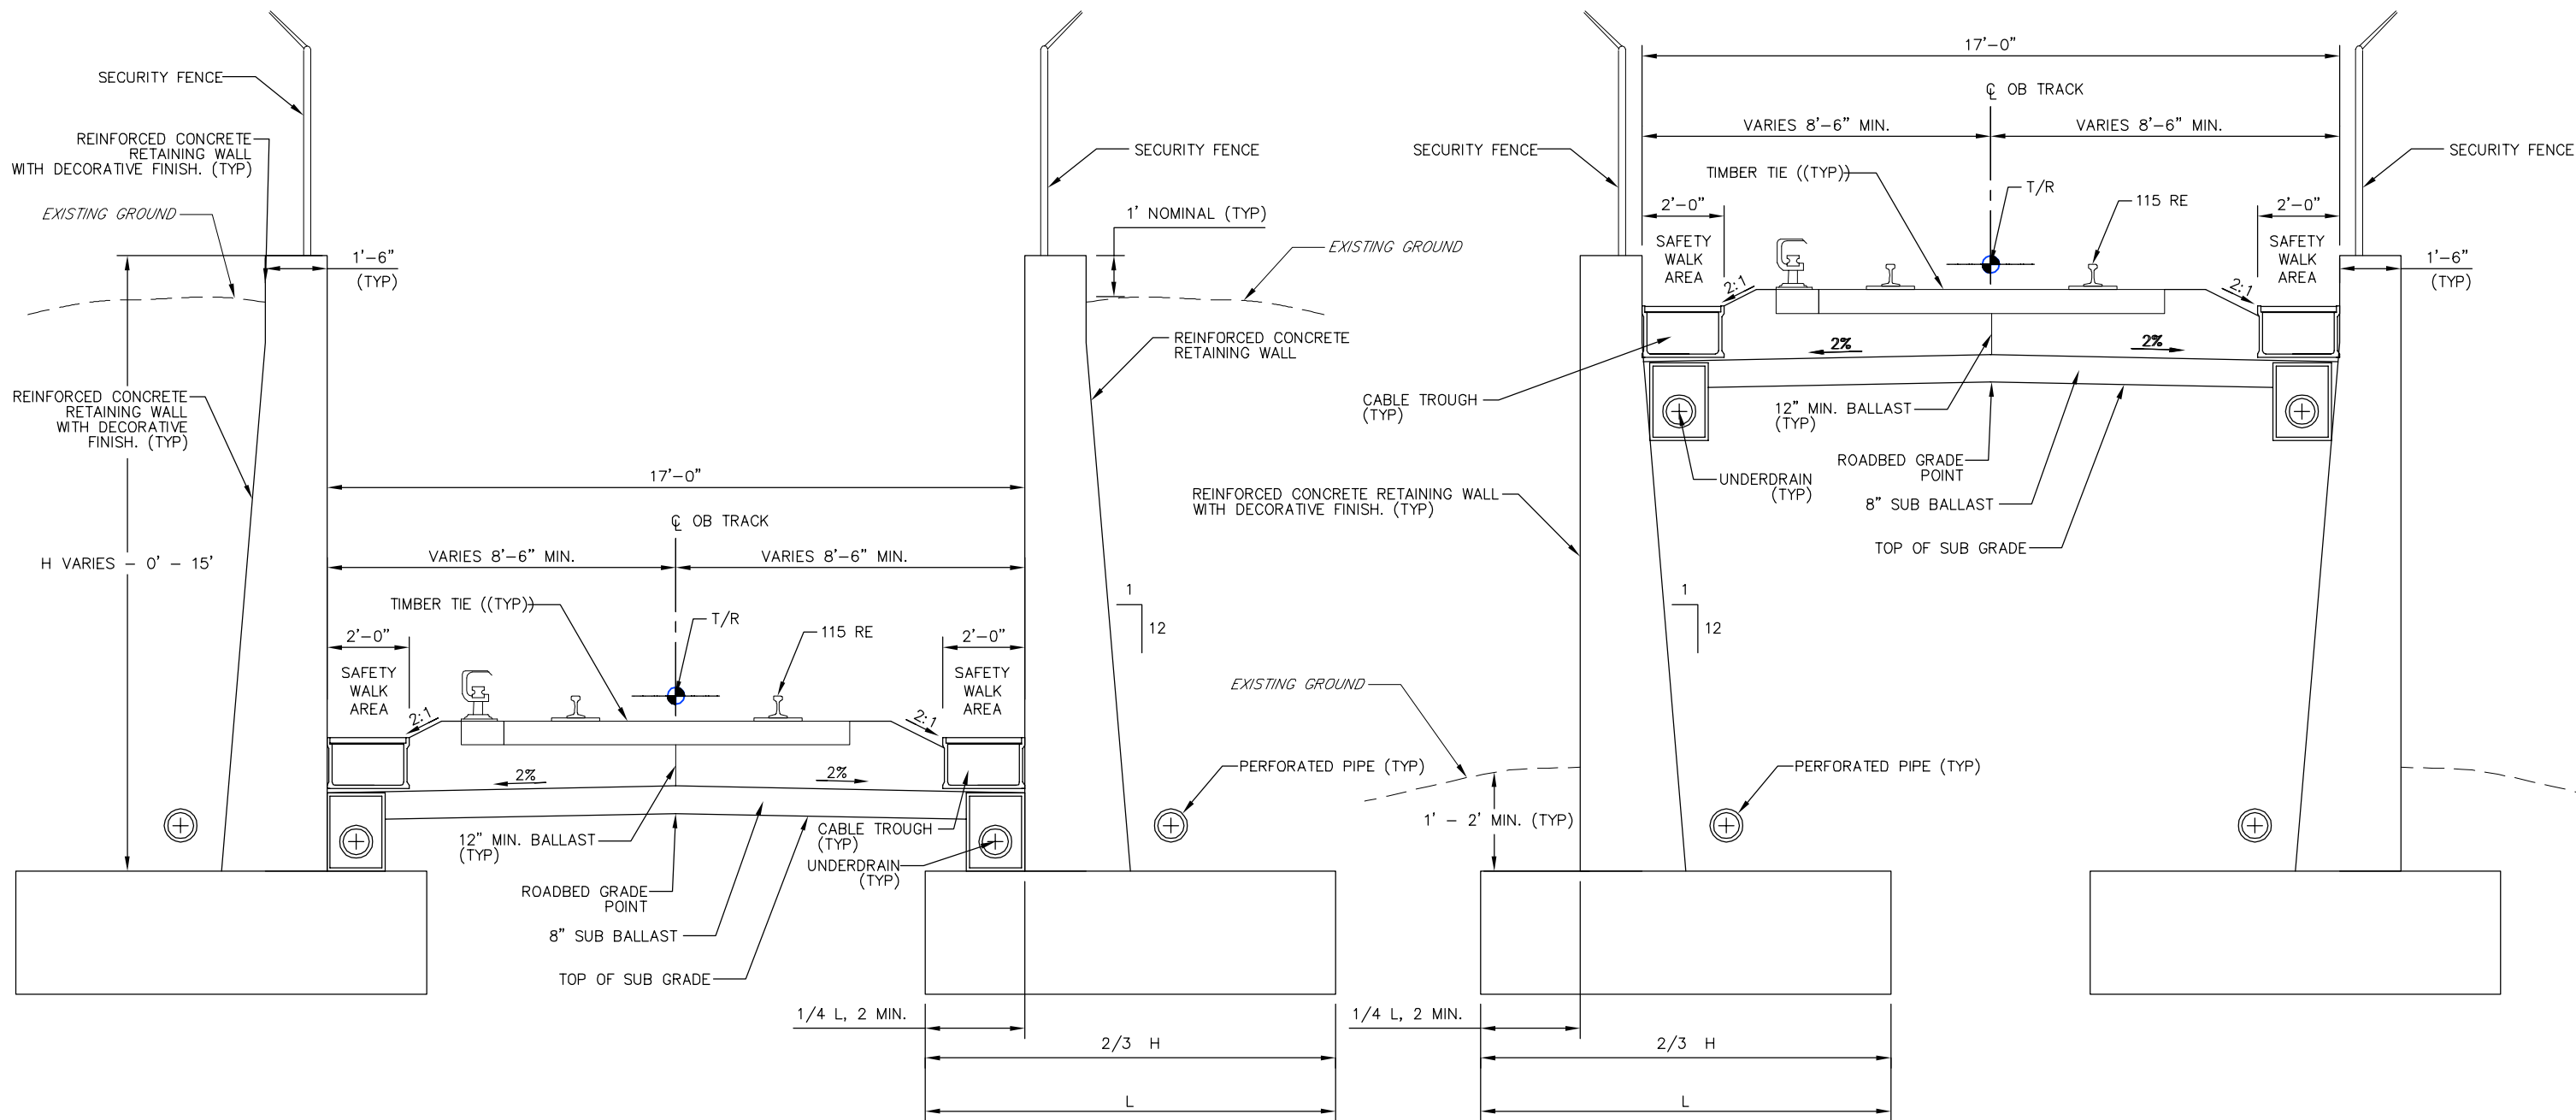

**SINGLE TRACK BALLAST SECTION
IN RETAINED CUT**

**SINGLE TRACK BALLAST SECTION
IN RETAINED FILL**

NOTE


EXPOSED AREA OF RETAINING WALL
SHALL INCLUDE DECORATIVE FINISH.

CONTRACT NO.


	DESIGNED	SK	DATE	REFERENCE DRAWINGS		REVISIONS		
				NUMBER	DESCRIPTION	DATE	BY	DESCRIPTION
DRAWN	JMD		DATE					
CHECKED	MP		DATE					
APPROVED	---		DATE					

WASHINGTON METROPOLITAN AREA TRANSIT AUTHORITY			
DEPARTMENT OF TRANSIT INFRASTRUCTURE AND ENGINEERING SERVICES OFFICE OF MAJOR CAPITAL PROJECTS			
SUBMITTED	DATE	APPROVED CHIEF ENGINEER	DATE


POTOMAC YARD METRORAIL STATION GENERAL PLANS TRACKWORK TYPICAL SECTIONS 4 OF 5			
SCALE	NONE	DRAWING NO.	TW-TYP-004
		SHEET NO.	75 OF 79

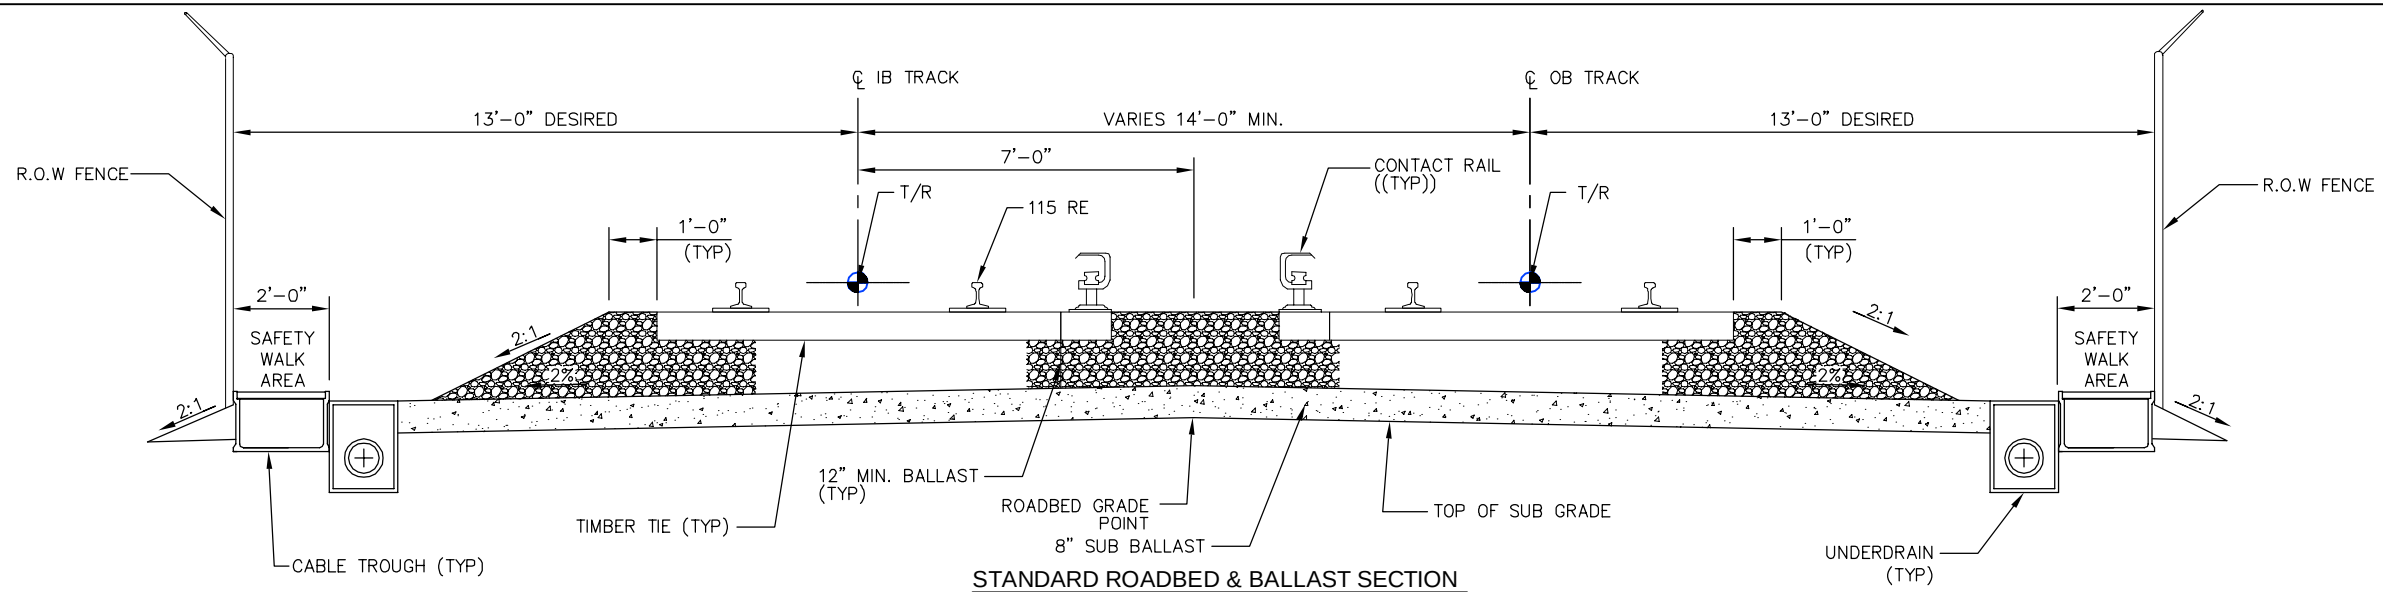

STANDARD ROADBED & BALLAST SECTION
FOR TANGENT TRACK

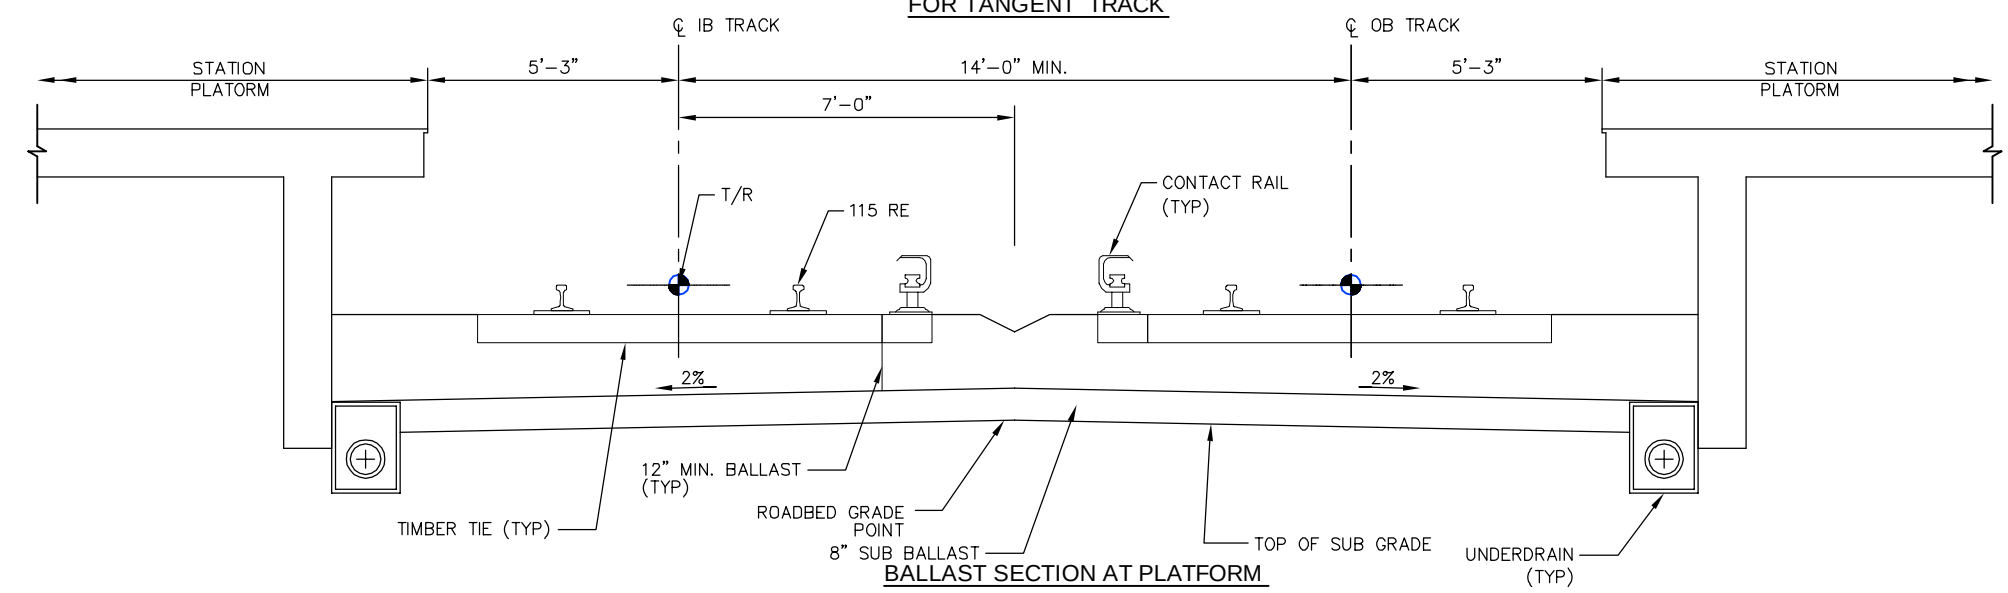


BALLAST SECTION AT PLATFORM

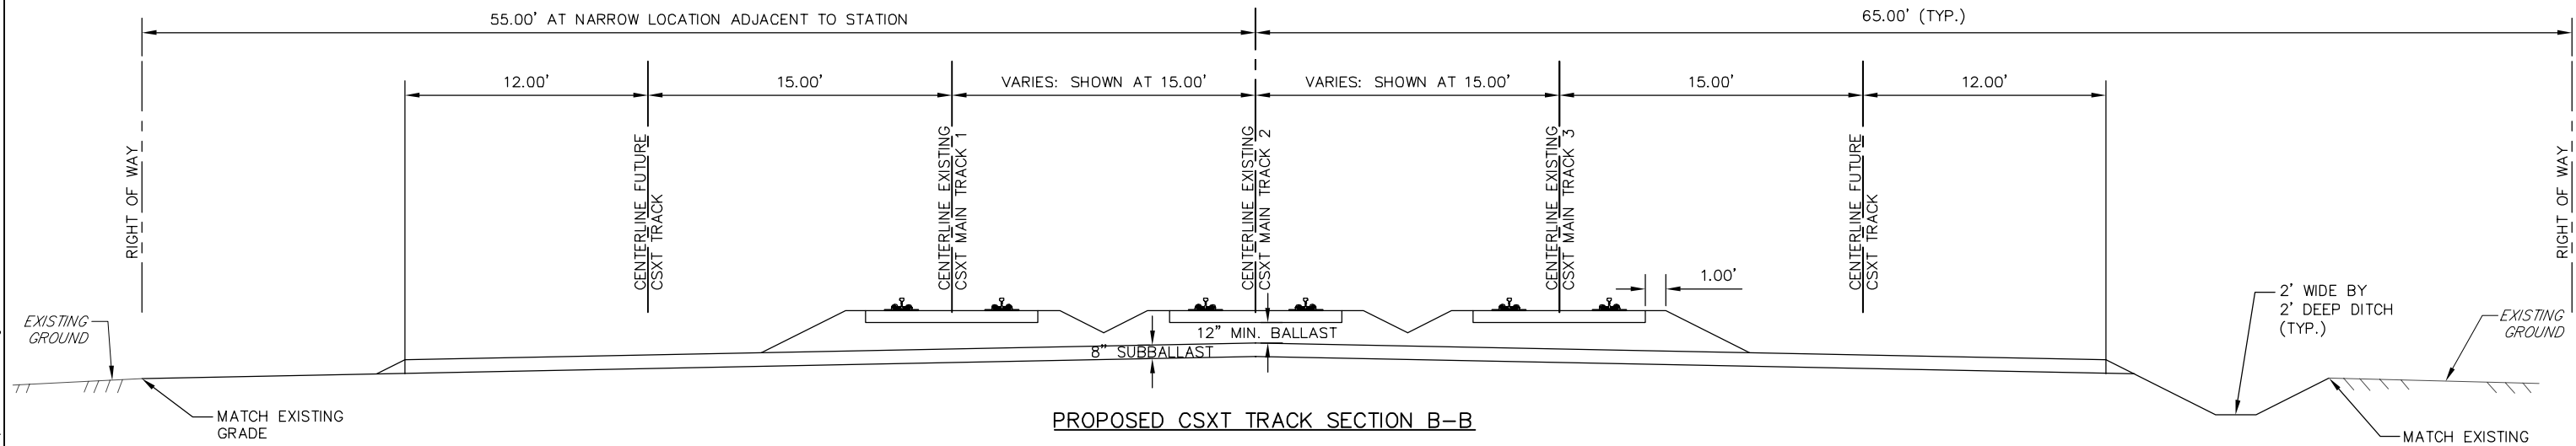

PROPOSED CSXT TRACK SECTION B-B

Mar 26, 2015 - 3:39pm P:\cad\2\00181741\CSX EXHIBITS\CSX-TYP001.dwg	DESIGNED	SK	DATE	REFERENCE DRAWINGS		REVISIONS		WASHINGTON METROPOLITAN AREA TRANSIT AUTHORITY DEPARTMENT OF TRANSIT INFRASTRUCTURE AND ENGINEERING SERVICES OFFICE OF MAJOR CAPITAL PROJECTS SUBMITTED _____ DATE _____ APPROVED _____ CHIEF ENGINEER _____ DATE _____	POTOMAC YARD METRORAIL STATION				
	DRAWN	JMD	DATE	NUMBER	DESCRIPTION	DATE	BY		DESCRIPTION	GENERAL PLANS			
	CHECKED	MP	DATE							TRACKWORK			
	APPROVED	...	DATE							TYPICAL SECTIONS 5 OF 5			
										SCALE	NONE	DRAWING NO.	TW-TYP-005

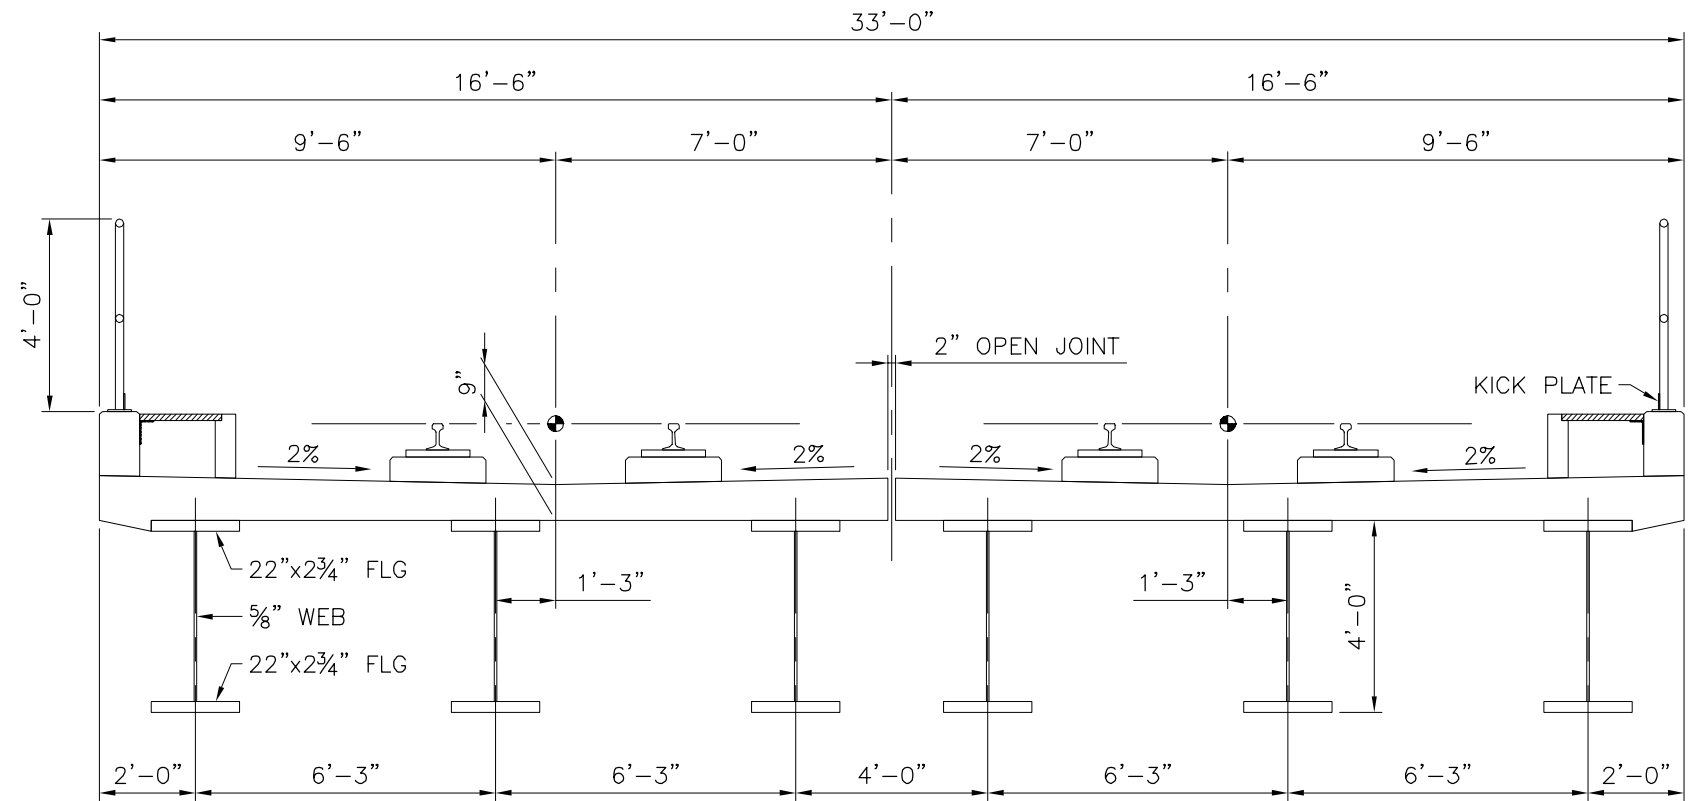

SUPERSTRUCTURE CROSS-SECTION
THREE GIRDERS SUPPORTING ONE TRACK

Mar 27, 2015 - 11:06am
P:\cad\2\00181741\Structure\Sheets\SB-ALTD-002.dwg

DESIGNED	SK	DATE
DRAWN	JMD	DATE
CHECKED	MP	DATE
APPROVED	...	DATE

REFERENCE DRAWINGS	
NUMBER	DESCRIPTION

REVISIONS		
DATE	BY	DESCRIPTION


--

WASHINGTON METROPOLITAN AREA TRANSIT AUTHORITY	
DEPARTMENT OF TRANSIT INFRASTRUCTURE AND ENGINEERING SERVICES	
OFFICE OF MAJOR CAPITAL PROJECTS	
SUBMITTED	APPROVED
DATE	CHIEF ENGINEER
	DATE

POTOMAC YARD METRORAIL STATION GENERAL PLANS STRUCTURE DETAIL FOUR MILE RUN BRIDGE GIRDER OPTION 2		
SCALE	DRAWING NO.	SHEET NO.
NTS	SB-ALTD-002	77 OF 79

CONTRACT NO.


Mar 27,2015-11:06am
P:\cadd2\c0181741\Structure\Sheets\SB-ALTD-003.dwg

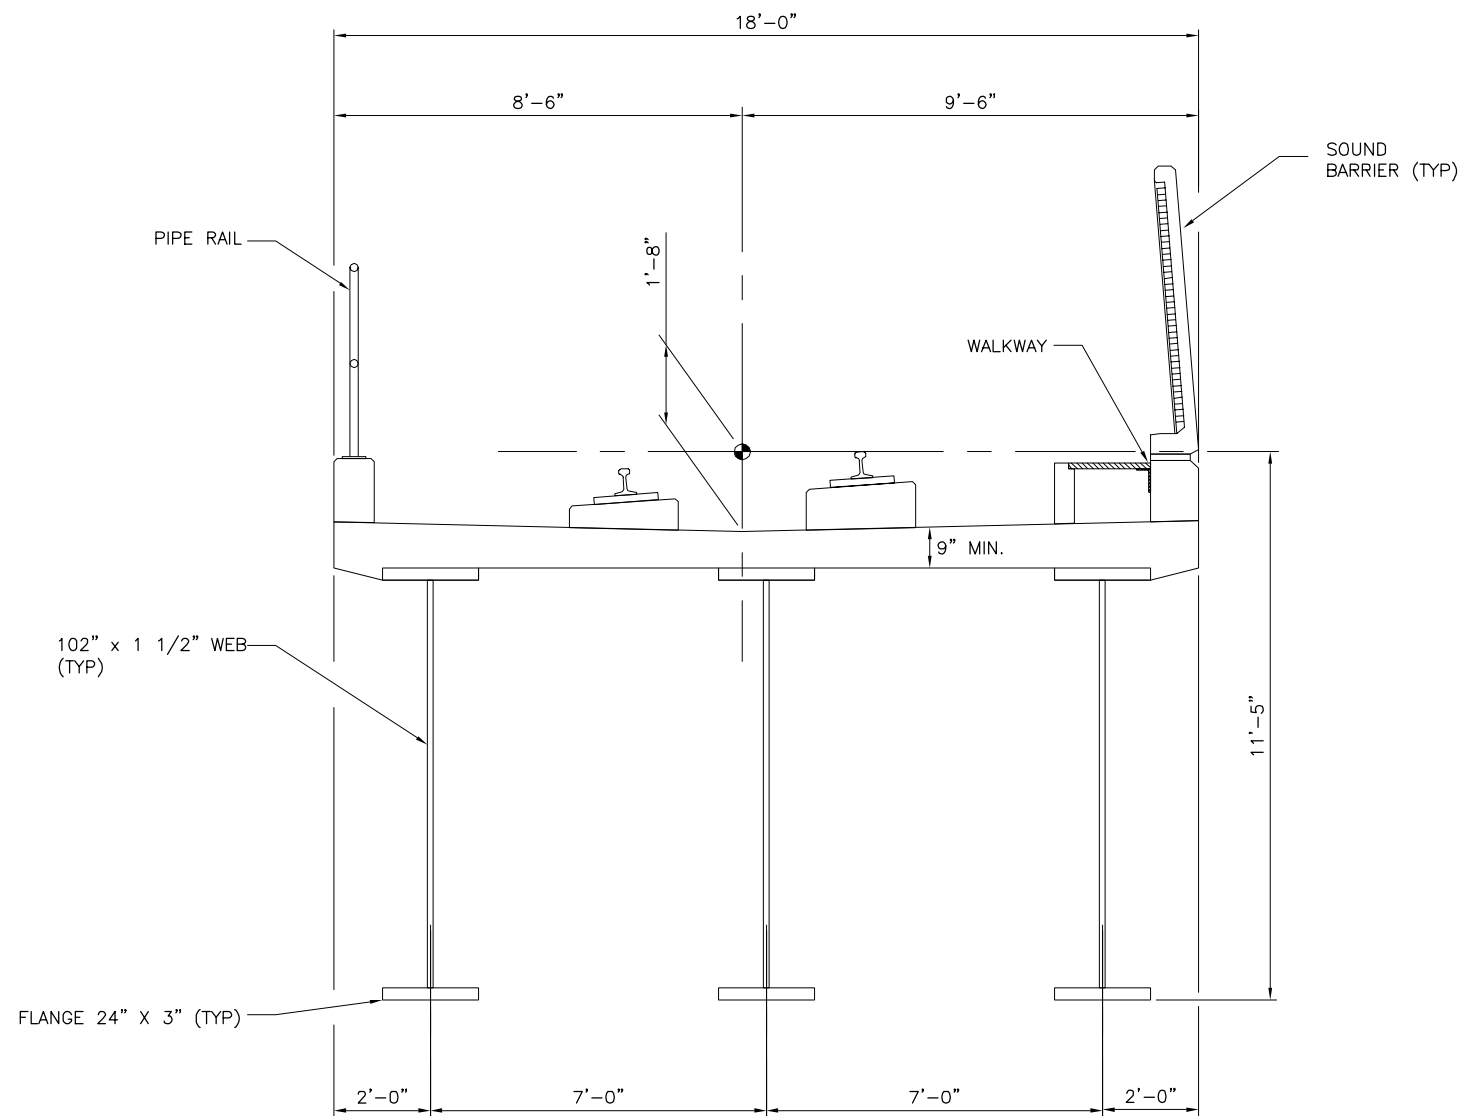

SUPERSTRUCTURE CROSS-SECTION
THREE GIRDERS SUPPORTING ONE TRACK

NOTES:

1. GIRDER LATERAL BRACING AND CROSS FRAMES NOT SHOWN FOR CLARIFY.
2. PIPE RAILS SHOWN. LAY-OUT OF STRADDLES BASED ON PIPE RAILS. IF SOUND BARRIER IS USED, SPAN LENGTH/STRADDLE LAY-OUT TO BE REDUCED.

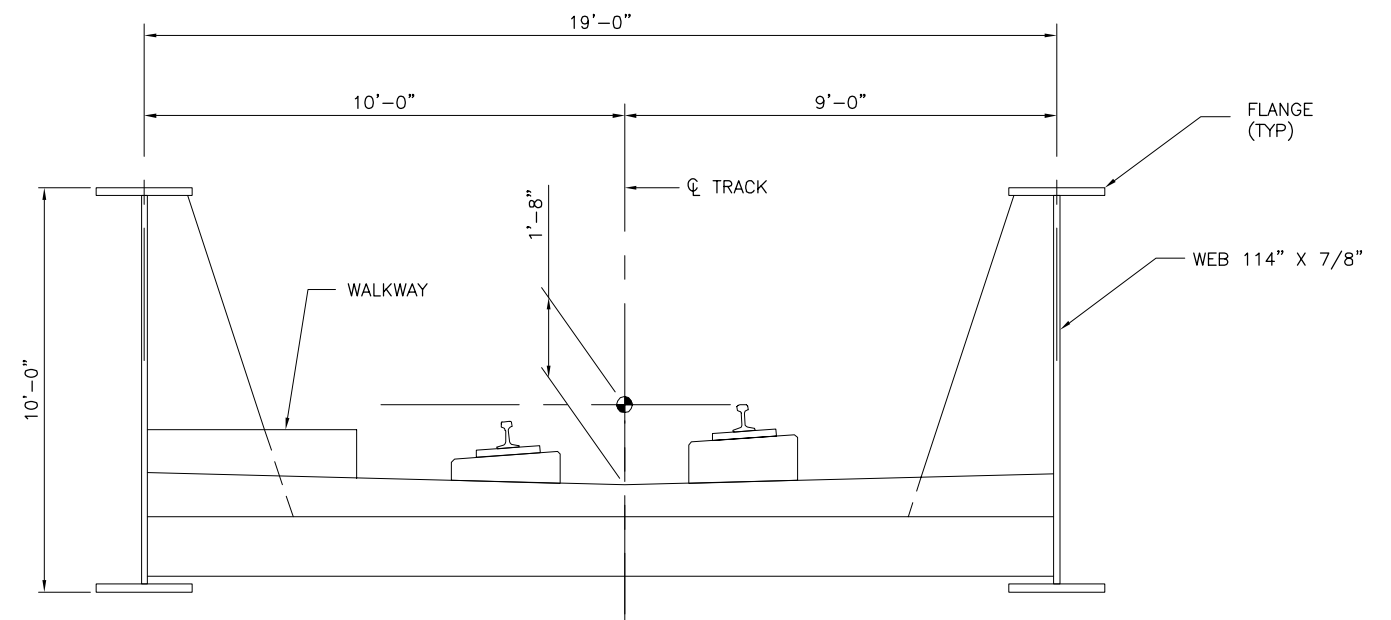

SUPERSTRUCTURE CROSS-SECTION
THRU-GIRDER




CONTRACT NO.
-

			REFERENCE DRAWINGS		REVISIONS		
			NUMBER	DESCRIPTION	DATE	BY	DESCRIPTION
DESIGNED	SK	DATE					
DRAWN	JMD	DATE					
CHECKED	MP	DATE					
APPROVED	...	DATE					

WASHINGTON METROPOLITAN AREA TRANSIT AUTHORITY			
DEPARTMENT OF TRANSIT INFRASTRUCTURE AND ENGINEERING SERVICES			
OFFICE OF MAJOR CAPITAL PROJECTS			
SUBMITTED	DATE	APPROVED	DATE
		CHIEF ENGINEER	

POTOMAC YARD METRORAIL STATION			
GENERAL PLANS			
STRUCTURE DETAIL			
BRIDGES OVER WMATA/CSX SUPERSTRUCTURE			
SCALE	NTS	DRAWING NO.	SHEET NO.
		SB-ALTD-003	78 OF 79


Mar 27,2015-11:06am
P:\cad\2\c0181741\Structure\Sheets\SB-ALTD-004.dwg

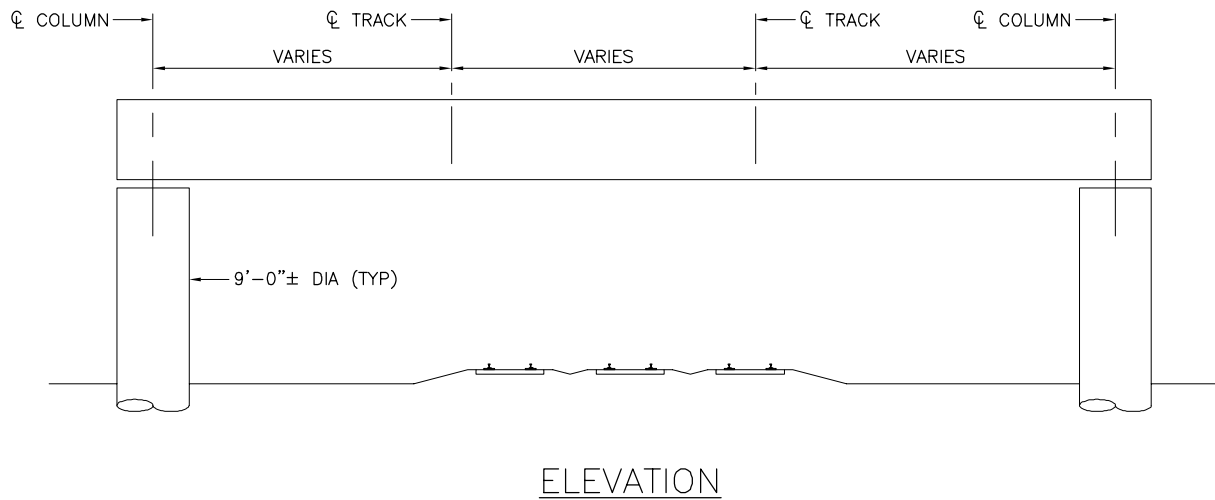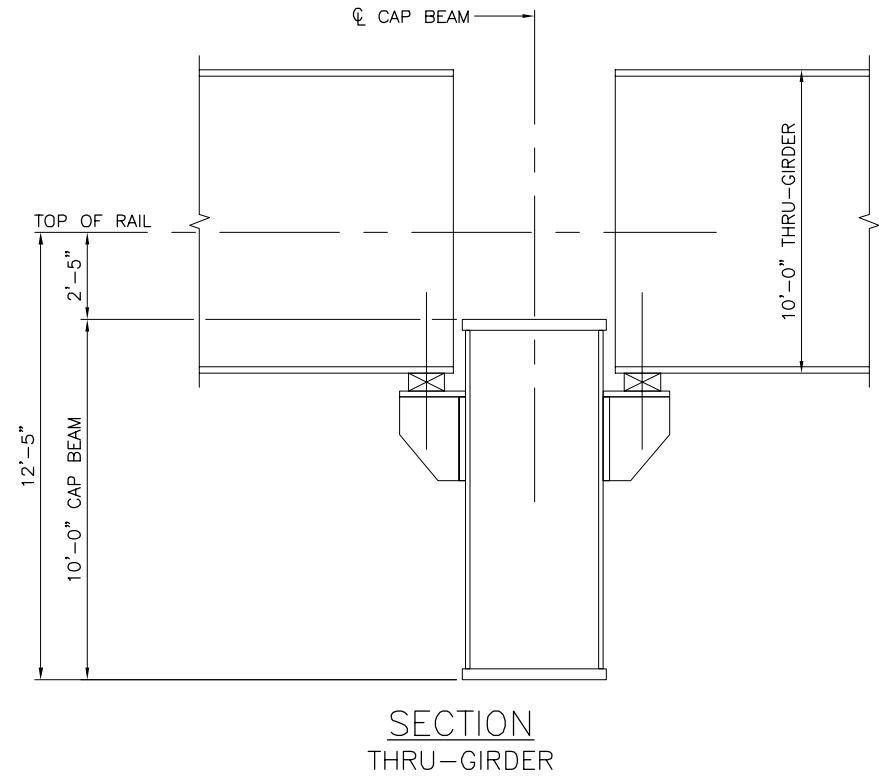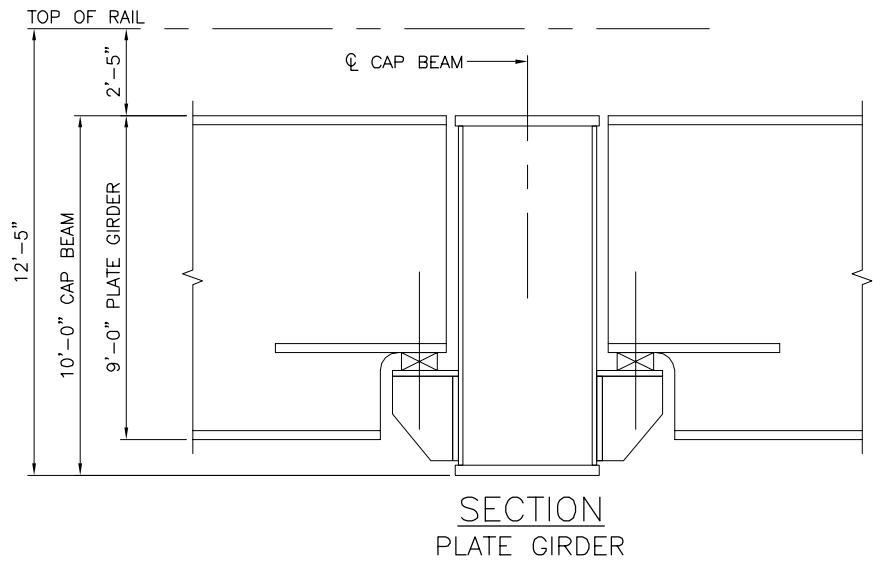

DESIGNED	SK	DATE
DRAWN	JMD	DATE
CHECKED	MP	DATE
APPROVED	...	DATE

REFERENCE DRAWINGS	
NUMBER	DESCRIPTION

REVISIONS		
DATE	BY	DESCRIPTION

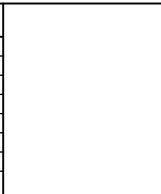

WASHINGTON METROPOLITAN AREA TRANSIT AUTHORITY

DEPARTMENT OF TRANSIT INFRASTRUCTURE AND ENGINEERING SERVICES
OFFICE OF MAJOR CAPITAL PROJECTS

SUBMITTED _____ DATE _____

APPROVED
CHIEF ENGINEER _____ DATE _____

POTOMAC YARD METRORAIL STATION GENERAL PLANS STRUCTURE DETAIL BRIDGES OVER WMATA/CSX STRADDLE BENT		
SCALE NTS	DRAWING NO. SB-ALTD-004	SHEET NO. 79 OF 79

CONTRACT NO. -
