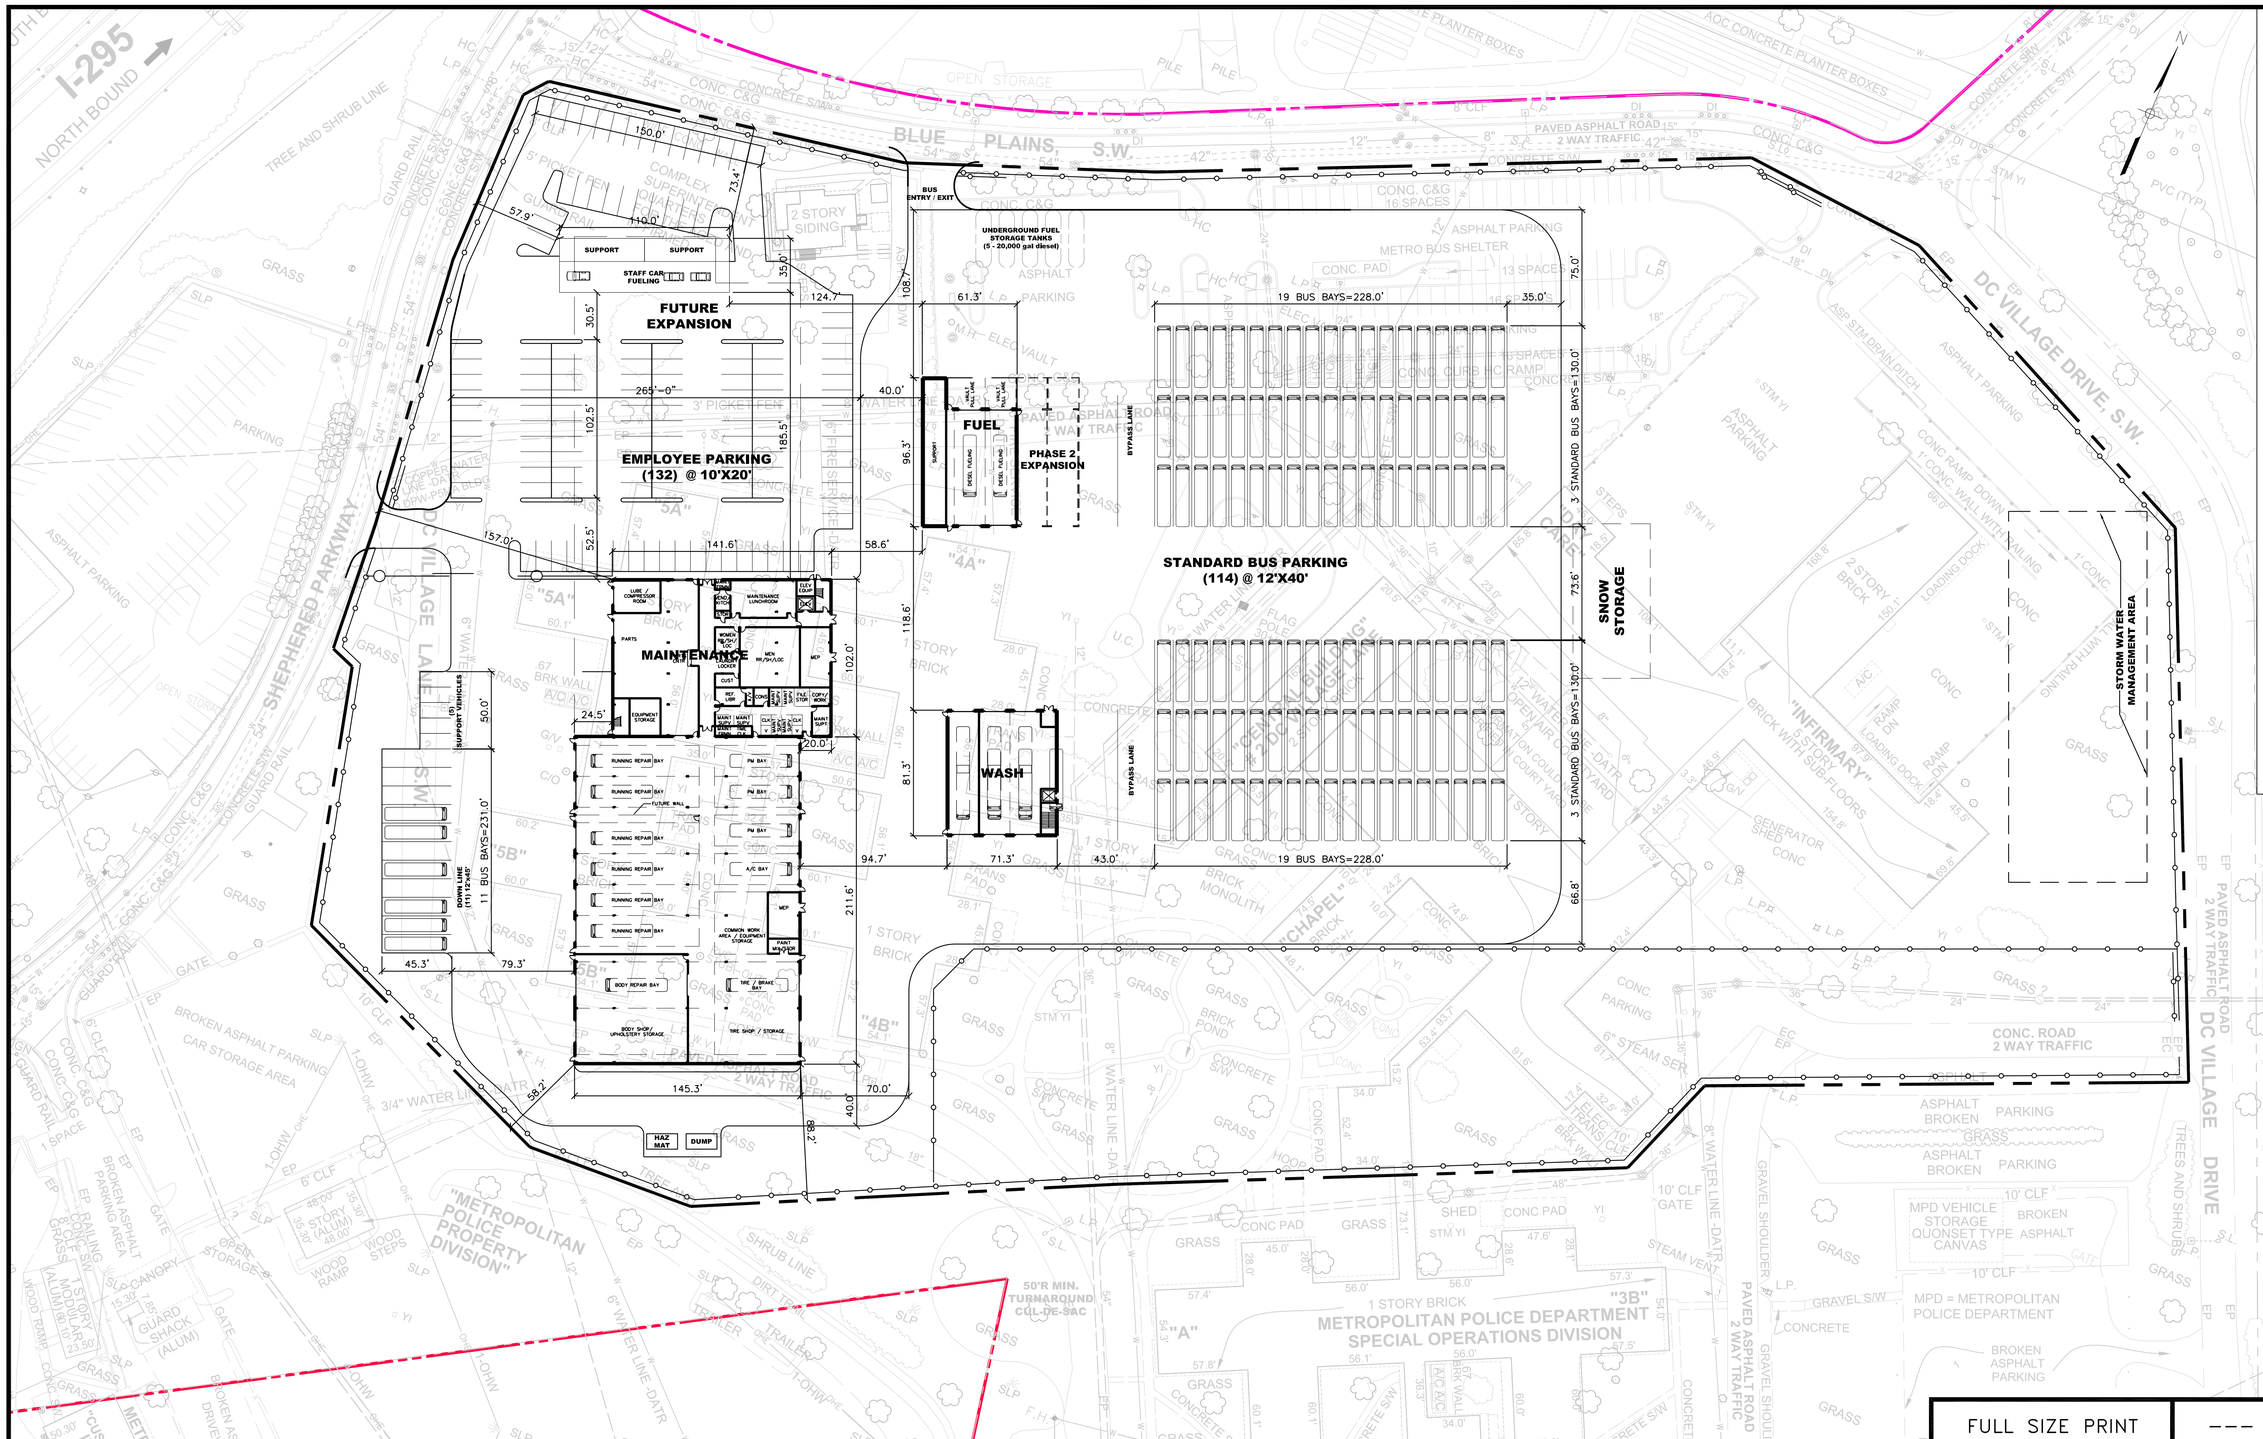

LEGEND:

- BOLLARD
- TRAVERSE STATION
- SIGNS
- F.H. FIRE HYDRANT
- W.M. WATER METER
- W.V. WATER VALVE
- G.V. GAS VALVE
- UTILITY POLE
- S.L. L.P. LIGHT POLE W/ STREET LIGHT
- SLP DIRECTIONAL SECURITY LIGHT POLE
- L.P. LIGHT POLE
- M.H. UTILITY MANHOLE
- SEWER MANHOLE
- SEWER MANHOLE DATA NOT FOUND
- SM/H STEAM MANHOLE
- WATER MANHOLE
- STORM DRAIN MANHOLE
- PEPCO MANHOLE
- TELEPHONE MANHOLE
- DI STORM DRAIN CURB INLET
- YI STORM DRAIN ROAD/YARD INLET
- PEPCO VAULT
- ELECTRIC BOX
- G/V GRATE/VAULT
- T.C. TRAFFIC LIGHT CONTROL BOX
- P CONCRETE PLANTER BOX
- VAL. UTILITY VALVE
- TREE
- BUILDING
- CONCRETE CURB AND GUTTER
- PROPERTY LINE (PERIMETER)
- ADJACENT PROPERTY LINE
- SEWER OR STORM DRAIN
- W WATER LINE
- OHE OVER HEADWIRES
- VEGETATION AND/ OR TREE LINE
- GUARD RAIL
- WU WESTERN UNION LINE
- PT POSTAL TELEGRAPH NOW NOW WESTERN UNION
- CLF CHAIN LINK FENCE
- STONE FOUND
- PIPE WITH CAP FOUND
- U.C. UNDER CONSTRUCTION
- PROPOSED METAL FENCE

FULL SIZE PRINT	---	CONTRACT NO. ---

DESIGNED	JC	05/24/07 DATE
DRAWN	MD	05/29/07 DATE
CHECKED	JMP	06/01/07 DATE
APPROVED	MP	06/05/07 DATE

REFERENCE DRAWINGS

NUMBER	DESCRIPTION

REVISIONS

DATE	BY	DESCRIPTION

WASHINGTON METROPOLITAN AREA TRANSIT AUTHORITY

P2D — a joint venture of:
- Parsons Transportation Group Inc.
- Parsons Brinckerhoff Quade & Douglas, Inc.
- Delon Hampton & Associated, Chartered

PROJECT MANAGER

metro

SOUTHEASTERN BUS GARAGE REPLACEMENT
DC VILLAGE
WASHINGTON DC
PHASE 1 PERMANENT SITE PLAN

SCALE: 1"=50' (50 0 50)

DRAWING NO. ST-003

6 OF 24