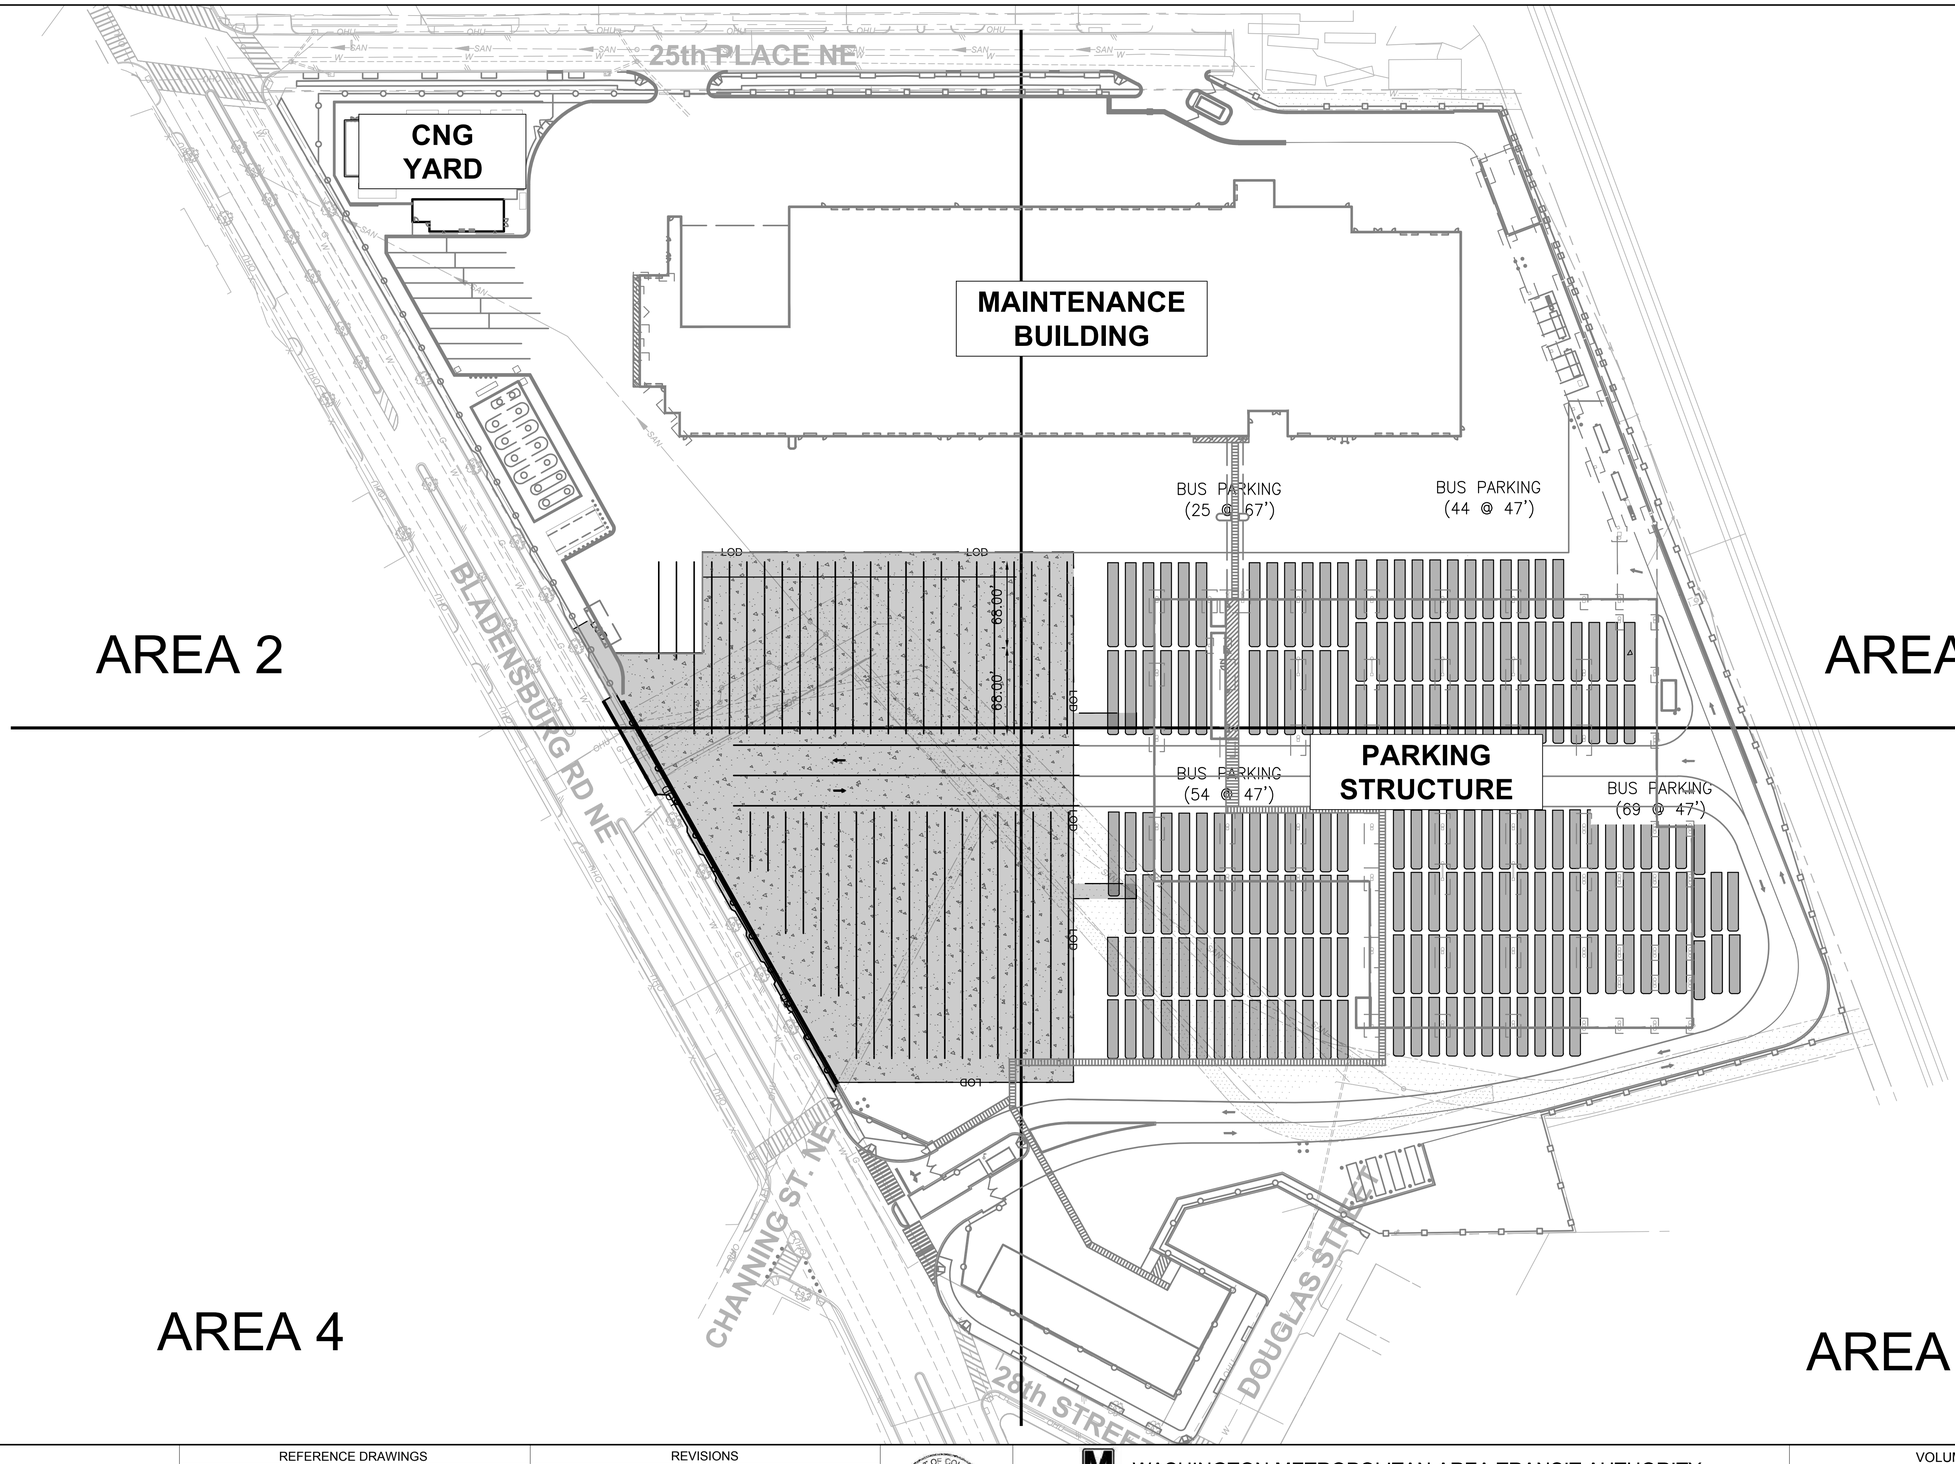

TEMPORARY PARKING COUNT

VEHICLE TYPE	RFP REQUIRED	PROVIDED
47' COACH BUS	205	167
67' ARTICULATED BUS	25	25

NAD 83

SCALE 1"=60'
0 60' 120'

KEY PLAN

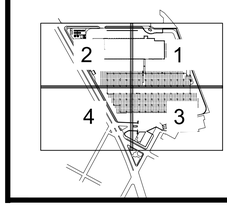

CONTRACT NO.
FQ19144B

			REFERENCE DRAWINGS		REVISIONS			
DESIGN	AK	DEC 29, 2021	NUMBER	TITLE	NO.	DESCRIPTION	BY	DATE
		DATE			1	MILESTONE 1 SUBMISSION	AK	11-05-20
DRAWN	TT	DEC 29, 2021			2	MILESTONE 2 SUBMISSION	AK	12-20-20
		DATE			3	CIVIL SITE IFC SUBMISSION	AK	12-29-21
CHECK	MP	DEC 29, 2021						
		DATE						

DISTRICT OF COLUMBIA — WILLIAM T. WEST — No. PE 905083 — LICENSED PROFESSIONAL ENGINEER

12-29-21

WASHINGTON METROPOLITAN AREA TRANSIT AUTHORITY

OFFICE OF CAPITAL PROGRAM DELIVERY
ENGINEERING AND ARCHITECTURE

SUBMITTED BY: MICHAEL PATEY DATE: 12-29-21 WMATA APPROVED: DATE:

VOLUME 3 - BLADENSBURG NEW CONSTRUCTION

PHASE 3 SITE LAYOUT KEY PLAN

SCALE:	DRAWING NO.	SHEET NO.
AS SHOWN	CS-120	

S:\3054\3865-Bladen_Bus_Garage\DWG\Sheet\CD\172418BLADEN-2019-CS-120.dwg, 12/22/2021 12:00:11 PM

172418BLADEN-2019-CS-120.dwg
12/22/2021 12:00:14 PM