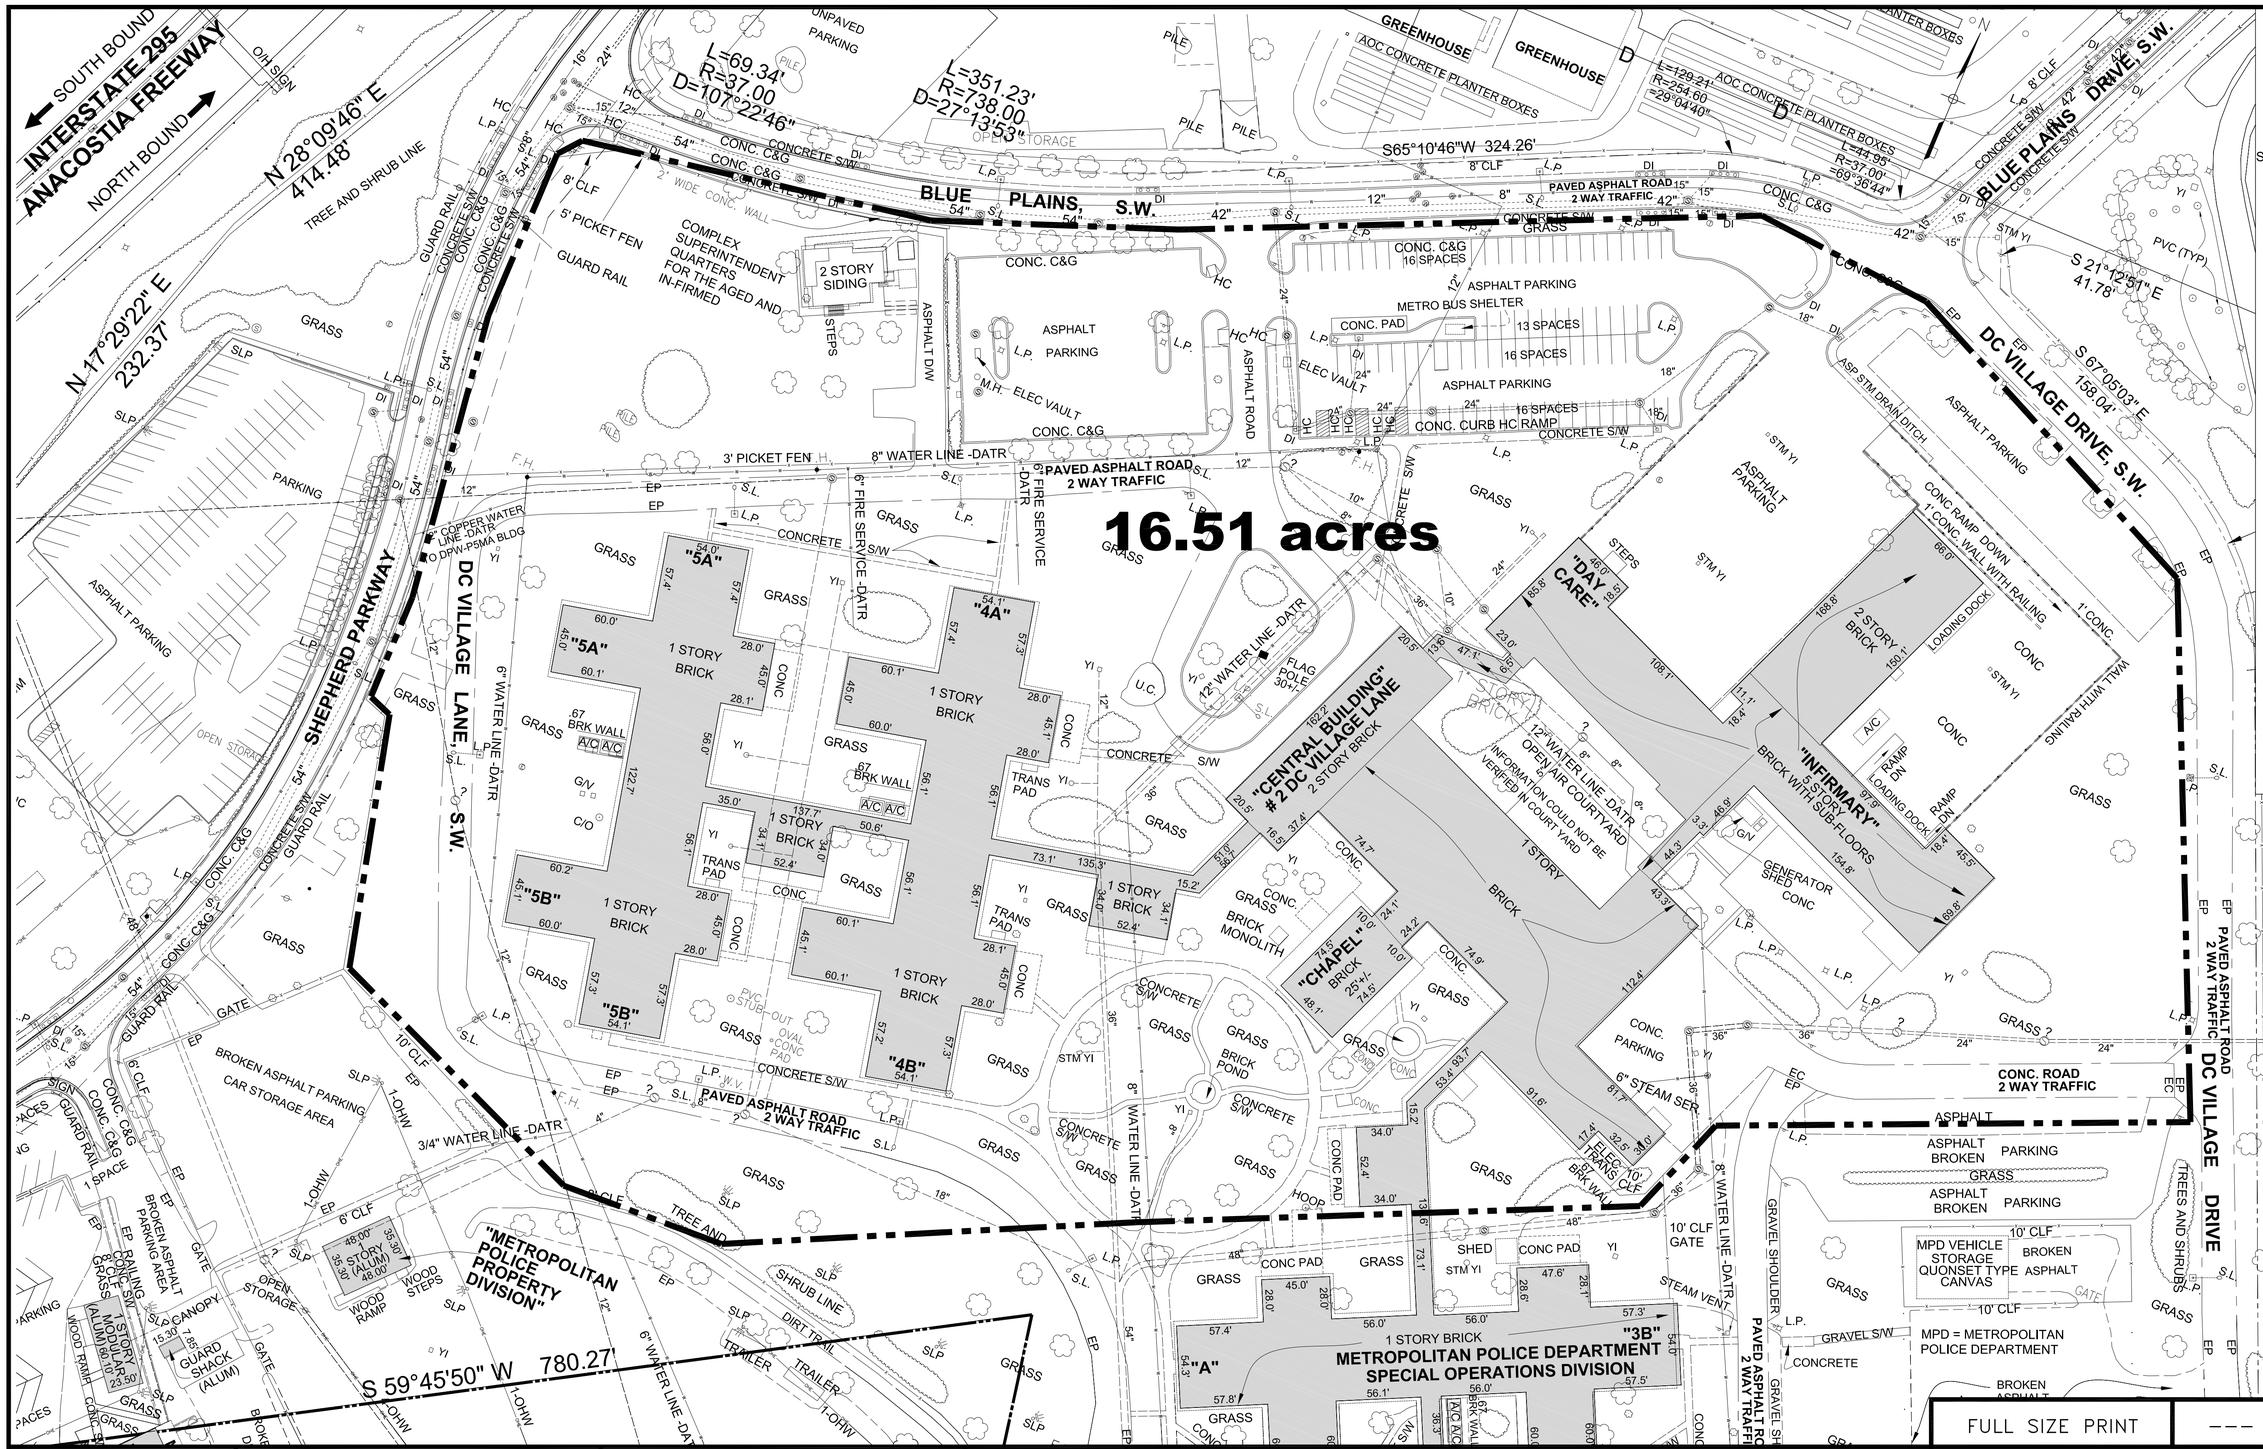

DESIGNED	JC	05/24/07 DATE
DRAWN	MD	05/29/07 DATE
CHECKED	JMP	06/01/07 DATE
APPROVED	MP	06/05/07 DATE

REFERENCE DRAWINGS

NUMBER	DESCRIPTION

REVISIONS

DATE	BY	DESCRIPTION

WASHINGTON METROPOLITAN AREA TRANSIT AUTHORITY

P2D a joint venture of:
- Parsons Transportation Group Inc.
- Parsons Brinckerhoff Quade & Douglas, Inc.
- Delon Hampton & Associated, Chartered

PROJECT MANAGER

metro

FULL SIZE PRINT | --- | CONTRACT NO. ---

SOUTHEASTERN BUS GARAGE REPLACEMENT
DC VILLAGE – WASHINGTON DC
PROPERTY IDENTIFICATION PLAN
OWNER – DISTRICT OF COLUMBIA

SCALE: 1"=50' (50 0 50)

DRAWING NO. ST-001

4 OF 24